


STRUCTURAL ENGINEERS DESIGN AND DETAILS. DO NOT SCALE OFF THIS DRAWING. USE FIGURED DIMENSIONS ONLY. ALL DIMENSIONAL DISCREPANCIES TO BE BROUGHT TO THE IMMEDIATE ATTENTION OF AAP ARCHITECTURE LTD.

WARNING TO HOUSE PURCHASERS - Property Misdescriptions Act 1991

Buyers are warned that this is a working drawing and is not intended to be treated as descriptive material describing, in relation to any particular property or development, any of the Specified Matters prescribed by any Order made under the above Act. The contents of this drawing may be subject to change at any time and alterations and variations can occur during the process of the works without revision of the drawing. Consequently the layout, form, content and dimensions of the finished construction may differ materially from those shown. Nor do the contents of this drawing constitute a contract, part of any contract or a warranty.



FRONT ELEVATION

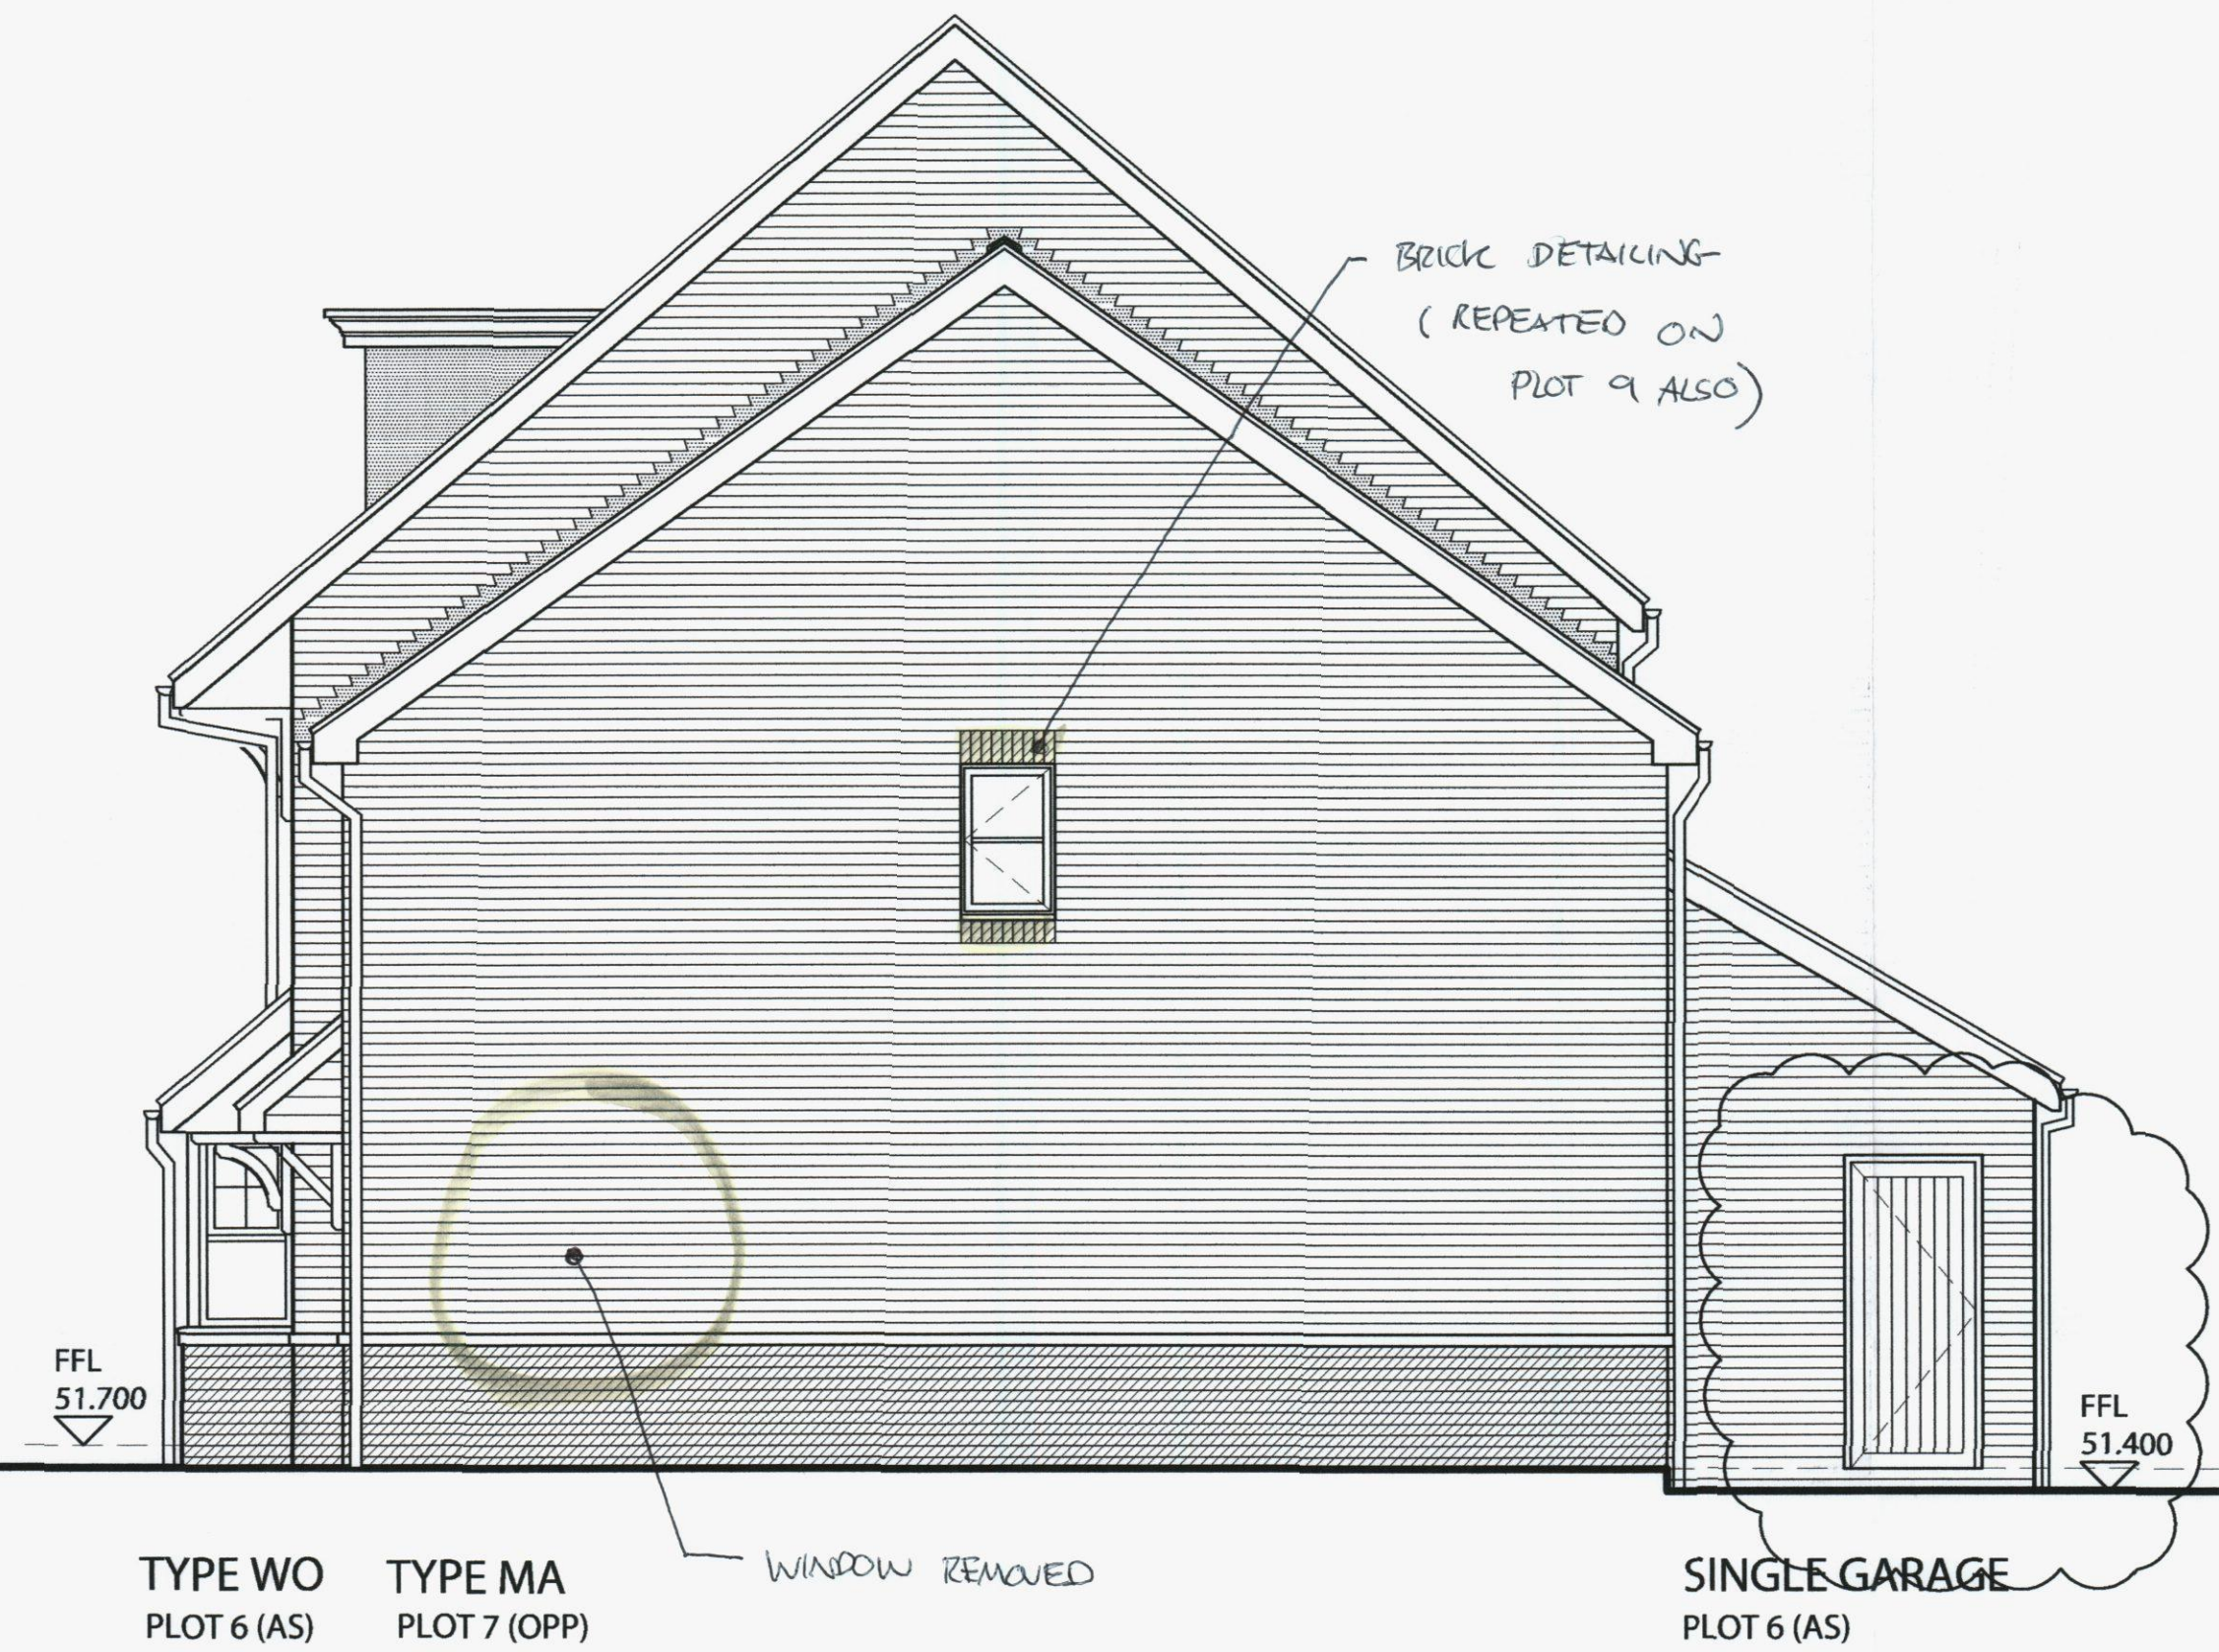


SIDE ELEVATION

ABOVE + BELOW SHOWS BRICK DETAILING



REAR ELEVATION

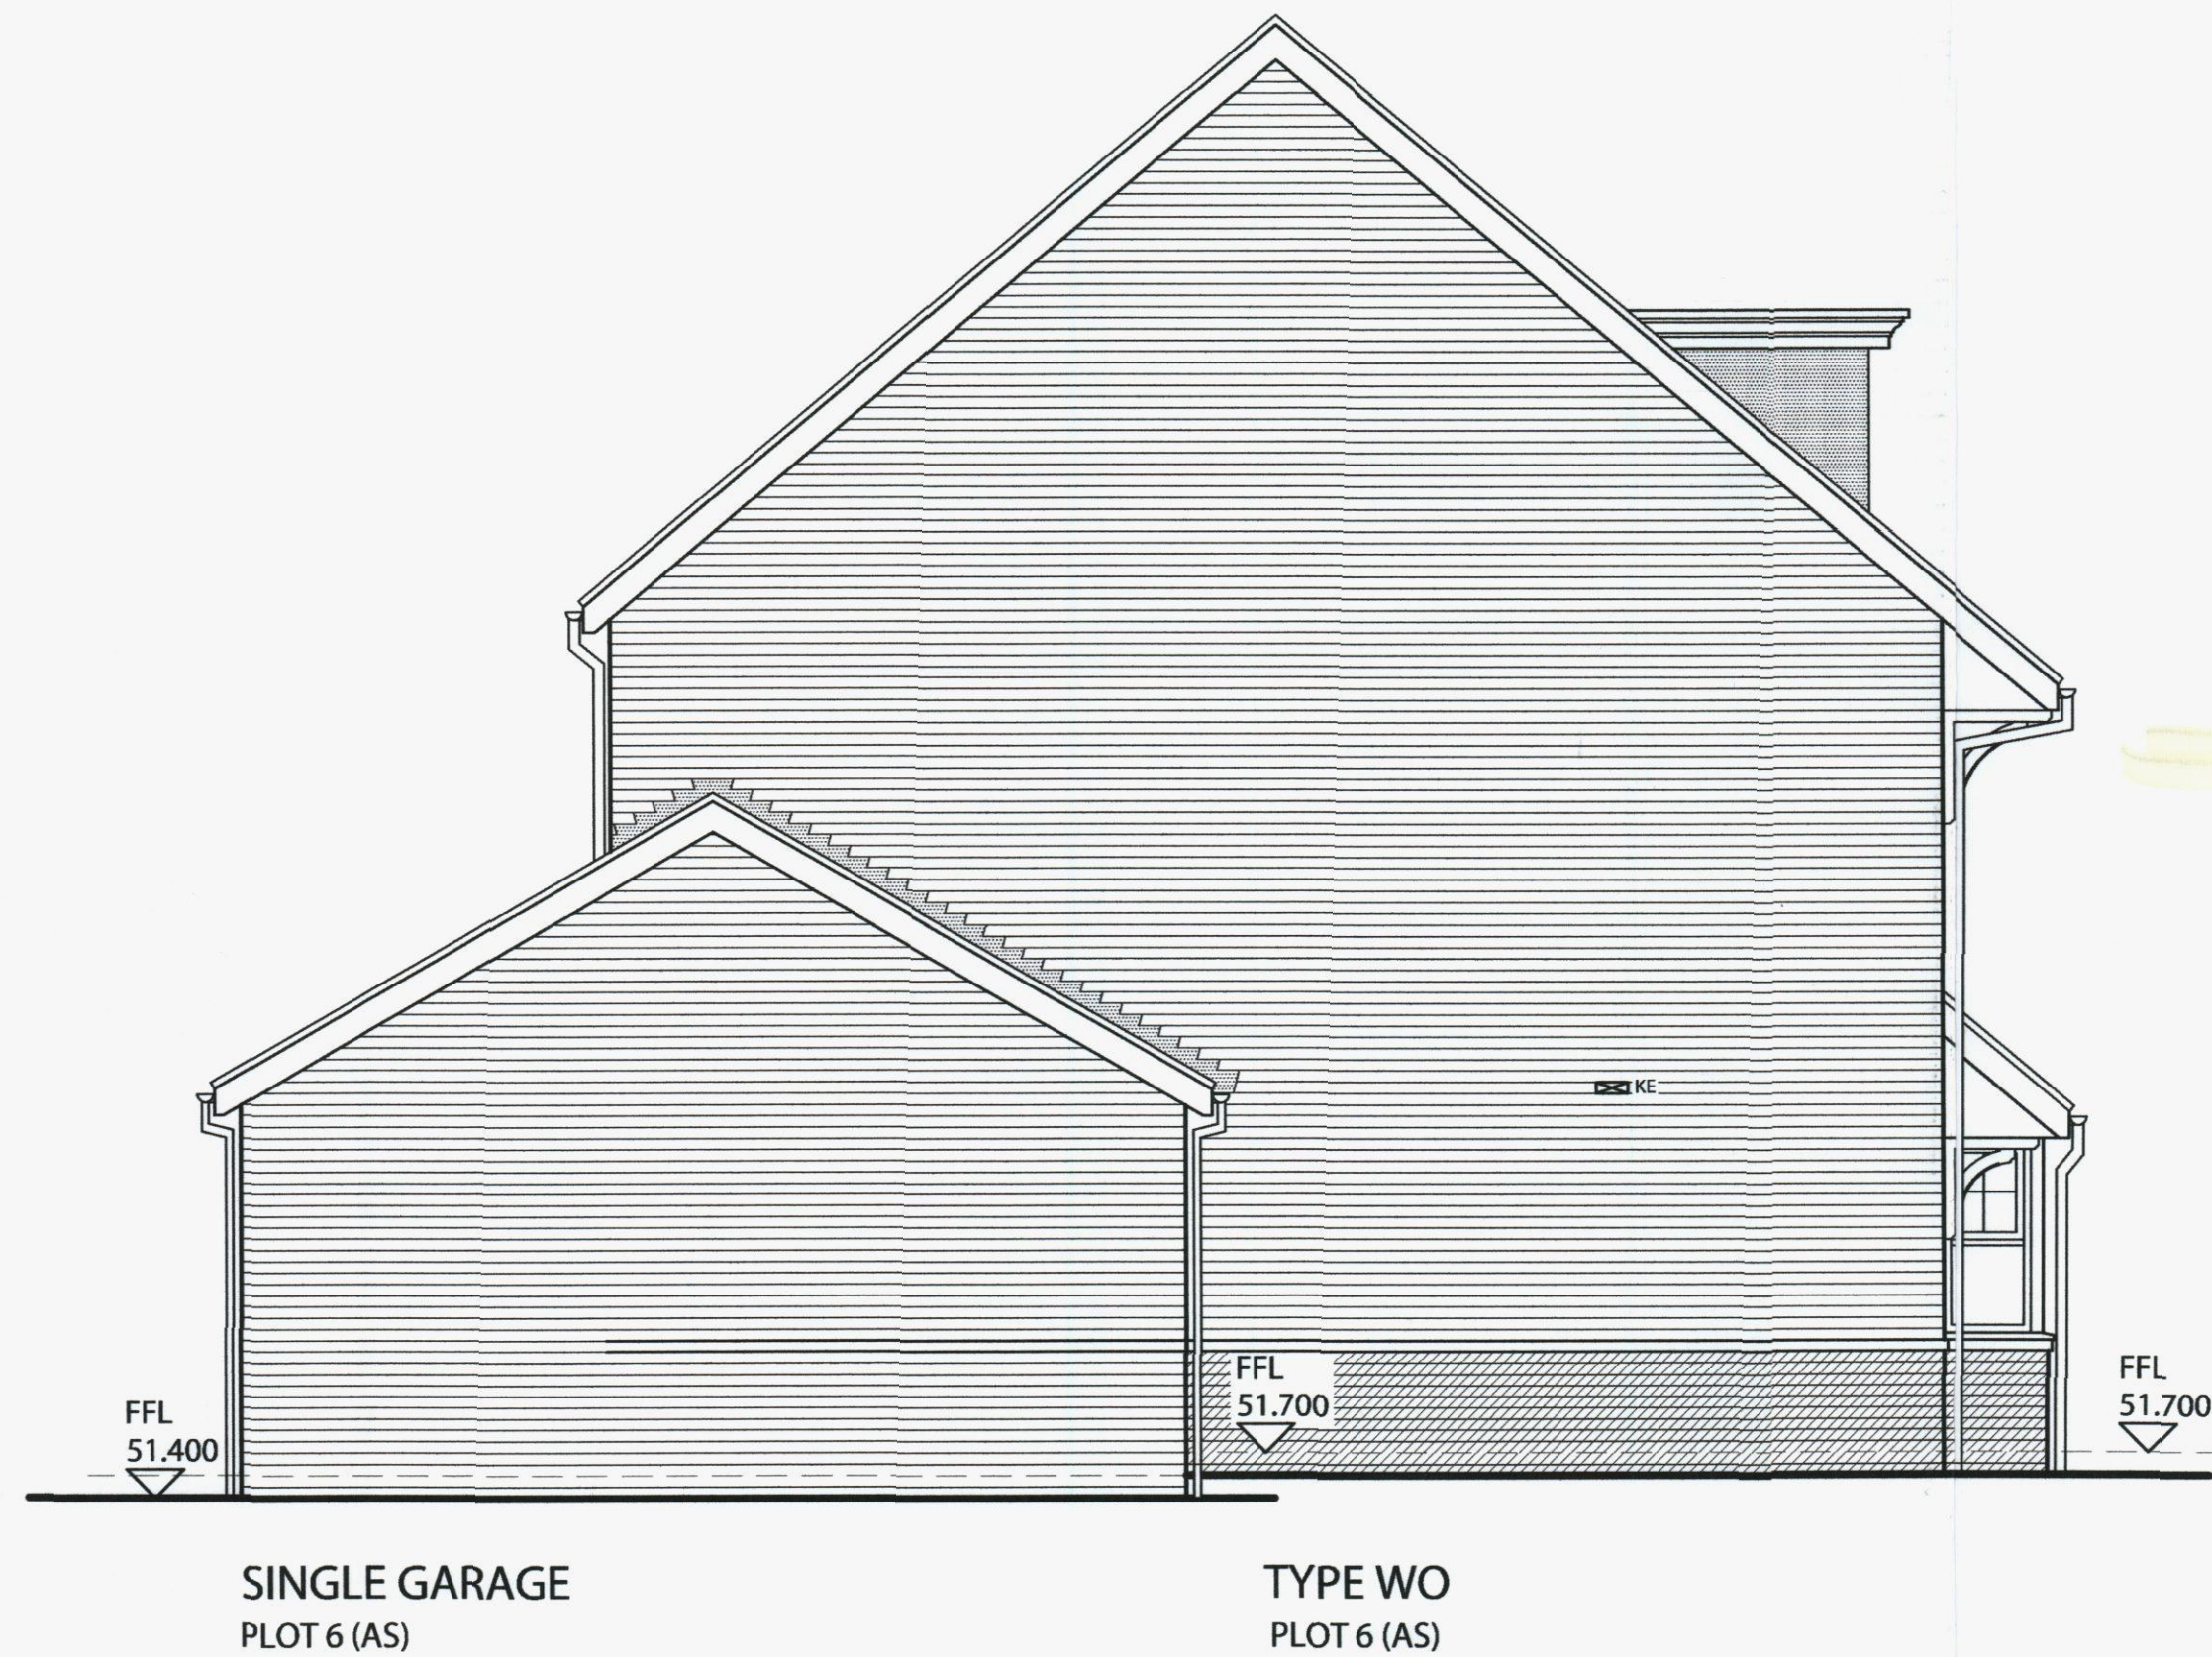

SIDE ELEVATION

REFER TO NOTES + HIGHLIGHTS

HAVANT BOROUGH COUNCIL
02 AUG 2011
RECEIVED

A Rev.	280211 Date	PERSONNEL DOOR ADDED TO PLOT 6 GARAGE Description	AB Drawn	PAE Checked
--------	-------------	---	----------	-------------



Project
PURBROOK CARAVAN SALES SITE
LONDON ROAD, WIDLEY
Drawing Title
BLOCK ELEVATIONS
PLOTS 6 AND 7

Scale	1:50	Drawn	PT	Checked	PAE
Date	FEB 2011	File	ELEVATIONS	Drawing Status	
Dwg.No.	P699/BE/03	Rev.	A	PRELIMINARY	

AAP Architecture Ltd, Unit A, Monument Business Centre, Monument Way East, Woking, Surrey GU21 5LY. Tel: 01483 727345 Fax: 01483 727375
Web: www.aap-arc.co.uk E-mail: projects@aap-arc.co.uk