




HAVANT BOROUGH
COUNCIL
10 JUN 2014
RECEIVED

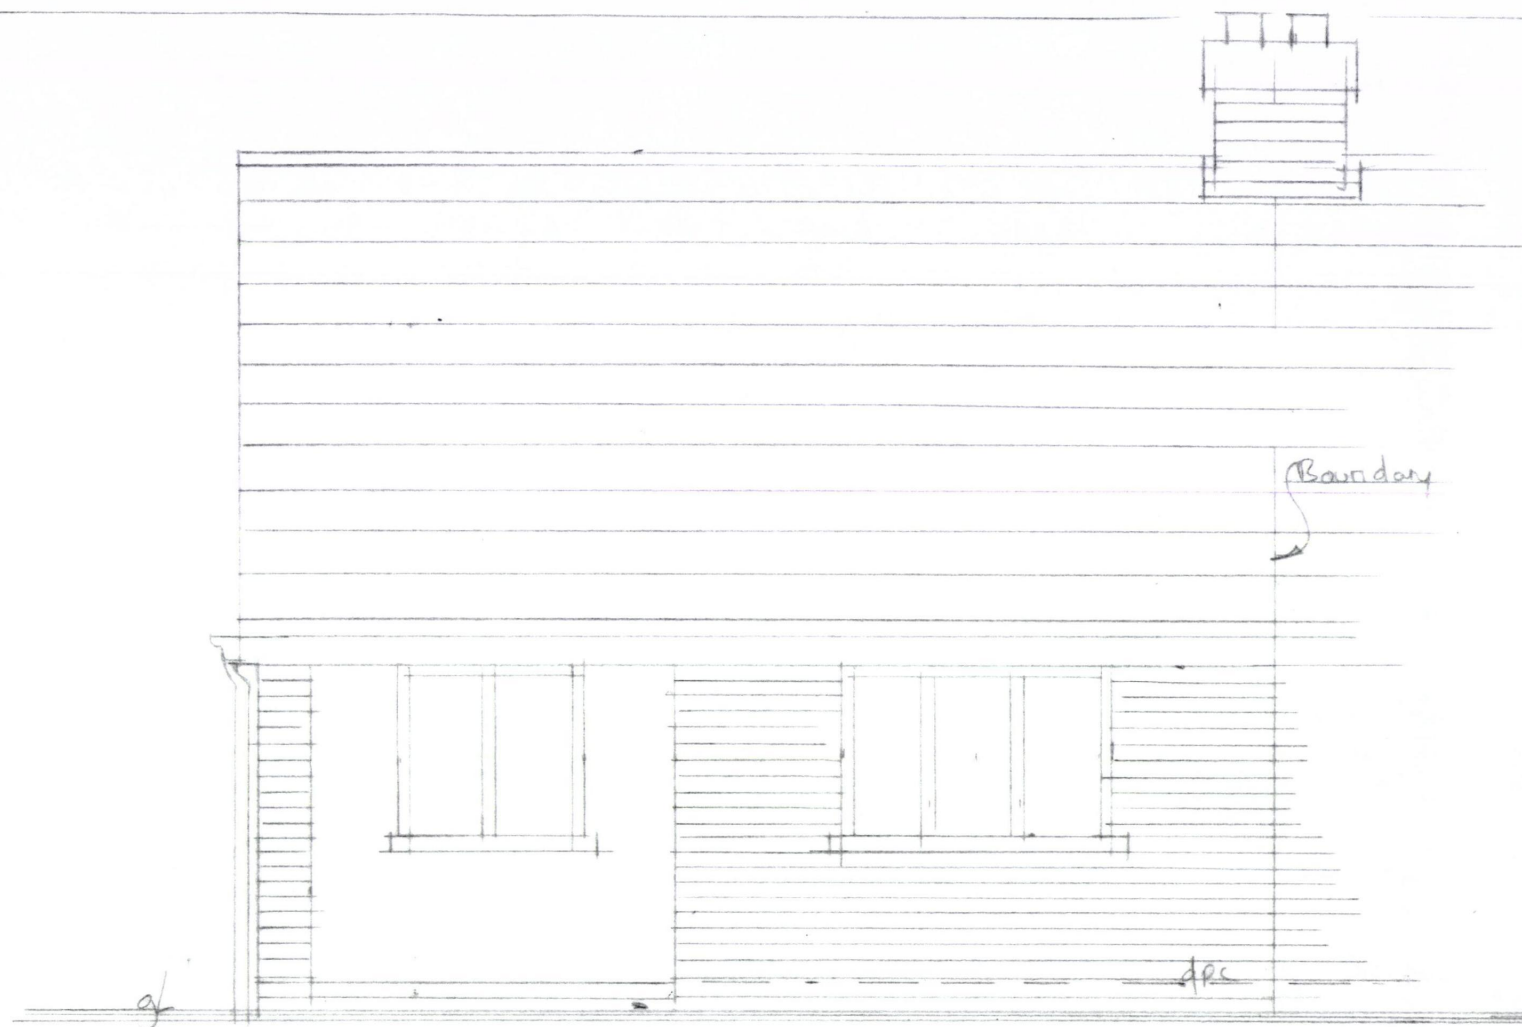

FRONT ELEVATION

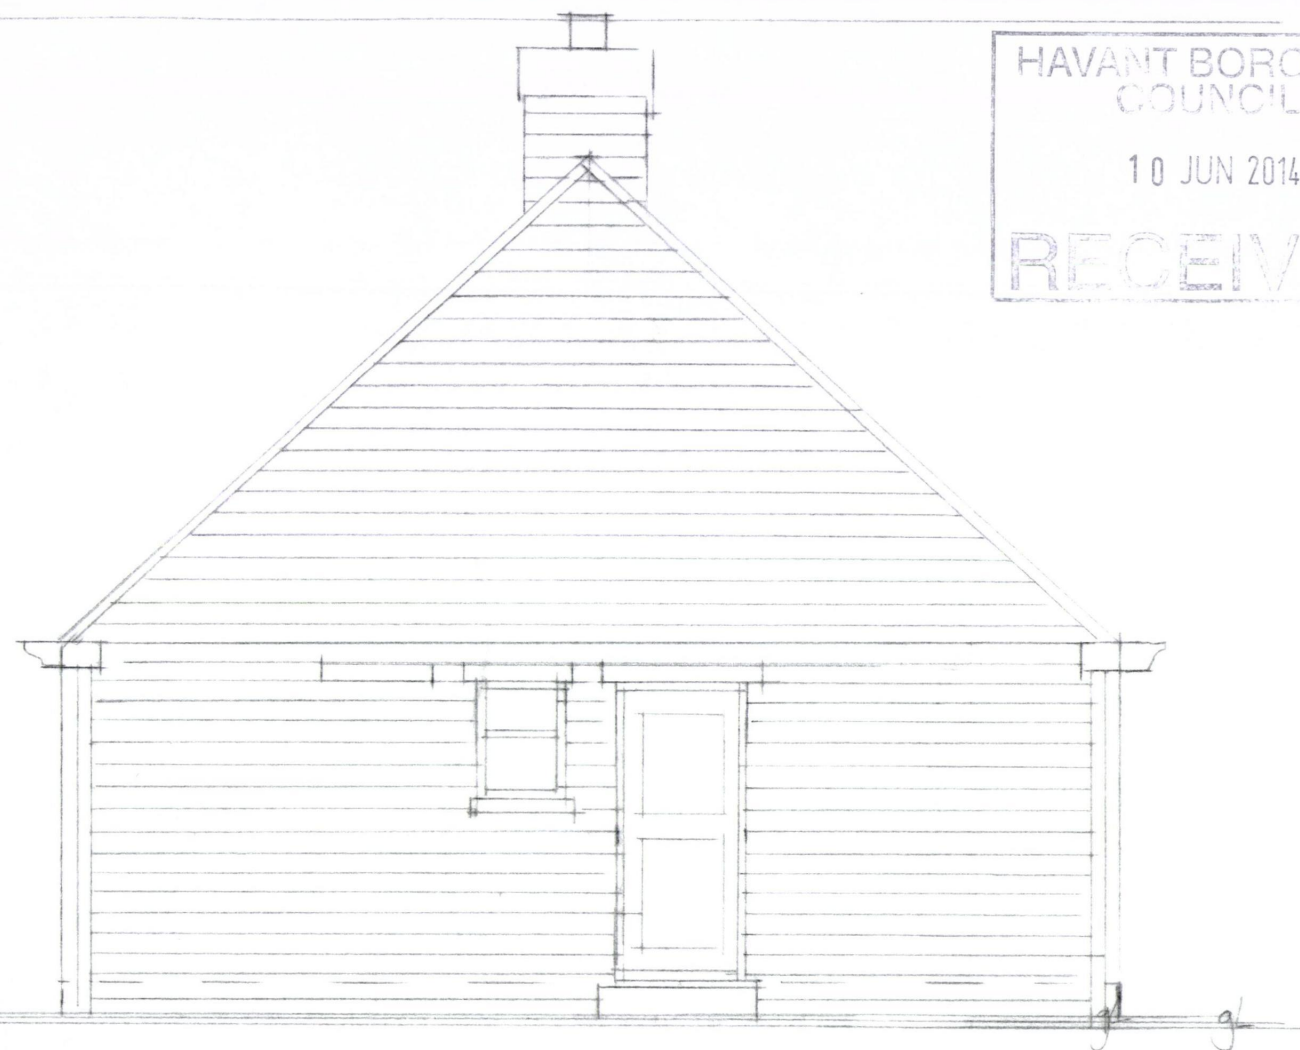

SIDE ELEVATION

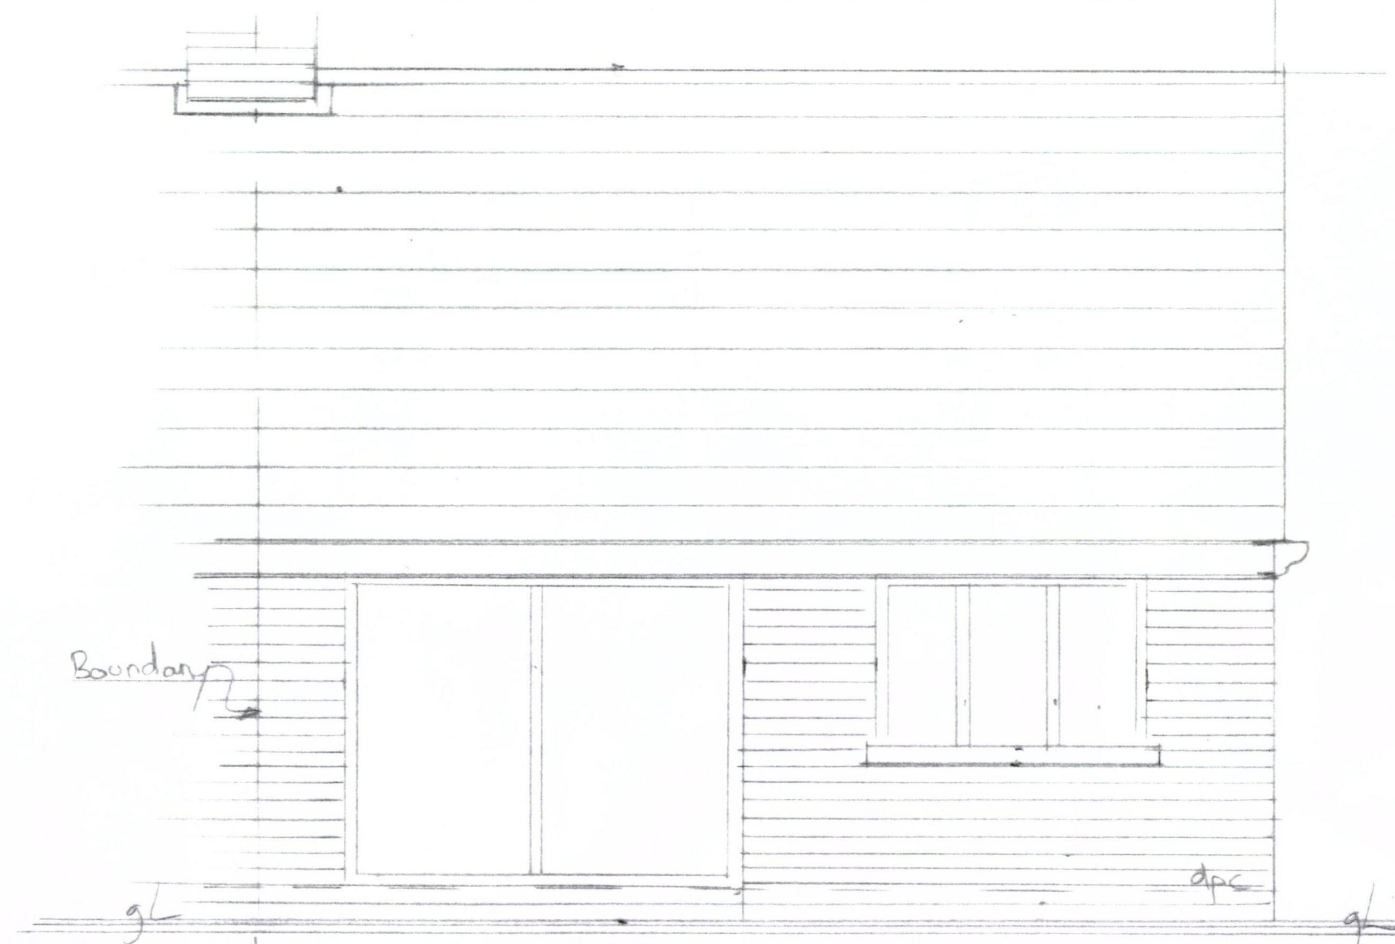

REAR ELEVATION

EXISTING ELEVATIONS
125 SILVERDALE DRIVE
SCALE 1:50