






FRONT ELEVATION

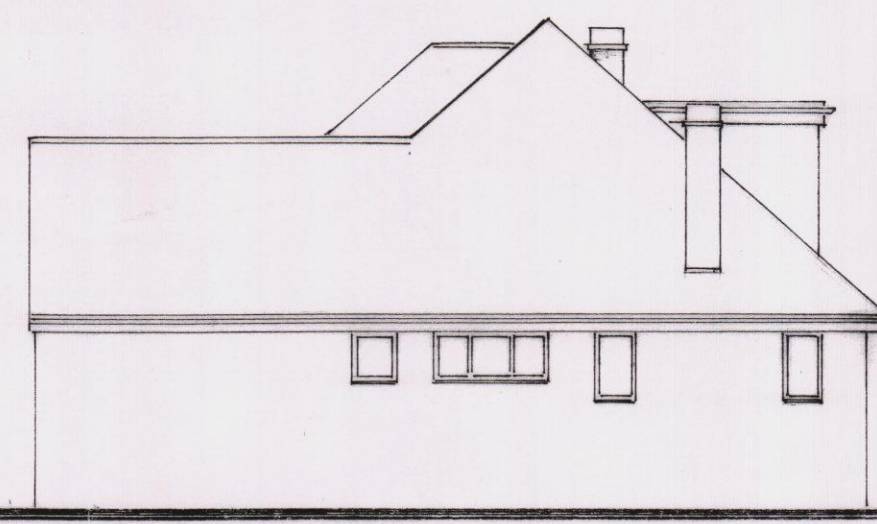


SIDE (EAST) ELEVATION

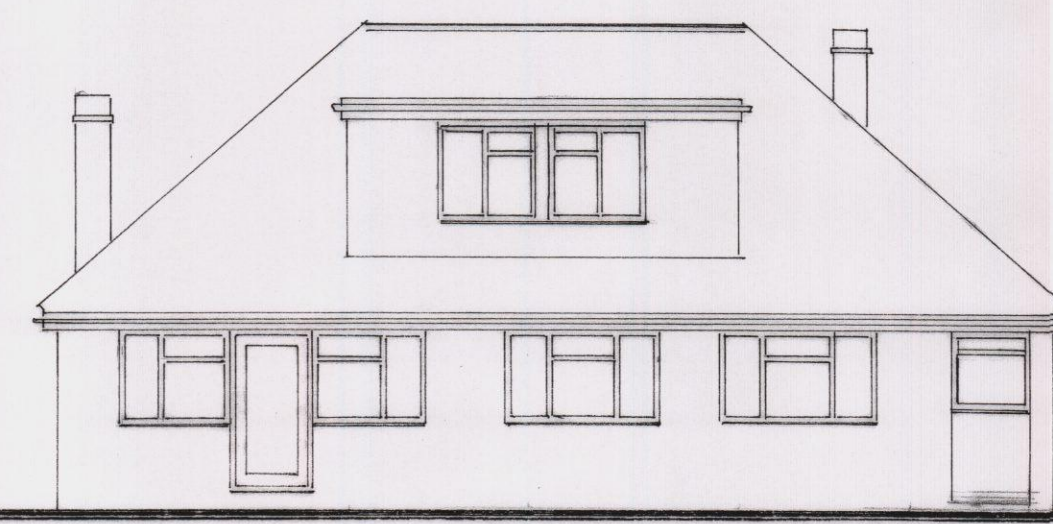


REAR ELEVATION

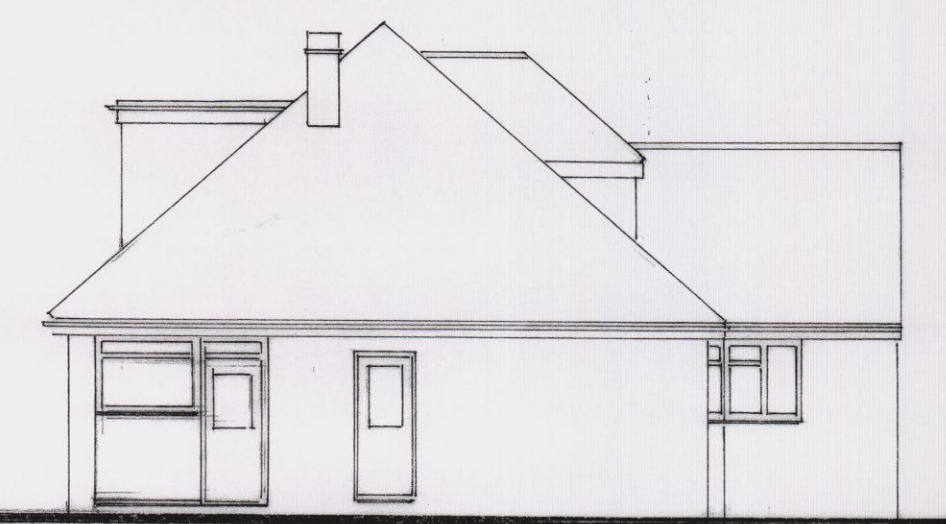


SIDE (WEST) ELEVATION

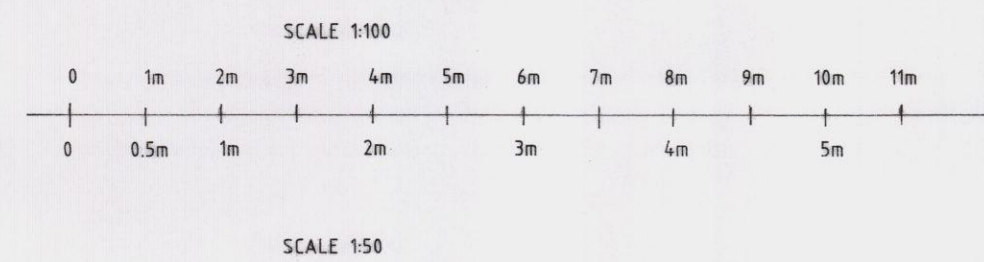

GARDEN

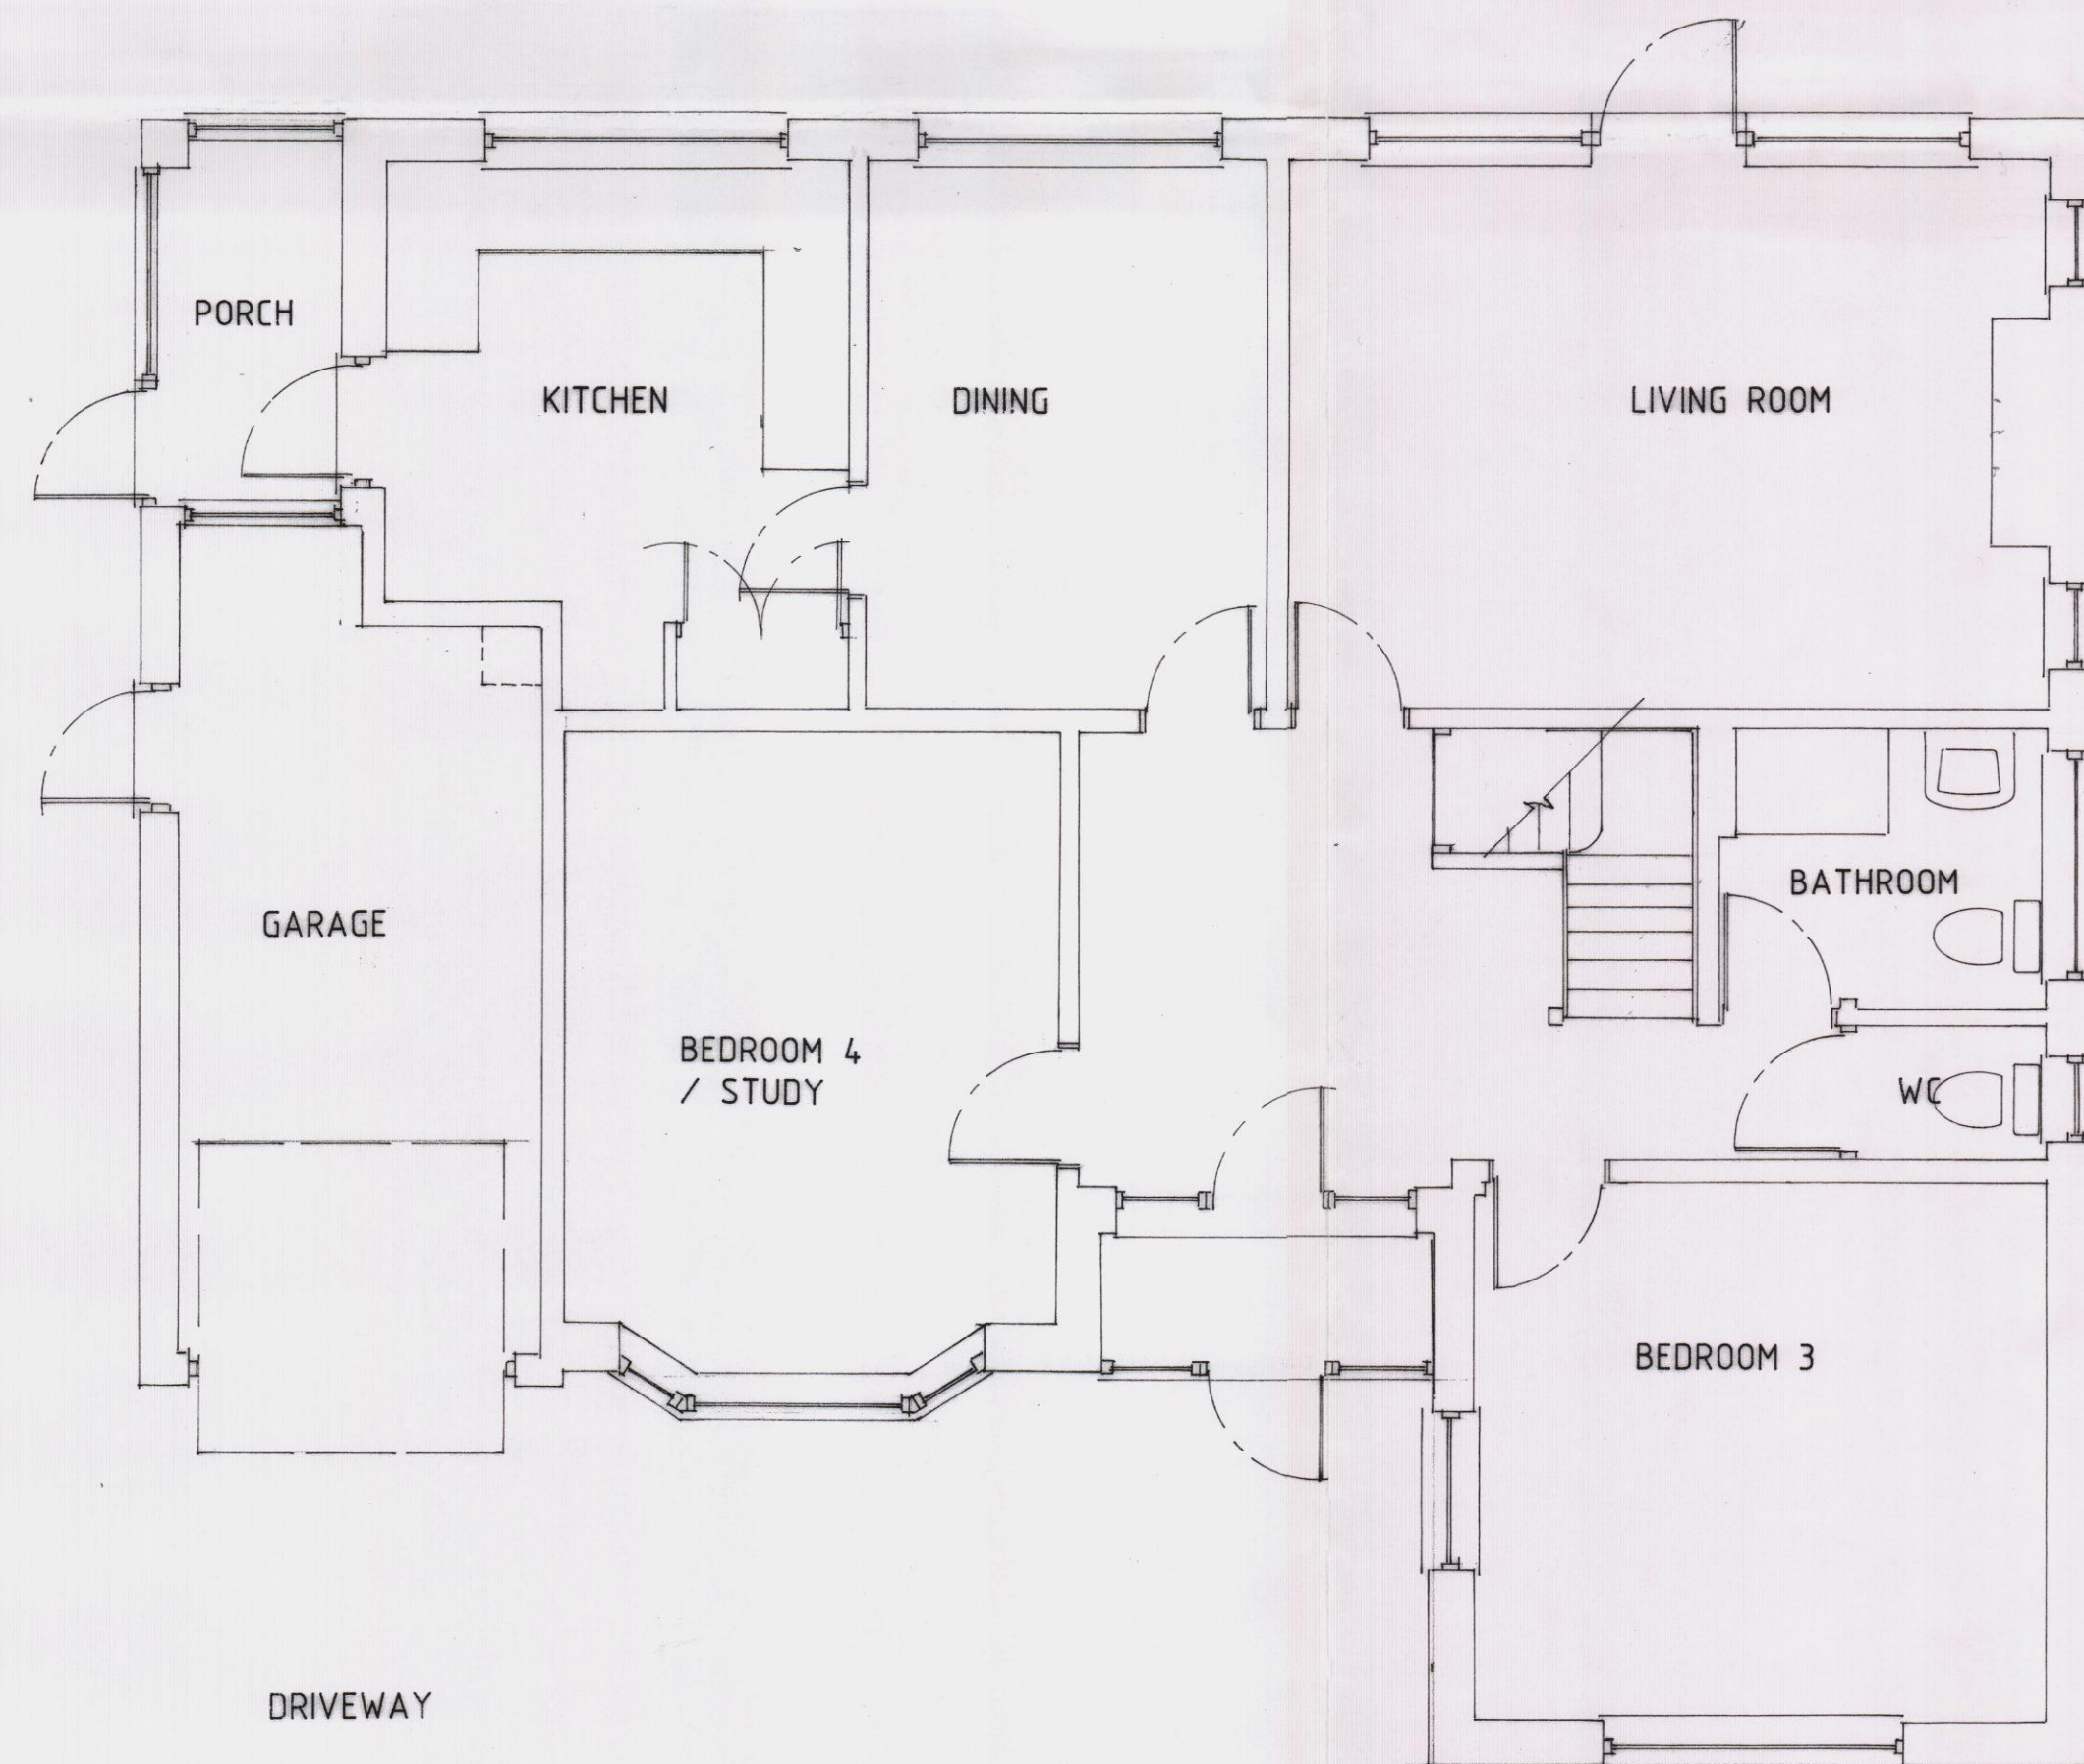

GROUND FLOOR

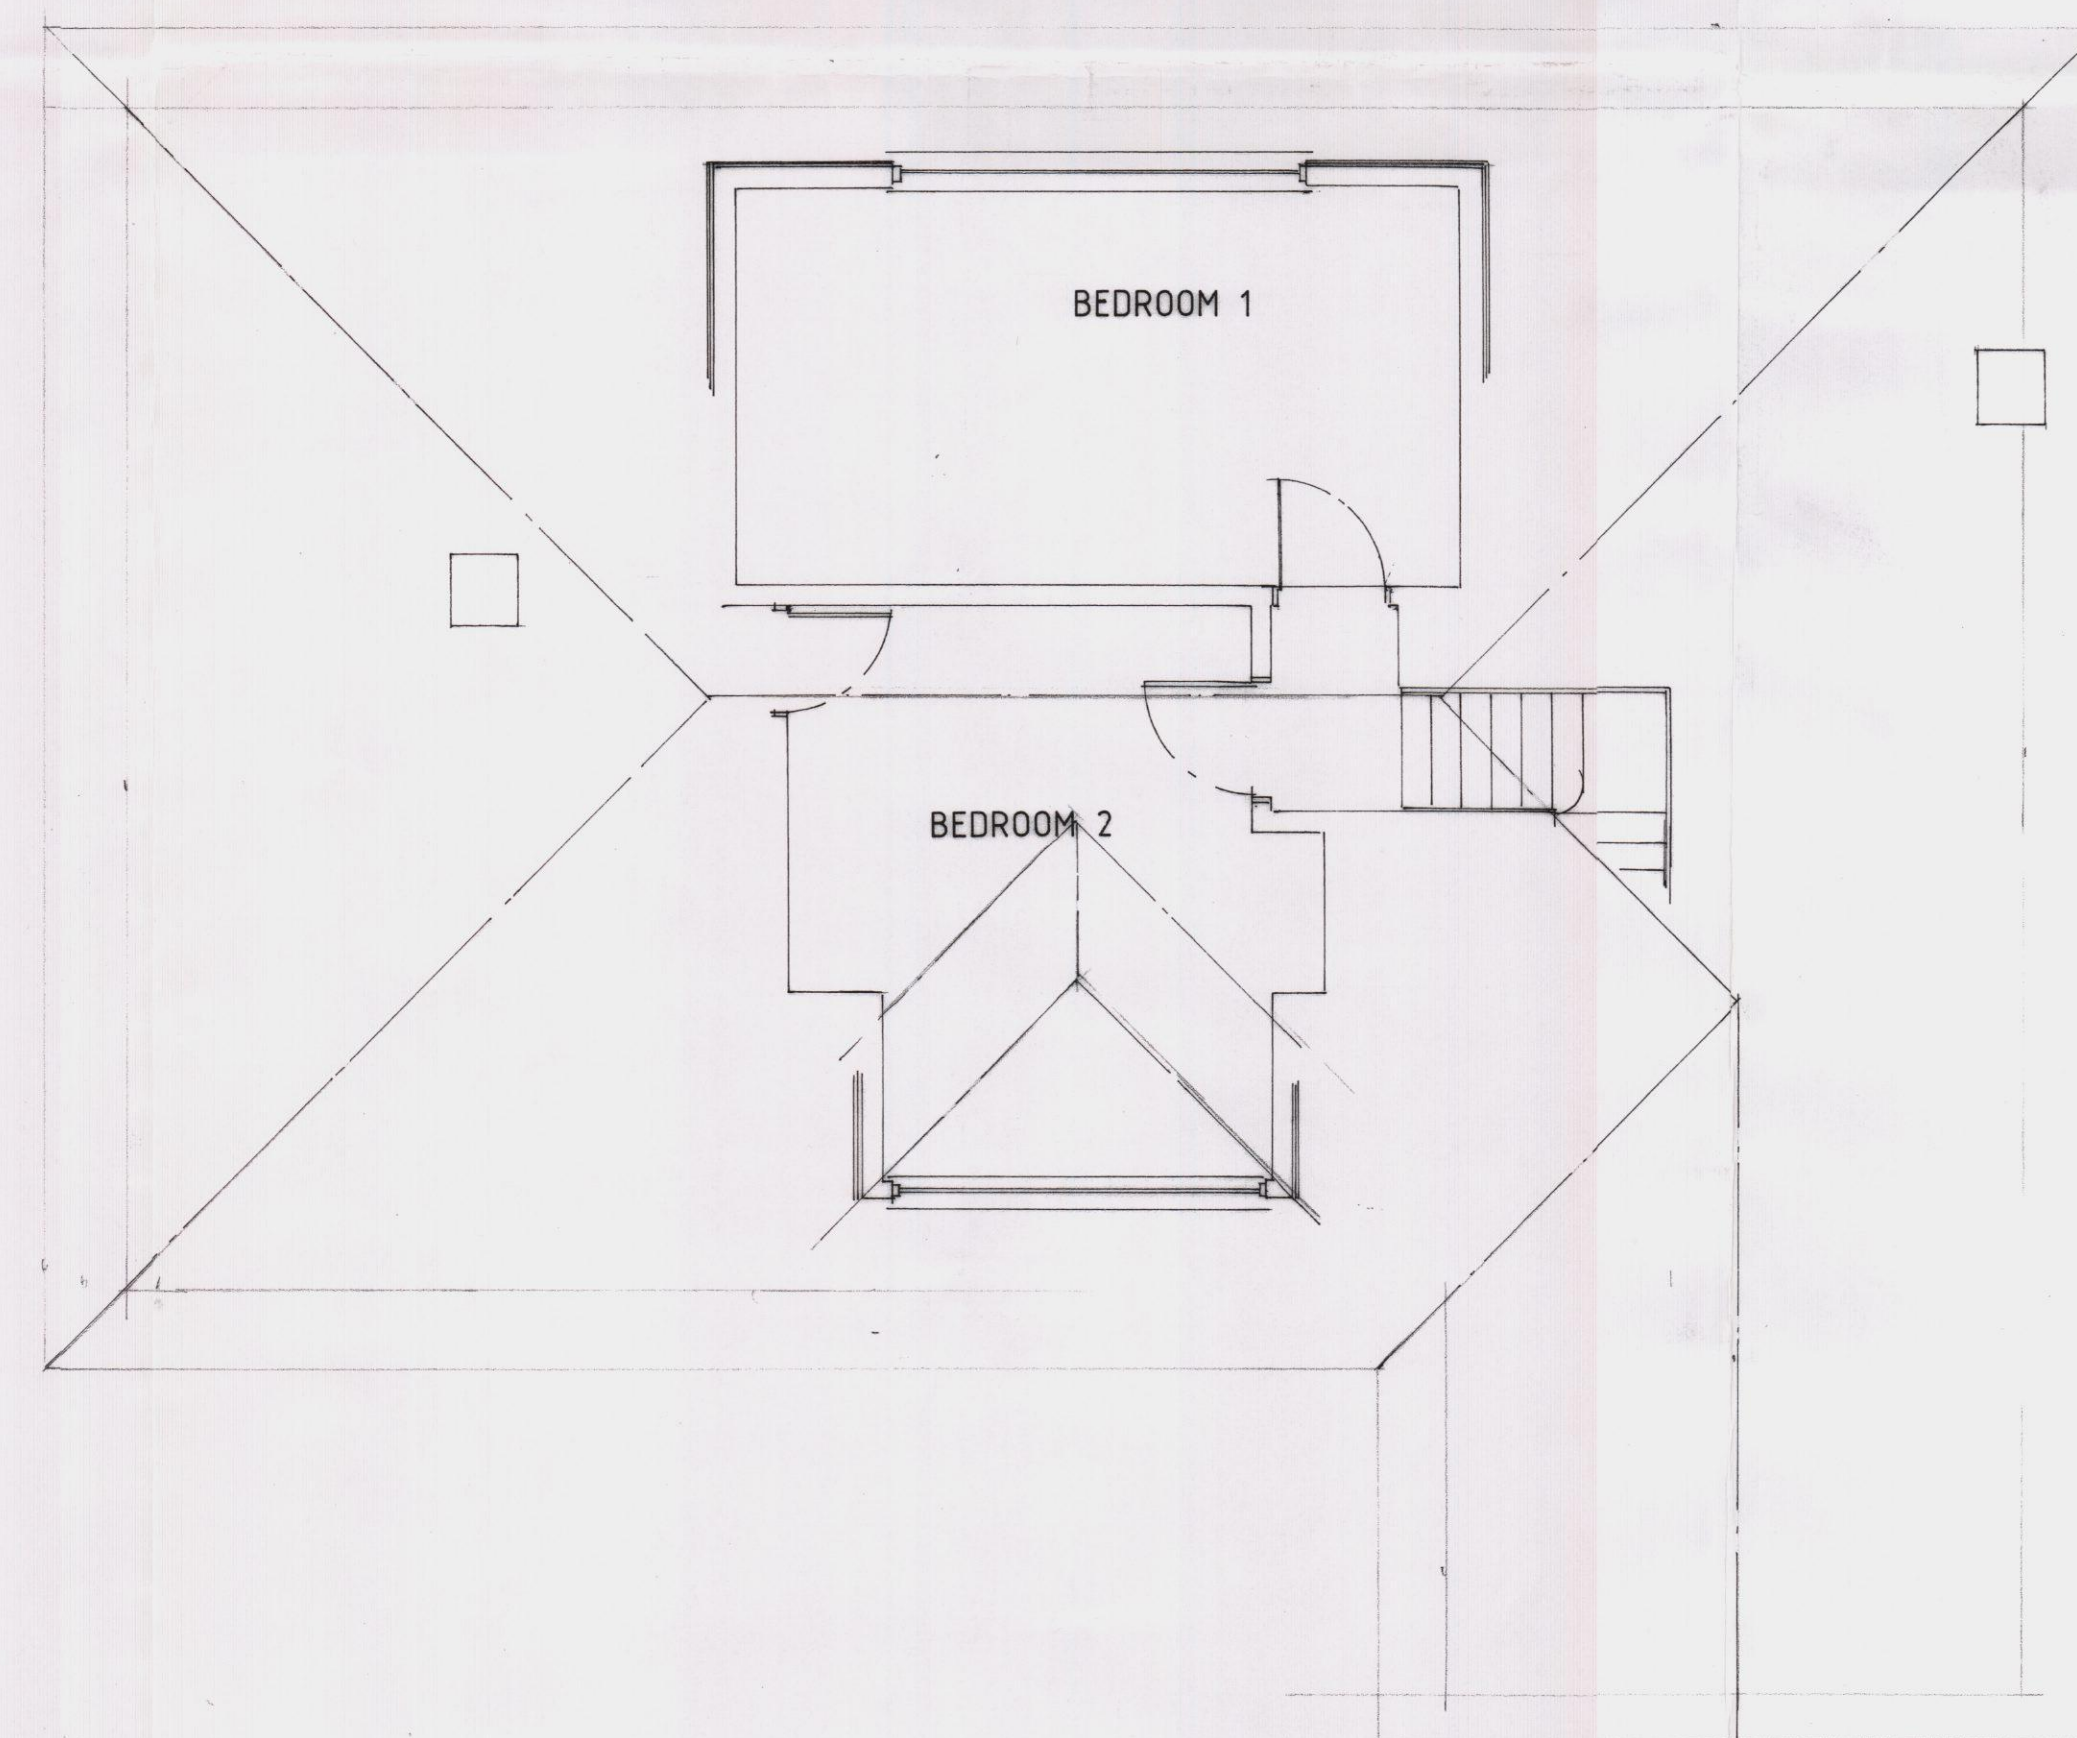

FIRST FLOOR

FIRST FLOOR EXTENSION
& ALTERATIONS

7 HOLLOW LANE
HAYLING ISLAND
HAMPSHIRE
PO11 9AA

MR CLARK



DRAWING: EXISTING PLANS & ELEVATIONS

SCALE: 1:50 1:100

DRG No. 1032/1 DATE: MARCH 2014



Space & Style Home Design
Cornerways,
Gomer Lane,
Alderstone,
Hampshire
PO12 2QW
Tel: 02392 525 100

This drawing is to be read in conjunction with any accompanying calculations, drawings, notes or specification. All dimensions on site supersede drawing and to be checked and verified by contractor prior to ordering materials. Any discrepancies or changes to be referred to Space & Style Home Design.

© Copyright 2014 this drawing cannot be copied, reproduced or used without the consent of Space & Style Home Design.