




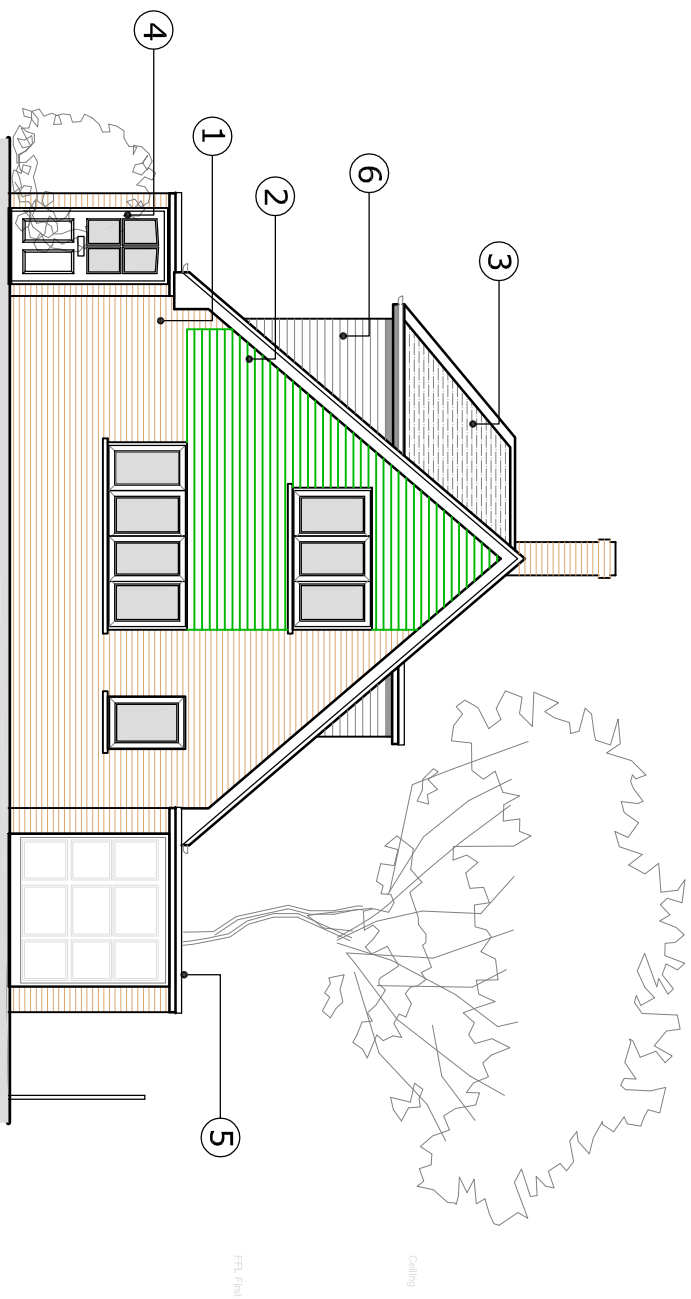


Existing Front Elevation (north west)
Scale 1:100

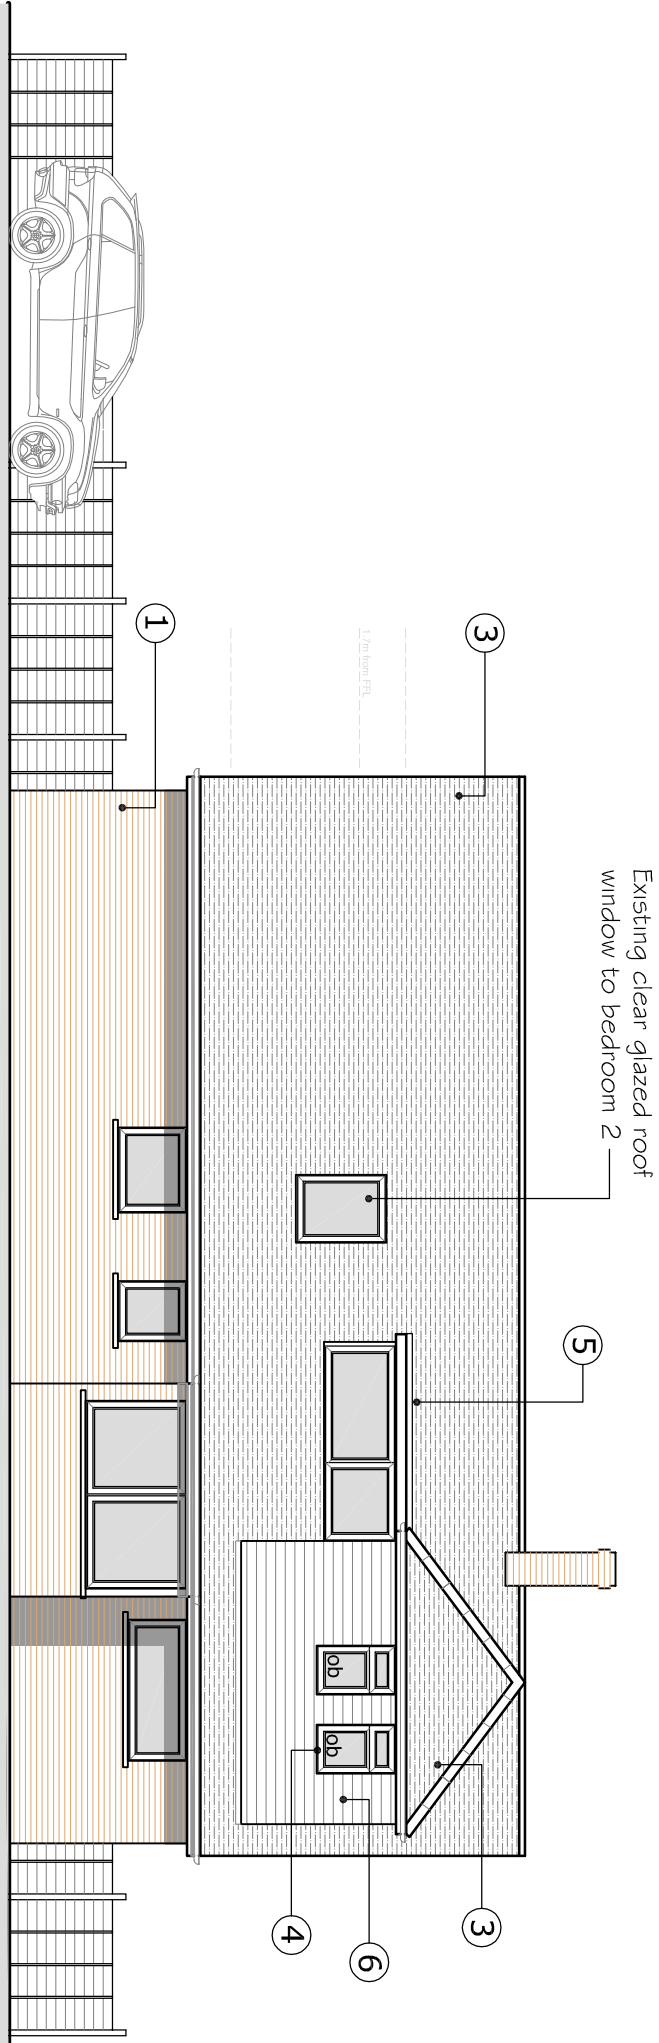

Existing Side Elevation (north east)
Scale 1:100

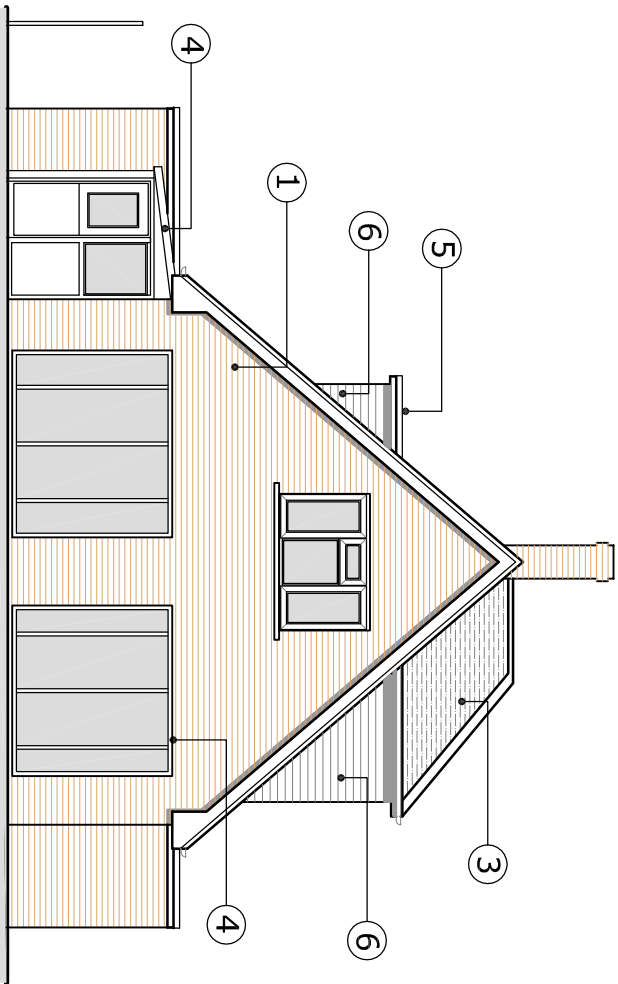

Existing Rear Elevation (south east)
Scale 1:100

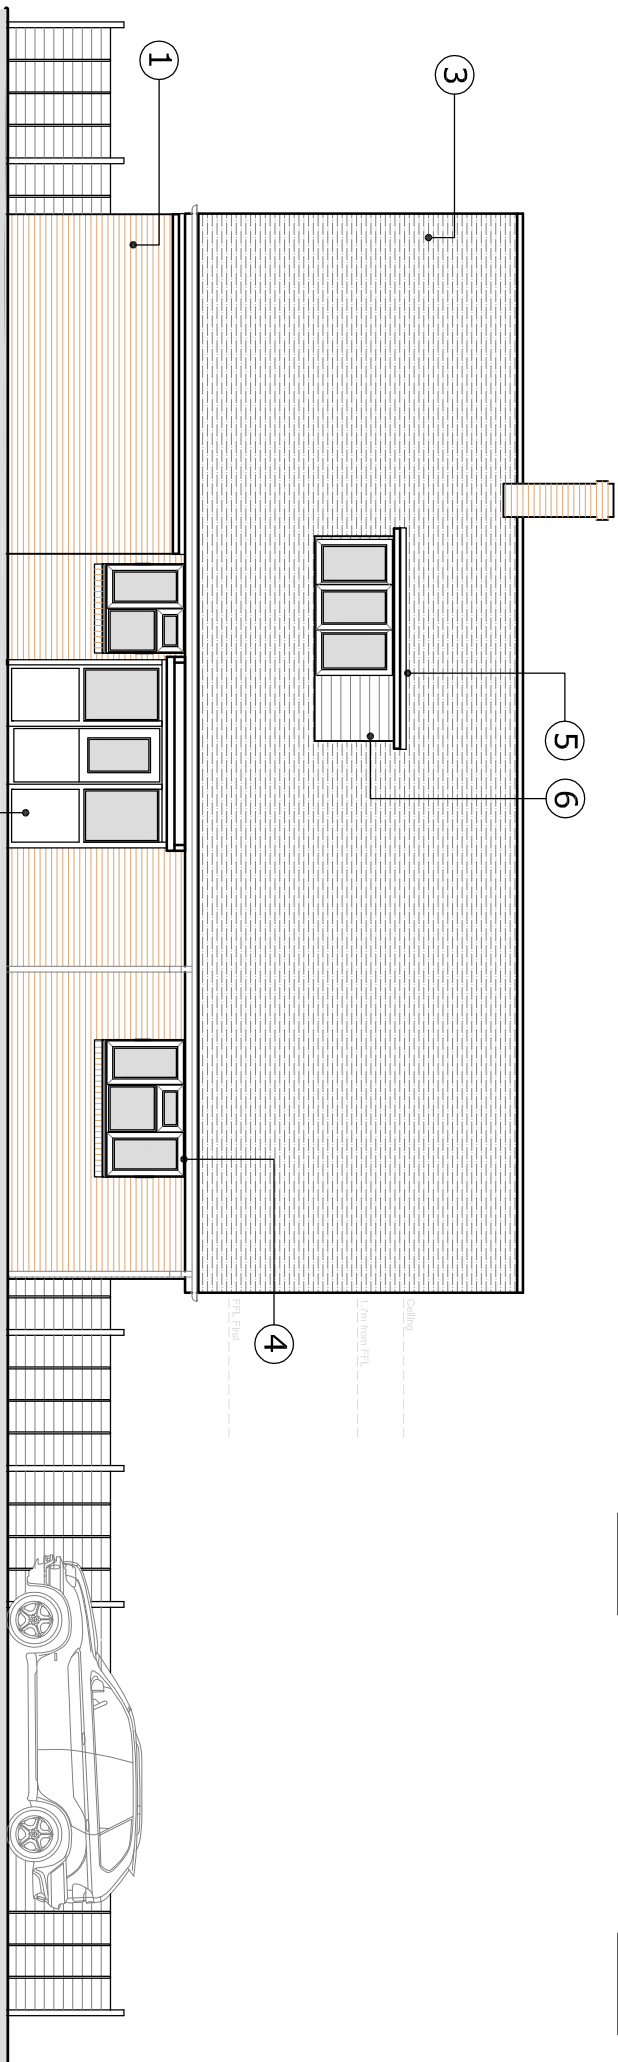

Existing Side Elevation (south west)
Scale 1:100

- Materials**
- 1 Facing Brickwork
 - 2 Green Tile Hanging
 - 3 Brown Roof Tile
 - 4 UPVC / Windows or Doors
 - 5 Felt Flat Roof
 - 6 Brown Tile Hanging

CLIENT		PROJECT		TITLE	
Mr & Mrs Mpario		Roof extension to 8 Oaklands Grove Cowplain PO8 8PS		Existing Elevations	
REV		Description		Date	
A		Existing window shown to front elevation		28.05.14	
MD		PM			
REVISIONS		PLANNING		14.96.102	
IDraw Ltd, 51 Callington Lane, Hordesdon, Hampshire, PO8 9HT Tel: 02392 346 530 Mob: 07810 518 633 Email: idraw@live.co.uk Web: www.idrawarchitecture.co.uk		Scale : 1:100@A2 Date : 0 MAY2014		Drawn by : MD Drawing No:	
IDraw Limited Copyright Reserved 2014.		IDraw Ltd, 51 Callington Lane, Hordesdon, Hampshire, PO8 9HT Tel: 02392 346 530 Mob: 07810 518 633 Email: idraw@live.co.uk Web: www.idrawarchitecture.co.uk		IDraw Ltd, 51 Callington Lane, Hordesdon, Hampshire, PO8 9HT Tel: 02392 346 530 Mob: 07810 518 633 Email: idraw@live.co.uk Web: www.idrawarchitecture.co.uk	
A		B		C	
D		E		F	
G		H		I	
J		K		L	
M		N		O	
P		Q		R	
S		T		U	
V		W		X	
Y		Z			