


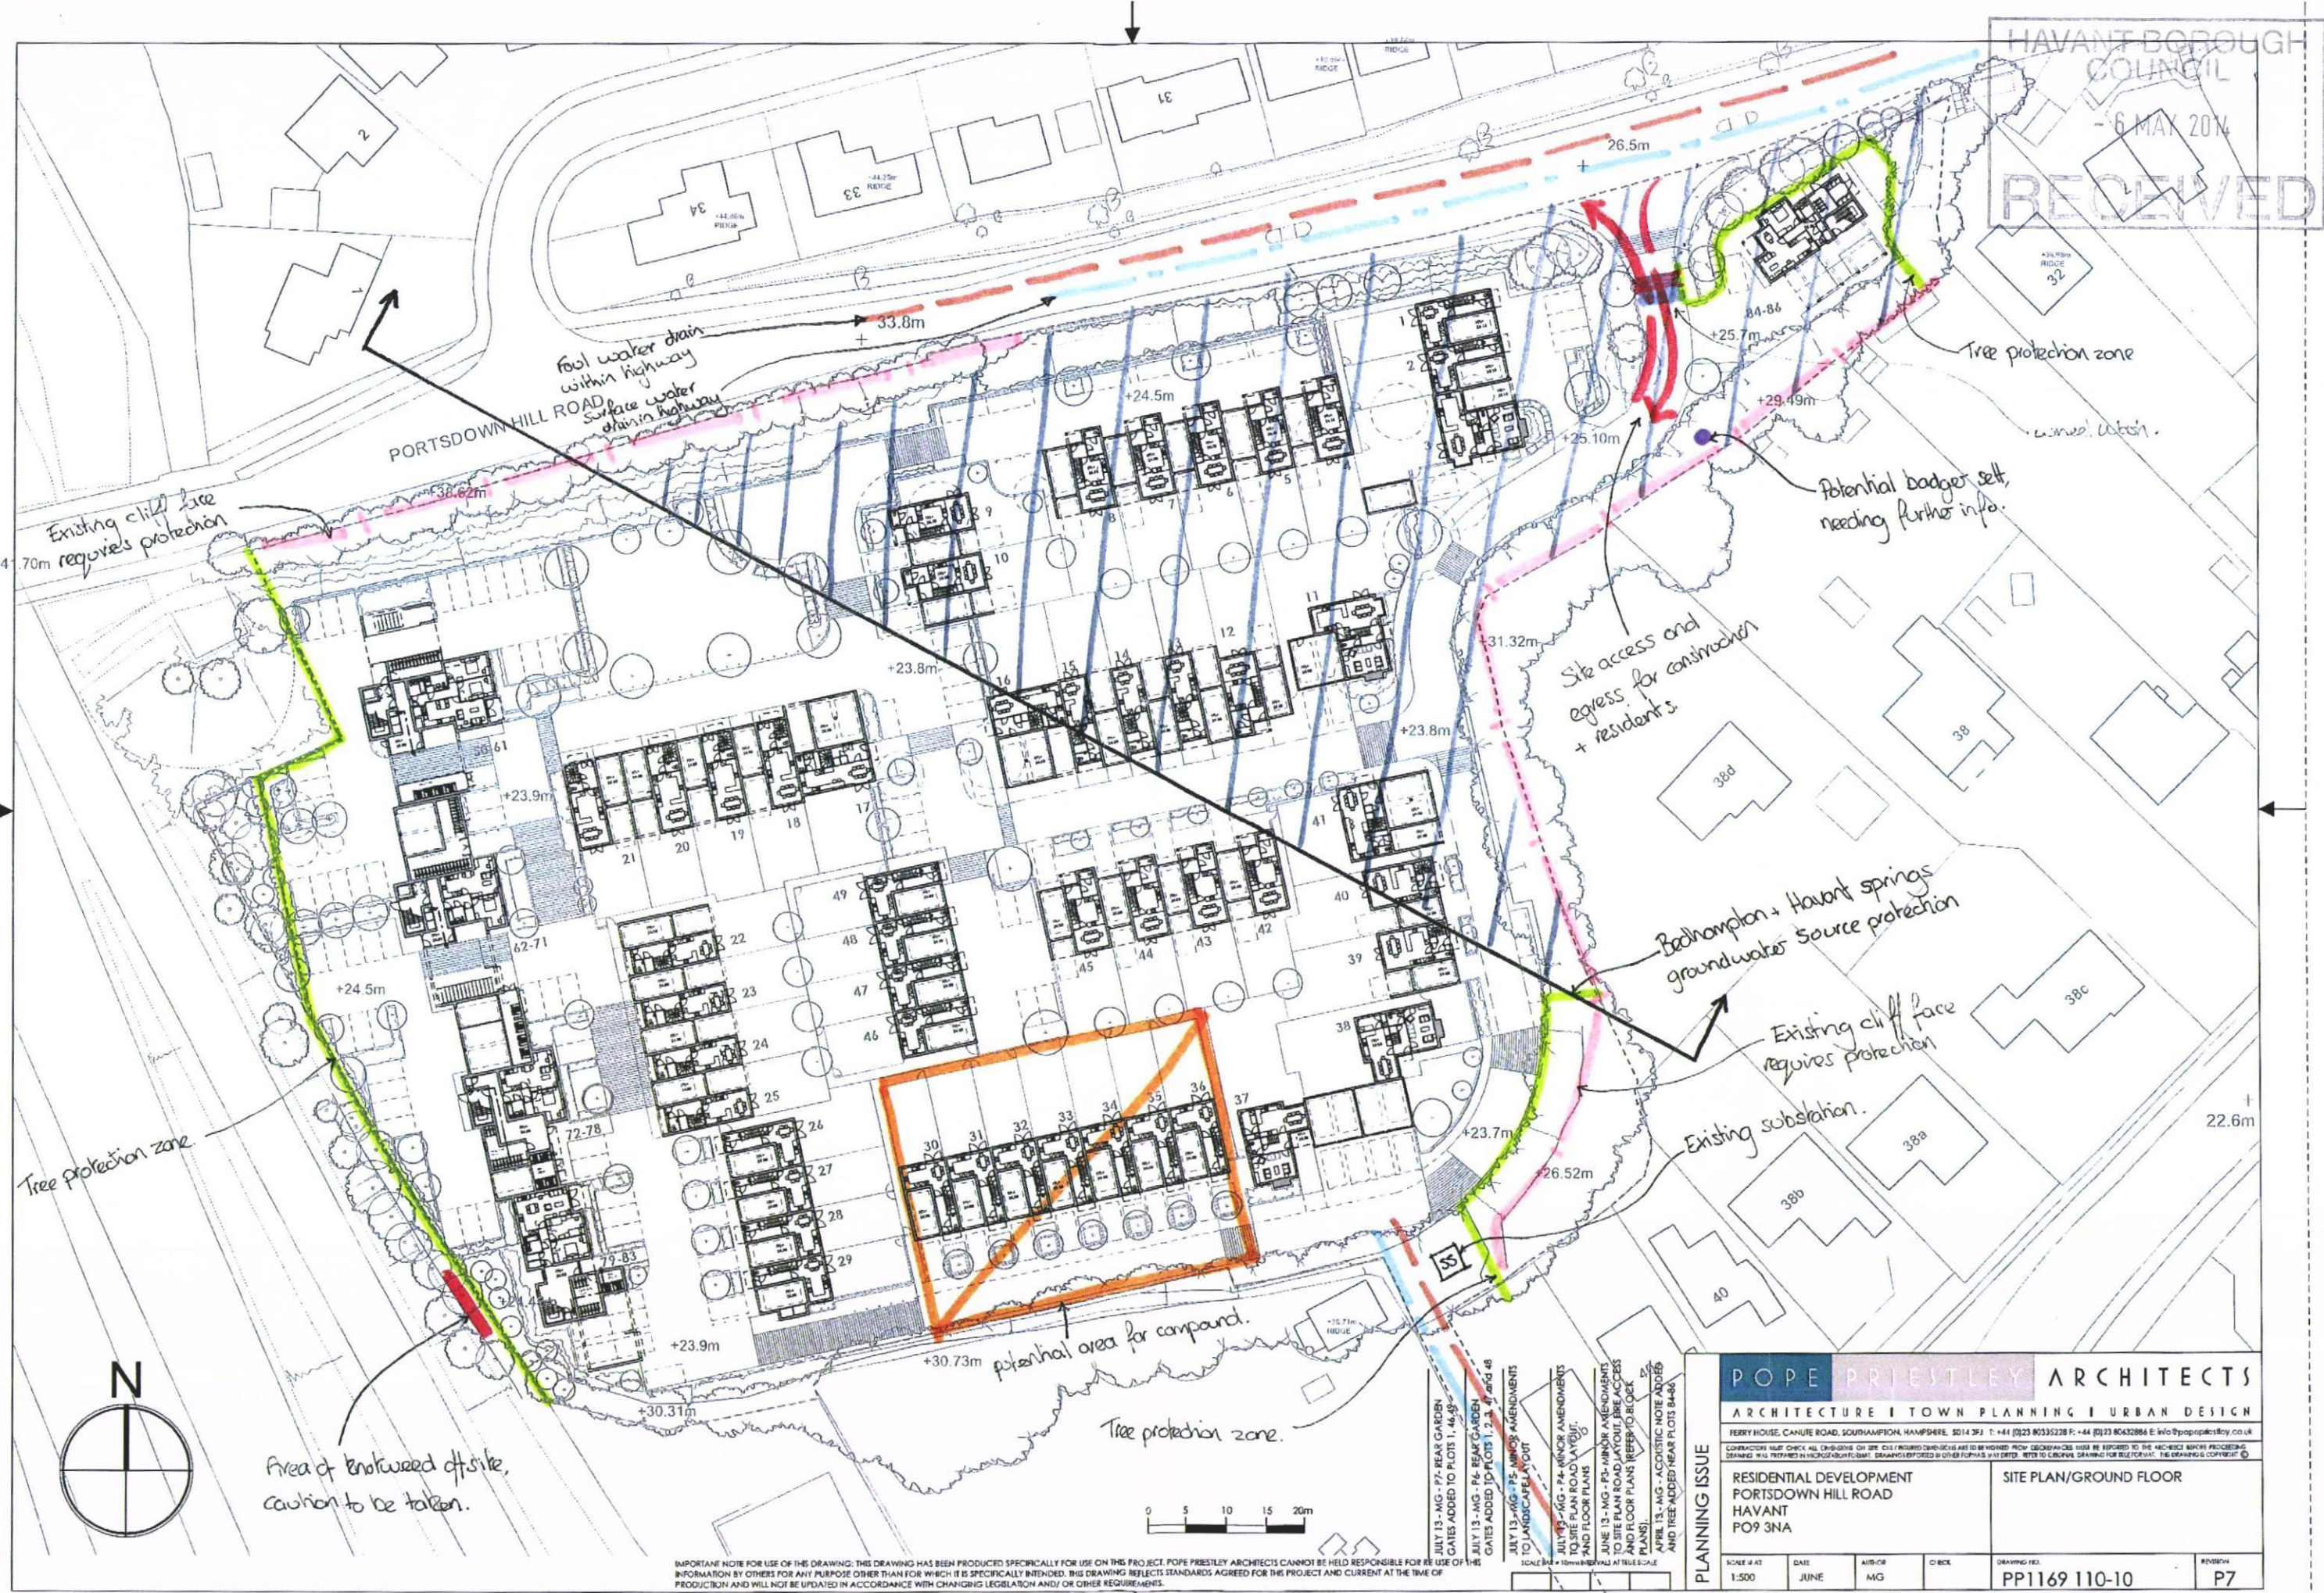

POPE PRIESTLEY ARCHITECTS				
ARCHITECTURE TOWN PLANNING URBAN DESIGN				
FERRY HOUSE, CANUTE ROAD, SOUTHAMPTON, HAMPSHIRE, SO14 3P3 T: +44 (0)23 80335228 F: +44 (0)23 80432886 E: info@popepriestley.co.uk				
CORRECTIONS: YOU MUST CHECK ALL DIMENSIONS ON THE FULL DRAWING SETS AND CORRECT ANY DISCREPANCIES BEFORE PROCEEDING. DRAWINGS WILL BE PROVIDED IN A3 OR A2 FORMATS. DRAWINGS FOR OTHER FORMATS WILL BE PROVIDED IN A3 OR A2 FORMATS. THE DRAWING IS COPYRIGHT ©				
RESIDENTIAL DEVELOPMENT PORTSDOWN HILL ROAD HAVANT PO9 3NA		SITE PLAN/GROUND FLOOR		
SCALE 1:500	DATE JUNE	AUTHOR MG	CHECKER CBK	DRAWING NO. PP1169 110-10
REVISION P7				

IMPORTANT NOTE FOR USE OF THIS DRAWING: THIS DRAWING HAS BEEN PRODUCED SPECIFICALLY FOR USE ON THIS PROJECT. POPE PRIESTLEY ARCHITECTS CANNOT BE HELD RESPONSIBLE FOR RE-USE OF THIS INFORMATION BY OTHERS FOR ANY PURPOSE OTHER THAN FOR WHICH IT IS SPECIFICALLY INTENDED. THIS DRAWING REFLECTS STANDARDS AGREED FOR THIS PROJECT AND CURRENT AT THE TIME OF PRODUCTION AND WILL NOT BE UPDATED IN ACCORDANCE WITH CHANGING LEGISLATION AND/OR OTHER REQUIREMENTS.