



Material Schedule:	
1	Aluminum fascias - grey
2	Red Stock Facing Brick
3	Flint work
4	Off-white render
5	Windows - grey
6	Structural glazing with stainless steel handrail
7	Obscured glazing

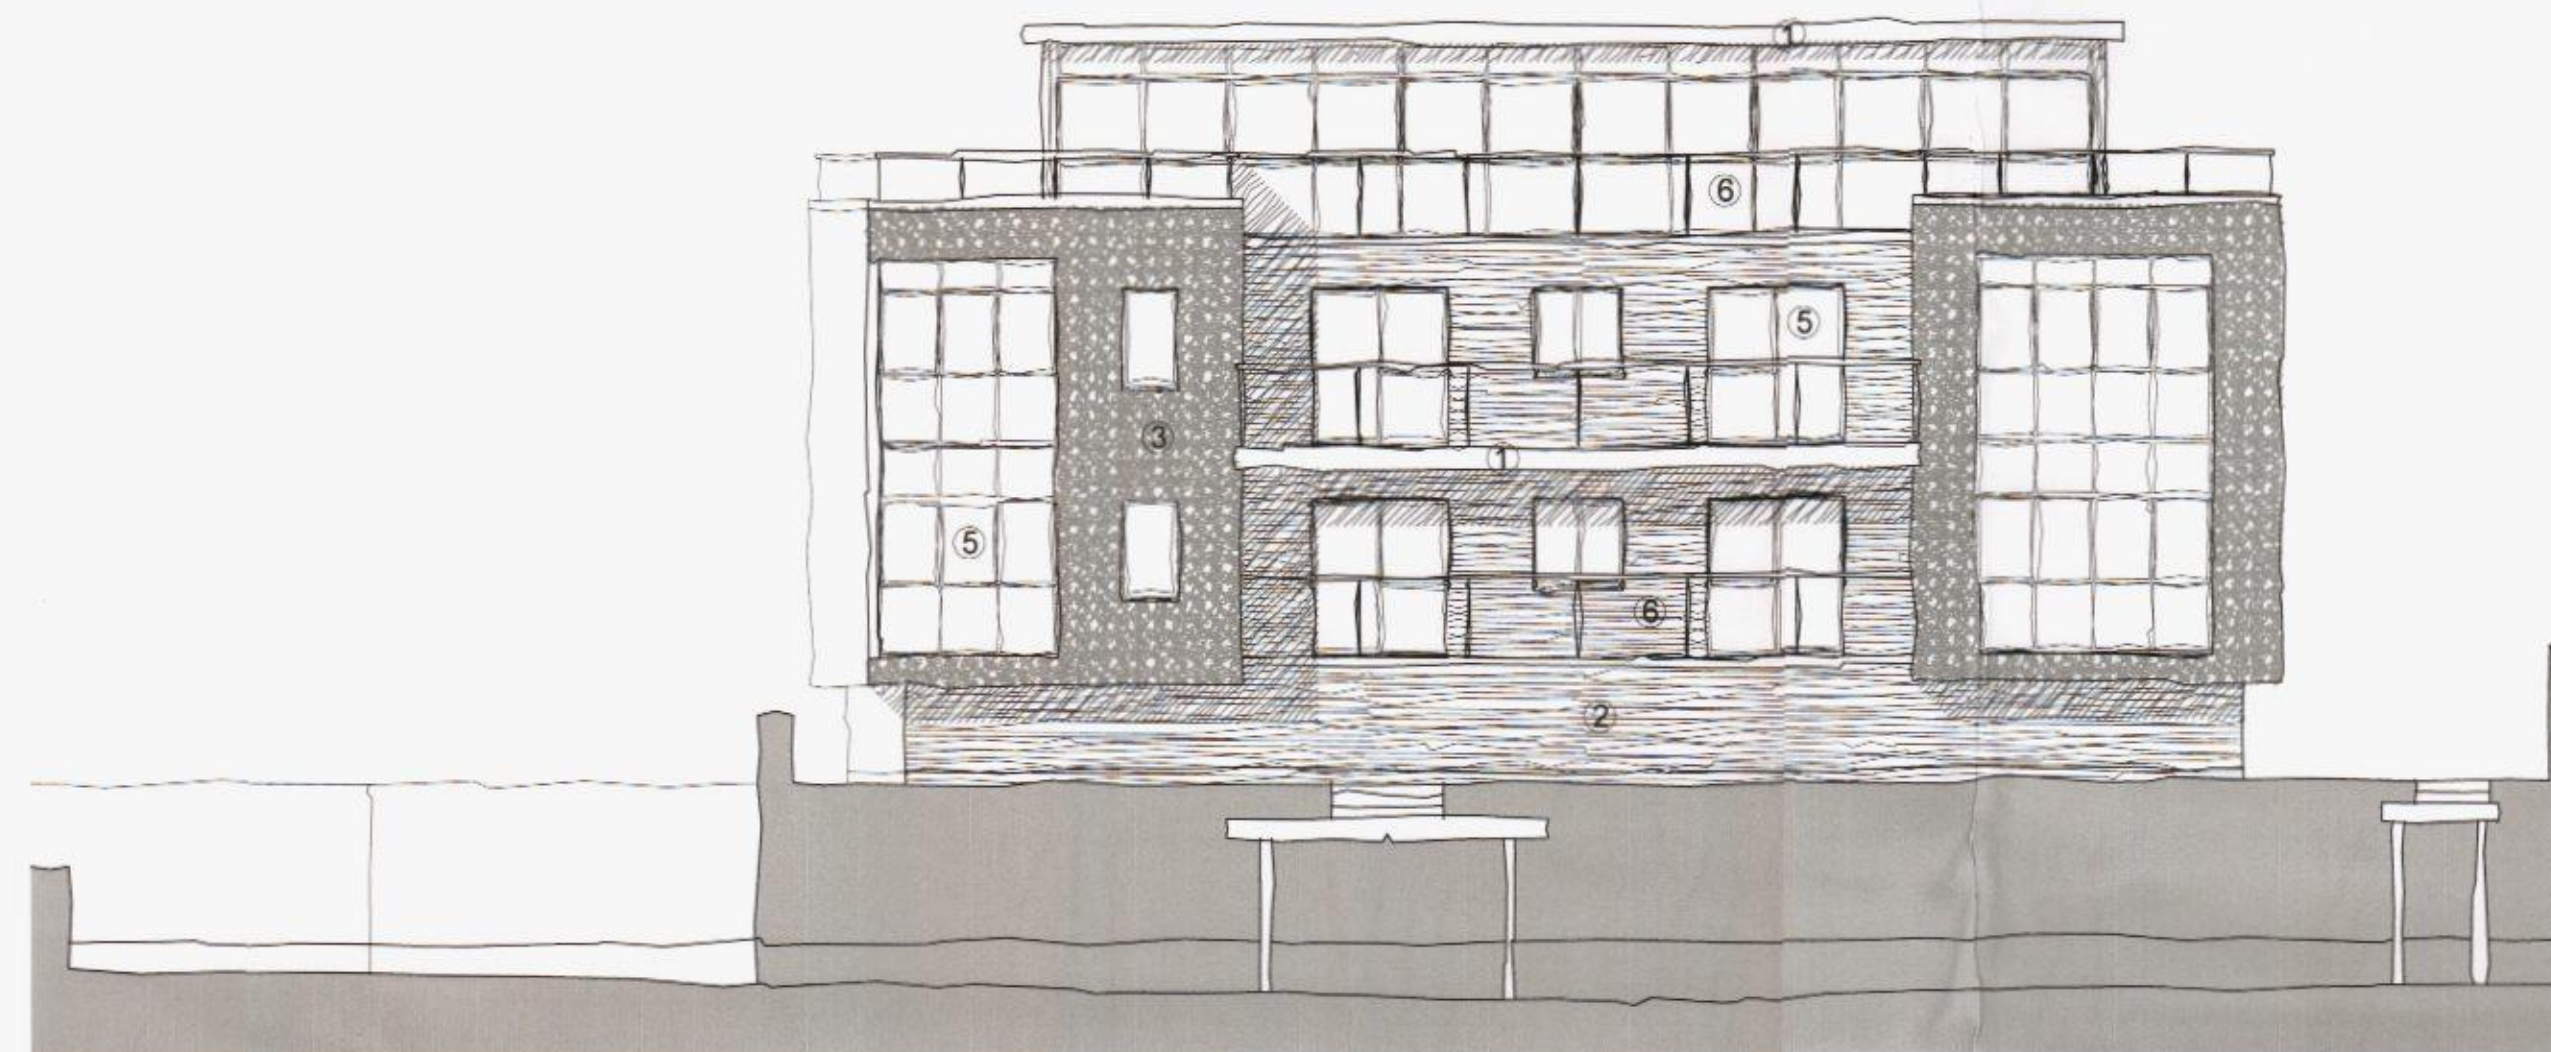


West Elevation



South Elevation

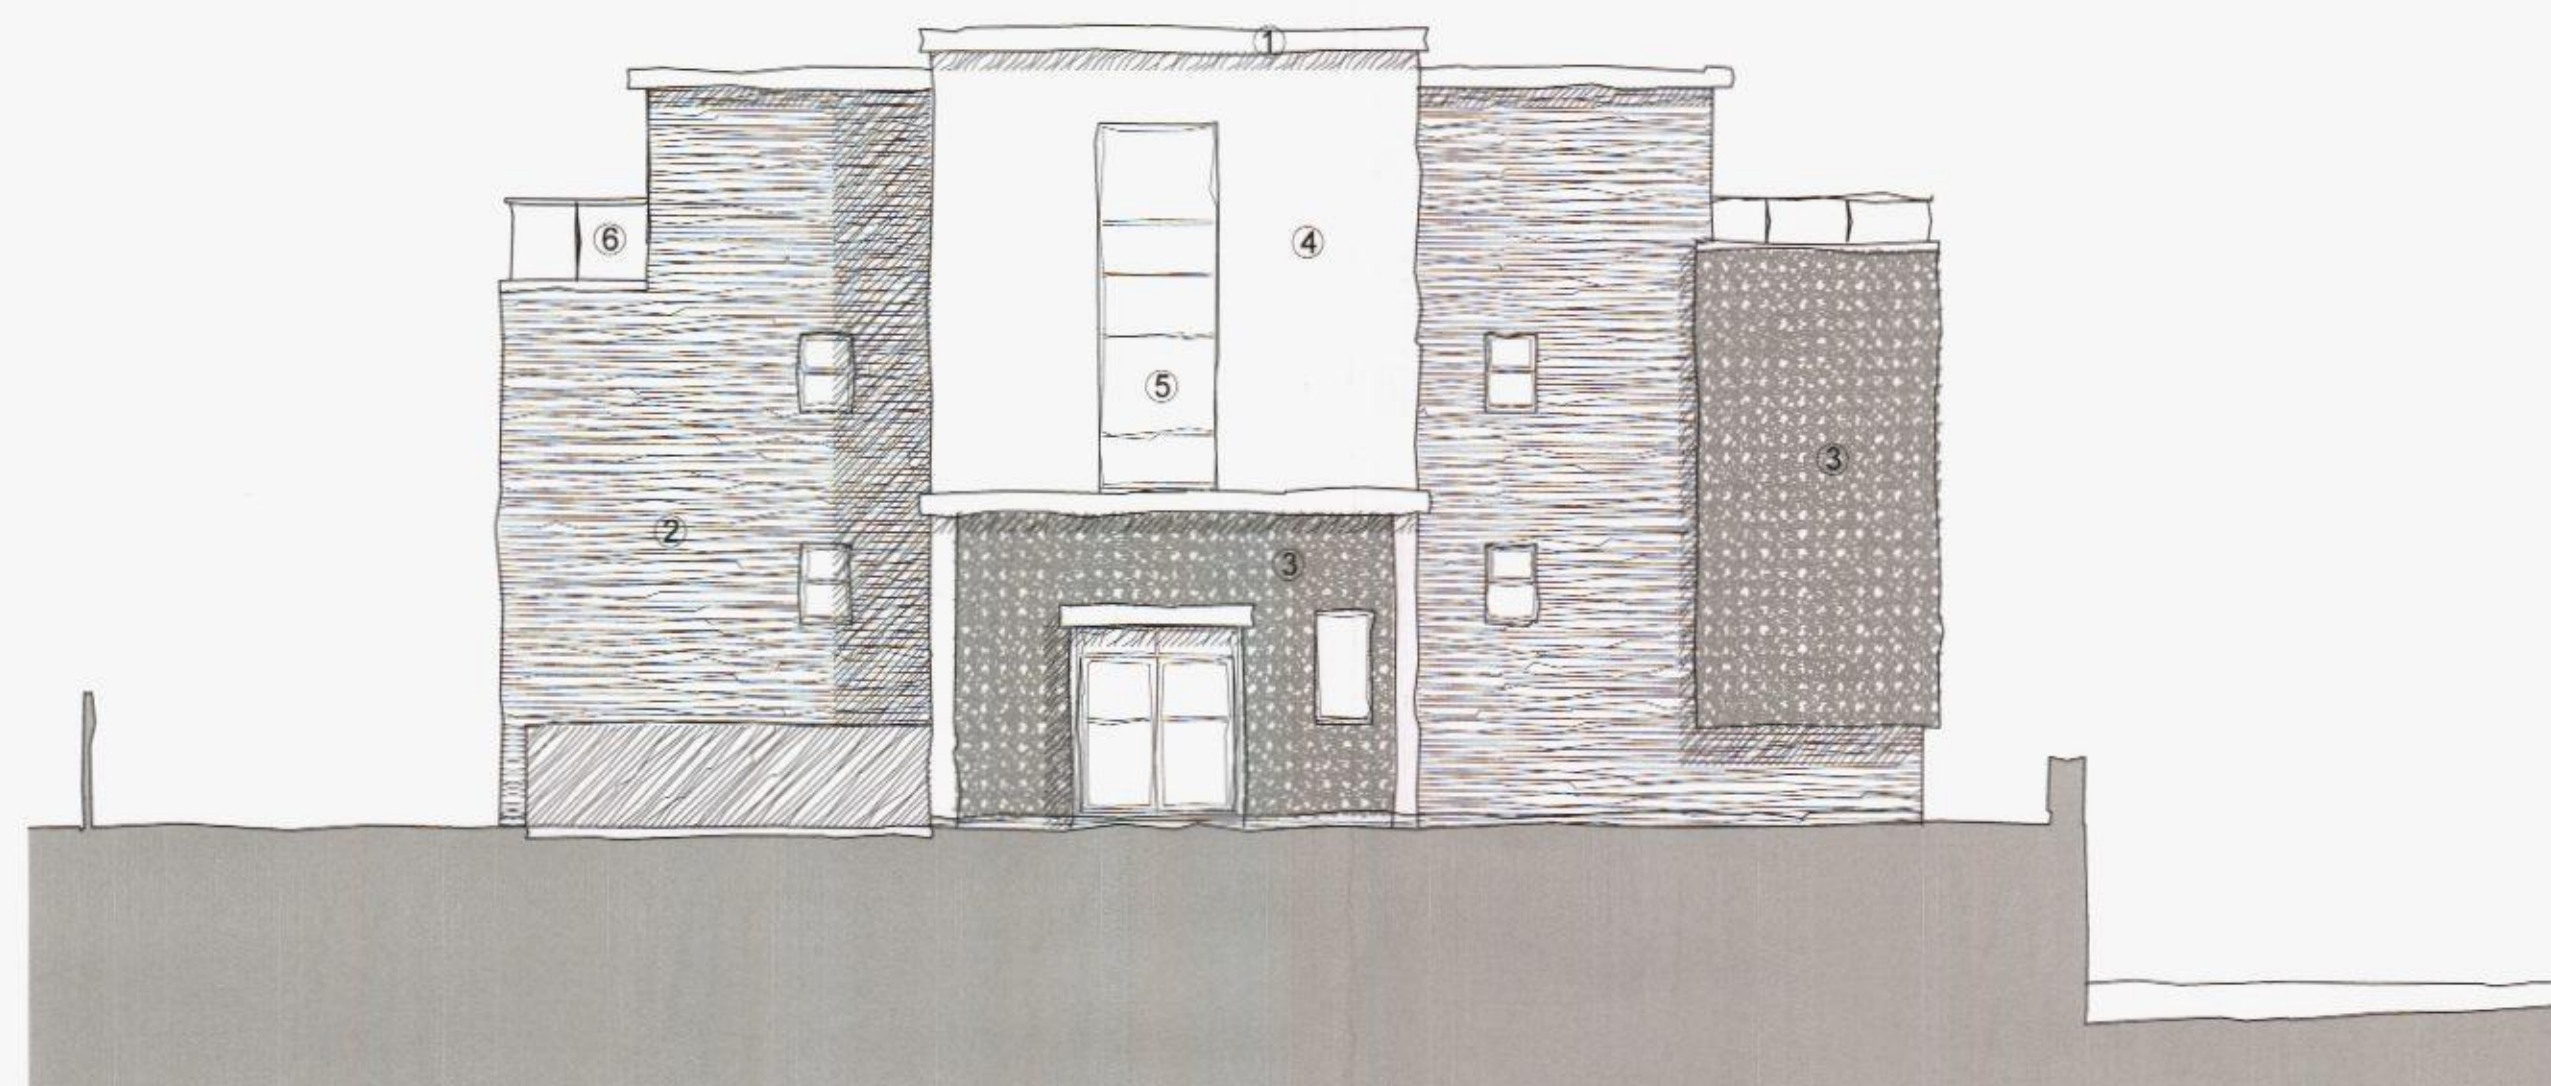

North Elevation

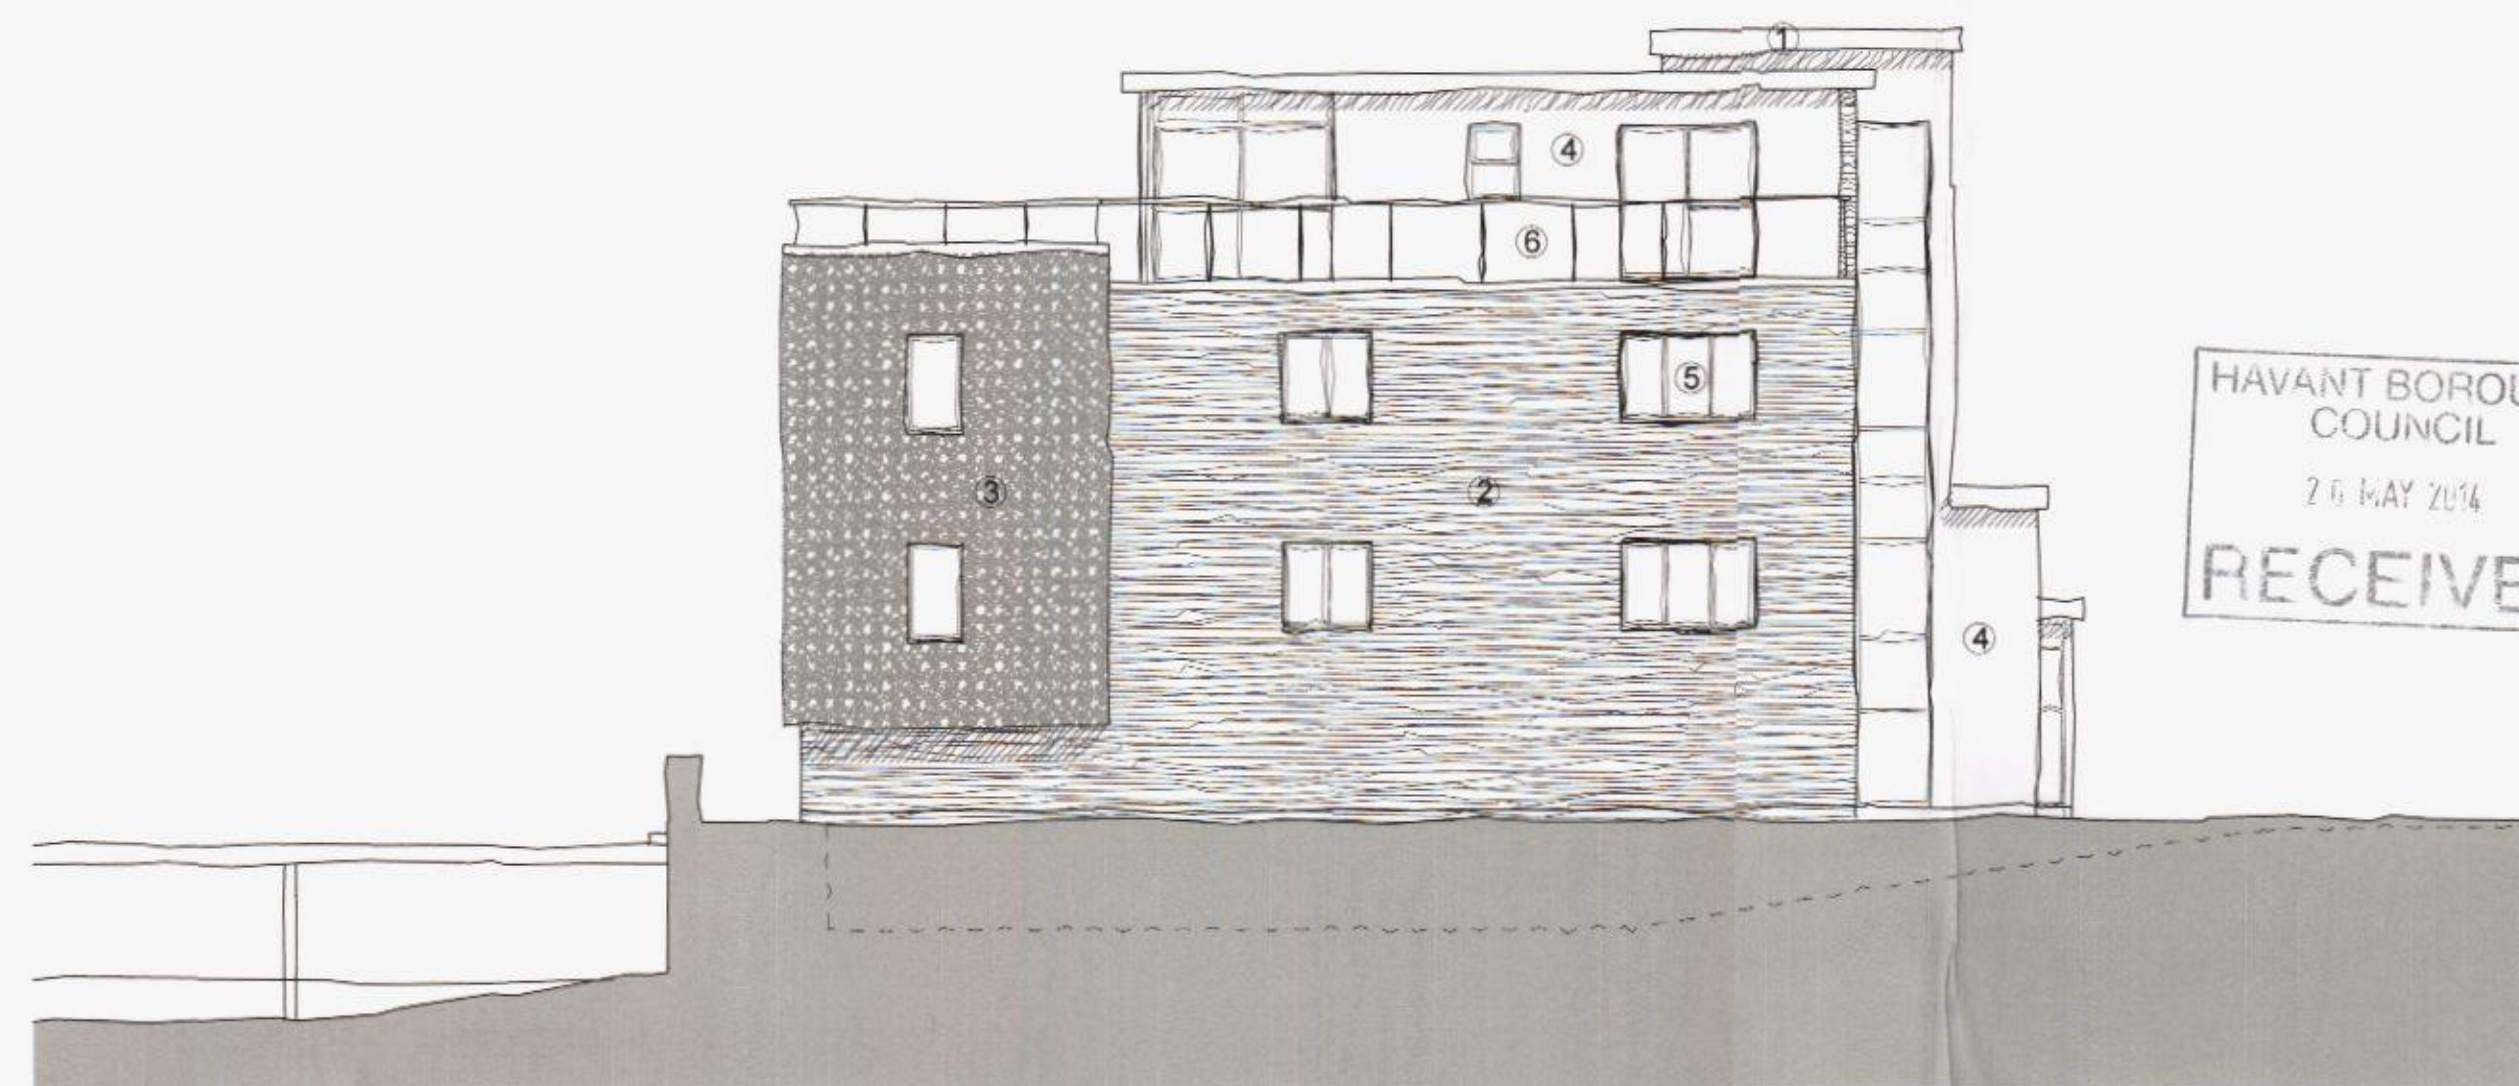

East Elevation

notes

this drawing is the copyright of the **pdp architecture llp** and must not be reproduced in whole or part or used for the execution of works without their permission.

all dimensions to be checked on site prior to commencement of construction works and the architect notified of any discrepancy.

figured dimensions are to be used in preference to scaled dimensions.

no deviation from this drawing will be permitted without prior consent of the architect.

all drawings are prepared subject to a full measured and structural survey of the buildings and site.

all structural work is subject to the appointment of a structural engineer to confirm and agree the structural proposals.

os promap licence no. 100020449.


health & safety:
exceptional risks involving specific methods of construction or exceptional maintenance issues:

NO SIGNIFICANT RISK

revision		notes	date	drawn	checked
A		Revised following comments from Engineer / Environmental Agent	24-10-13	HM	MBW
B		Revised following pre-app comments	26-02-14	HM	MBW
C		Revised following client comments	07-04-14	HM	MBW
D		Redesigned following public consultation	25-04-14	HM	

client

PLANNING

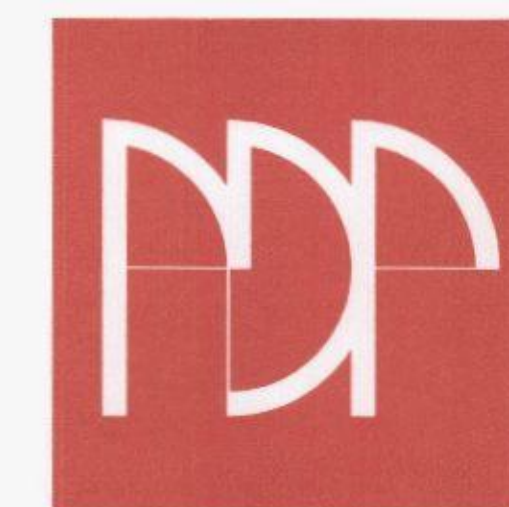

pdp architecture llp

chartered architects town planning
interior design consultants

2 beechworth road havant
hampshire po9 1ax
tel 023 9248 1100
fax 023 9247 5050
email pdp@pdp-architects.co.uk

www.pdp-architects.co.uk

project	Proposed Development Dolphin Quay Emsworth		
detail	Proposed Apartment Elevations		
drawn	HM	checked	MBW
date	March 2013	status	Planning
a1 scale	1:100	a3 scale	1:200
rev	27958-PD107		D