

NOTES


Permission is granted to scale from this drawing for the purpose of Local Authority Planning Approval only. In all other circumstances DO NOT scale from this drawing. Please contact this office for any additional information required.

Contractors, Sub Contractors and Suppliers are to check all relevant dimensions and levels of the site and building before commencing any shop drawings or building work. Any discrepancies should be reported to the Architect.


Where applicable the drawing is to be read in conjunction with the Consultants' drawings.

This drawing is the copyright of Telford King Ltd ©. All rights reserved. Ordnance Survey Data © Crown Copyright. All rights reserved. Licence No. 1000073569


REV	DESCRIPTION	DATE	AUTH	CHKD
-----	-------------	------	------	------

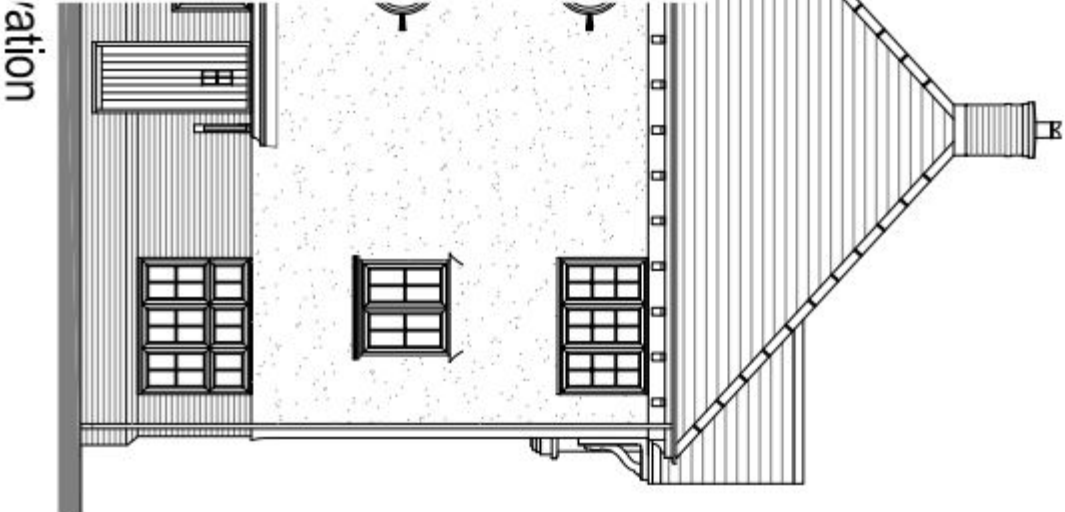

Front Elevation

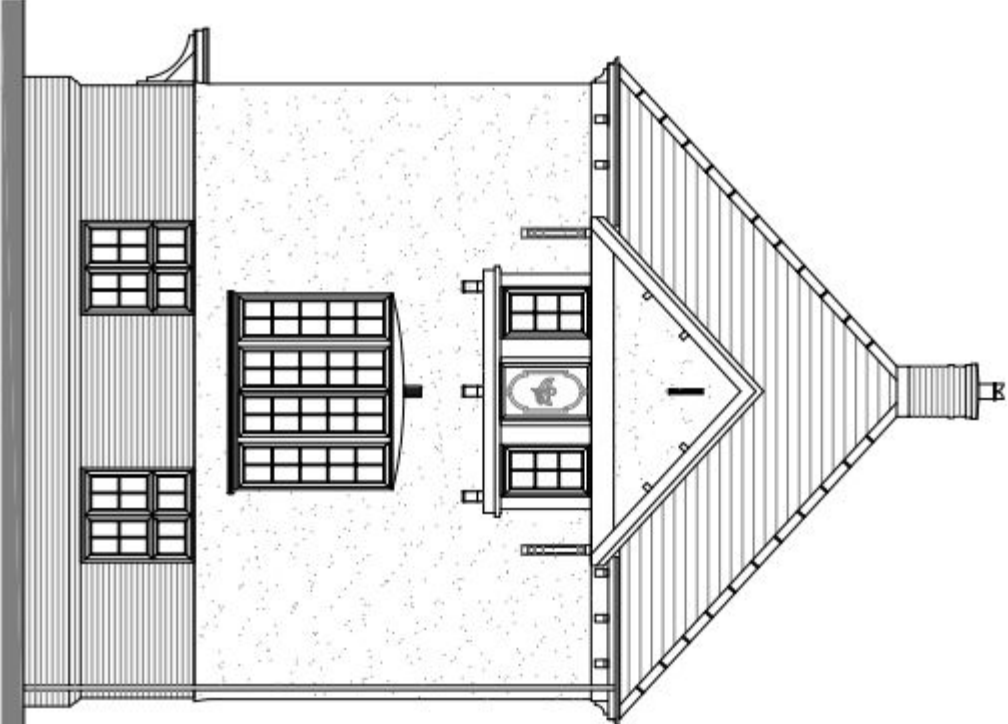

Side Elevation

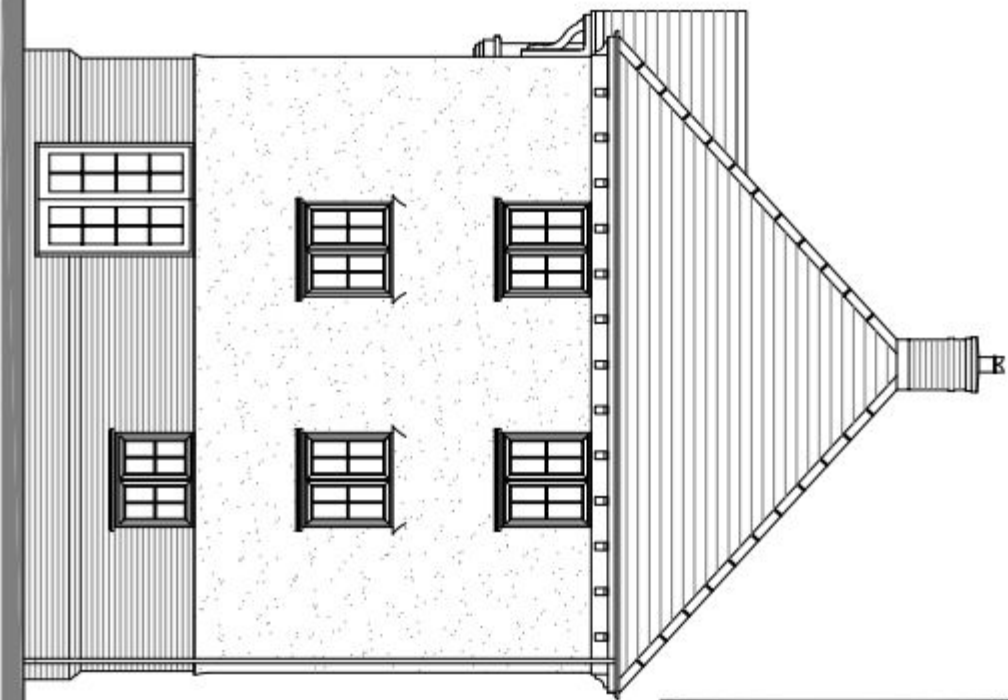

Rear Elevation

Scale 1:100



SUPERSEDED

PLANNING



ARCHITECTS : URBAN DESIGNERS | SUSTAINABILITY CONSULTANTS
Building 200, The Orange, Romney Road, Marshfield, Romsey, Hampshire, SO26 6NE
telford@telfordking.co.uk | 01753 537722 | www.telfordking.co.uk

PROJECT

Berewood, Phase 2
Waterpoville
For: Redrow Homes (Southern)

DRAWING

House Type Tower House
Lifetime Homes
Elevations

SCALE	DATE	AUTHOR	CHKD
1:100 @ A3	Oct 2013	ND	
JOB NO.	DRAWING NO.	REV	
REDR130524	HT.TOW.e		