


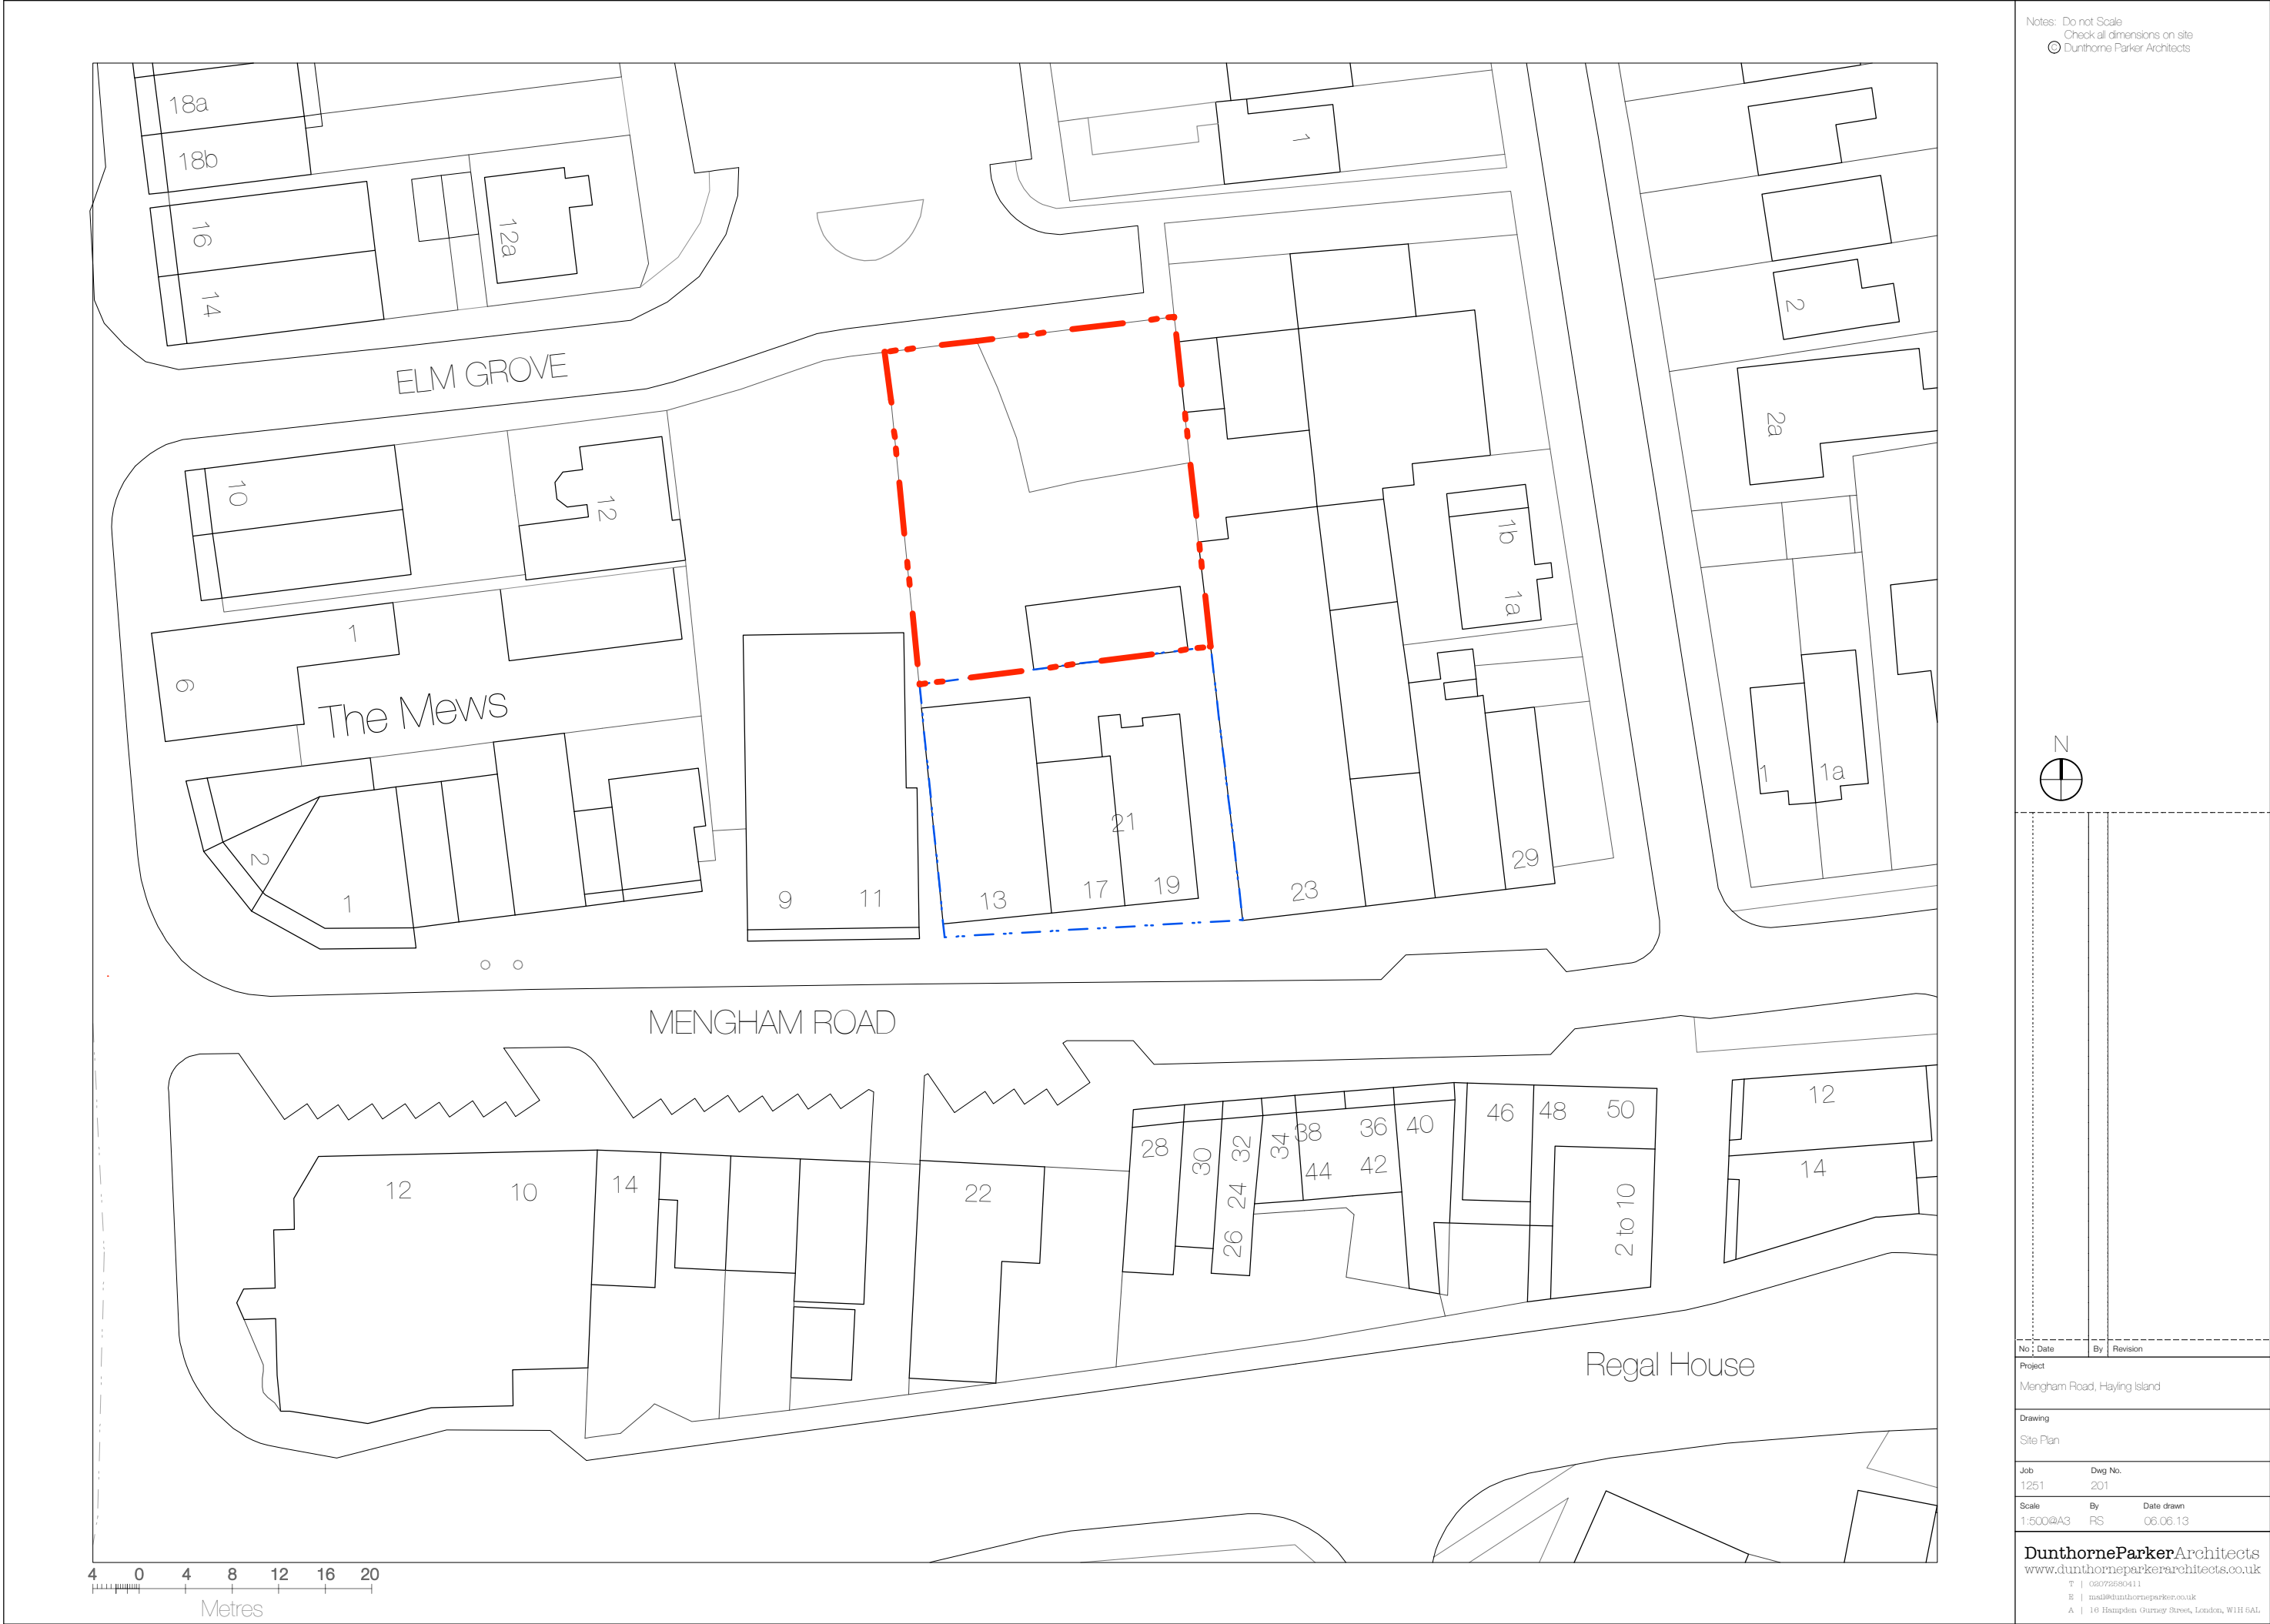

Notes: Do not Scale
Check all dimensions on site
© Dunthorne Parker Architects



No.	Date	By	Revision
Project			
Mengham Road, Hayling Island			
Drawing			
Site Plan			
Job	Dwg No.		
1251	201		
Scale	By	Date drawn	
1:500@A3	RS	06.06.13	
DunthorneParkerArchitects			
www.dunthorneparkerarchitects.co.uk			
T 08072680411			
E mail@dunthorneparker.co.uk			
A 10 Hampden Gurnsey Street, London, W1H 6AL			