



FRONT ELEVATION EAST

SIDE ELEVATION SOUTH




FRONT ELEVATION EAST

SIDE ELEVATION SOUTH




SIDE ELEVATION NORTH
EXISTING

REAR ELEVATION WEST

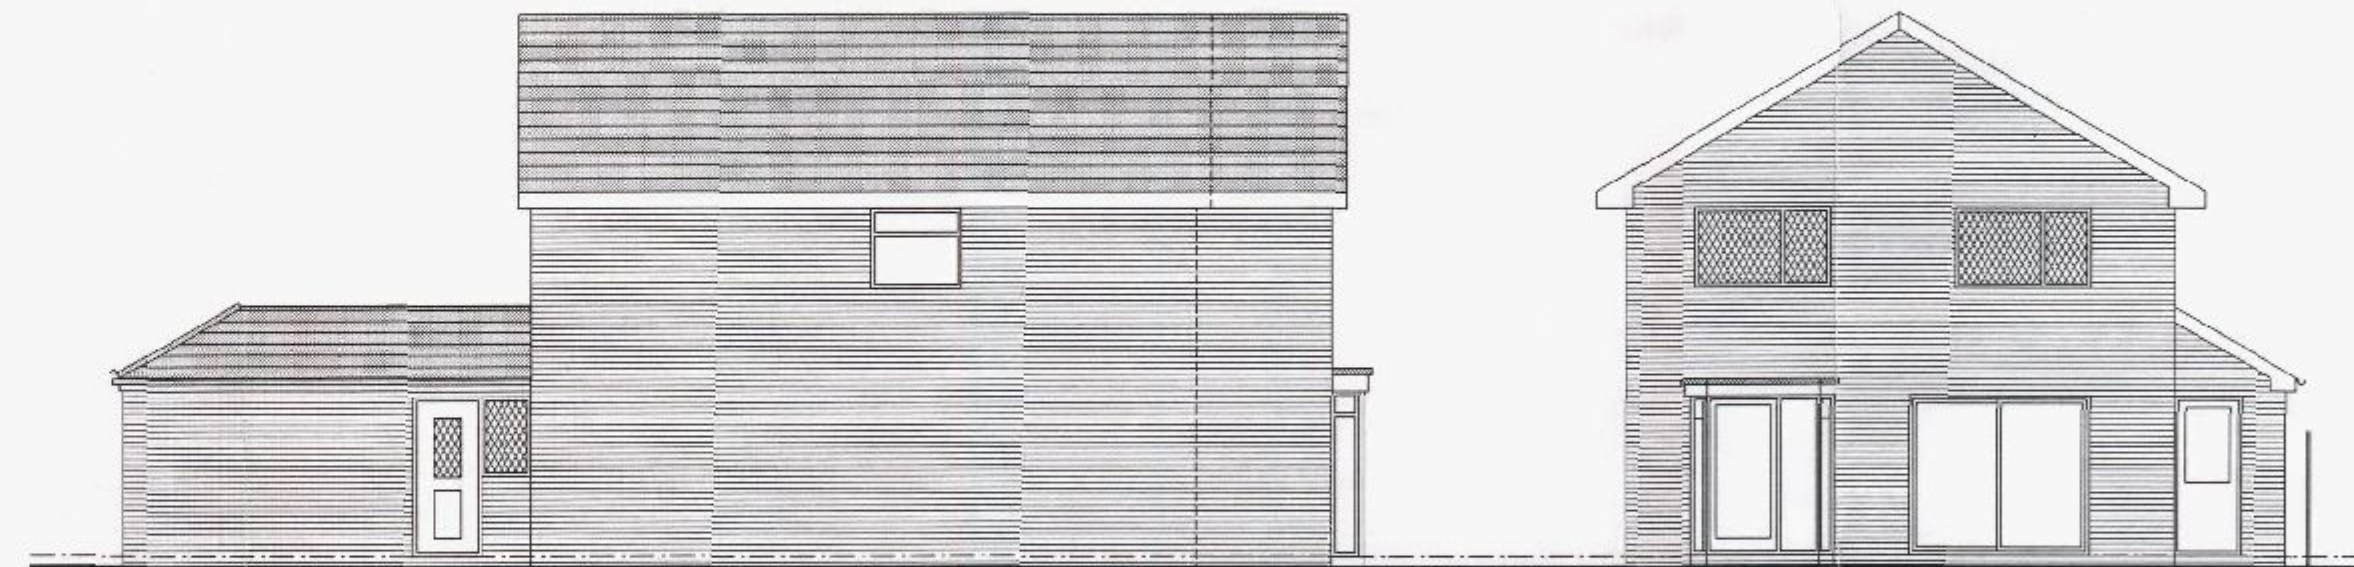


SIDE ELEVATION NORTH
PROPOSED


REAR ELEVATION WEST

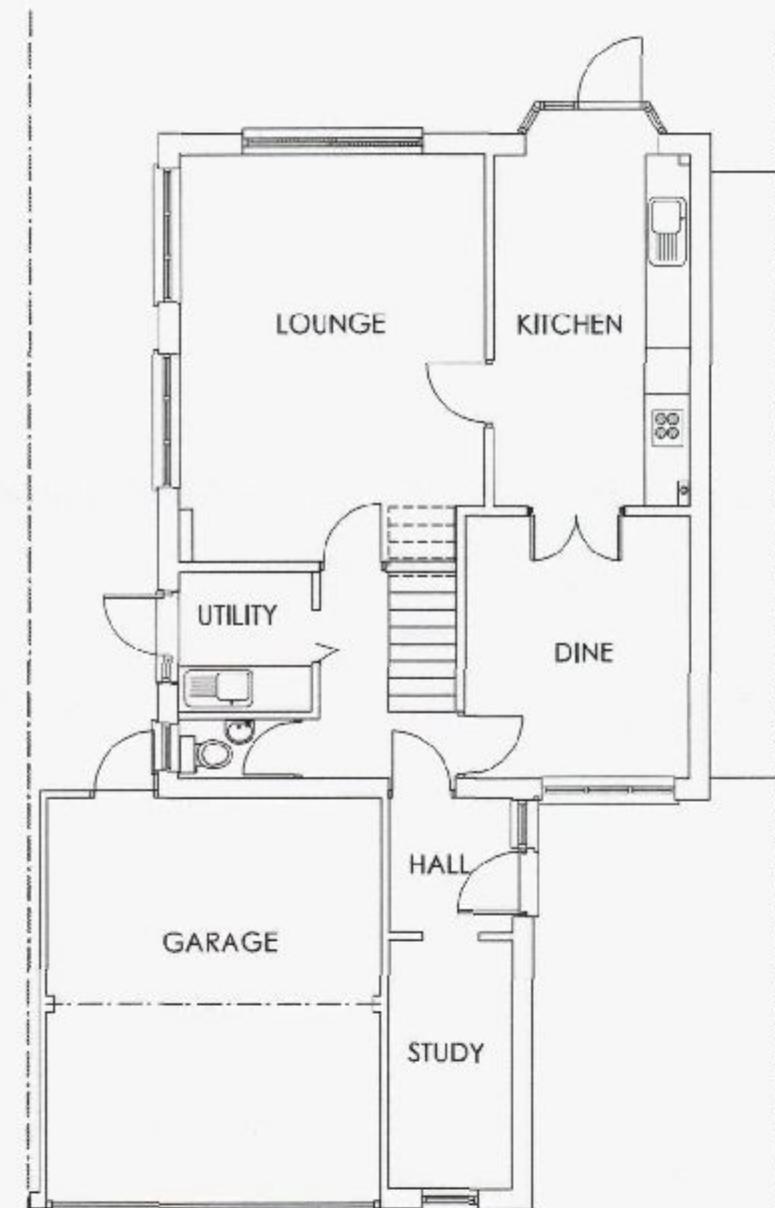


GROUND FLOOR PLAN
EXISTING

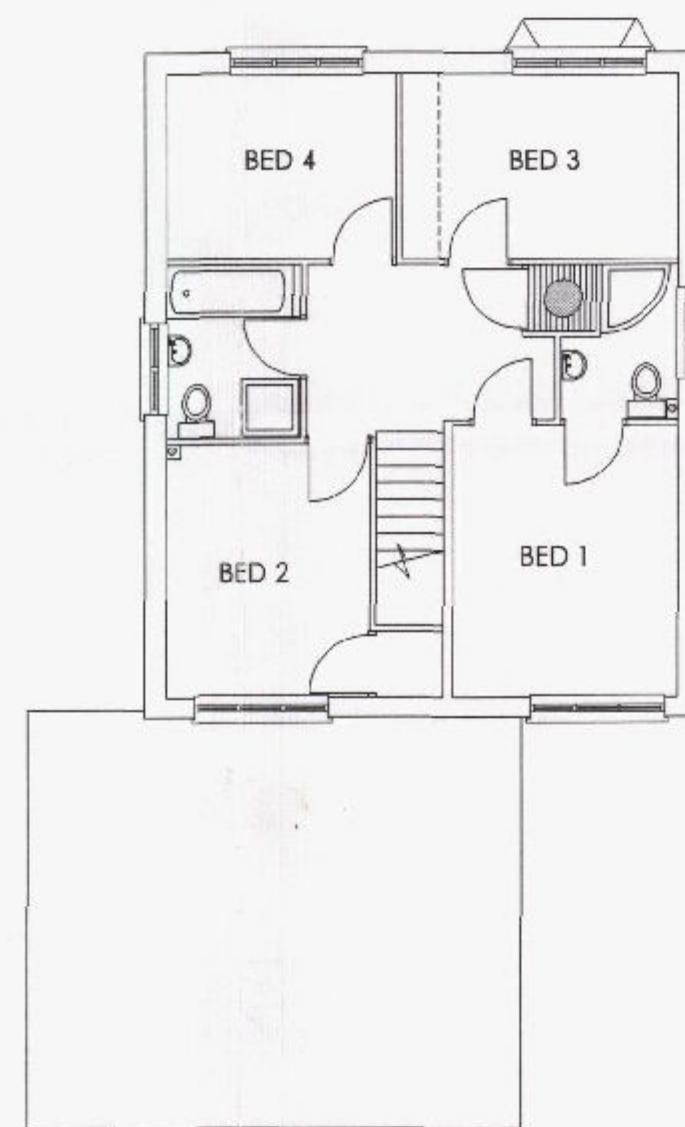


FIRST FLOOR PLAN

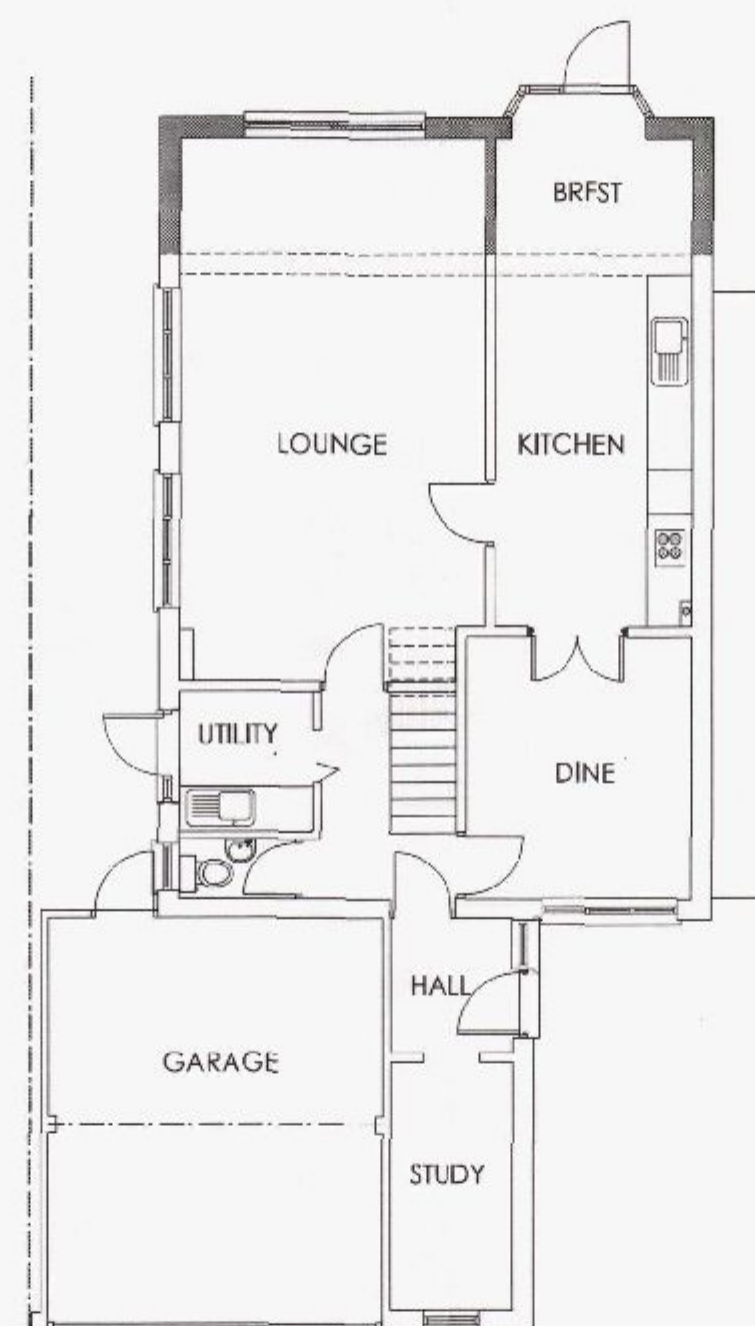

GROUND FLOOR PLAN

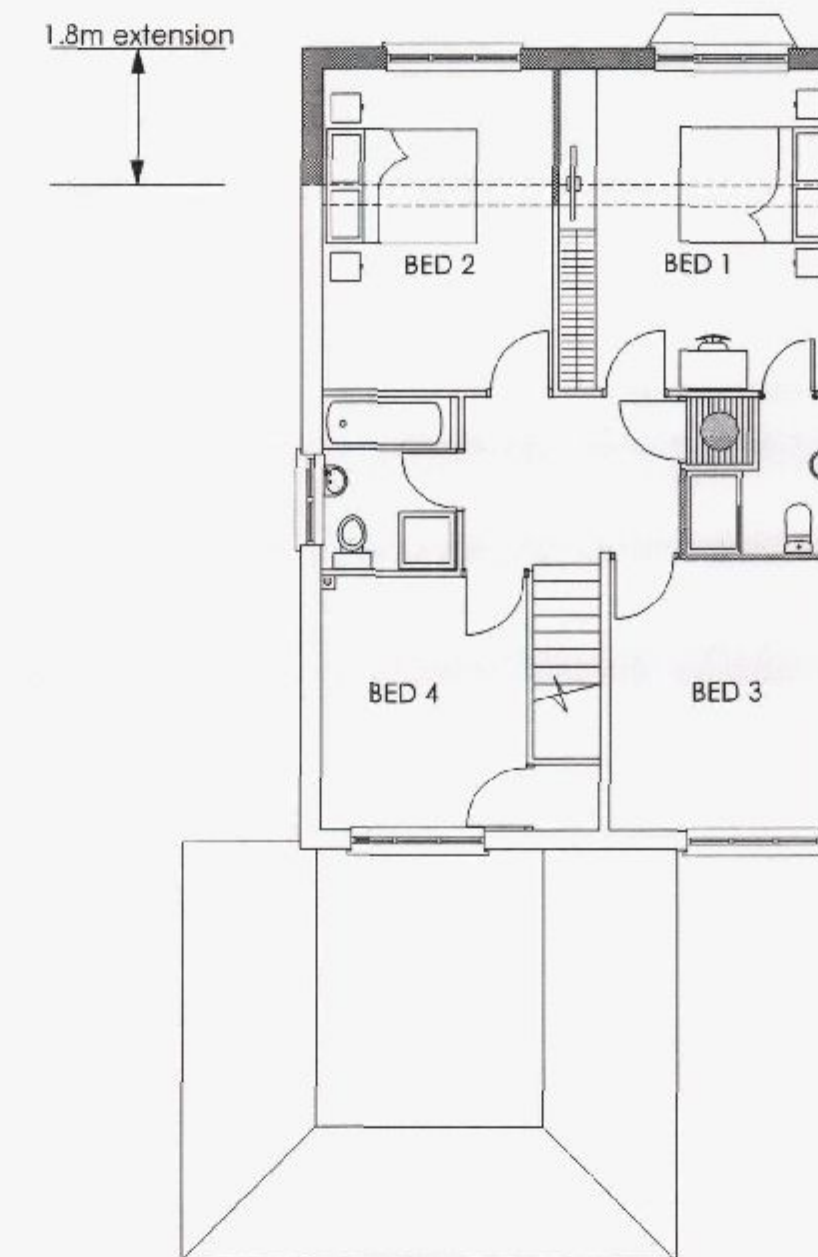


FIRST FLOOR PLAN

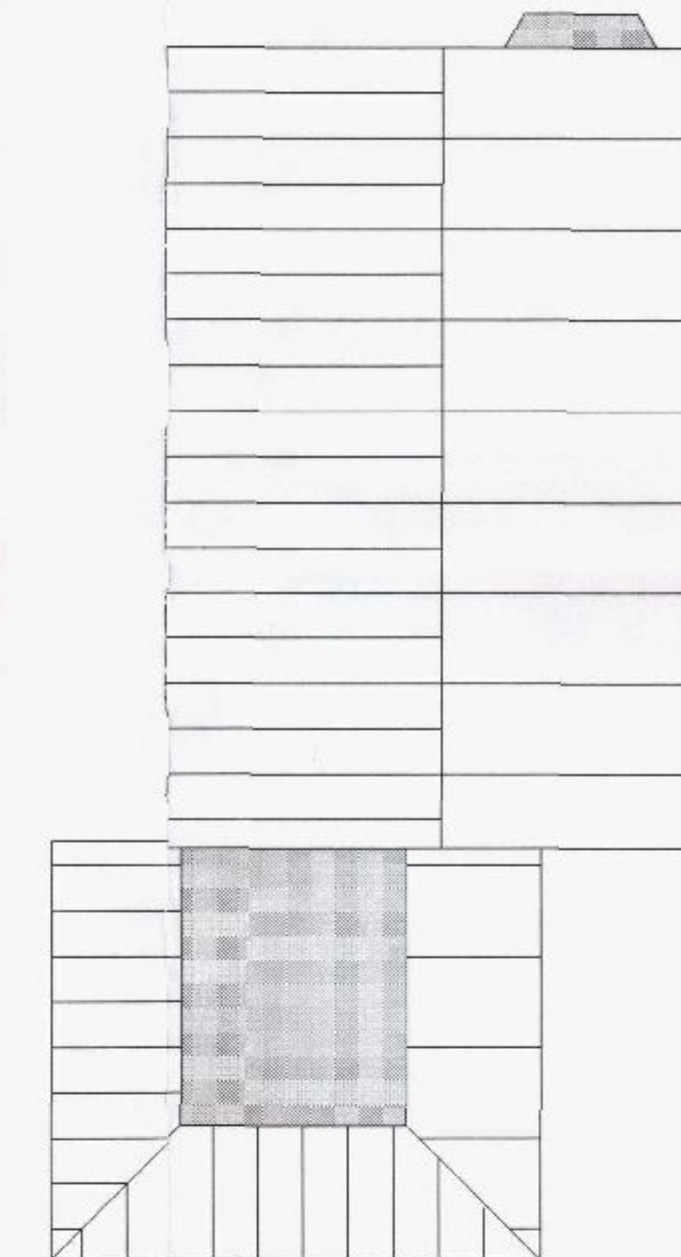


ROOF PLAN

0 1 2 3 4 5M
@ 1:100

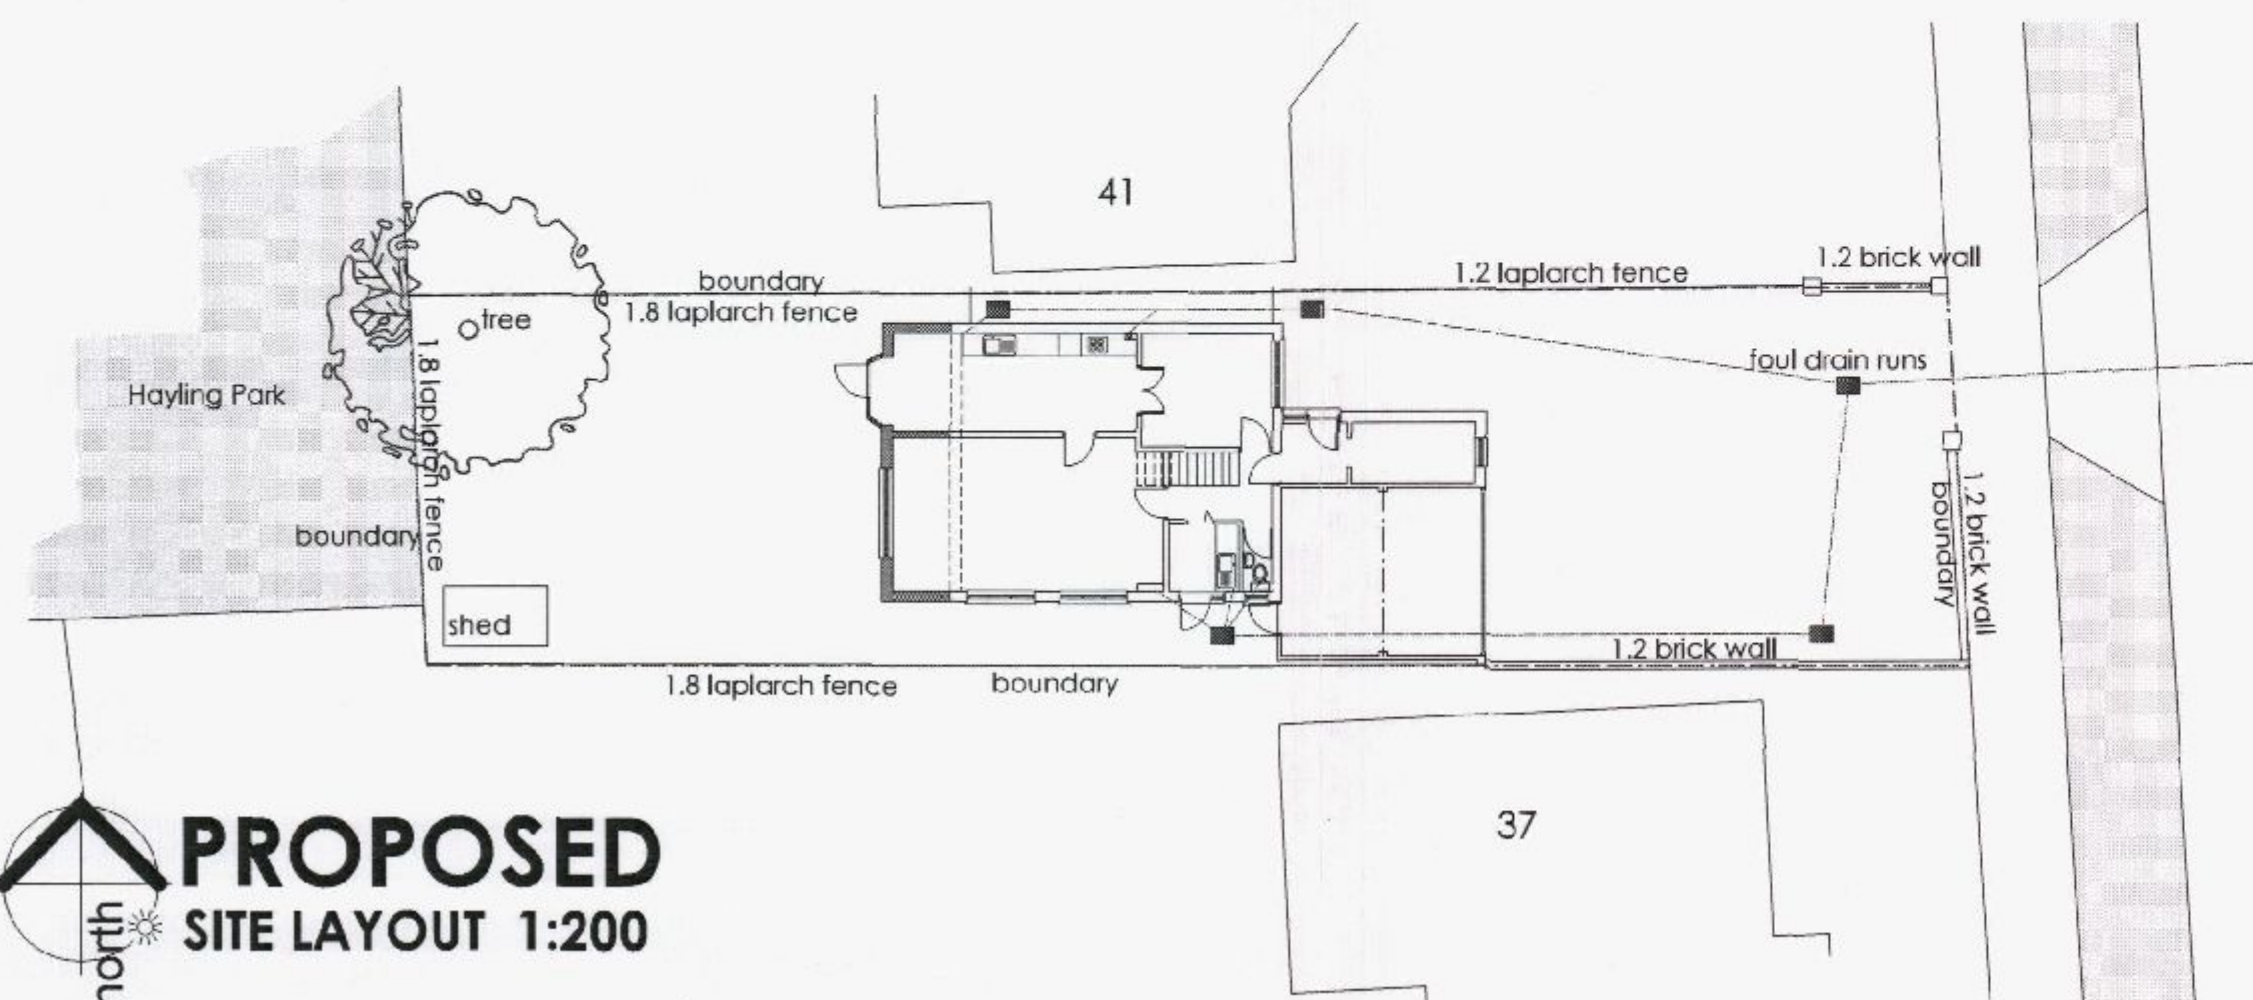

PROPOSED
SITE LAYOUT 1:200

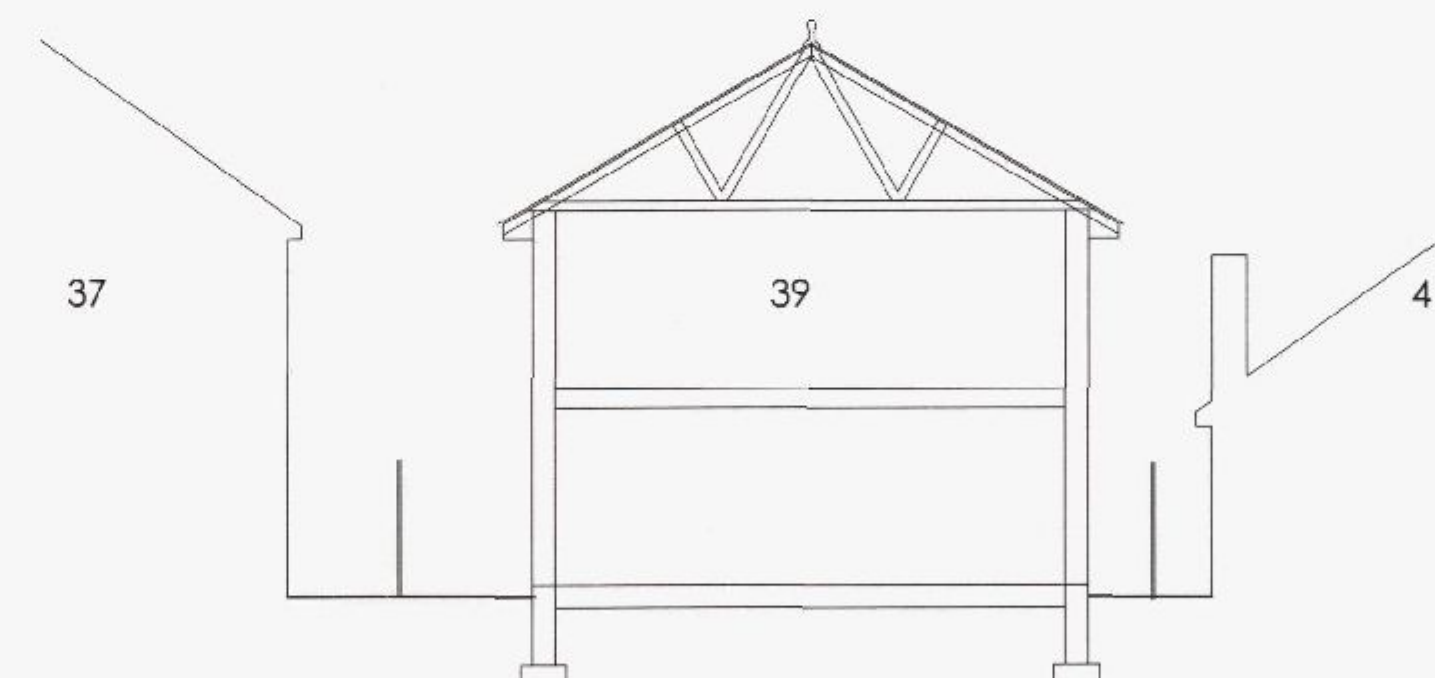

PROPOSED SITE SECTION 1:100



LOCATION PLAN
1:1250

NOTES

MATERIALS

ROOF: CONCRETE TILES AS EXISTING TO
DWELLING PLAIN TILES TO GARAGE
WALLS: FACE BRICKWORK AS EXISTING.
TILE HANGING TO FRONT ELEVATION.
WINDOWS/DOORS: UPVC AS EXISTING.

REVISIONS



EXISTING AND PROPOSED PLANS, ELEVATIONS,
SECTION AND SITE LAYOUTS.

TITLE
39 BEACH ROAD
HAYLING ISLAND
HANTS
PO11 0JB

SCALE: 1:100 1:200 1:1250

DATE: NOV 2013

DRWG NO: MH/001

REV NO: -

D.ALLEN
Architectural Technician
62 Havant Road
Havant, Hants PO11 0PY
Tel: (02392) 467620
E-mail: haylingplans@btinternet.com