


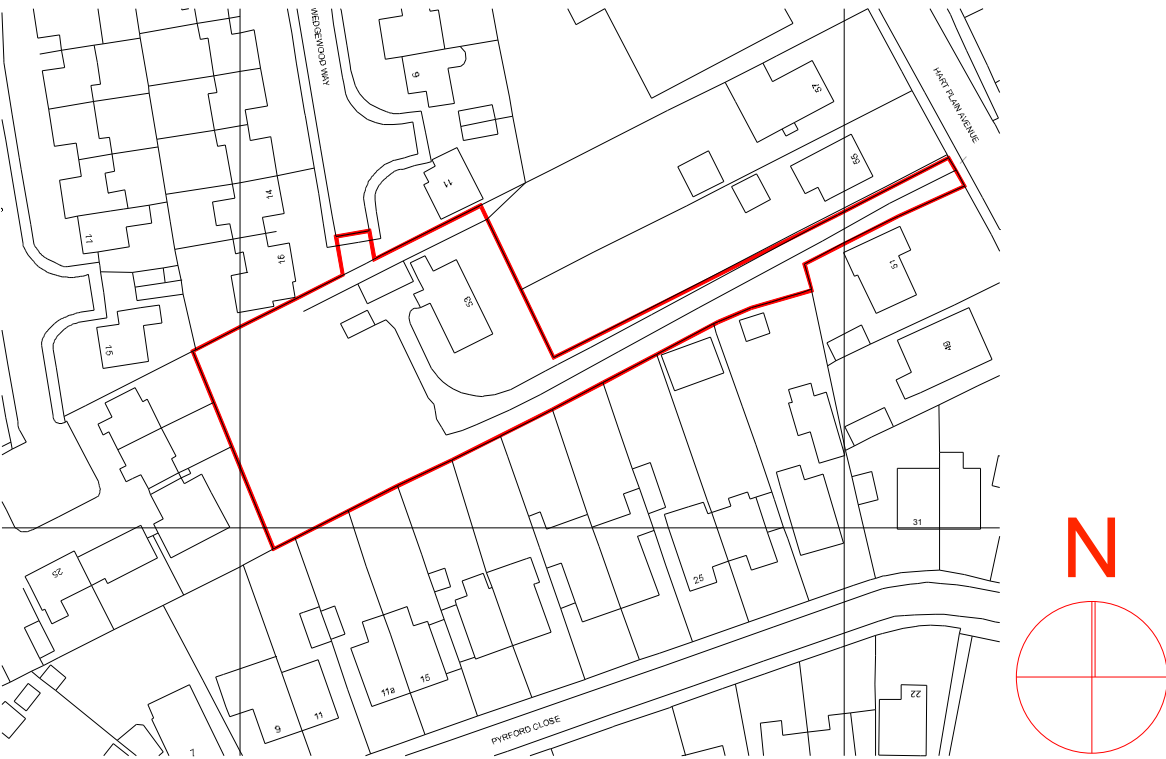


Location Plan
Scale 1:1250@A3

SHEET INDEX			
No.	Name	Scales	Size
01A	Location Plan	1:1250, 1:1	
02A	Existing Block Plan	1:500	
03A	Approved Block Plan	1:500	
04A	Proposed Block Plan	1:500	
05A	Plot 1 House Plans	1:100	
06A	Plot 1 House Elevations	1:100	
07A	Plot 1 Roof Plan and Section	1:100	
08A	Plot 2 House Plans	1:100	
09A	Plot 2 Elevations	1:100	
10A	Plot 2 Roof Plan and Section	1:100	
11A	Plot 3 House Plans	1:100	
12A	Plot 3 Elevations	1:100	
13A	Plot 3 Roof Plan and Section	1:100	
14A	Plot 4 House Plans	1:100	
15A	Plot 4 Elevations	1:100	
16A	Plot 4 Roof Plan and Section	1:100	
17	Layout	1:500	
18	Layout	1:500	

Drawing Issue Sheet
Scale 1:1@A3

job no.
048

drawing no.
01A

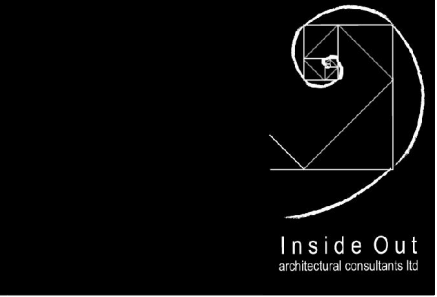

client
C.Y. Developments

job
Cowplain

drawing title
Location Plan &
Drawing Issue Sheet

scale
1:1250@A3

drawn

date

© Inside Out Architectural Consultants Ltd 2011

job no.
048

drawing no.
01A