



DIMENSIONS TO BE CHECKED ON SITE
SCALING ONLY FOR LOCAL AUTHORITY PURPOSES


NOTES:
This drawing is to be read in conjunction with the clients standard specification, Structural Engineers and Mechanical & Electrical engineers design and details. Do not scale off this drawing. Use figured dimensions only. All dimensions discrepancies to be brought to the immediate attention of Design Team.

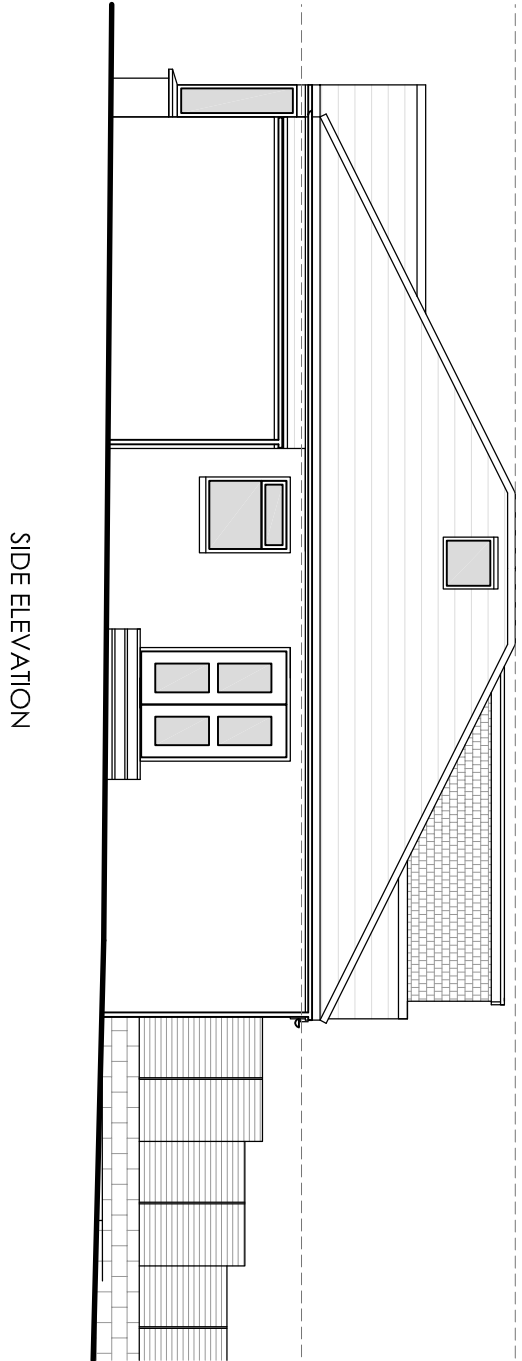


SIDE ELEVATION

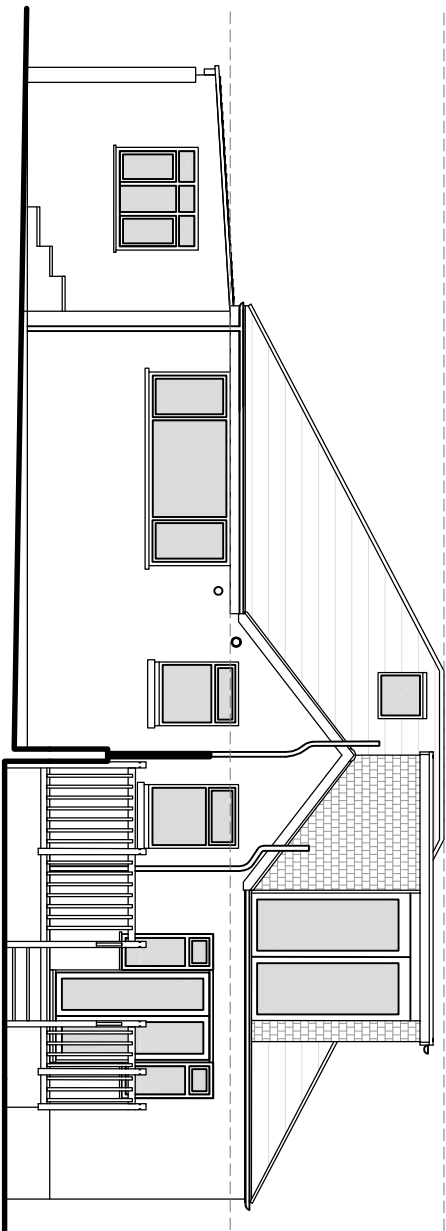


REAR ELEVATION

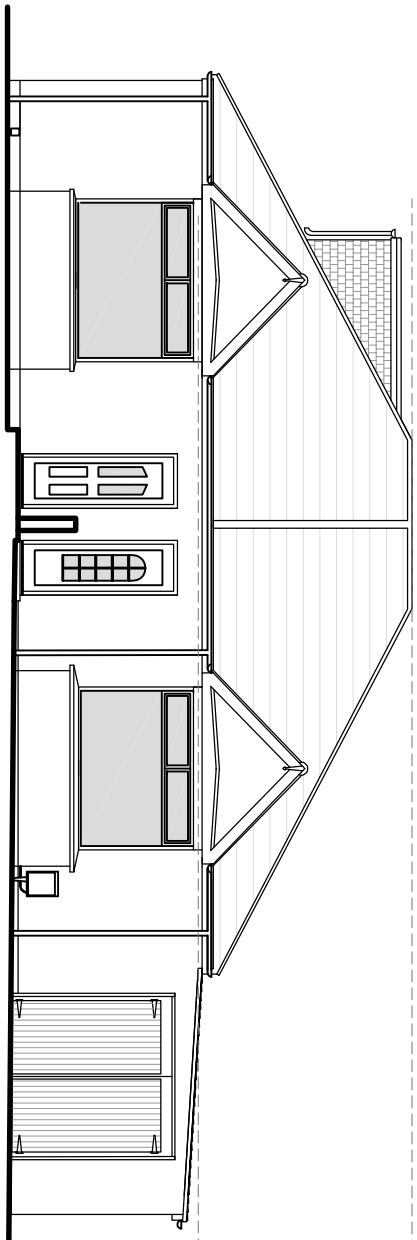


FRONT ELEVATION

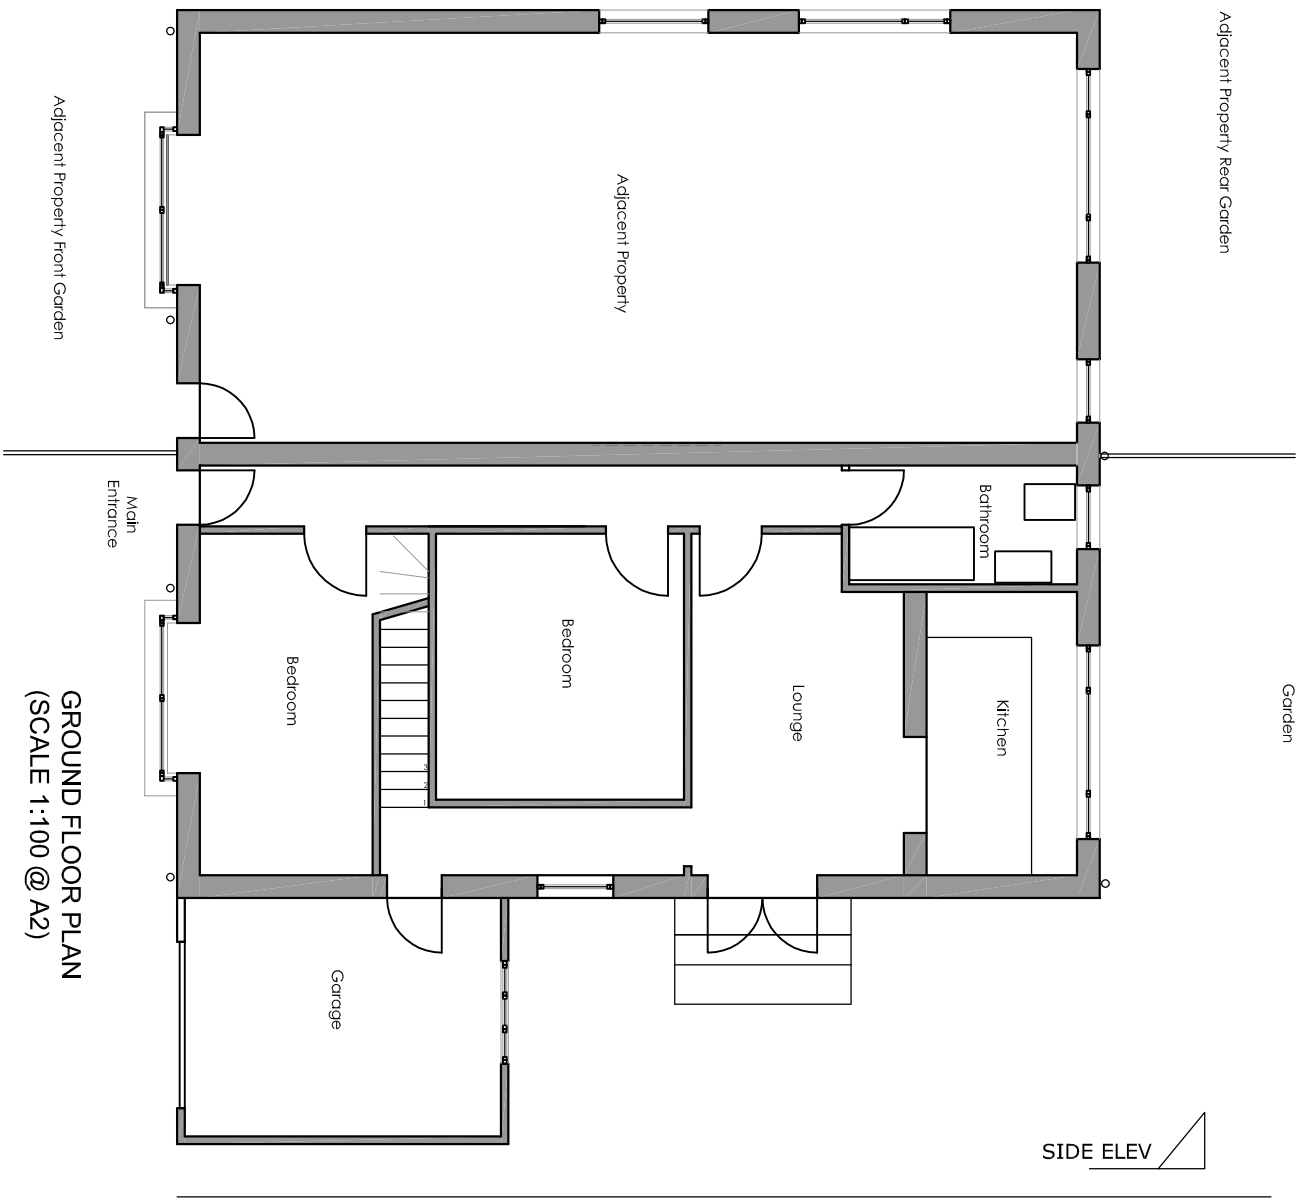

GROUND FLOOR PLAN
(SCALE 1:100 @ A2)

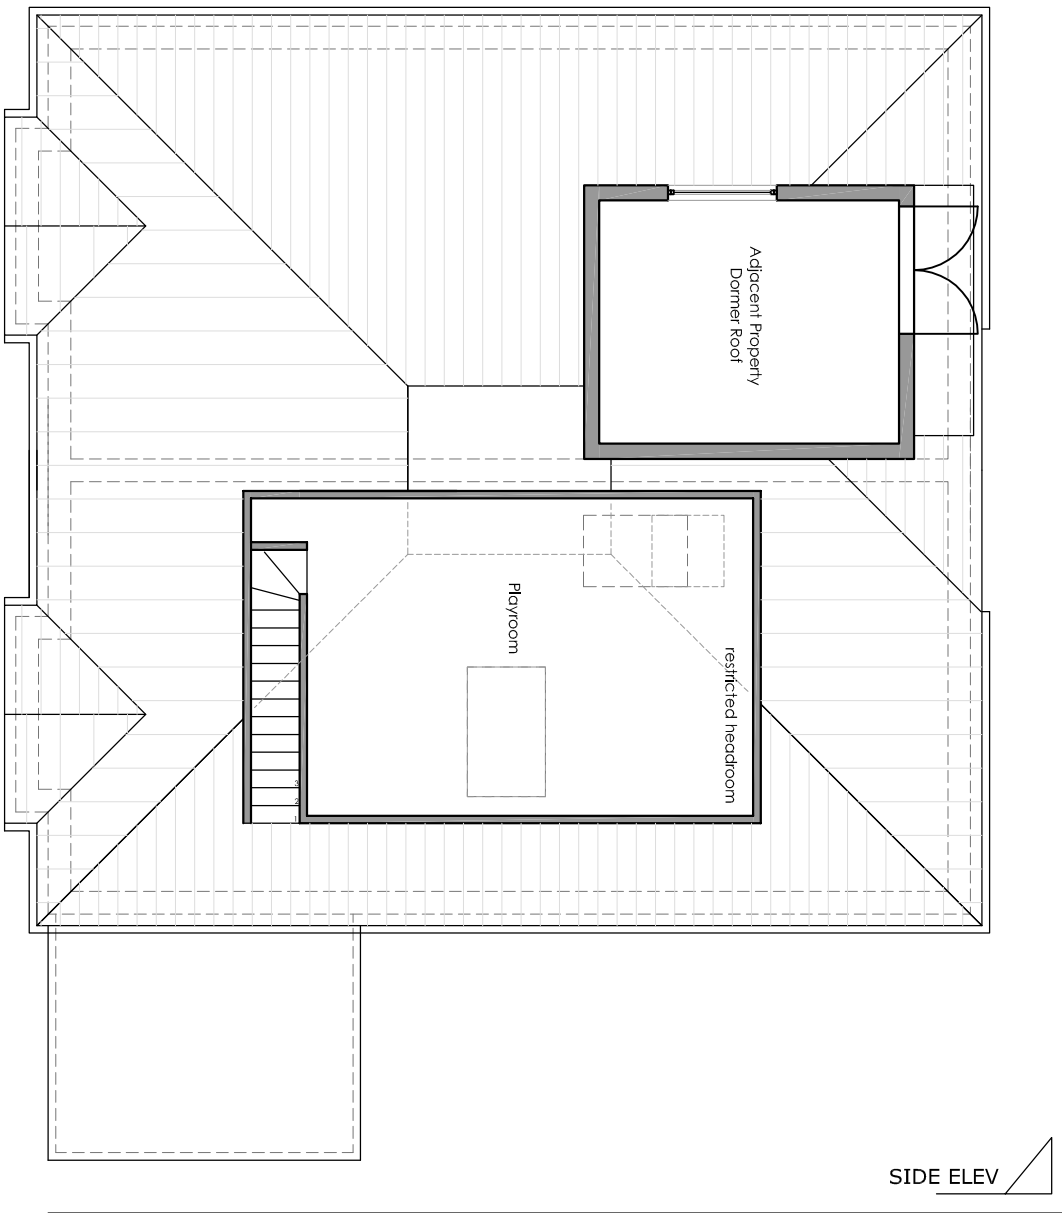

UPPER FLOOR PLAN
(SCALE 1:100 @ A2)

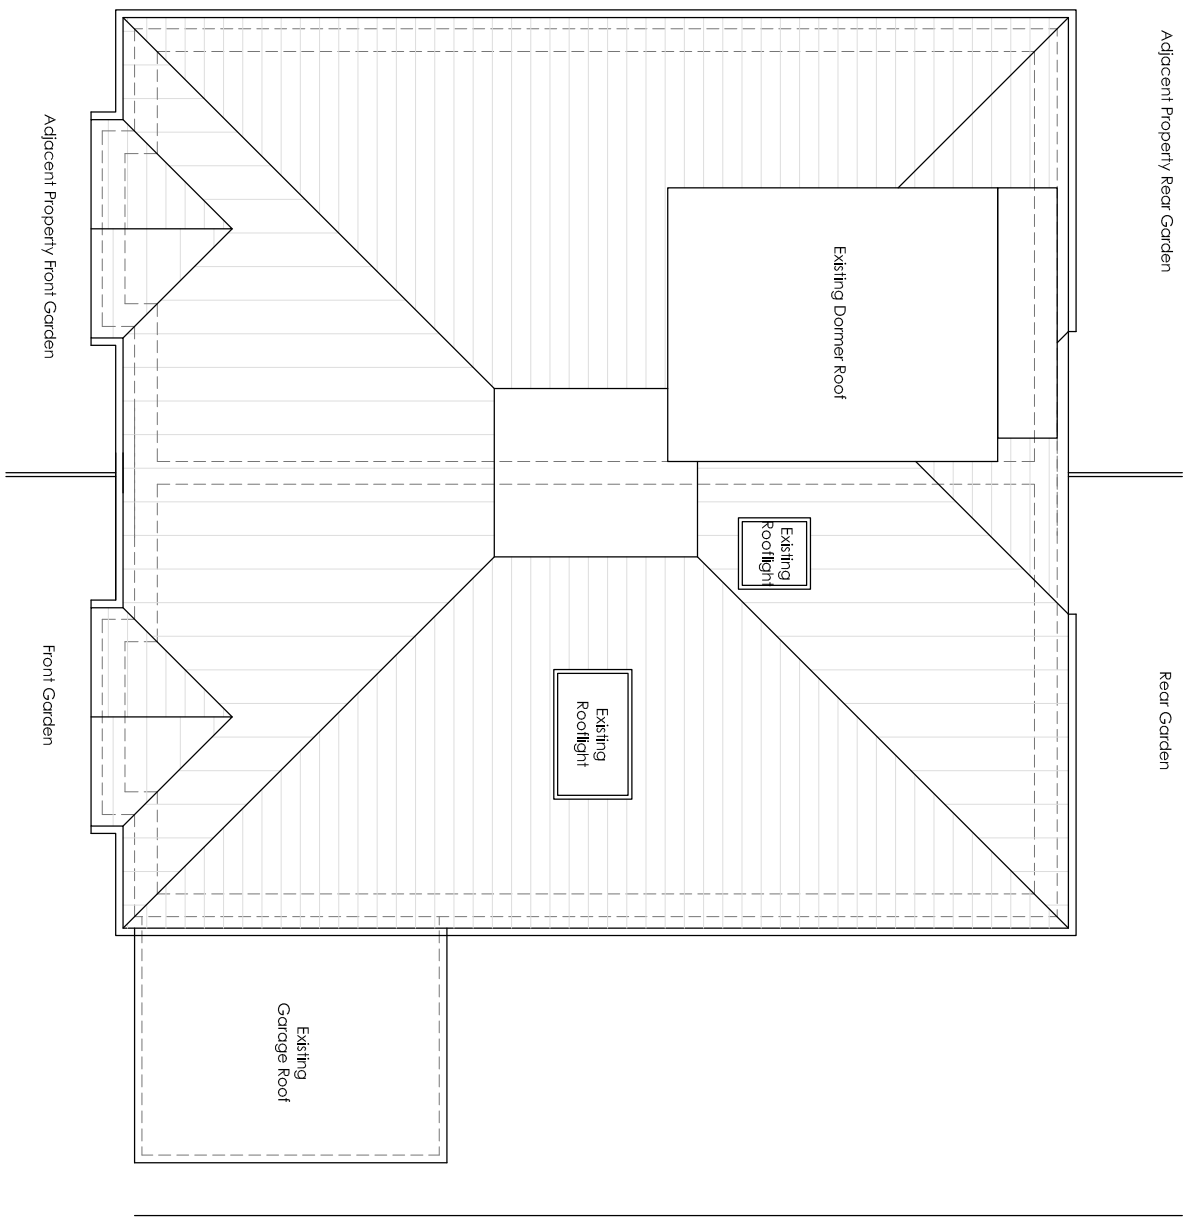

ROOF PLAN
(SCALE 1:100 @ A2)

PLANNING APPLICATION

A		Drawing amended to identify and clarify the site elevation.		23July'14
REVISION:	DESCRIPTION:	DATE:		
PROJECT:				
HOUSE EXTENSION FOR MR ALI OZDEMIR 85 GEOFFREY AVENUE, WATERLOOVILLE, PO7 5BH.				
DRAWING TITLE: EXISTING GROUND, UPPER AND ROOF PLANS AND ELEVATIONS				
DRAWING NO:	14.GA.P101	DATE:	July'14	
APPROVAL	INFORMATION	TENDER	CONSTRUCTION	/