


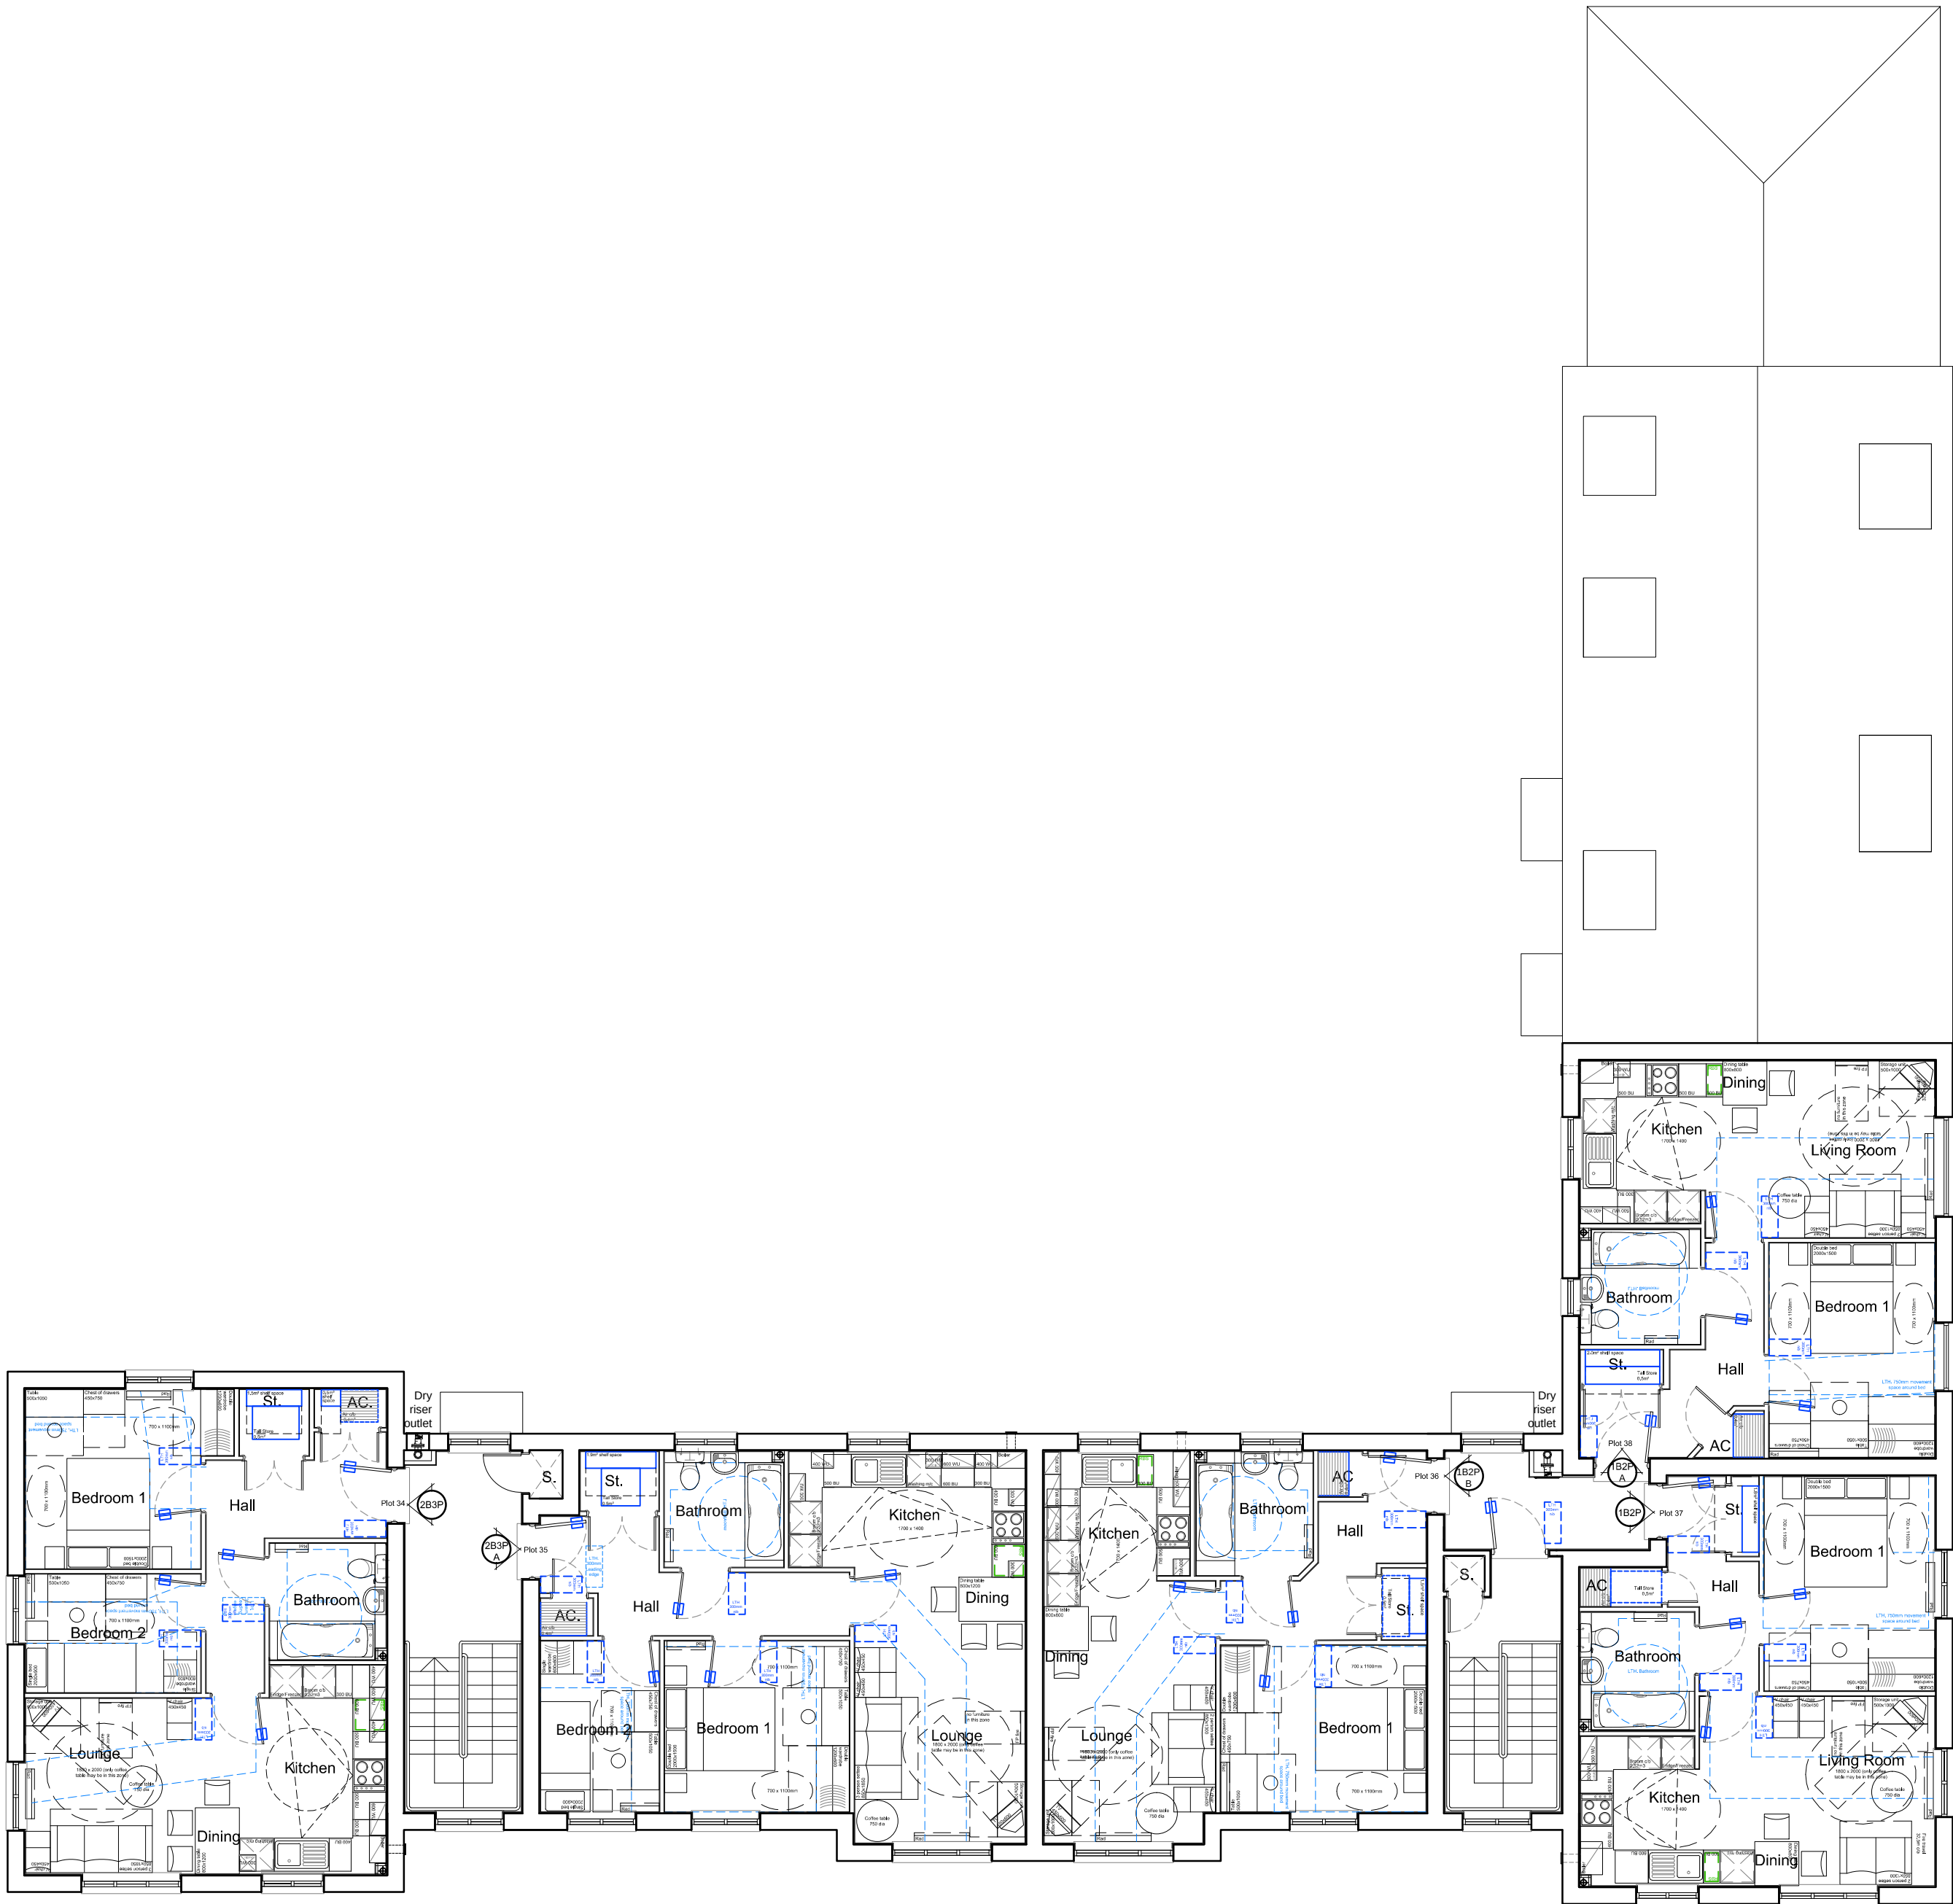

Second Floor Plan

Housetype	1B2P	Vanation		Housetype	1B2P	Vanation	A	Housetype	1B2P	Vanation	B	Housetype	2B3P	Vanation		Housetype	2B3P	Vanation	A
Bedrooms	1	Persons	2	Bedrooms	1	Persons	2	Bedrooms	1	Persons	2	Bedrooms	2	Persons	3	Bedrooms	2	Persons	3
Sq.ft finish	484.2	Sq.m finish	45.0	Sq.ft finish	497	Sq.m finish	46.16	Sq.ft finish	504	Sq.m finish	46.85	Sq.ft finish	618	Sq.m finish	57.43	Sq.ft finish	627.41	Sq.m finish	58.31
Sq.ft structural	491.94	Sq.m structural	45.72	Sq.ft structural	504	Sq.m structural	46.84	Sq.ft structural	512	Sq.m structural	47.55	Sq.ft structural	626	Sq.m structural	58.19	Sq.ft structural	626.46	Sq.m structural	59.1

NOTES

Permission is granted to scale from this drawing for the purpose of Local Authority Planning Approval only. In all other circumstances DO NOT scale from this drawing. Please contact this office for any additional information required.

Contractors, Sub Contractors and Suppliers are to check all relevant dimensions and levels of the site and building before commencing any shop drawings or building work. Any discrepancies should be recorded to the Architect.

Where applicable this drawing is to be read in conjunction with the Consultants' drawings.

This drawing is the copyright of Tetlow King Ltd ©. All rights reserved.

Ordnance Survey Data © Crown Copyright. All rights reserved. Licence No. 100007359

REV	DESCRIPTION	DATE	AUTH	CHK'D
A	Elevations amended to reflect plans, plan window sizes amended to reflect elevations, footprint adjust to dimensions	22/04/2014	VJ	



PLANNING

TETLOW KING
ARCHITECTS • URBAN DESIGNERS • SUSTAINABILITY CONSULTANTS
Building 300, The Grange, Romsey Road, Michelmersh, Romsey, Hampshire, SO51 0AE
Tel: 01794 367703 Fax: 01794 515517 Web: www.tetlowking.co.uk

PROJECT

Berewood, Phase 2

Waterlooville

For: Redrow Homes (Southern)

DRAWING

Flats Block A

Plots 20-38

Floor Plans - Sheet 3 of 3

SCALE	DATE	AUTHOR	CHK'D
1:100 @ A2	Nov 2013		
JOB NO.	DRAWING NO.	REV	
REDR130524	P.20-38.p3	A	