


SOUTH ELEVATION 1:100




WEST ELEVATION 1:100




NORTH ELEVATION 1:100

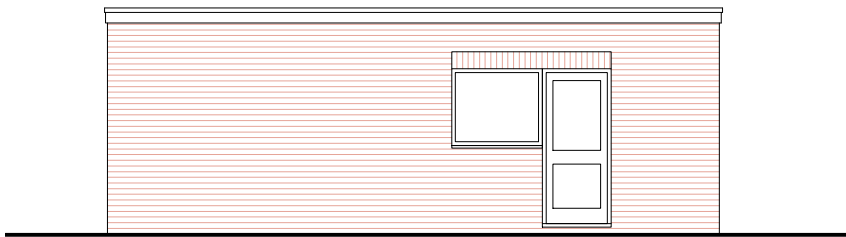

EAST ELEVATION 1:100

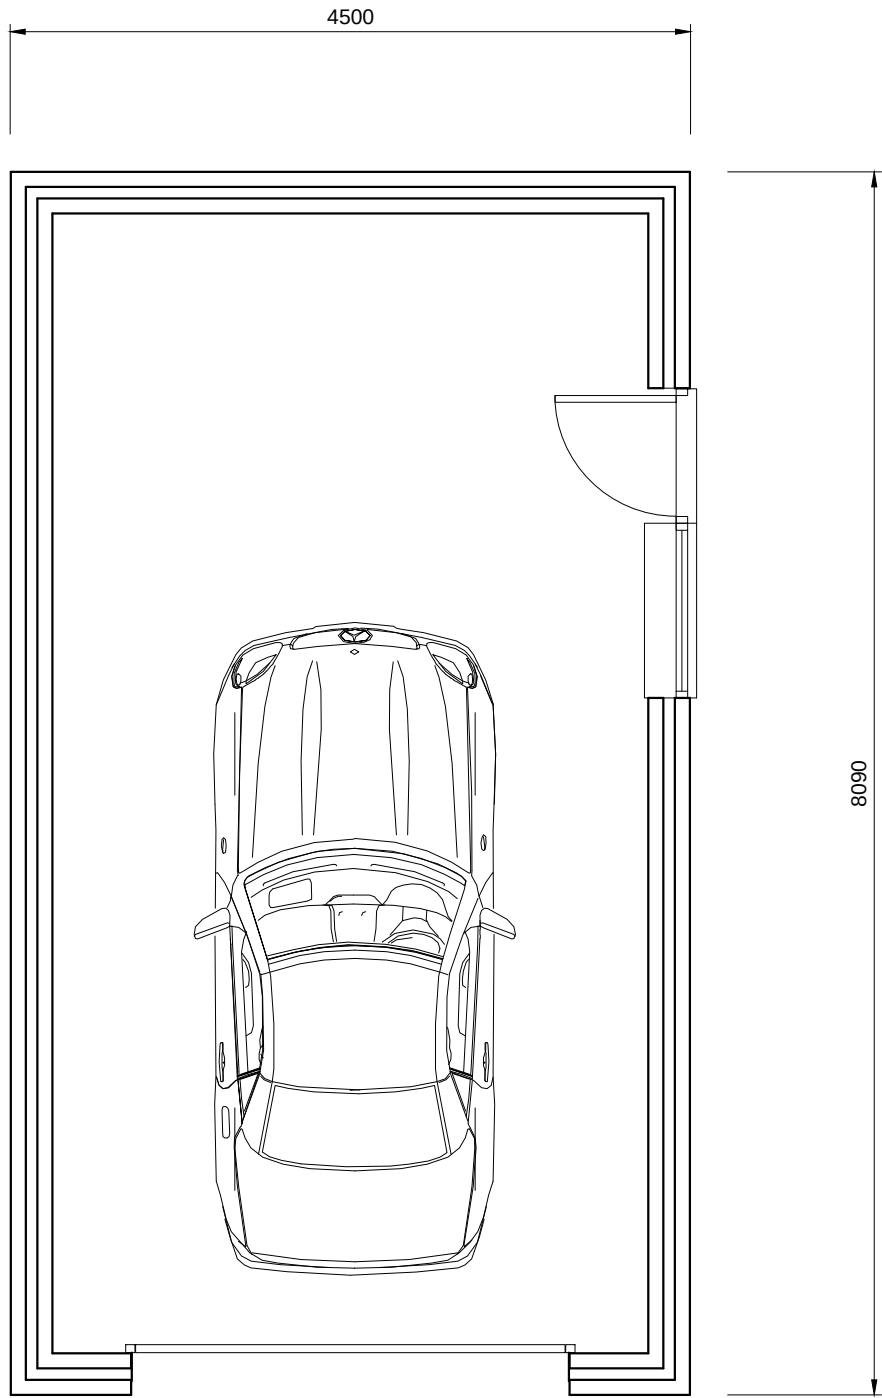

FLOOR PLAN 1:50

 

ROOF PLAN 1:50

PROPOSED GARAGE PLANS & ELEVATIONS

DRAWING TITLE 27 HIGHFIELD AVENUE WATERLOOVILLE PO7 7PY	REVISIONS		SJ Atkinson Architectural Drawings	
DRAWING TITLE GARAGE PLANS & ELEVATIONS PROPOSED	SCALE 1:50/1:100 (PDF @A2)	DATE MARCH 2014		87 Hill Road Portchester Hampshire PO16 8JZ Tel 02392 352358 Email sja@archdrawings.co.uk
	DRAWING No. 27HA/114/2014			