



existing




FRONT ELEVATION SIDE ELEVATION

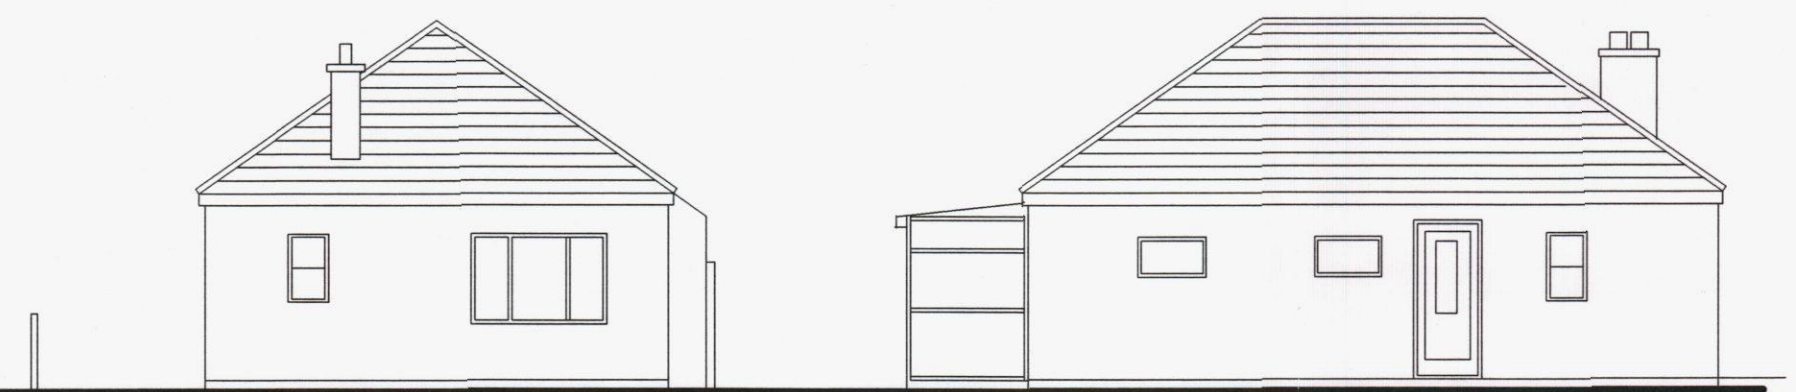

REAR ELEVATION SIDE ELEVATION

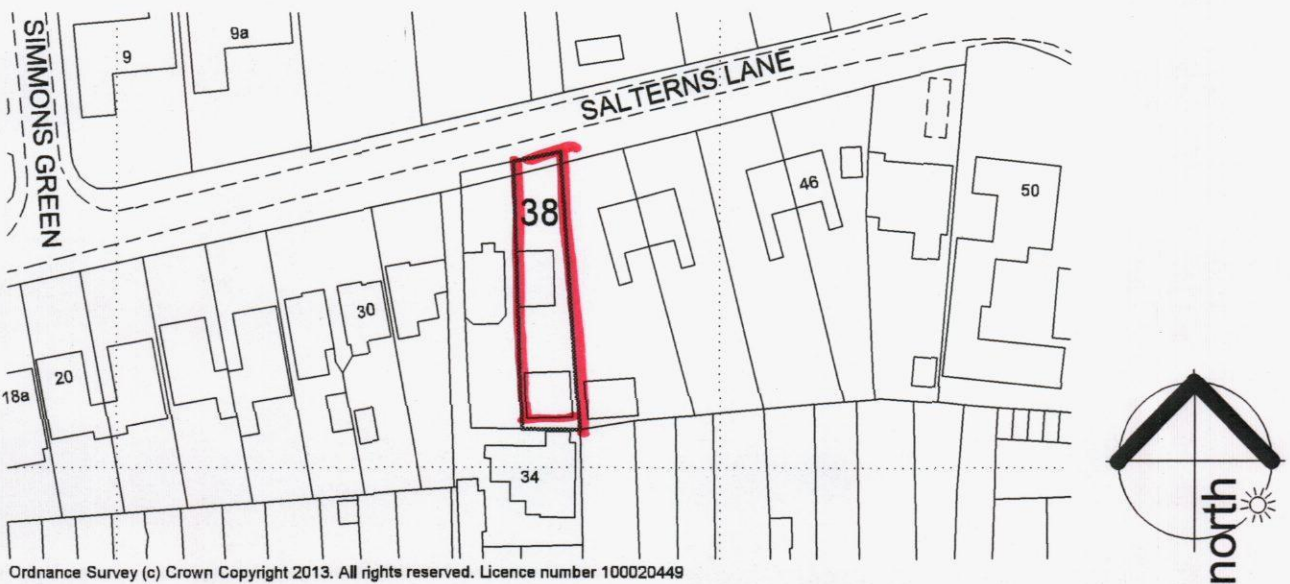


LOCATION 1:1250

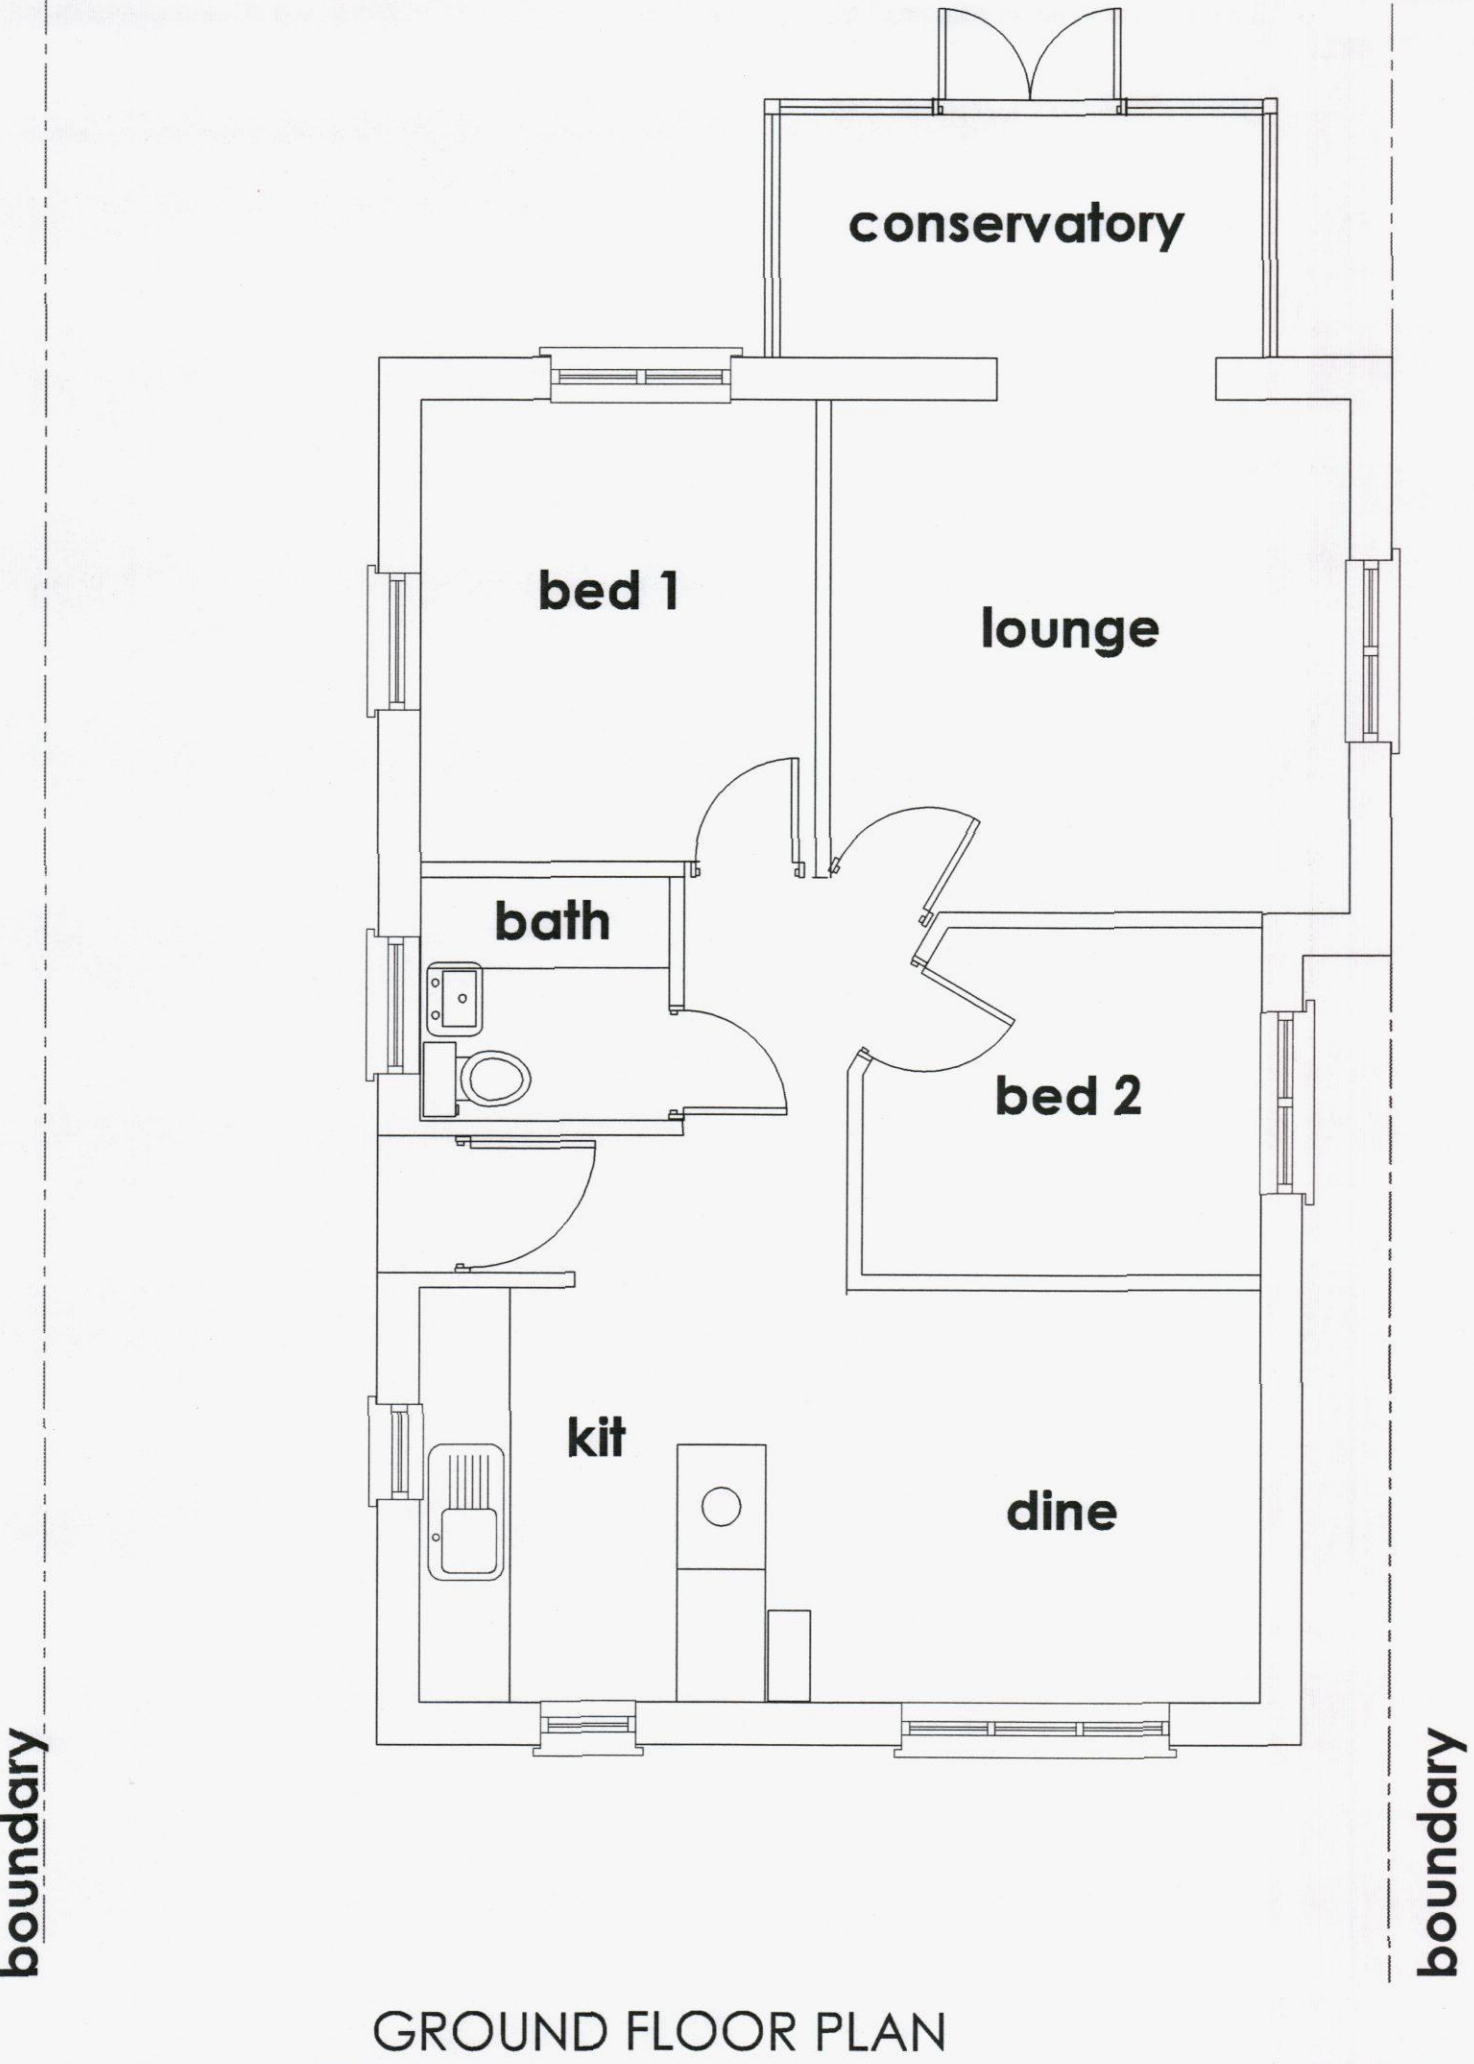


GROUND FLOOR PLAN


proposed

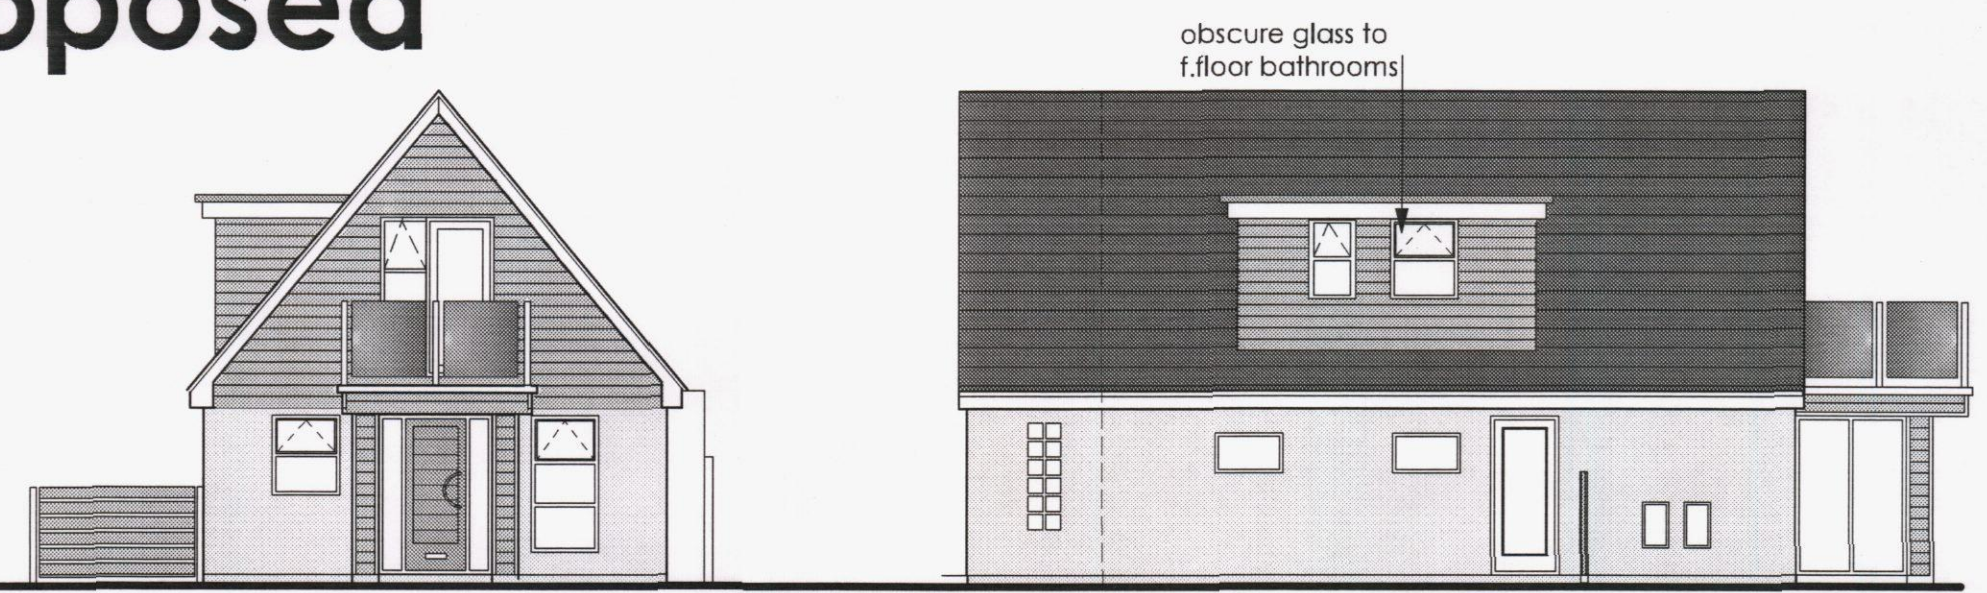


FRONT ELEVATION SIDE ELEVATION

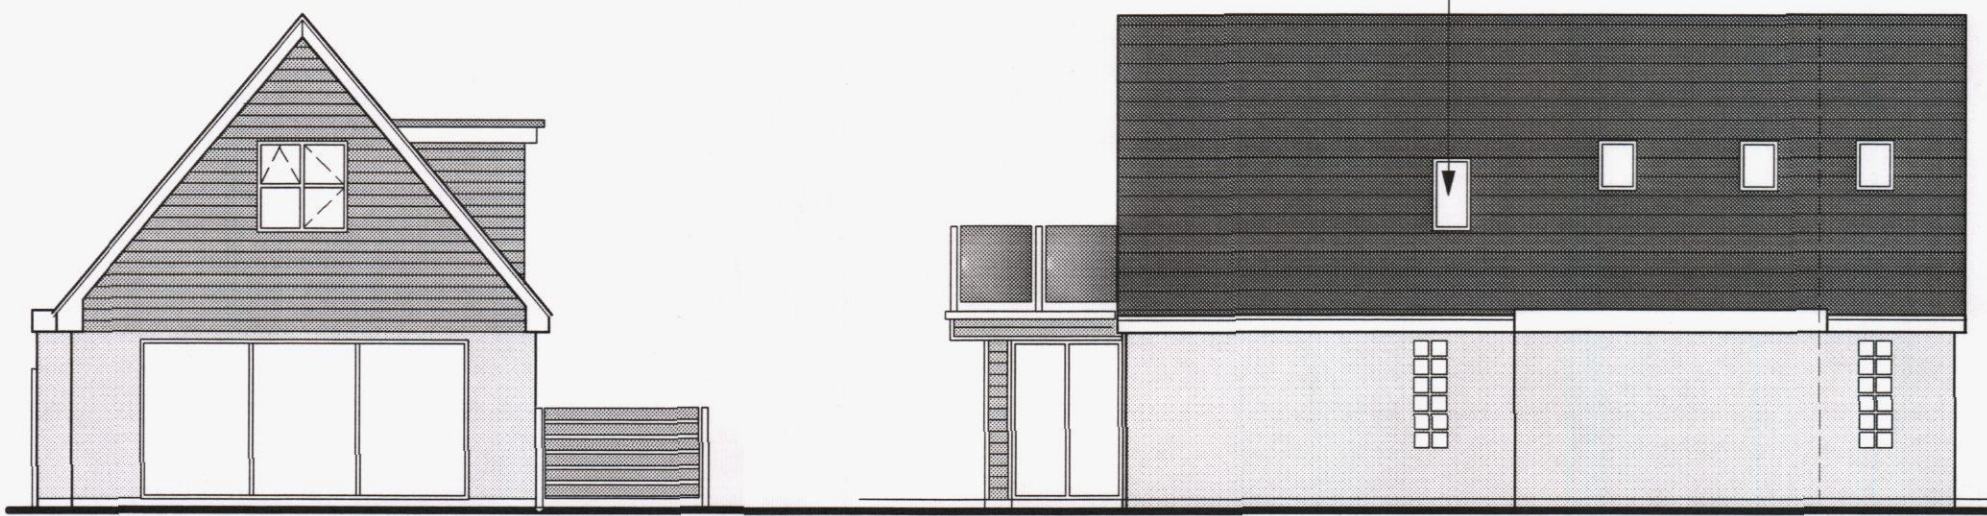


REAR ELEVATION SIDE ELEVATION

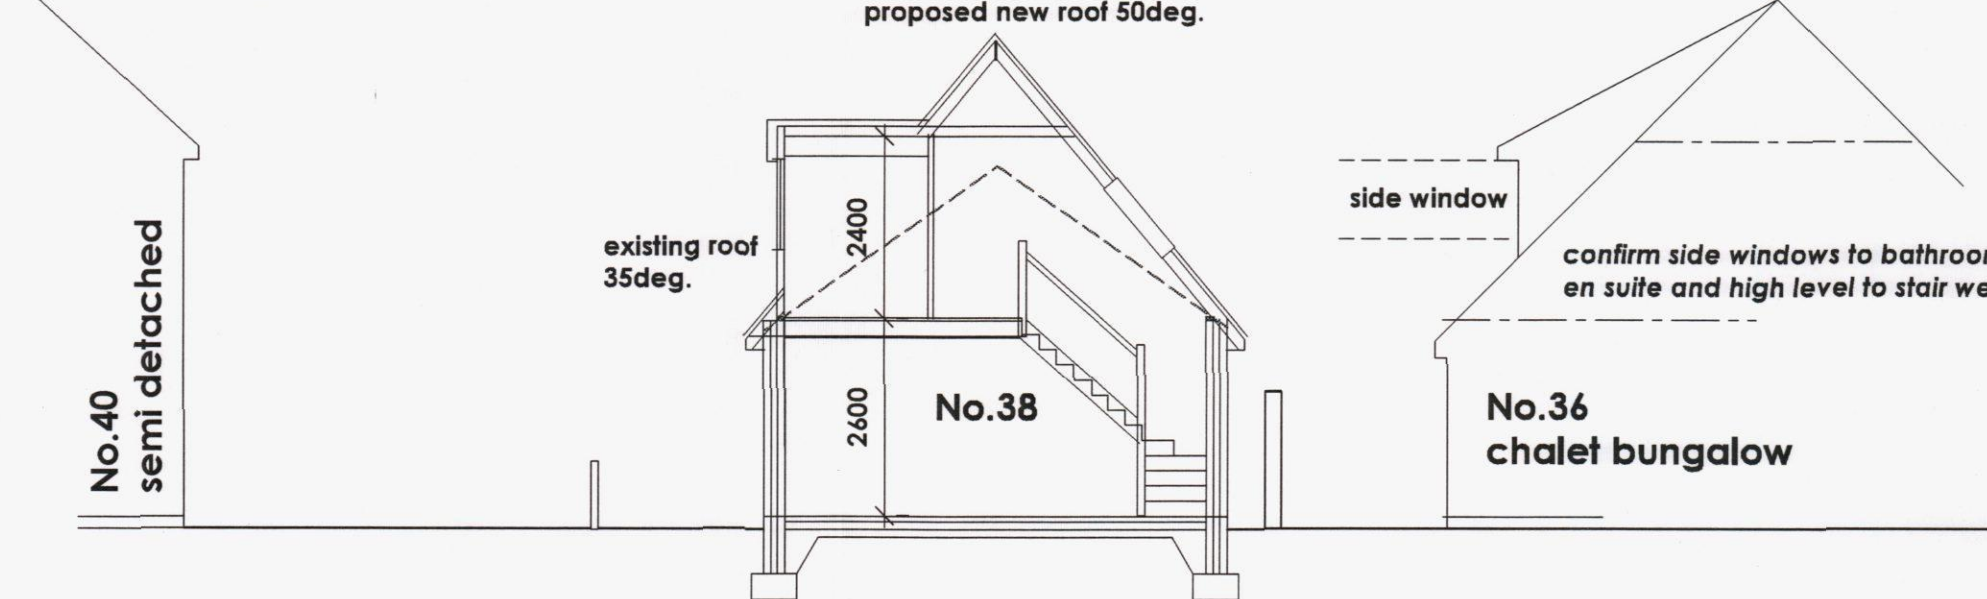


SECTION THRU, EXTENSION and ADJACENT PROPERTY

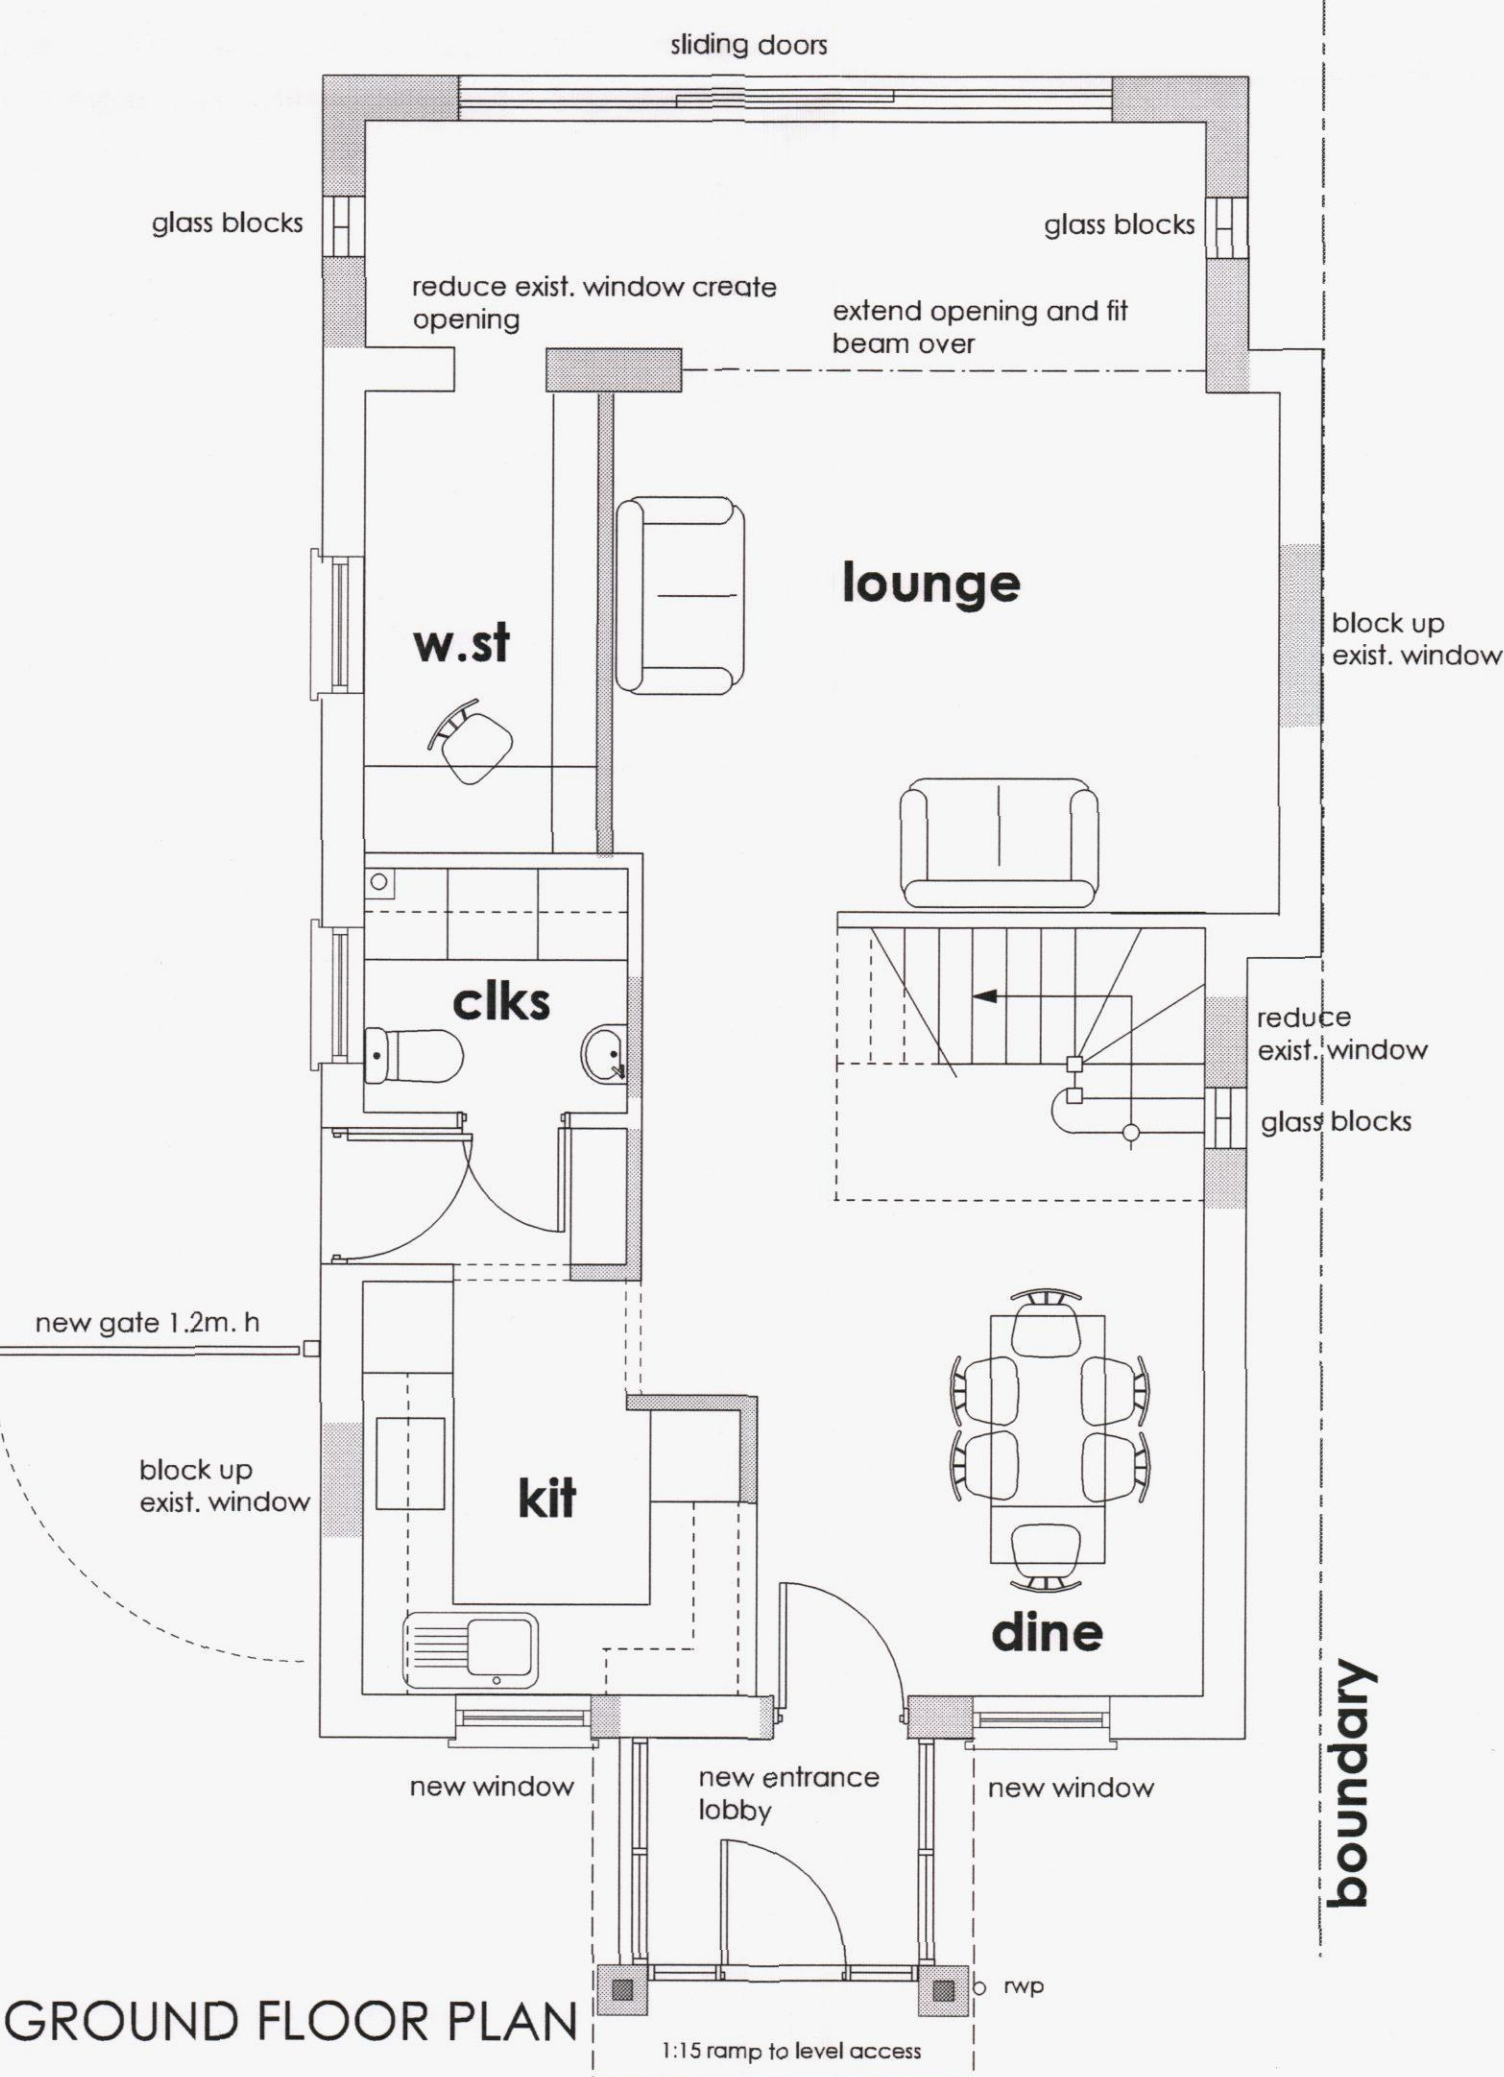

GROUND FLOOR PLAN

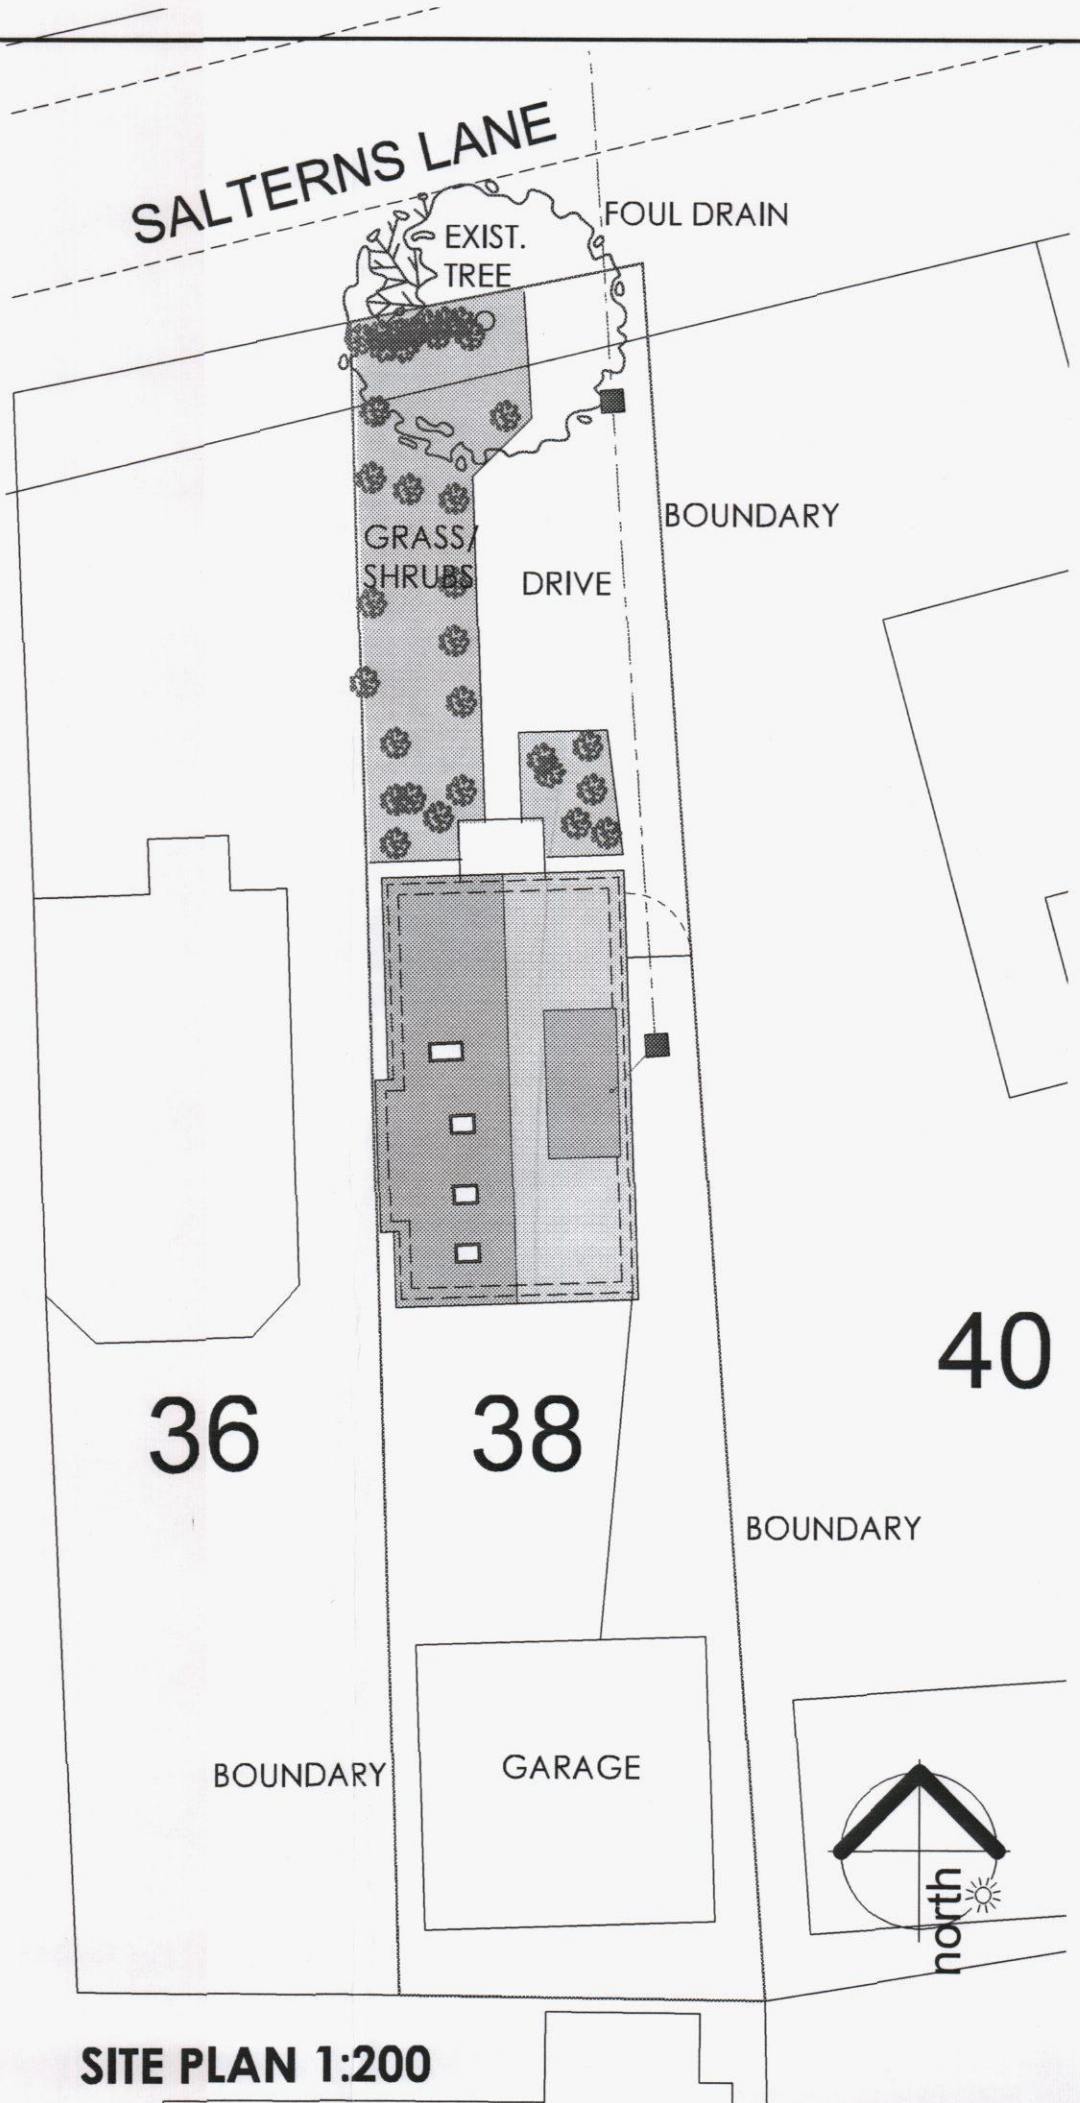


SITE PLAN 1:200

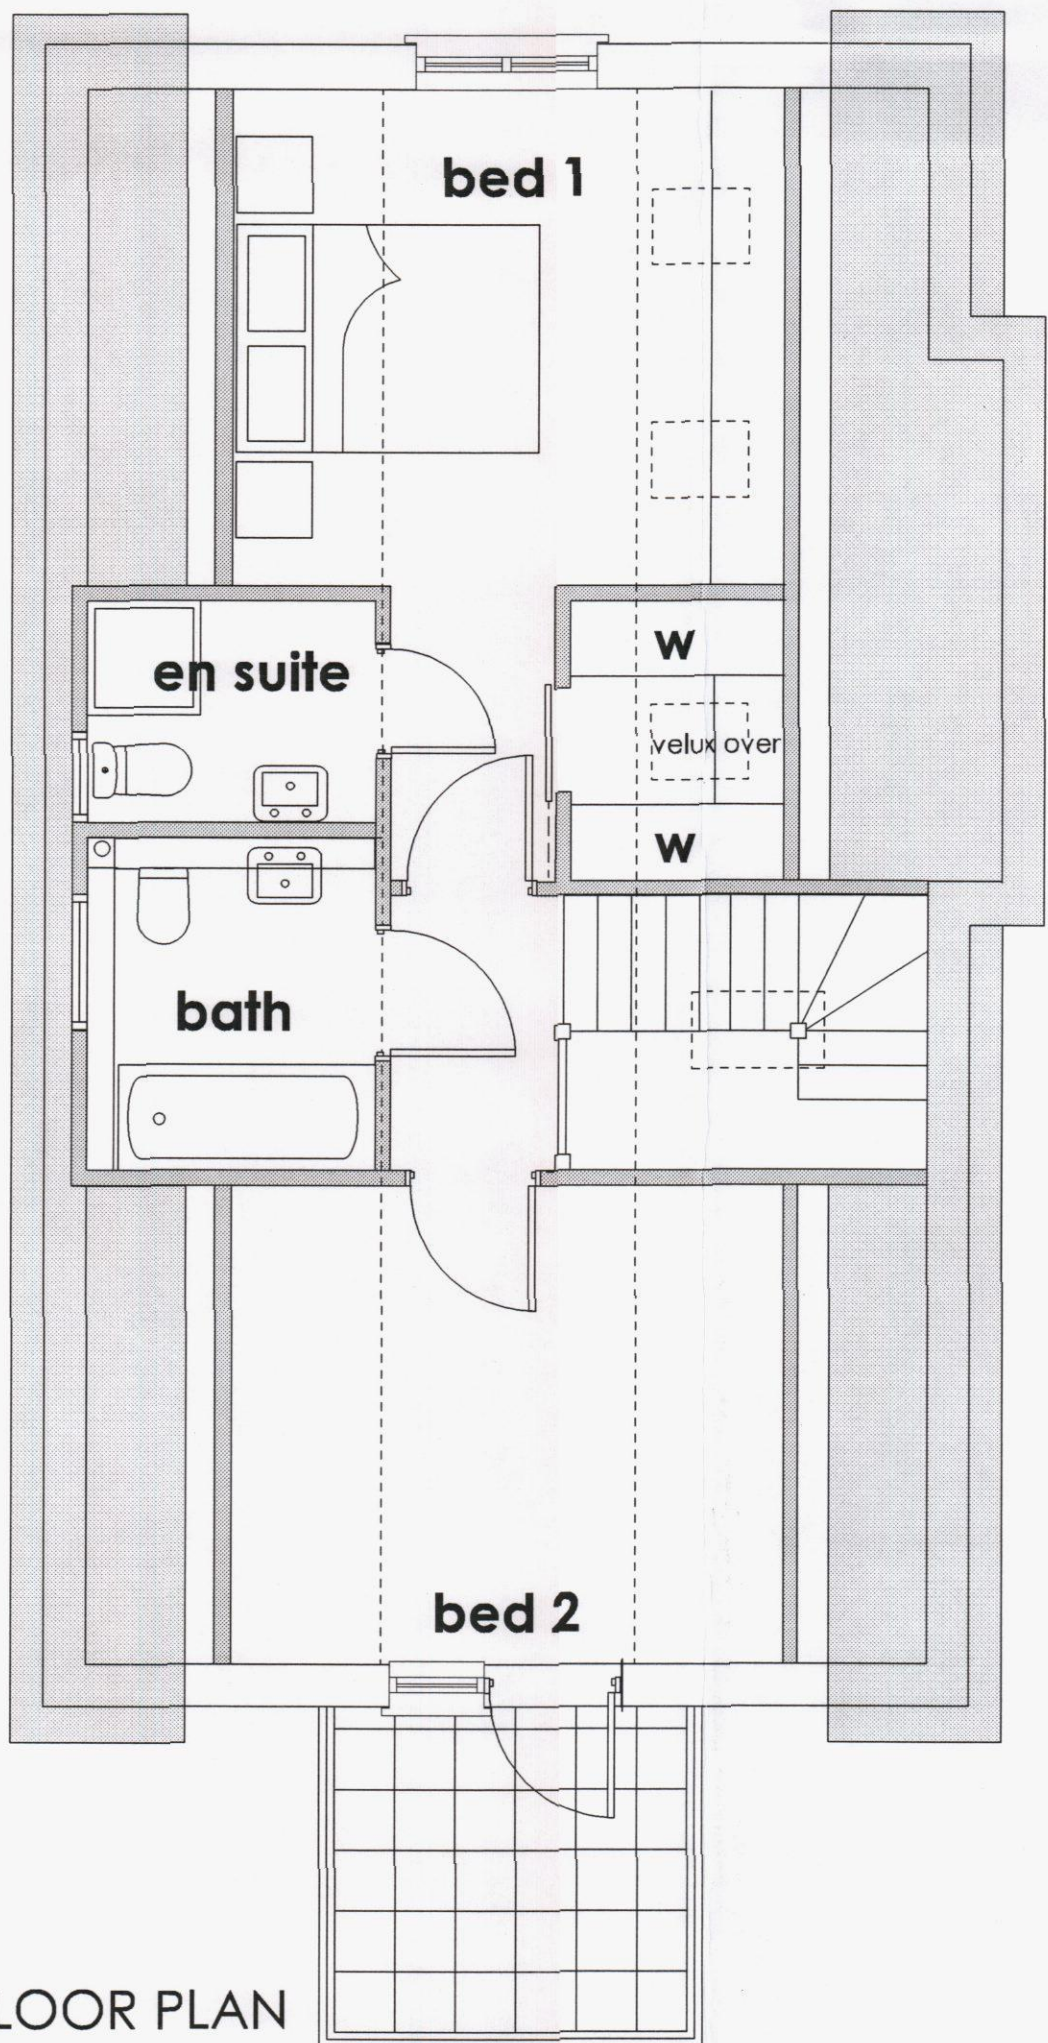

FIRST FLOOR PLAN

NOTES materials

ROOF: Marley Eternit fibre cement slates Thrutone. Colour - blue/black
CLADDING: Marley Cedral weatherboard. Colour - blue/grey C10
RENDER: As existing. Colour - cream
WINDOWS, DOORS, FASCIAS: UPVC Colour - white.

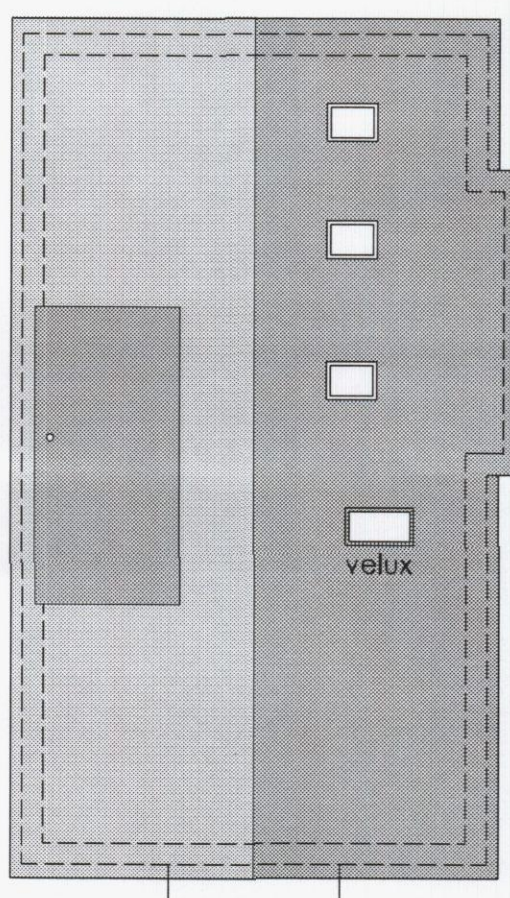

ROOF PLAN 1:100 SCALE

0 1 2 3 4 5M
AT 1:100 SCALE

REVISIONS
A. 1.8m rear extension to replace conservatory, dormer and lobby revised NOV 13



EXISTING AND PROPOSED PLANS, ELEVATIONS, SECTION, SITE PLAN, LOCATION PLAN

38 SALTURNS LANE
HAYLING ISLAND
HANTS PO11 9PJ

SCALE: 1:50 1:100 1:200 1:1250
DATE: FEB 2013

DRWG NO: DJA/001 REV NO: A

D. ALLEN
Architectural Technician
62 Havant Road
Hayling Island, Hants PO11 0PY
Tel: (02392) 467620
E-mail: haylingplans@btinternet.com