

Housetype HT10

4 Bed / 7 Person

Total GIA : 97sqm (measured inside face of blockwork)

Plot Nos : 25

Tenure : Open market

General Notes

Refer to site layout for handing of units.


This drawing has been produced for use on this specific project.
This drawing reflects standards agreed for this project and legislative standards current at the time of its production.
Any future changes to these drawings will require review in accordance with changing legislation.

For elevations of houses within the proposed layout, please refer to site section drawings.


External material product refs, colours and finishes all subject to agreement with Planning Authority.

Refer to drawing no 14021/61 for garage details.


Refer to dwg no 14021/62 for car barns and cycle stores.

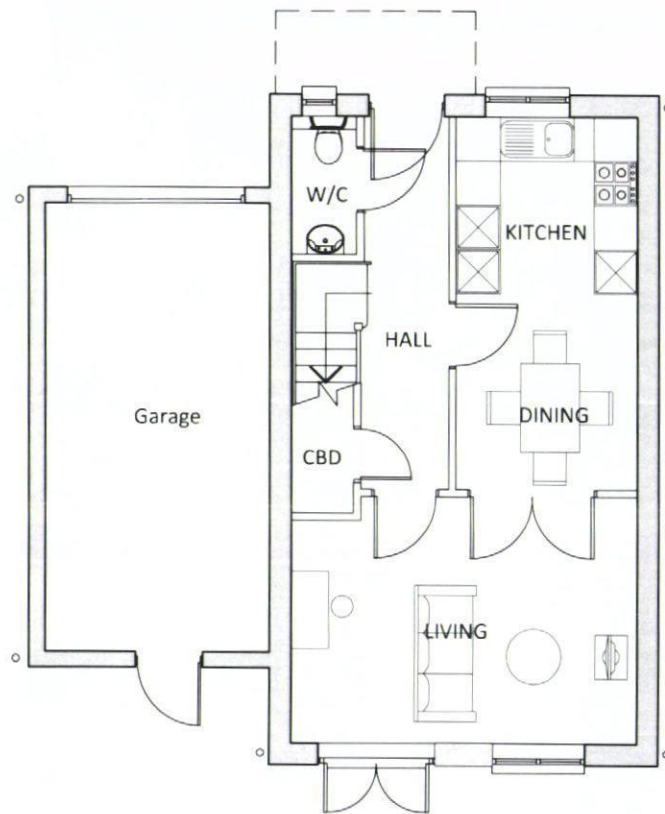


01
47 Ground Floor Plan
GIA 39.8sqm

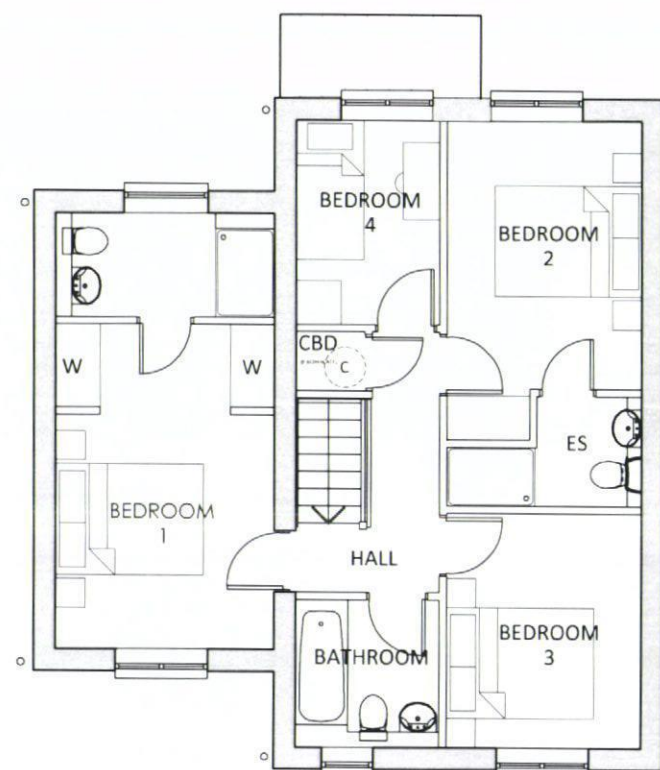

02
47 Ground Floor Plan
GIA 57.6sqm

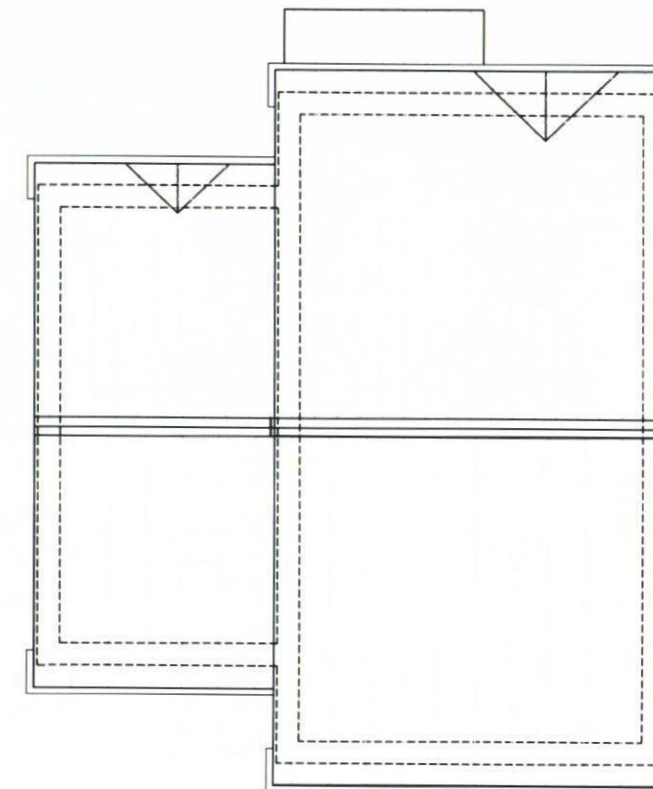

03
47 Roof Plan

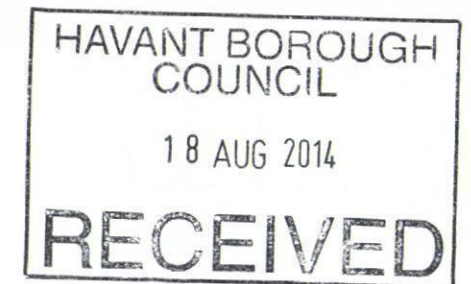

B	15.08.14	Planning Issue	LC	MD
A	06.08.14	Issued to client for comment	LC	DH
Rev	Date	Details	Drawn	Checked
Issued for:				
PLANNING				
Project/Client:	Project No: 14021			
Bartons Road	Dwg No: 47			
Havant	Rev: B			
Drawing:	Scale: 1:100 @A3			
Housetype HT10	Drawn By: LC Date: 06.08.14			
4B Open market	Checked By: DH Date: 06.08.14			
Plans				



15 Glasshouse Studios, Fryern Court Road, Fordingbridge
Hampshire, SP6 1QX T: (01425) 655806/653639

© BrightSpace Architects Ltd. Contractors must work only to agreed dimensions which are to be checked on site.
Registered Office: 17 Northway, St. Neots, Cambridgeshire, SG4 8JL Registered Number: 0739008

For handing of house types refer to site layout drawing no 14021/02

