


Housetype HT6

3 Bed / 5 Person


Total GIA : 79sqm (measured inside face of blockwork)

Plot Nos : 15-17, 22-23, 30-31, 33-37, 40-43, 48 & 55


Tenure : Open market

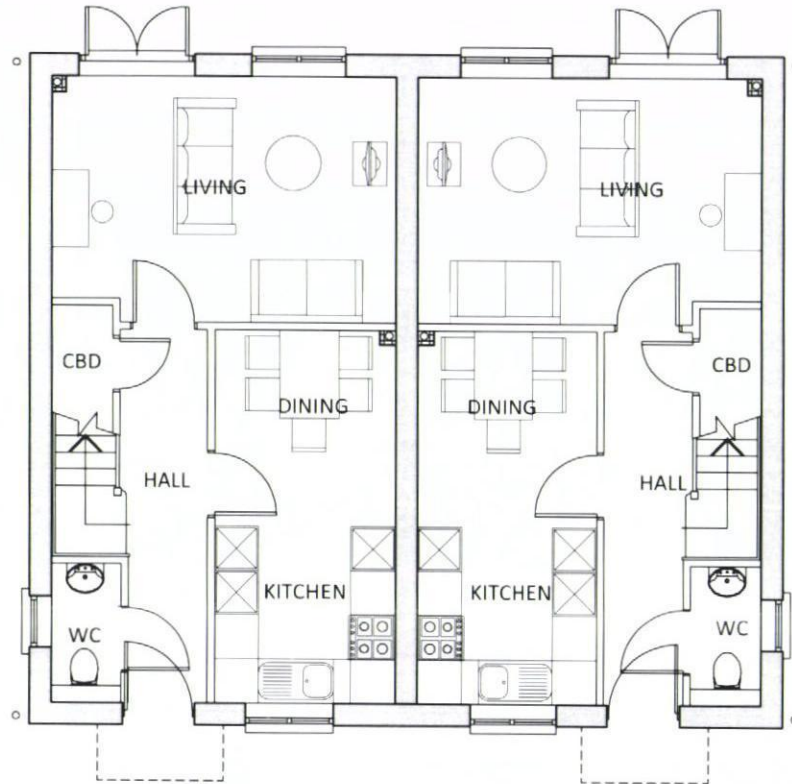

01
35 Ground Floor Plan
GIA - 40sqm

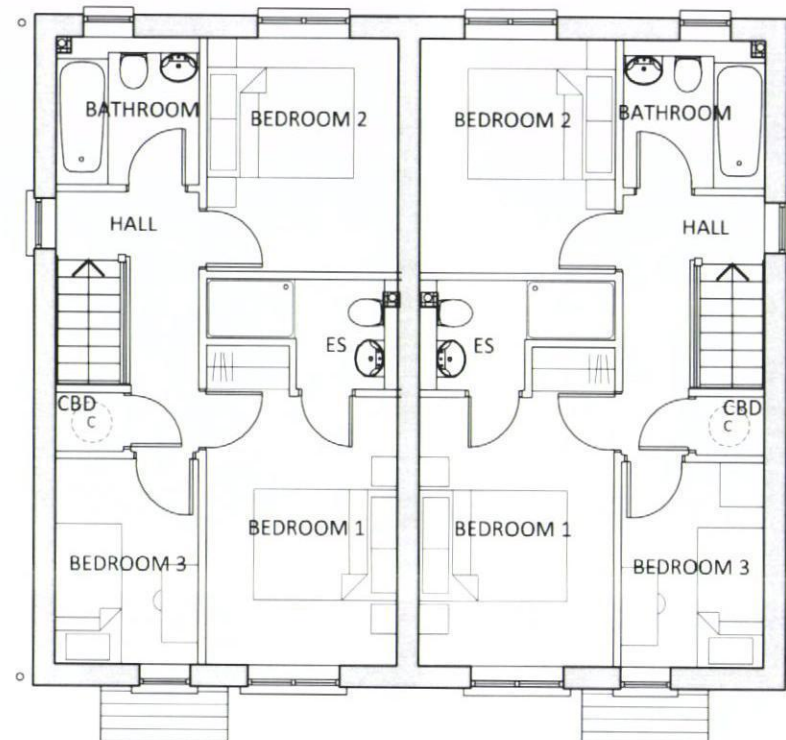

02
35 First Floor Plan
GIA - 40sqm

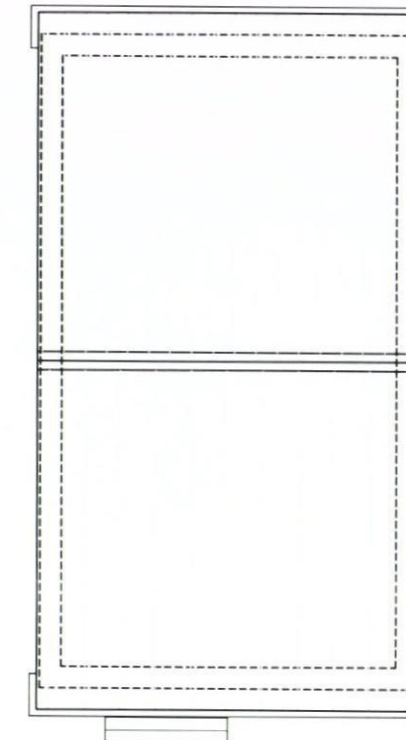

03
35 Roof Plan



General Notes

Refer to site layout for handing of units.

This drawing has been produced for use on this specific project.
This drawing reflects standards agreed for this project and legislative standards current at the time of its production.
Any future changes to these drawings will require review in accordance with changing legislation.

For elevations of houses within the proposed layout, please refer to site section drawings.

External material product refs, colours and finishes all subject to agreement with Planning Authority.

Refer to drawing no 14021/61 for garage details.

Refer to dwg no 14021/62 for car barns and cycle stores.

B	15/08/14	Planning Issue	LC	MD
A	05/08/14	Issued for Client Comment	LC	DH
Rev	Date	Details	Drawn	Checked
Rev				
Issued for: PLANNING				
Project/Client:	Project No: 14021			
Bartons Road	Dwg No: 35			
Havant	Rev: B			
Drawing:	Scale: 1:100 @A3			
Housetype HT6	Drawn By: LC Date: 05/08/14			
3B Open Market	Checked By: DH Date: 05/08/14			
Plans				



15 Glasshouse Studios, Fryern Court Road, Fordingbridge
Hampshire, SP6 1QX
T: (01425) 655806/653639

© BrightSpace Architects Ltd. Contractors must work only to agreed dimensions which are to be checked on site.
Registered Office: 17 Northdown Rd, Pennington, Lymington, Hampshire, SO40 8DU. Registered Number: 27128628.

For handing of house types refer to site layout drawing no 14021/02

0 1 2 3 4 5m
Scale 1:100