




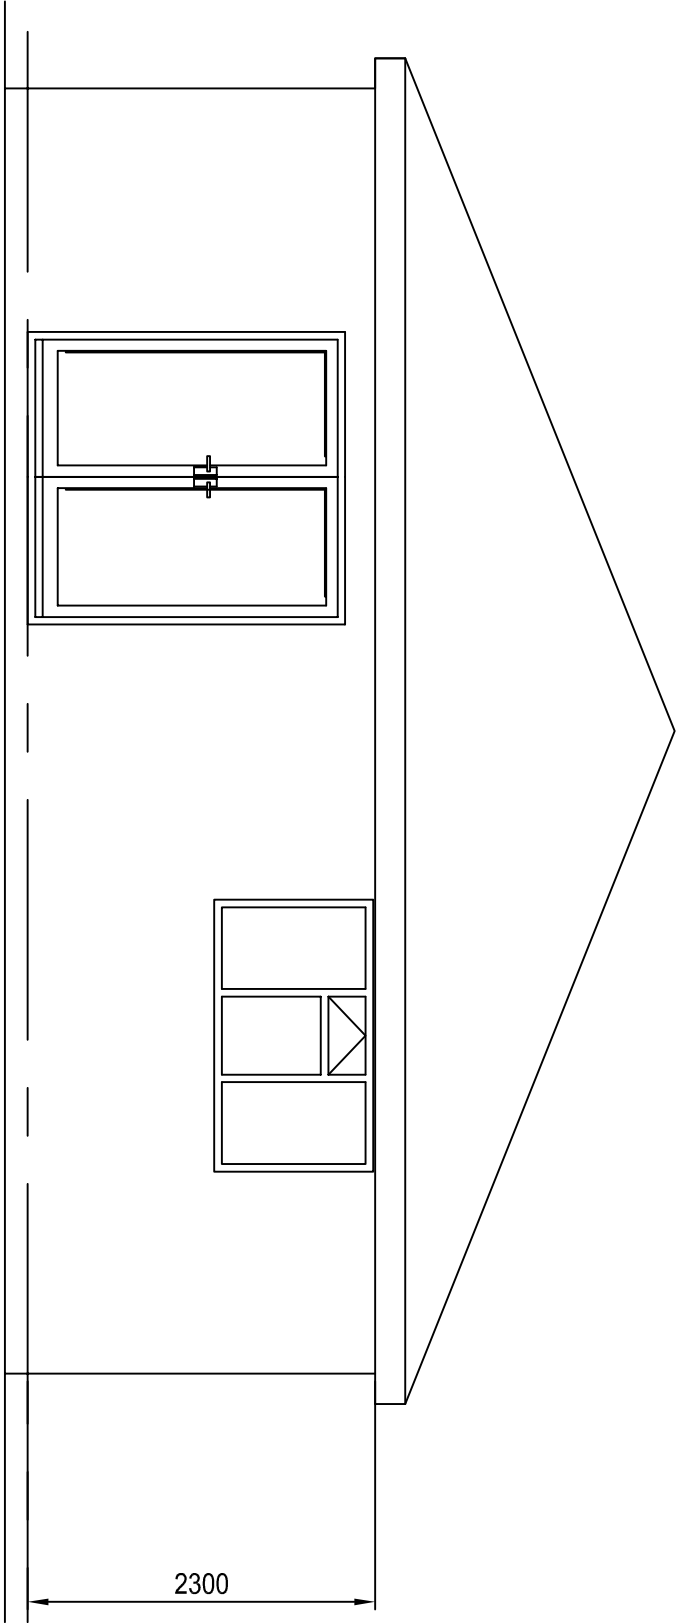


Proposed Rear Elevation of Garage/Annexe

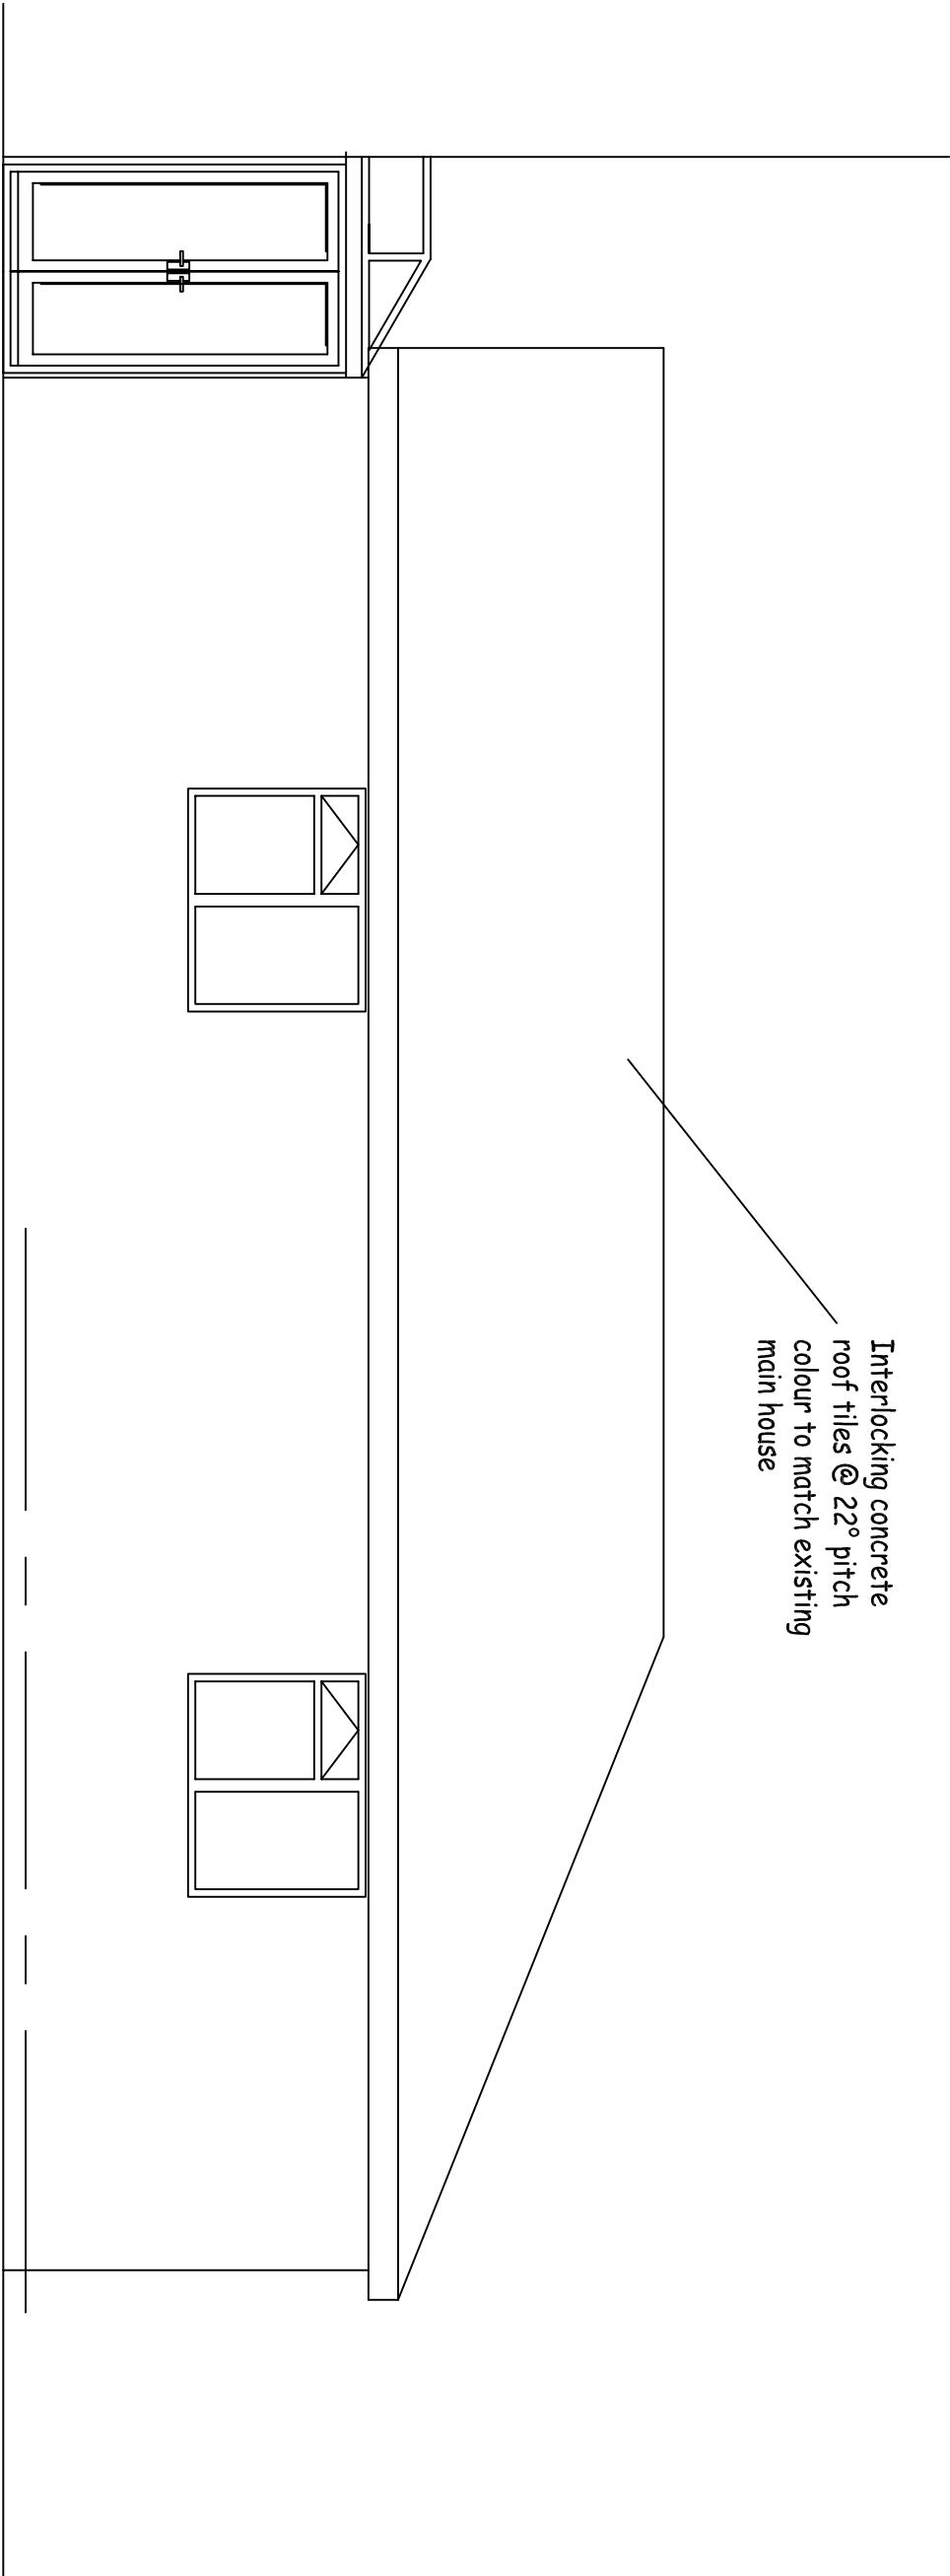


Proposed Side Elevation of Garage/Annexe

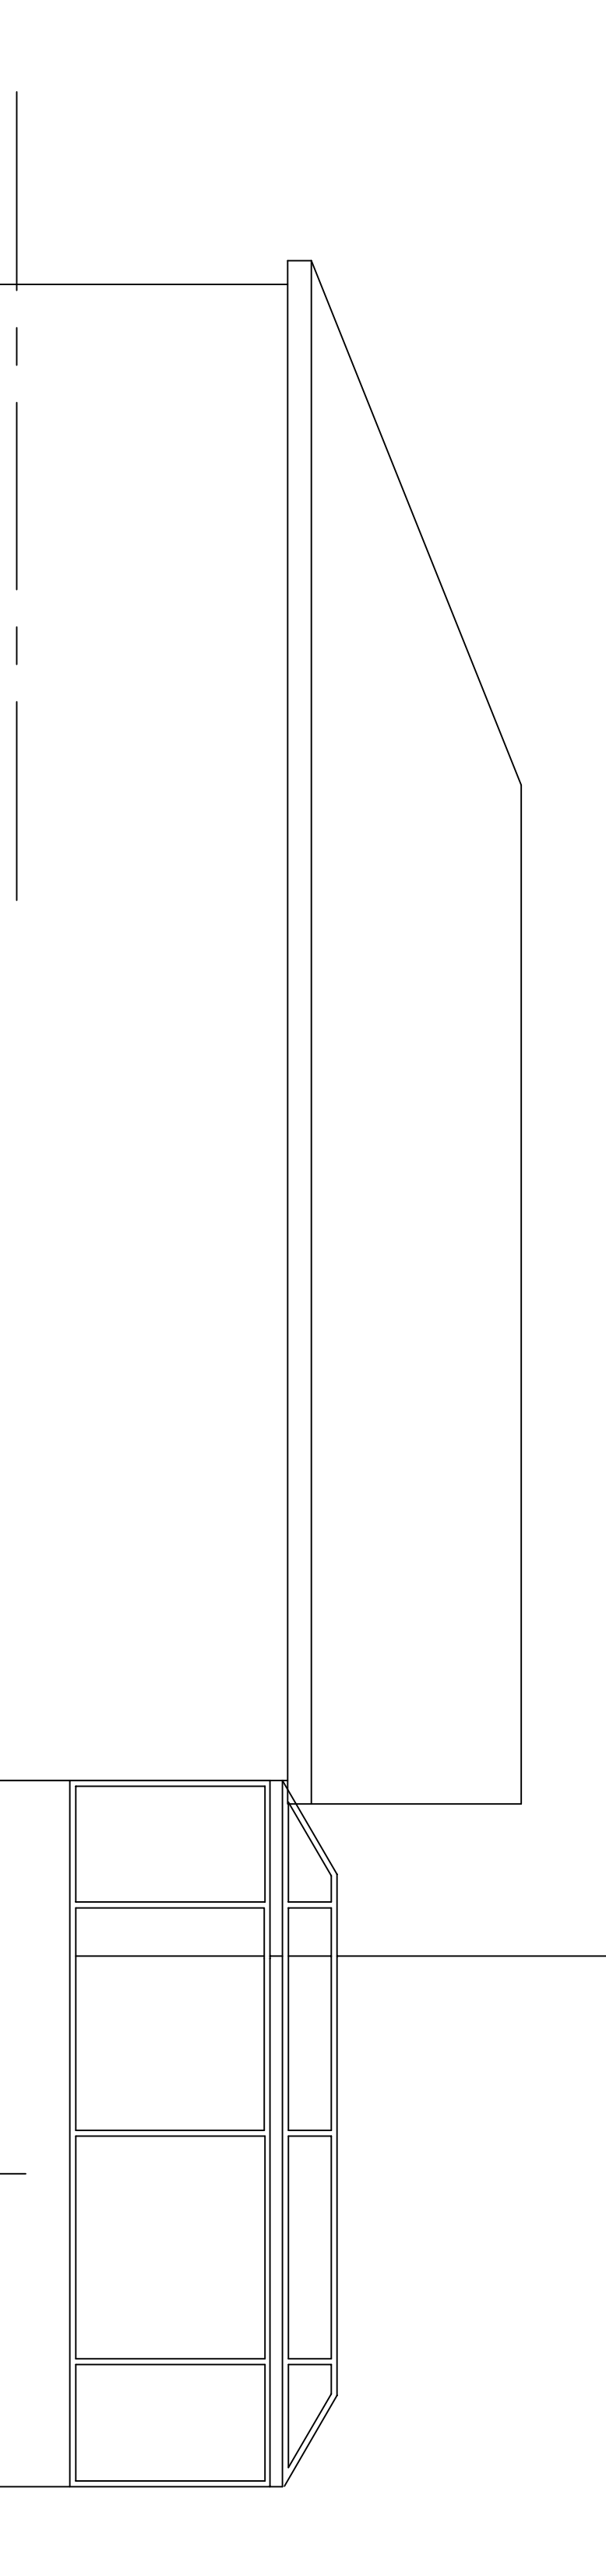

Proposed Side Elevation of Garage/Annexe

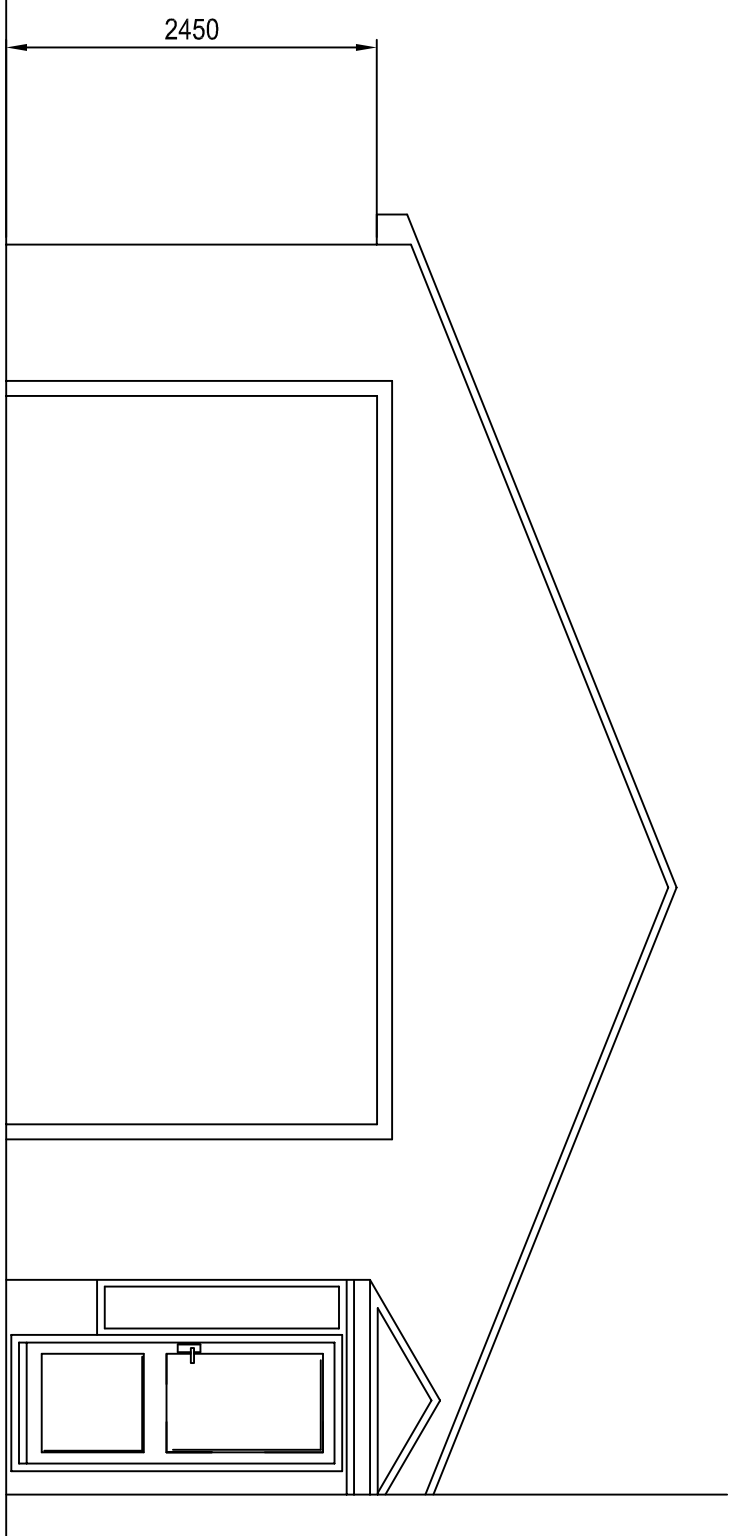

Proposed Front Elevation of Garage/Annexe

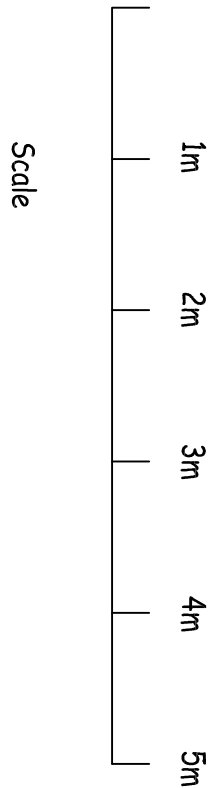

This drawing may be scaled for planning purposes only.
For all other purposes dimensions must be checked on
site and not scaled from the drawing.

Client:	Mr L Pearson
Project:	Dolphin Heights
	172 Seafrost, Hayling Island
Drawing Title:	PROPOSED ELEVATIONS
	FOR ANNEXE/GARAGE
Drawn By :	SD
Date:	June 14
Drawing No:	DHA-002
	Scale : 1:50@A2
	Issue: F