





REAR (North) ELEVATION: as proposed
1:100

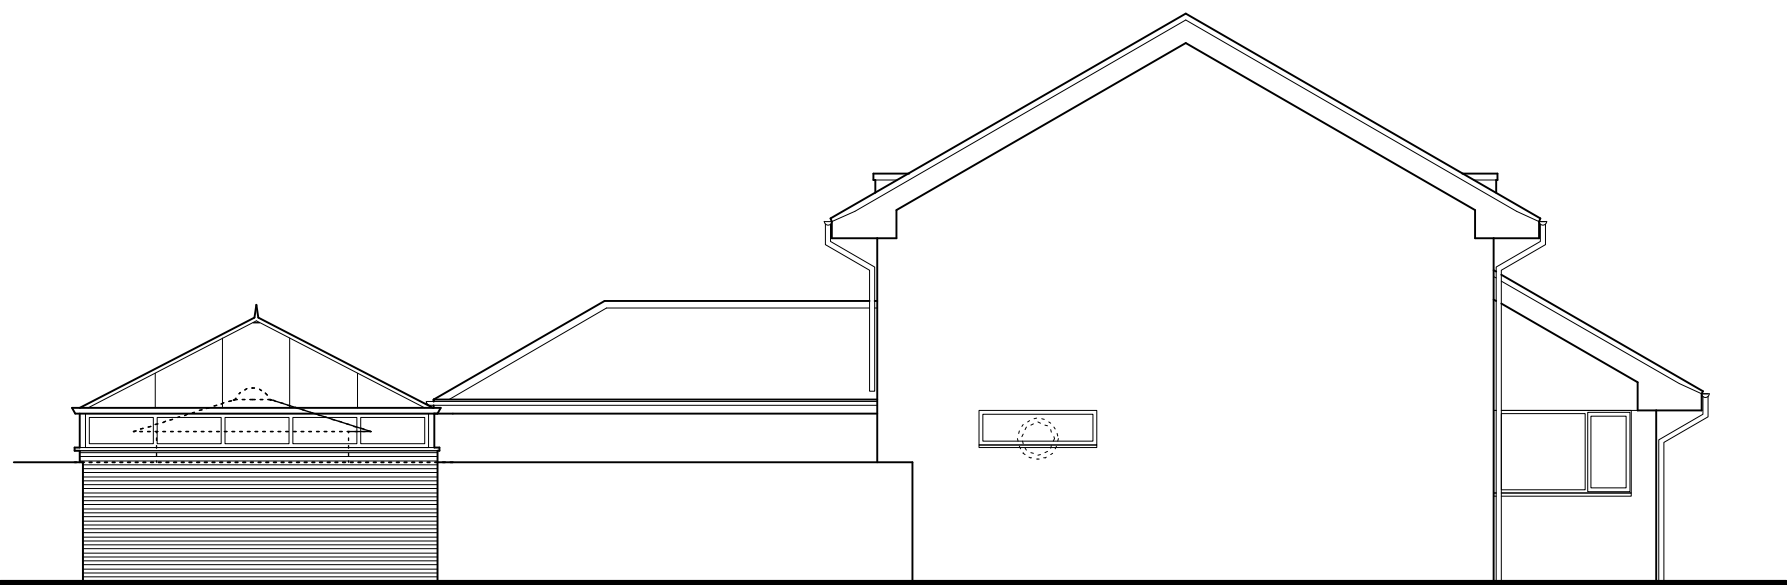

SIDE (West) ELEVATION: as proposed
1:100




FRONT (South) ELEVATION: as proposed
1:100

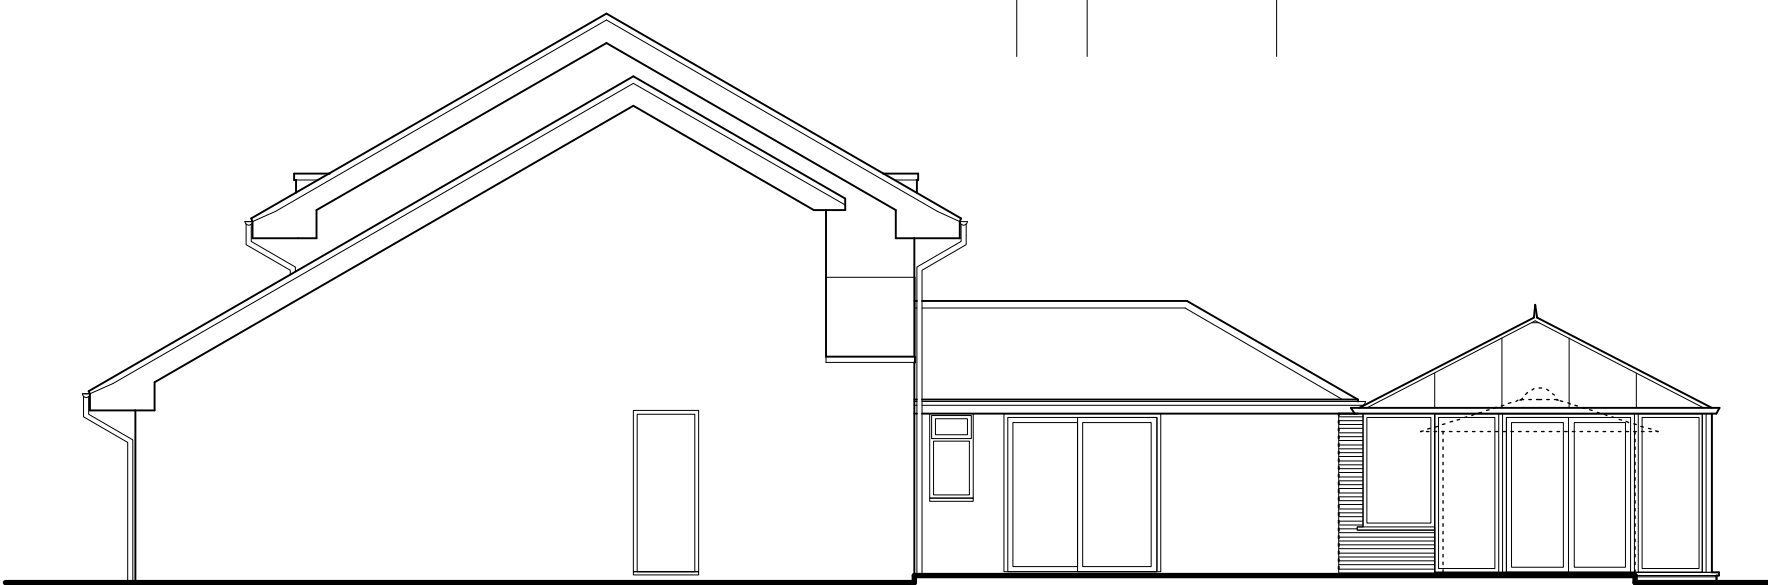


SIDE (East) ELEVATION: as proposed
1:100

Do not scale except for planning purposes. If in doubt - ASK
All dimensions to be confirmed by site measurement and any
discrepancies raised with Architect / Client.
© This drawing and the information therein is the property of the
Architect and may not be copied without written permission.


Rev: Date: Amendment:

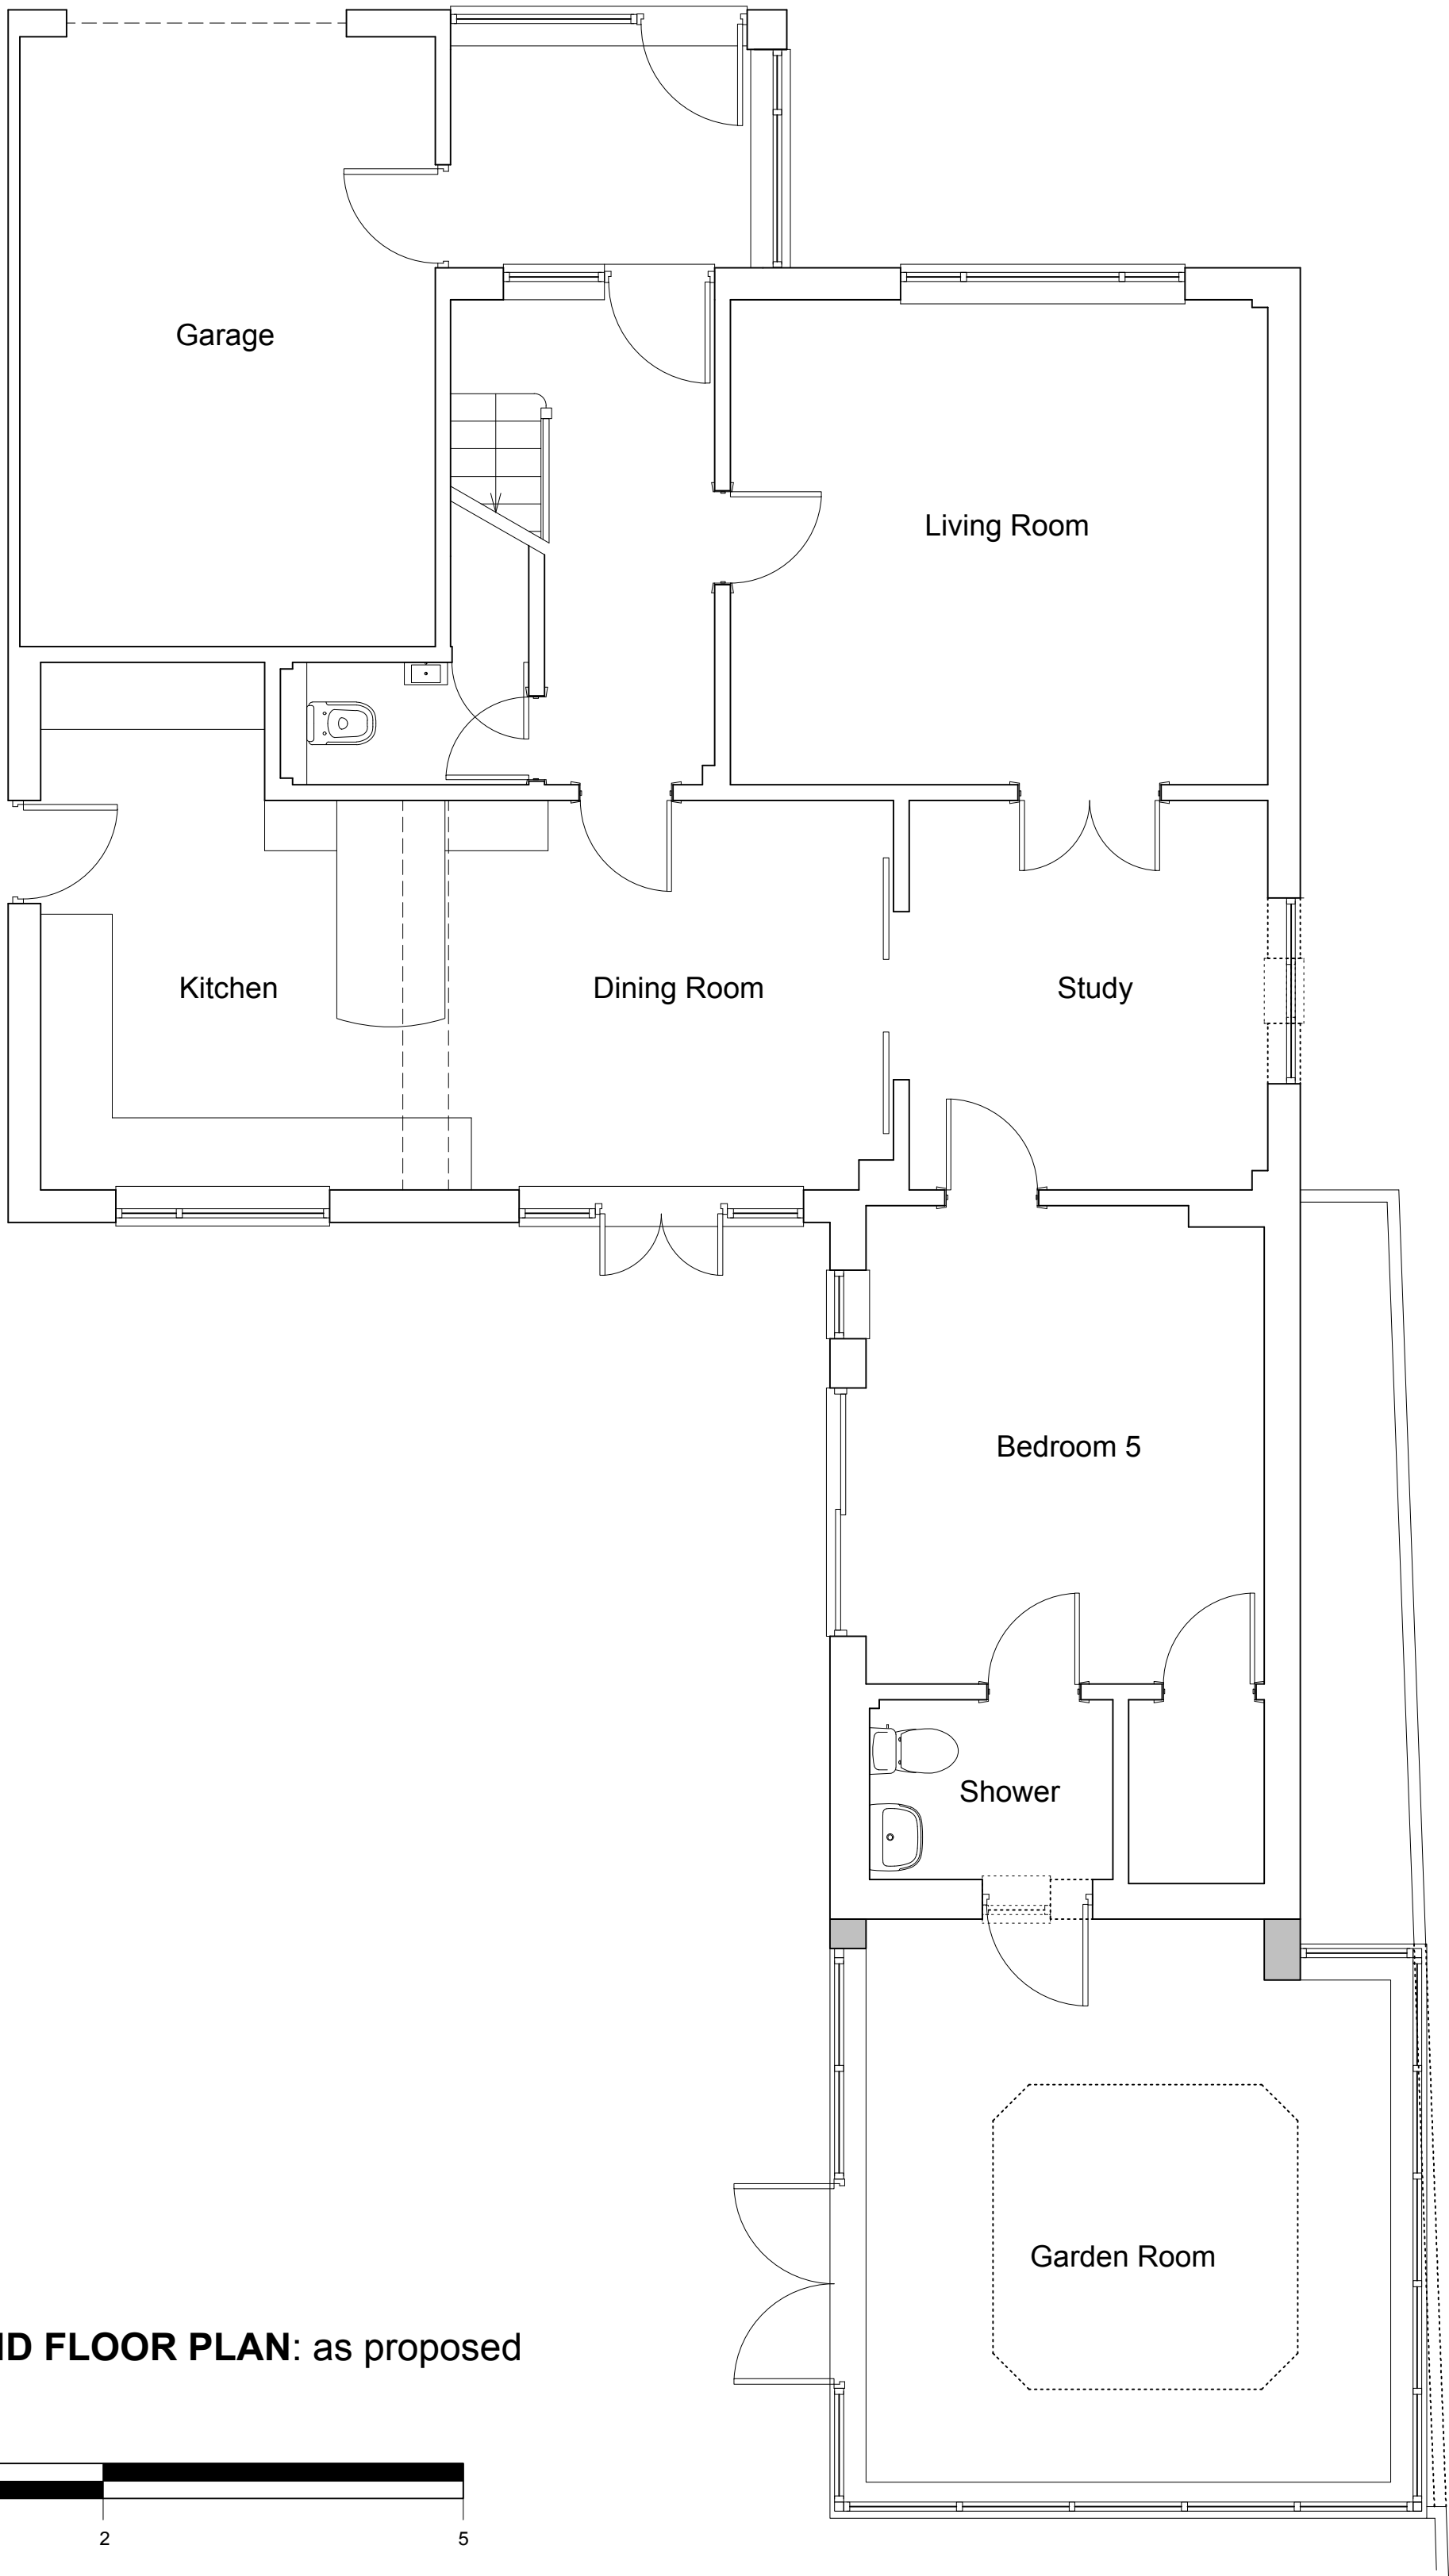

GROUND FLOOR PLAN: as proposed
1:50

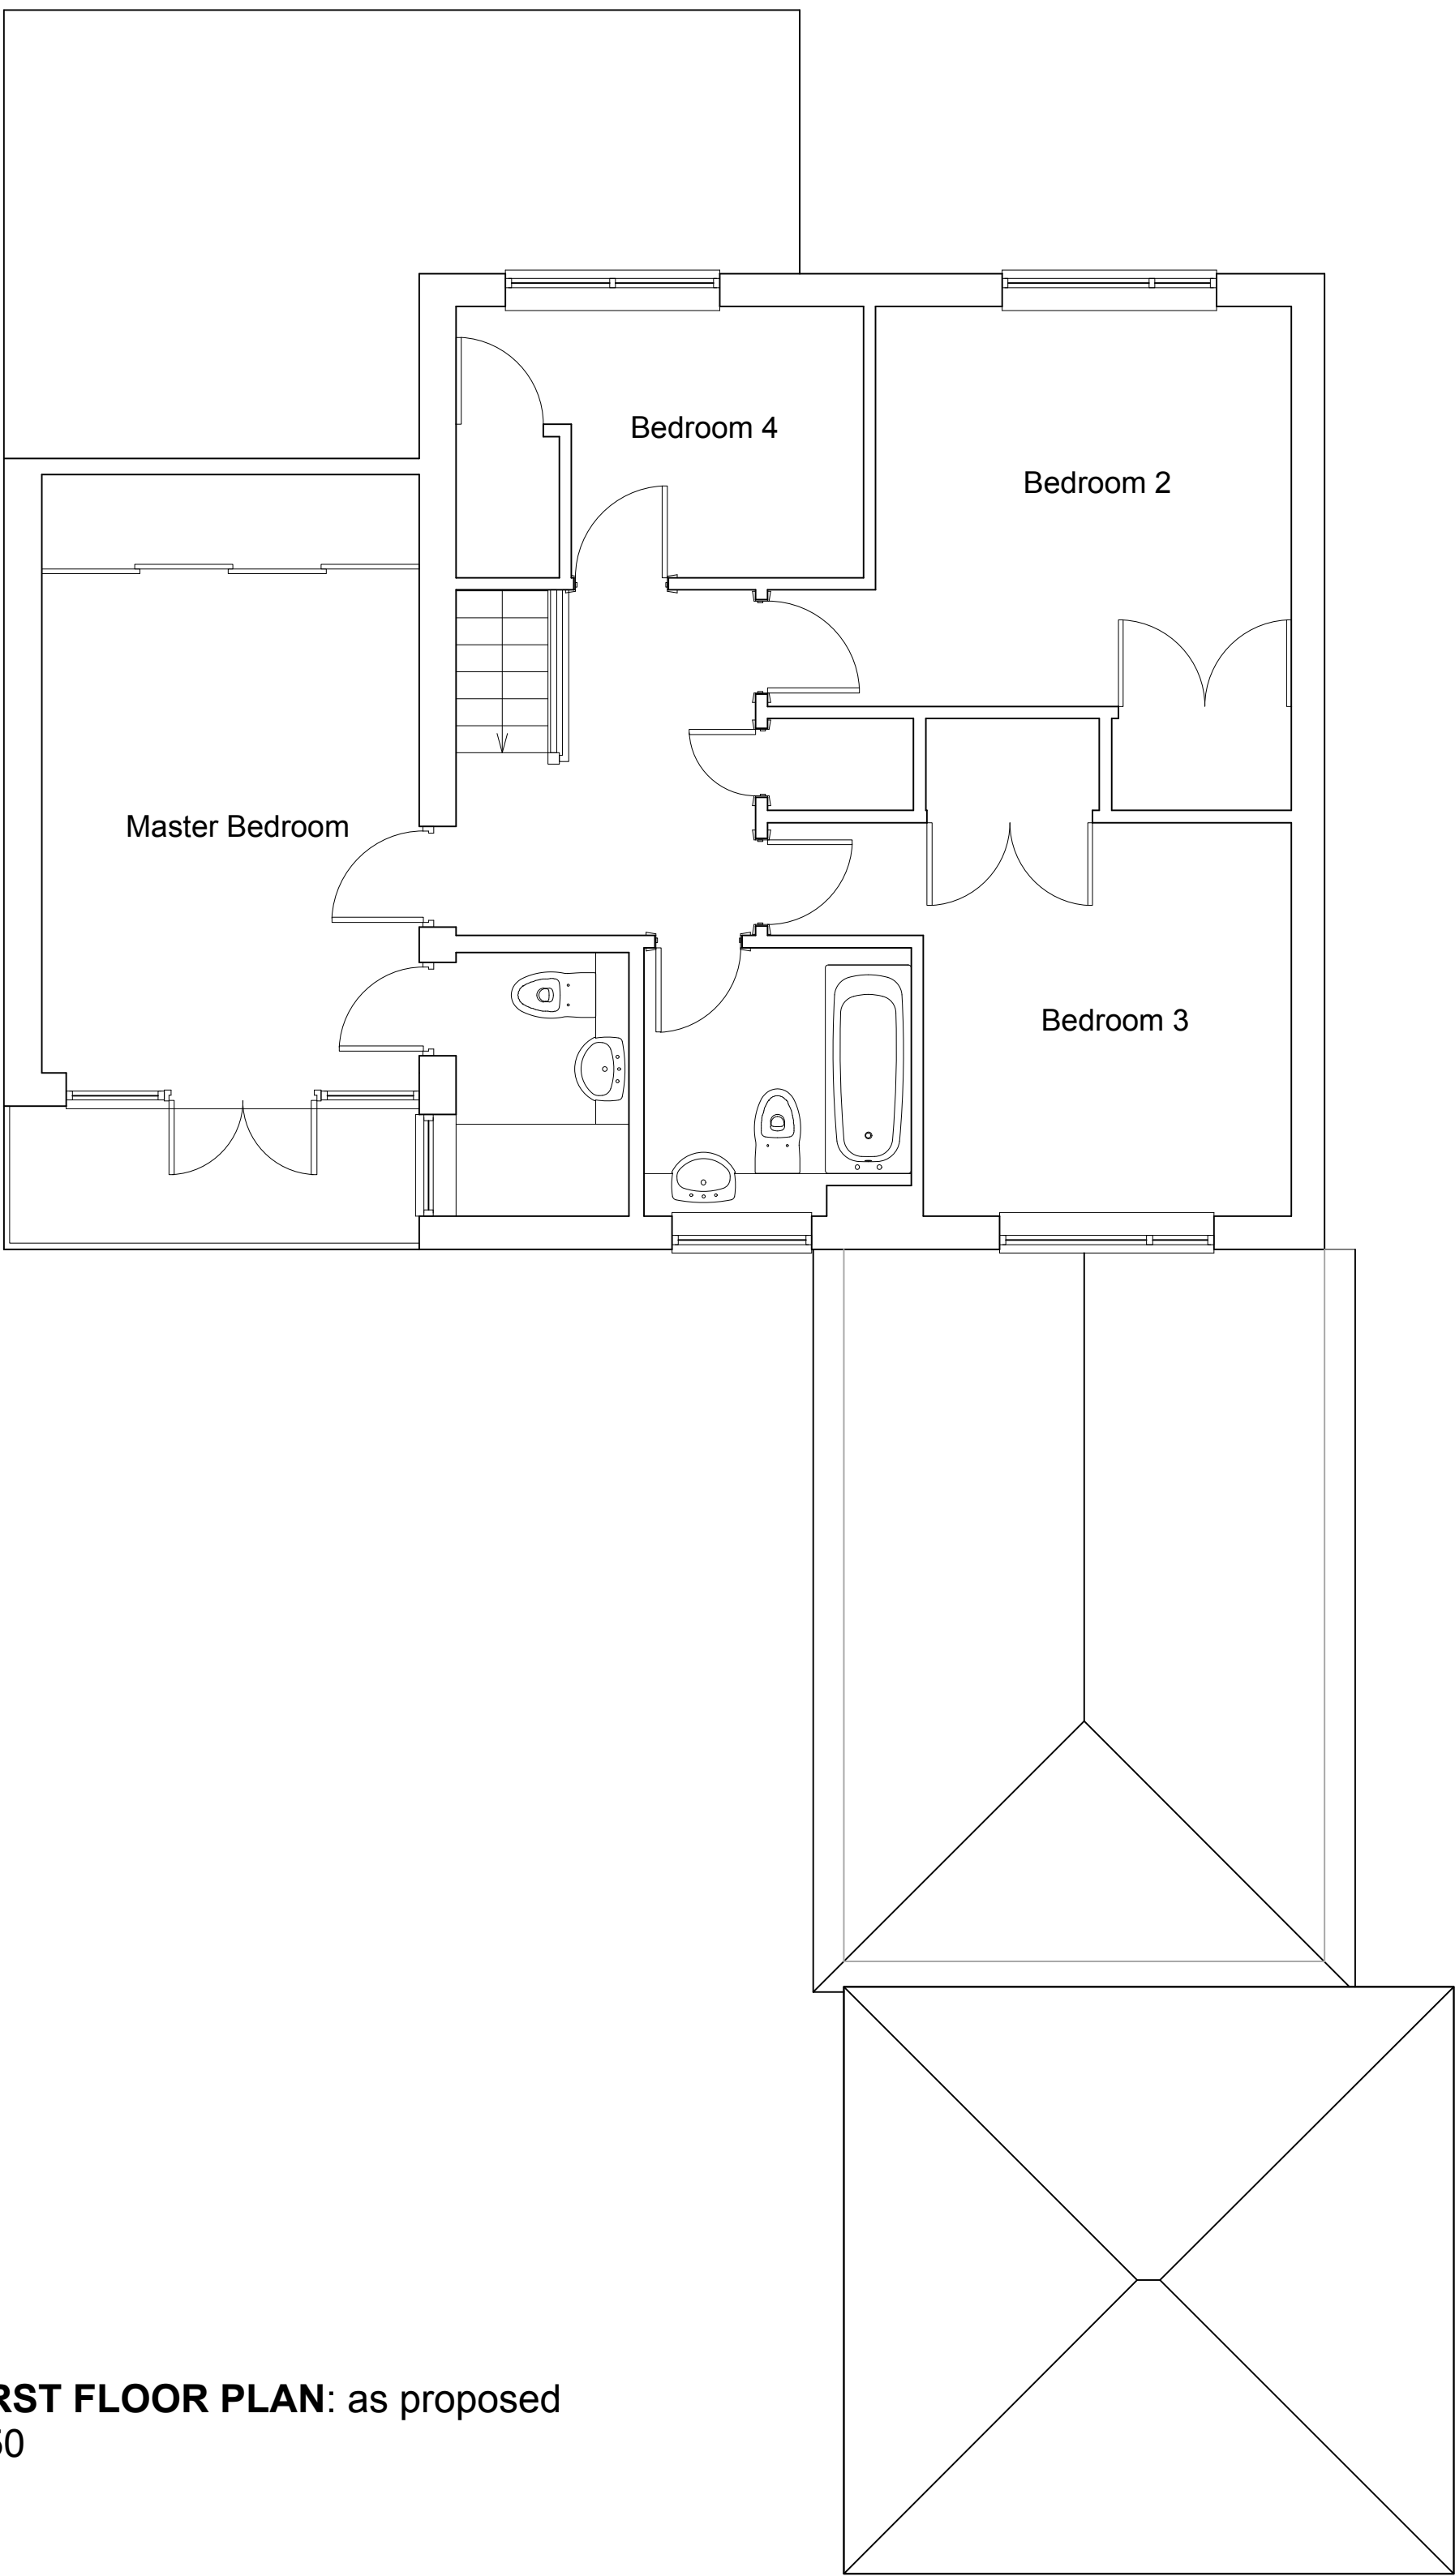


FIRST FLOOR PLAN: as proposed
1:50

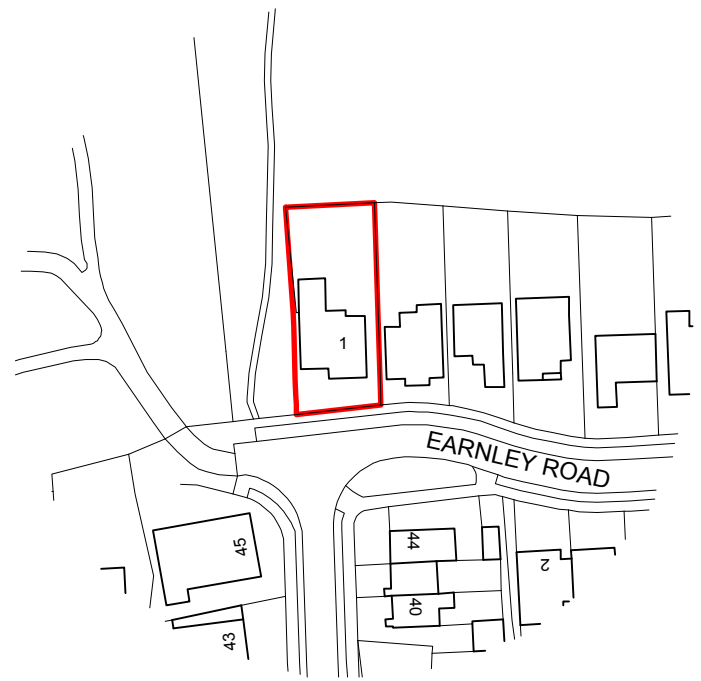


Ordnance Survey (c) Crown Copyright 2014.
All rights reserved. Licence number 100022432

SITE LOCATION PLAN
1:1250

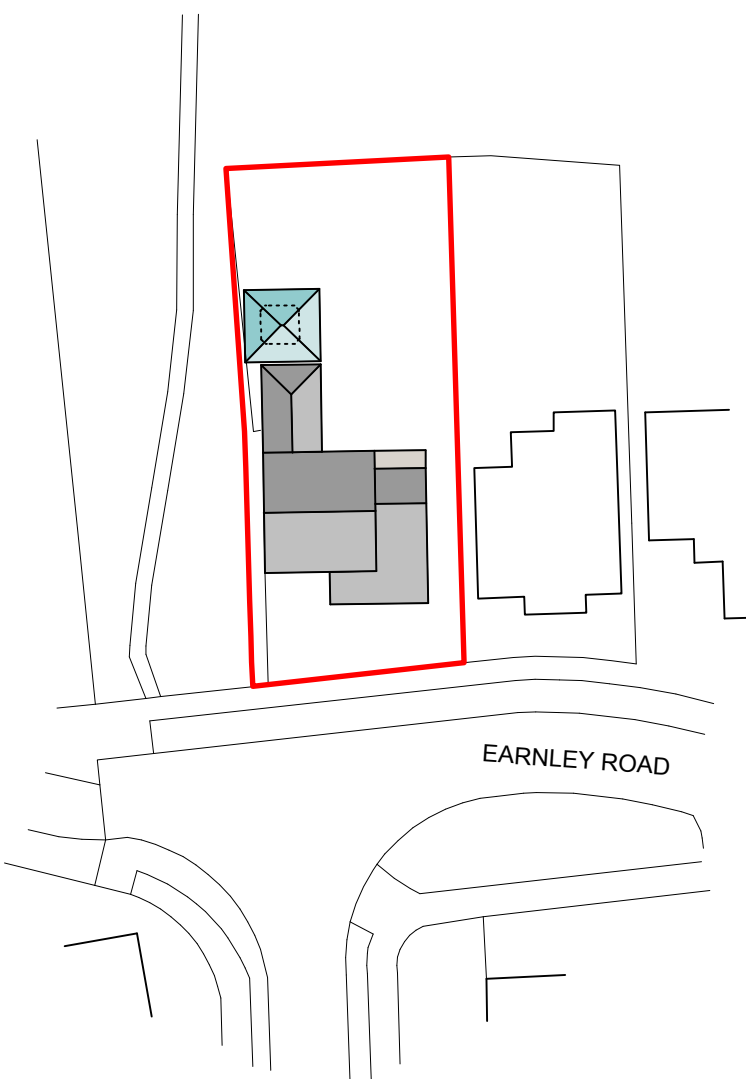

BLOCK PLAN
1:500

 

Project
1 Earnley Road
Hayling Island
PO11 9SU
Client
Mrs G Browning
Drawing:
Plans and Elevations: as proposed

Scale:
1:500:1:100:1:500:1:1250 @ A1
1:1000:1:2000:1:1000:1:2500 @ A3
Date:
Aug 2014
Drawn:
RMB

Drawing no:
PA14-150:02
Rev:
-

1 Victoria Square Lee-on-the-Solent Hants PO13 9NB
02392 55 66 40
studio@plumarchitects.co.uk

plum
architects