

CLIENT: **Mr K Boothroyd**

PROJECT:

**3 New Houses
At Newtown House Hotel
Hayling Island, PO11 0QR**

TITLE:

**3 New Houses
Proposed Site Plan**

DESIGNED BY: DATE: DRAWN / DT/ALD BY:

GA 25-4-13 JAT

SCALE: PLOTTED REV. A

1:200 25-4-13 A

SCALE @ 0 2 4 6 8 10m
1:200



PURPOSE OF ISSUE:

☒ information ☐ approval ☐ tender ☐ construction

DWG. NO. **13:087:03Reva**

Revision A 08.09.2014 R.Ash

-2.2m high brick wall now
surrounds gardens.

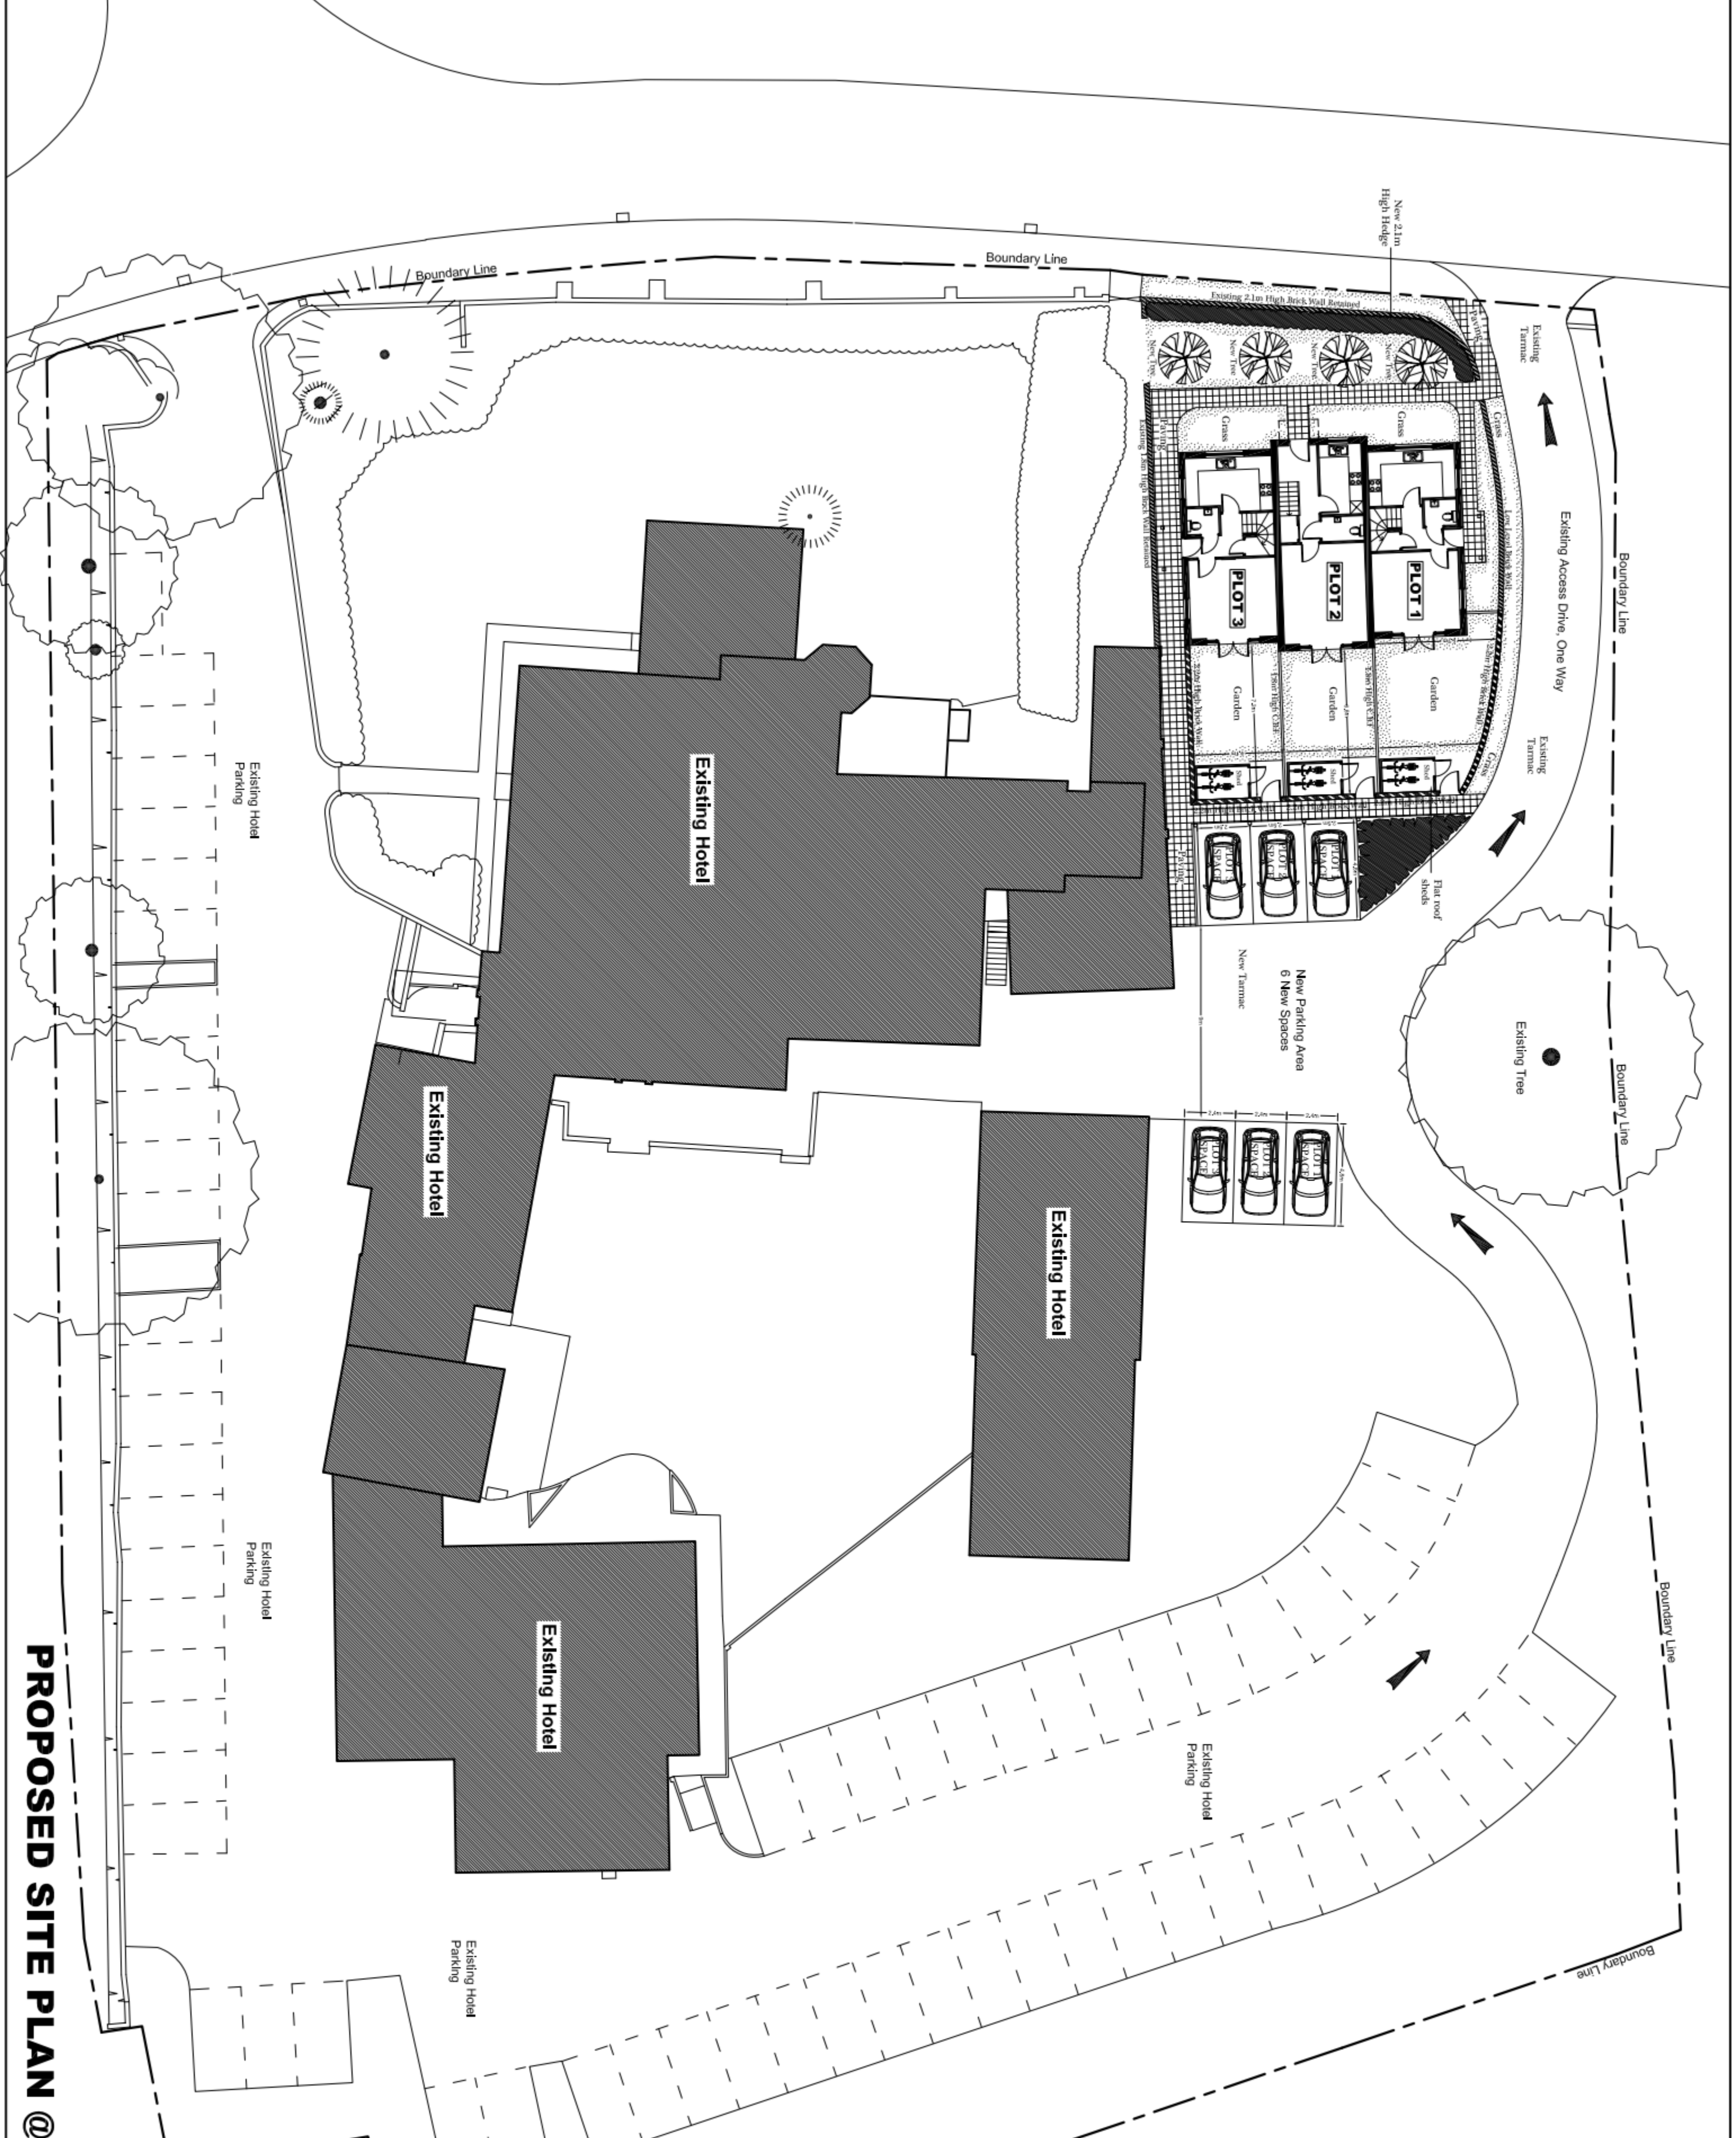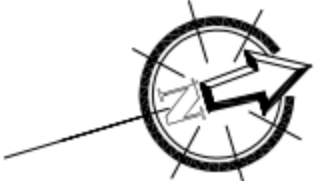

PROPOSED SITE PLAN @ 1:200 SCALE