



Existing & Proposed Elevations 1 : 100

 


Existing Front Elevation (North West)

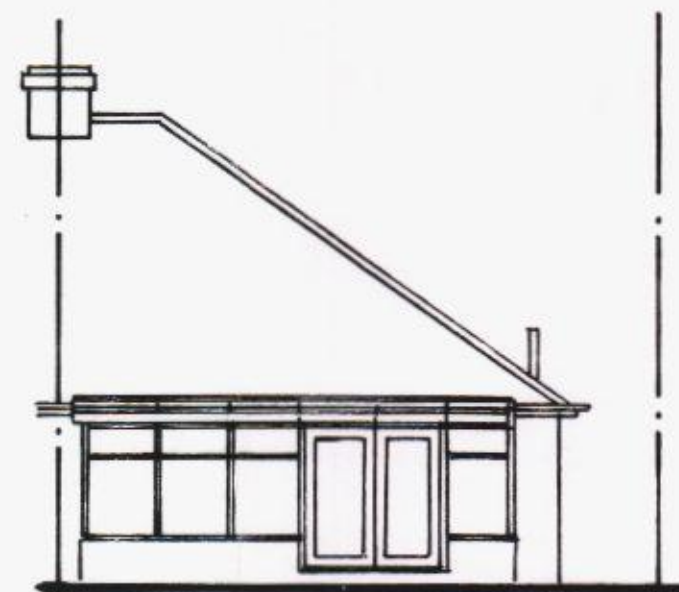


Existing Rear Elevation (South East)



Existing Side Elevation (North East)

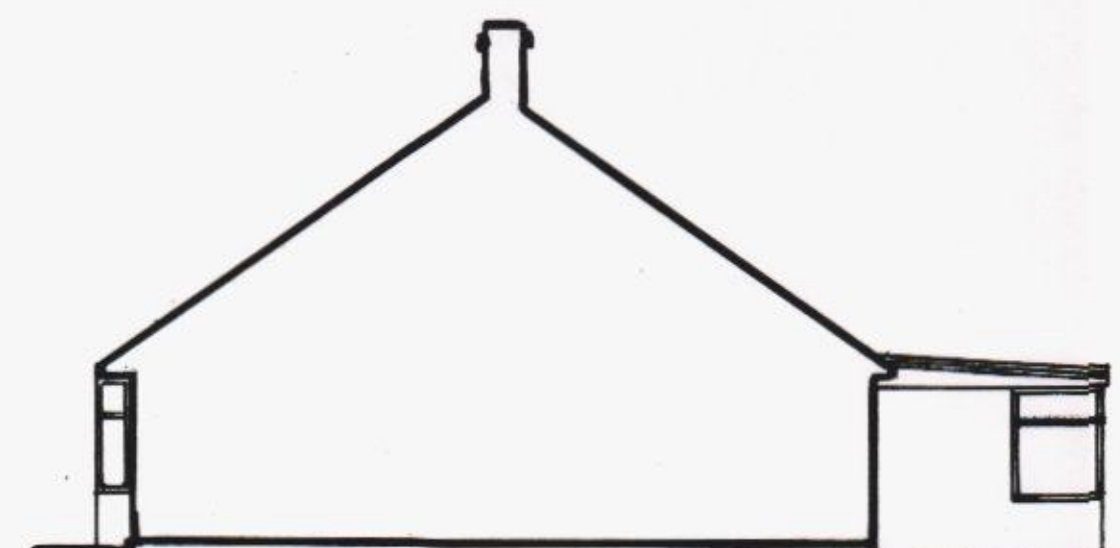

Existing Side Elevation (South West)

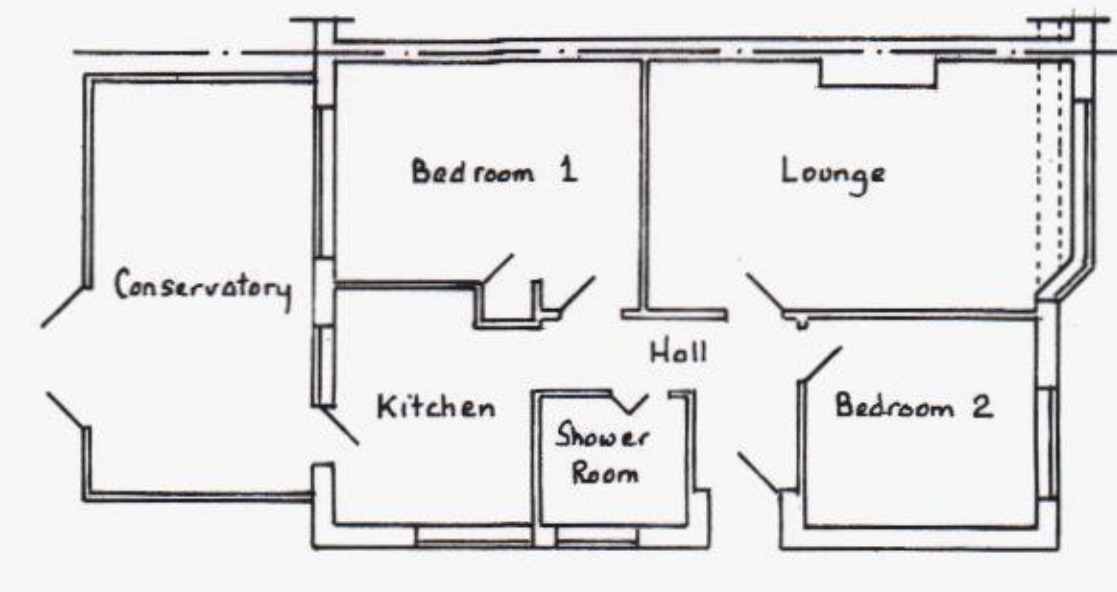


Existing Ground Floor Plan 1/100




Proposed Front Elevation (North West)




Proposed Rear Elevation (South East)

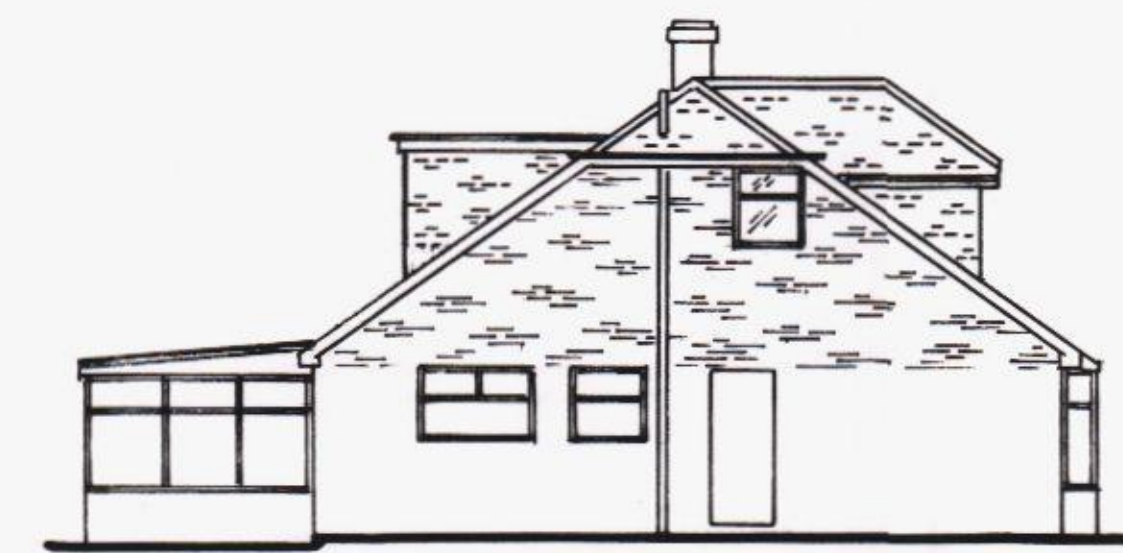


Proposed Side Elevation (North East)

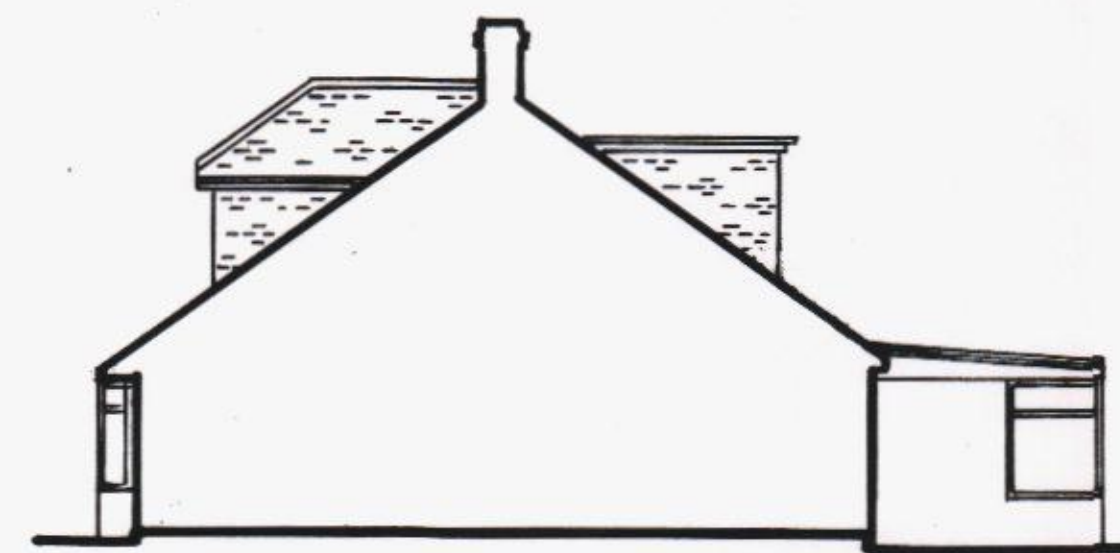


Proposed Side Elevation (South West)

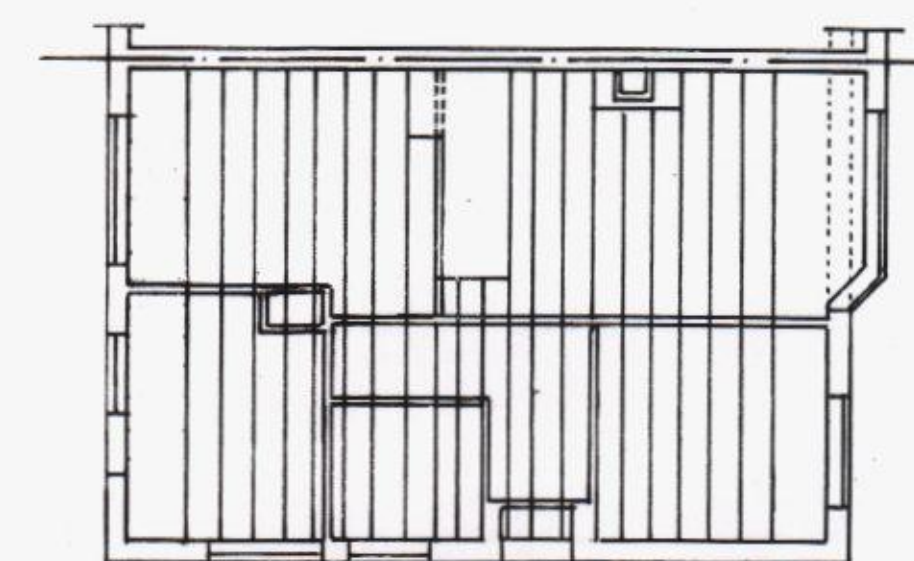


Proposed Floor Joist Plan 1/100

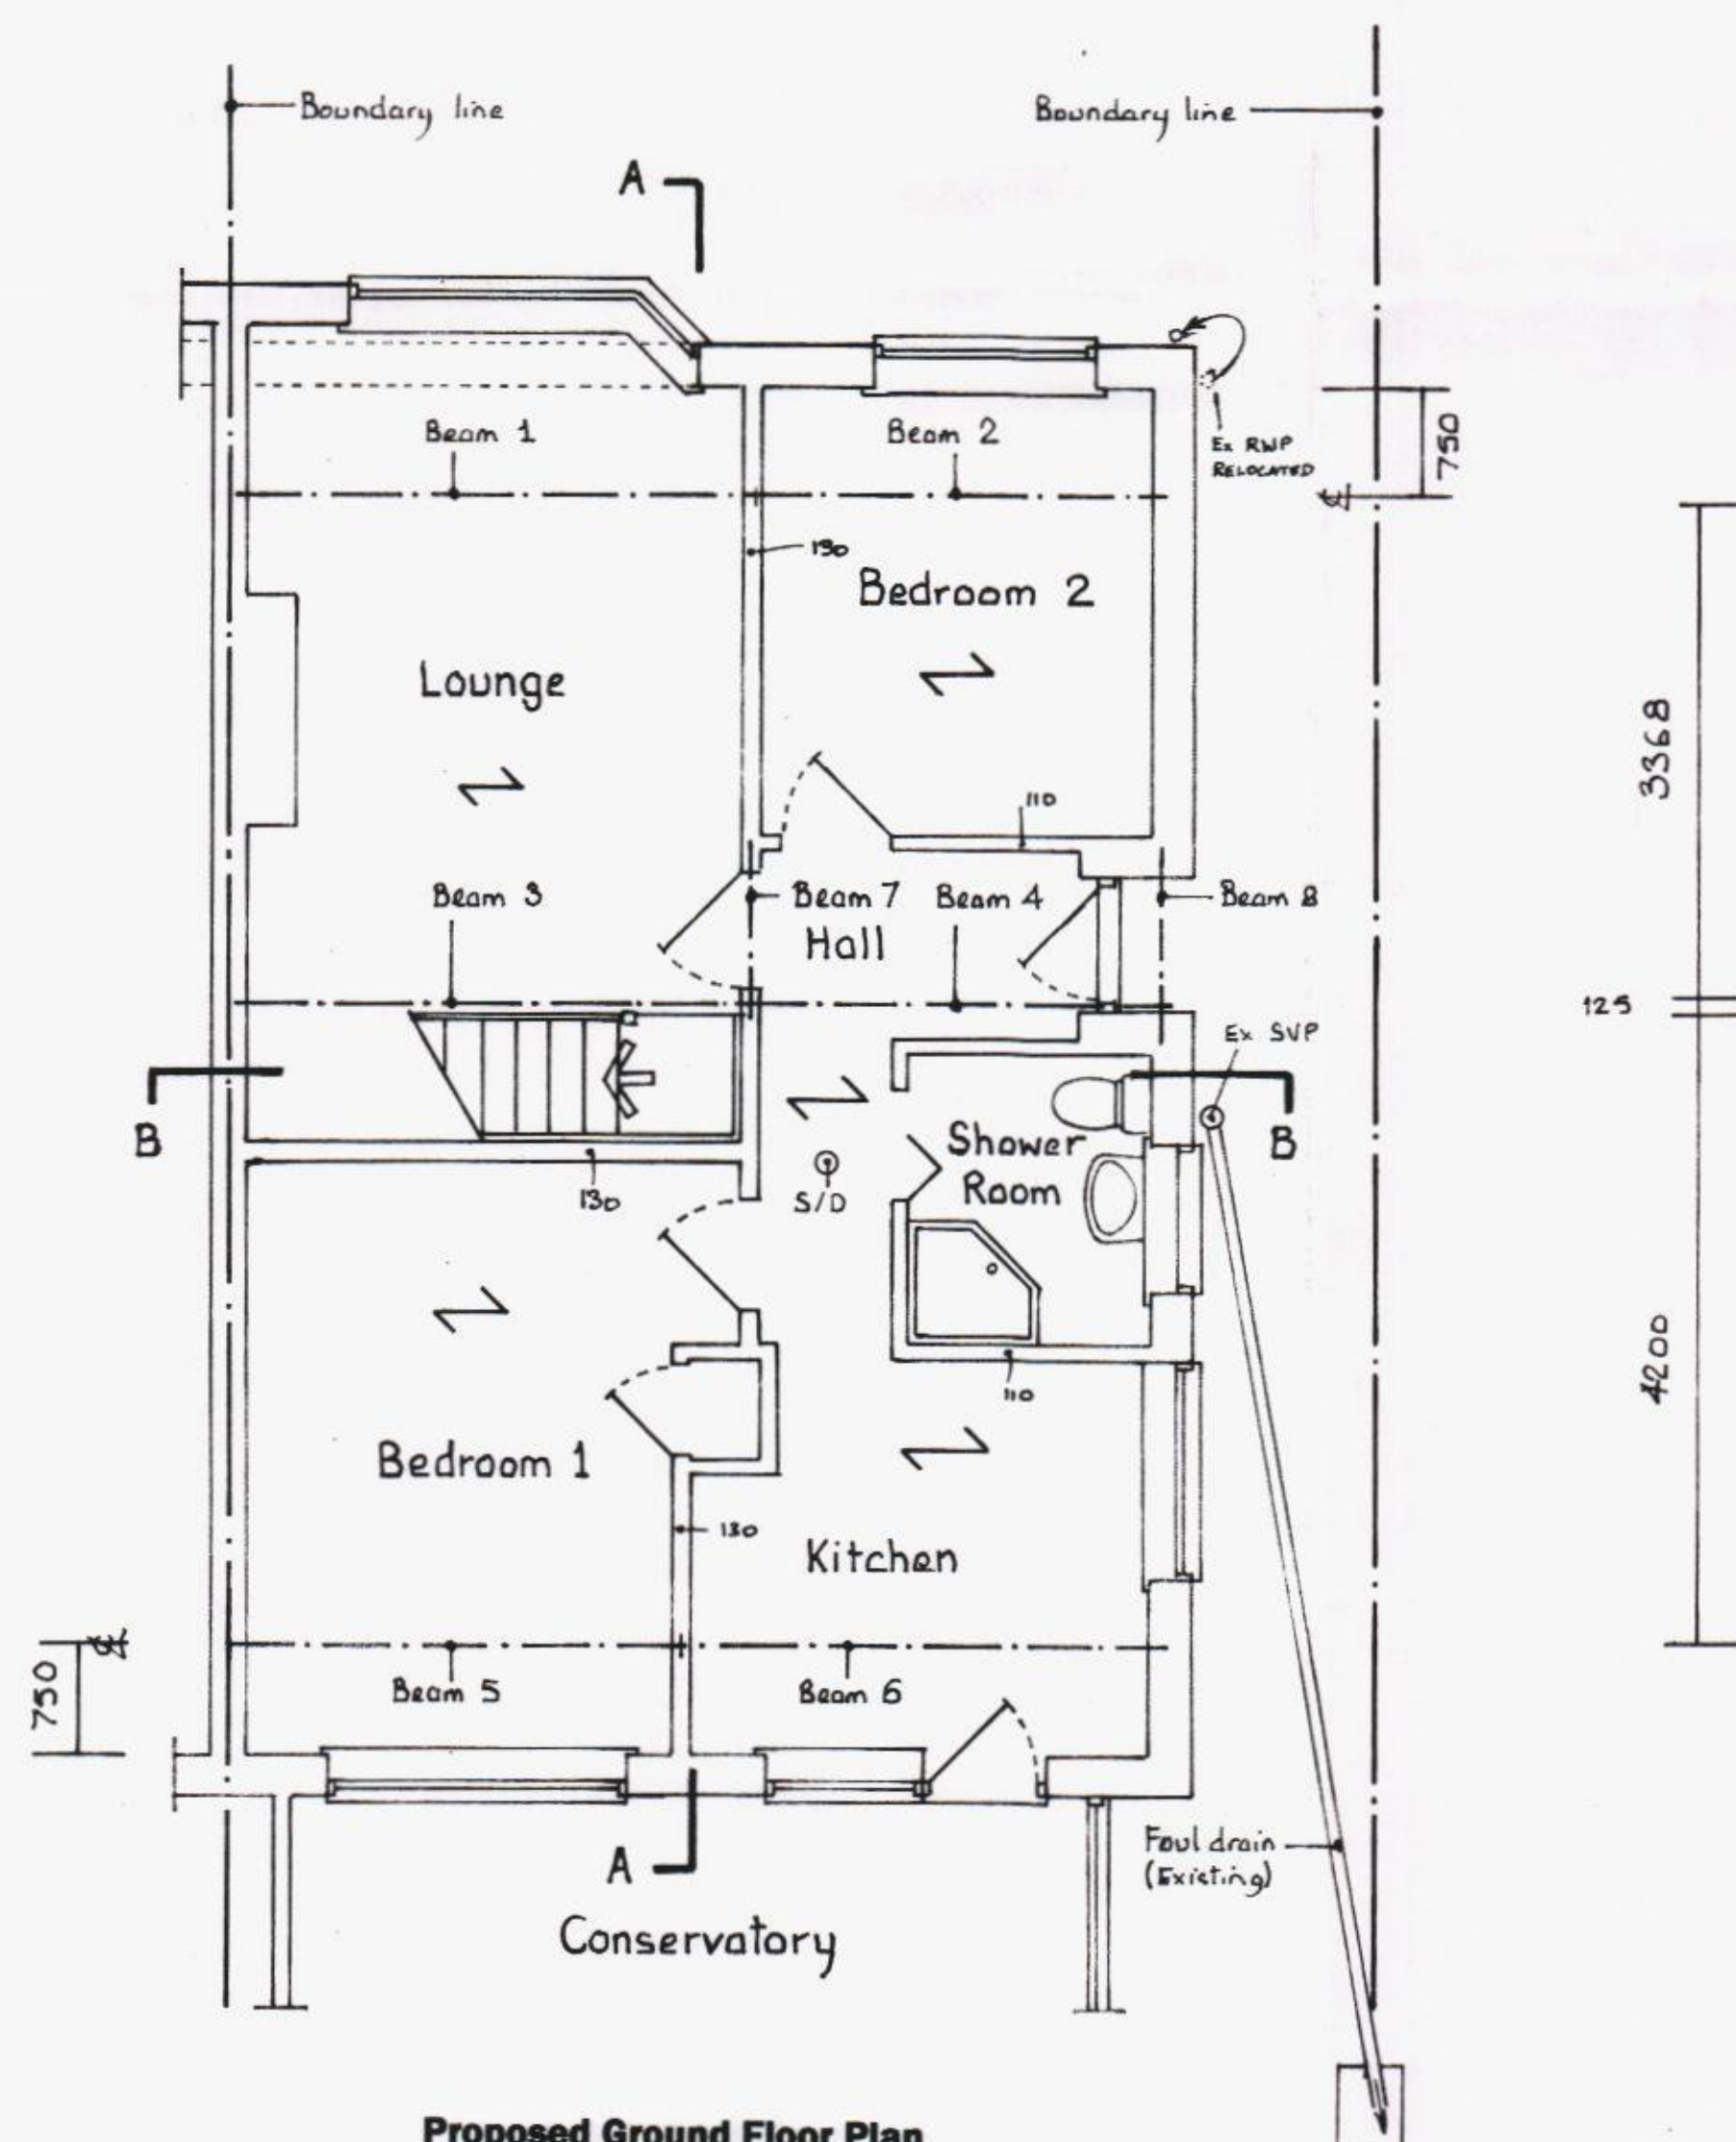


Proposed Ground Floor Plan

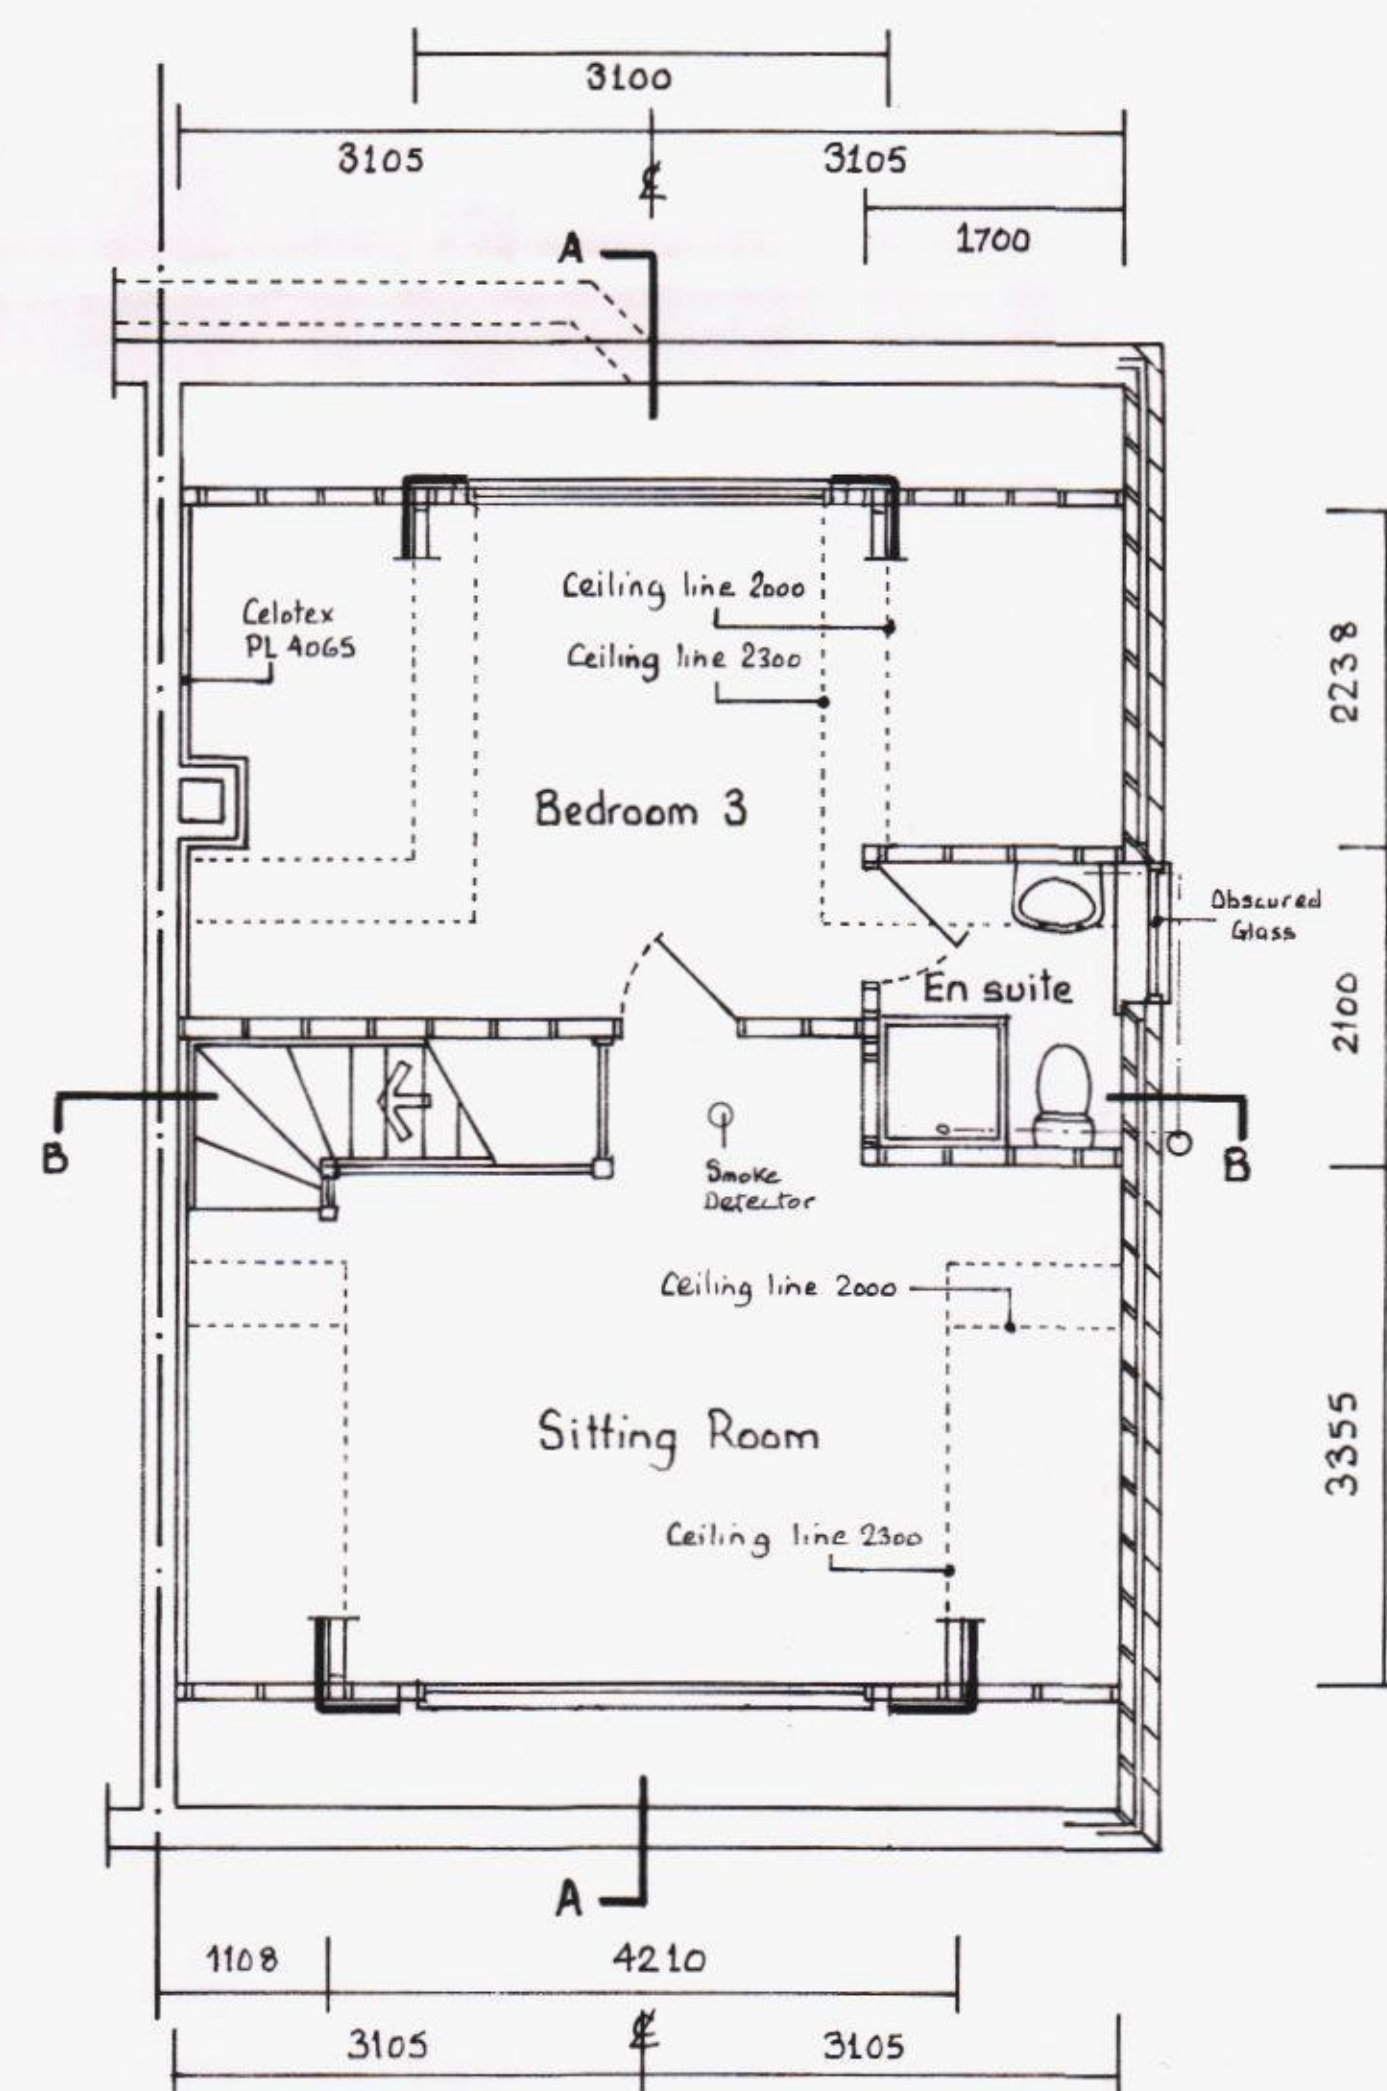


Proposed First Floor Plan

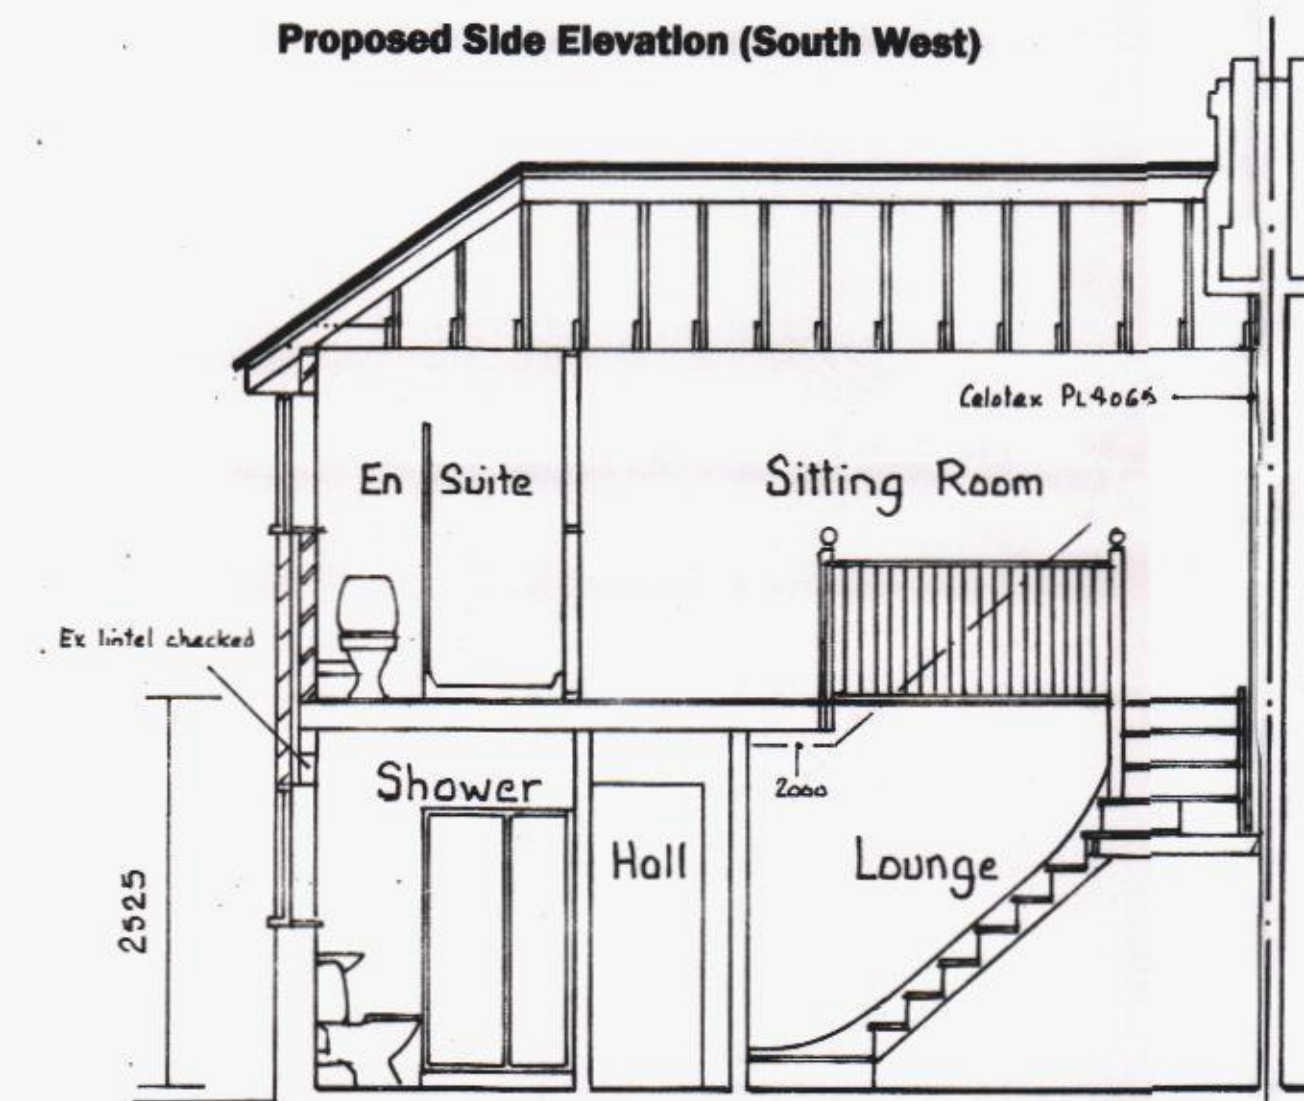

Section B - B

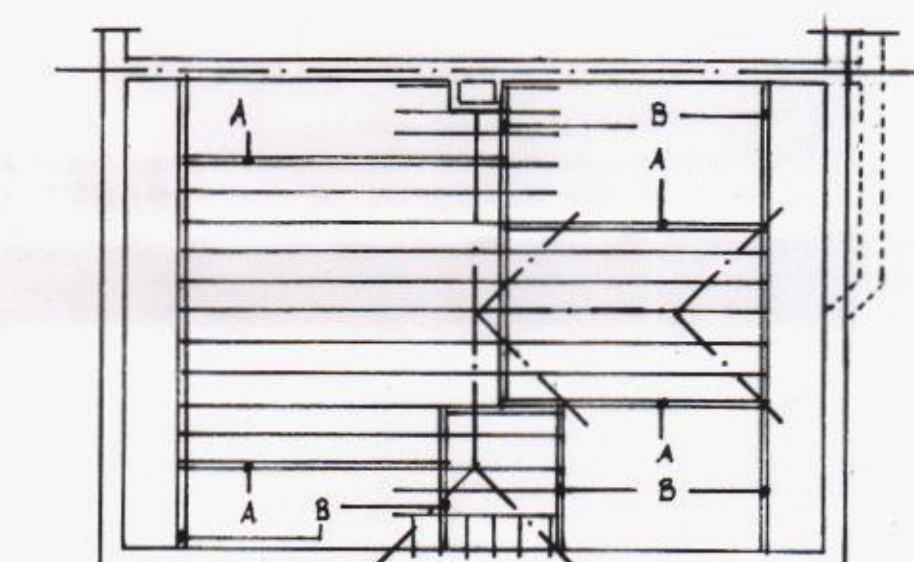

Proposed Ceiling Joist Plan 1/100

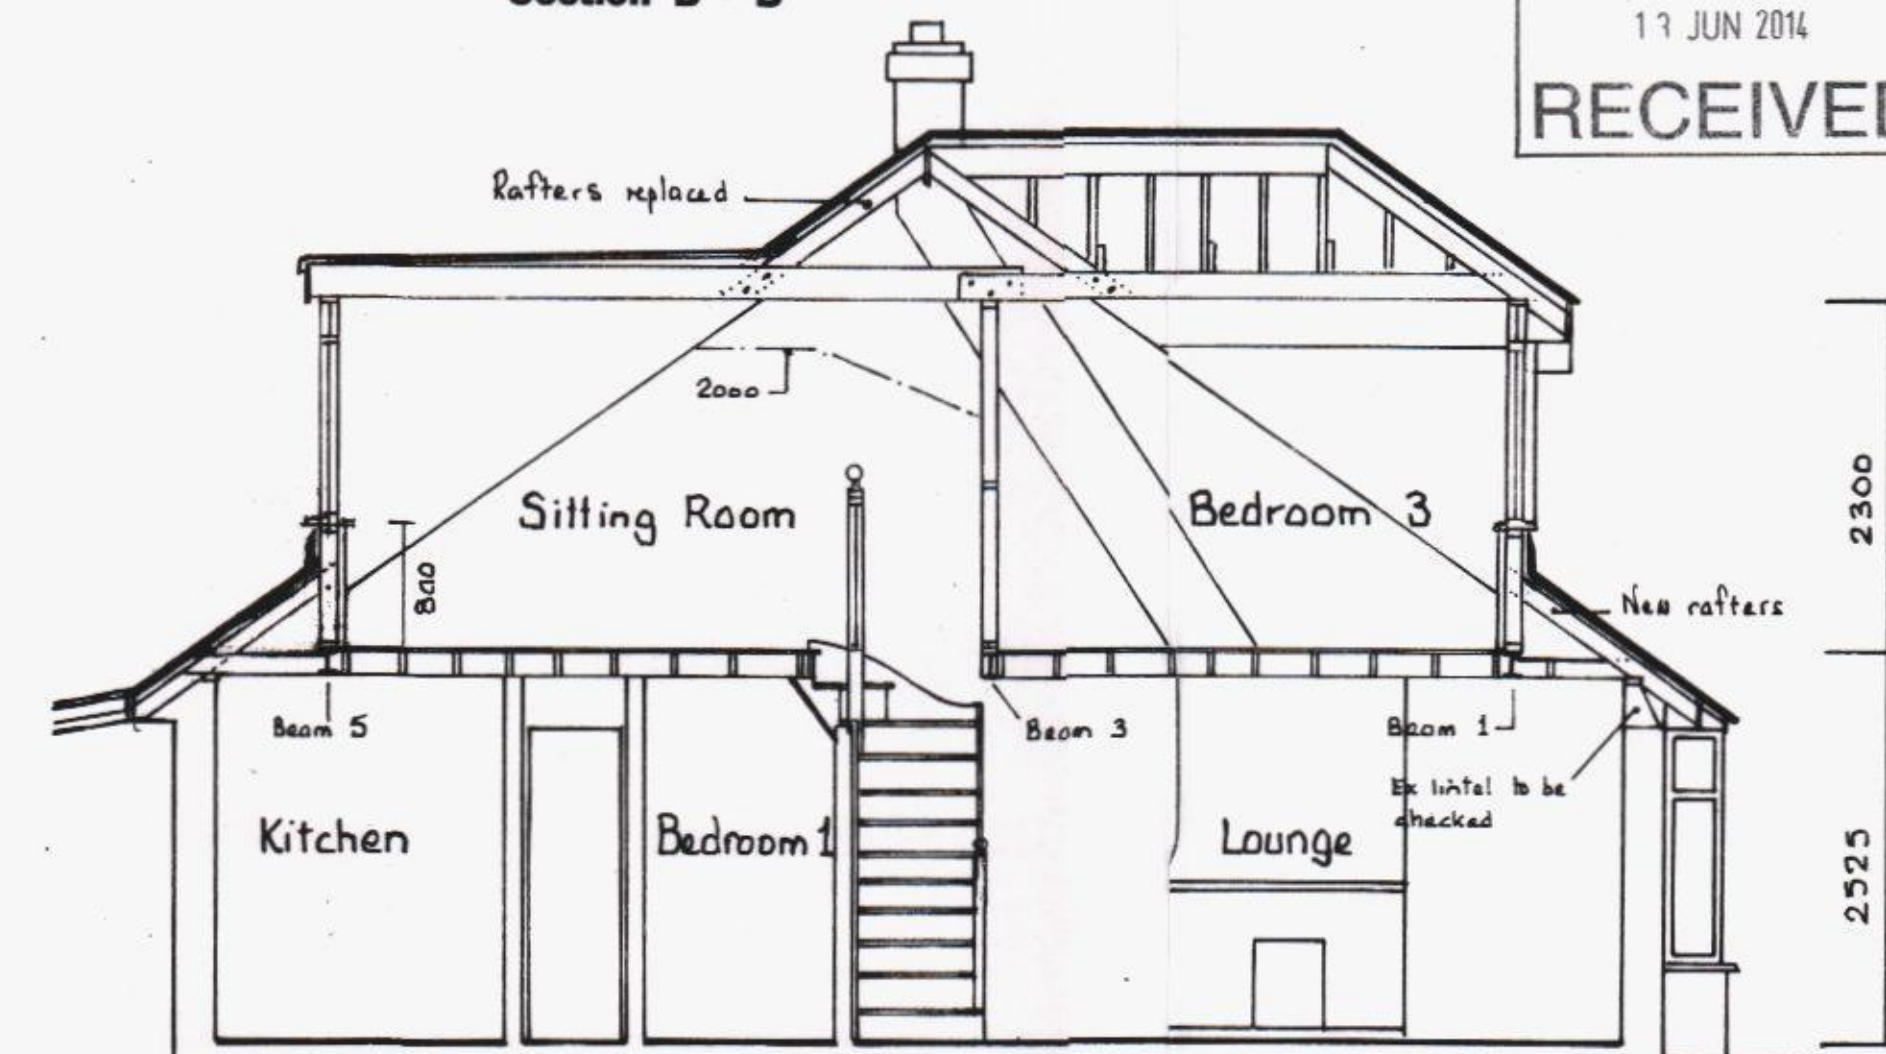

Section A - A

Proposed Floor Plans & Sections 1 : 50



HAVANT BOROUGH COUNCIL
13 JUN 2014
RECEIVED

Ordnance Survey Licence No 100045286

DATE	REVISIONS
06.06.14	Amend Clear Dormer

CLIENT: Mr Palmer

SITE: 20 Cherry Tree Avenue
Cowplain
Waterlooville
Hants, PO8 8BA

PROPOSAL: Proposed Bedroom
& Sitting Room Roof
Conversion

DRAWN BY: S C P Designs
11 Yew Tree Gardens,
Denmead, Waterlooville,
Hants, PO7 6LH

Office: 023 92 255916
Mobile: 07854 168 351

ALL DIMENSIONS TO BE CHECKED ON SITE
Scale: 1 : 50 & 1:100

Date: 16th April, 2014

Drawing No: 3649 - 1/1 REV. A