




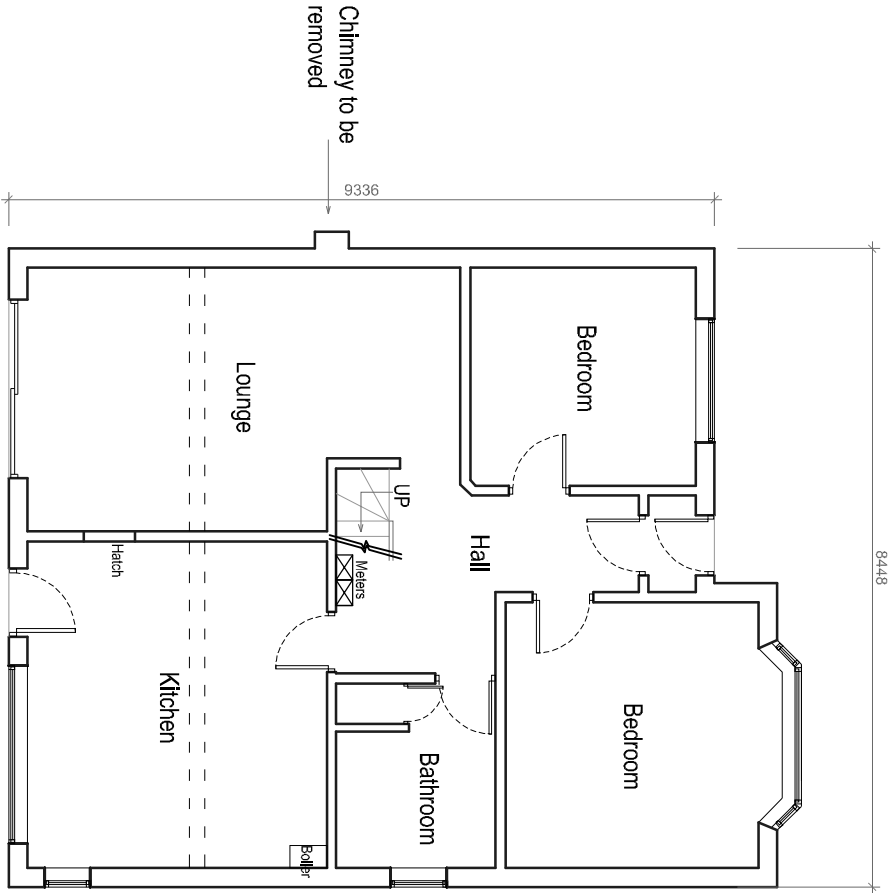

Existing Ground Floor Plan
Scale 1/100@A3

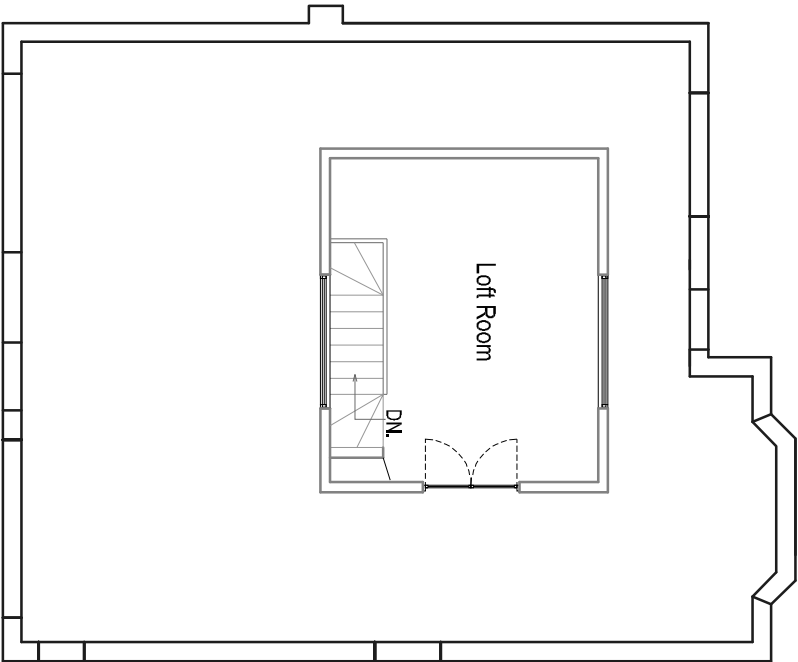

Existing Second Floor Plan
Scale 1/100@A3

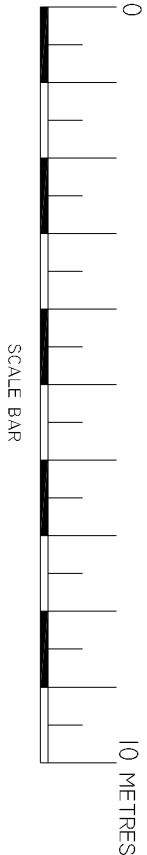

Your Home Plans Ltd Drop Anchor, Drift Lane, Bosham, West Sussex, PO18 8PP Tel: 01243 572414 june@yourhomeplans.co.uk		Mr & Mrs Khoury 48 Rowlands Road Waterlooville Hampshire PO7 7RU	
Existing Floor Layouts			
Project Number: 48ROW-14		Drawing No: 03	
Date: 29th May 2014			
Drawn By: Your Home Plans Ltd			
Checked By: JEG		Scale: 1:100	