


SUPERSEDED

THIS DRAWING IS THE PROPERTY OF STEPHEN BROMLEY ASSOCIATES
AND MUST NOT BE REPRODUCED OR USED IN ANY MANNER OR FOR ANY
PURPOSE WITHOUT THE WRITTEN PERMISSION OF STEPHEN BROMLEY ASSOCIATES
ALL RIGHTS RESERVED. TO BE USED IN CONNECTION WITH THE PROPOSED
EXTENSION OF THE EXISTING BUILDING.



EXISTING

 

FRONT ELEVATION



SIDE ELEVATION




REAR ELEVATION


PROPOSED



EXISTING

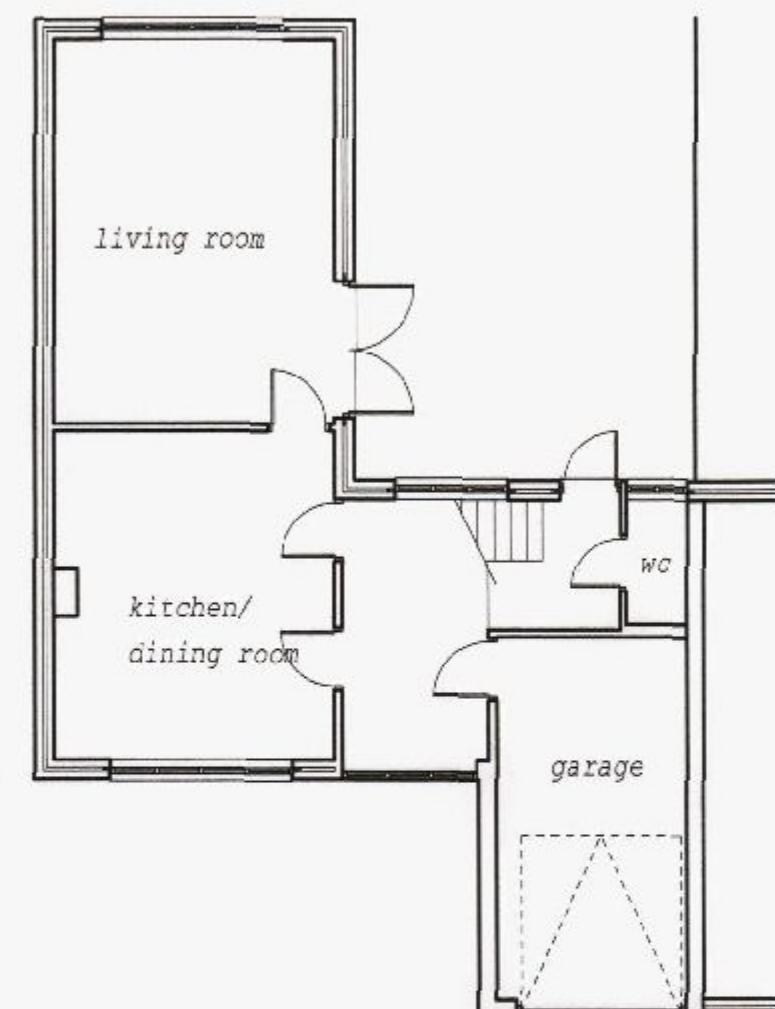


GROUND FLOOR PLAN

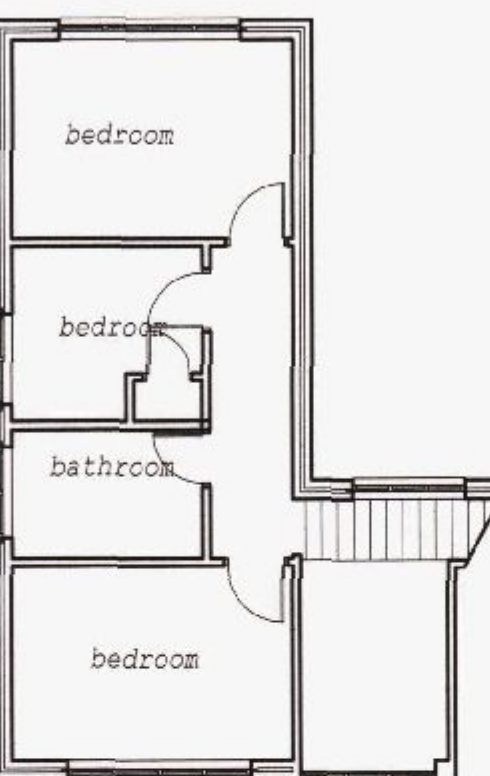


FIRST FLOOR PLAN

PROPOSED

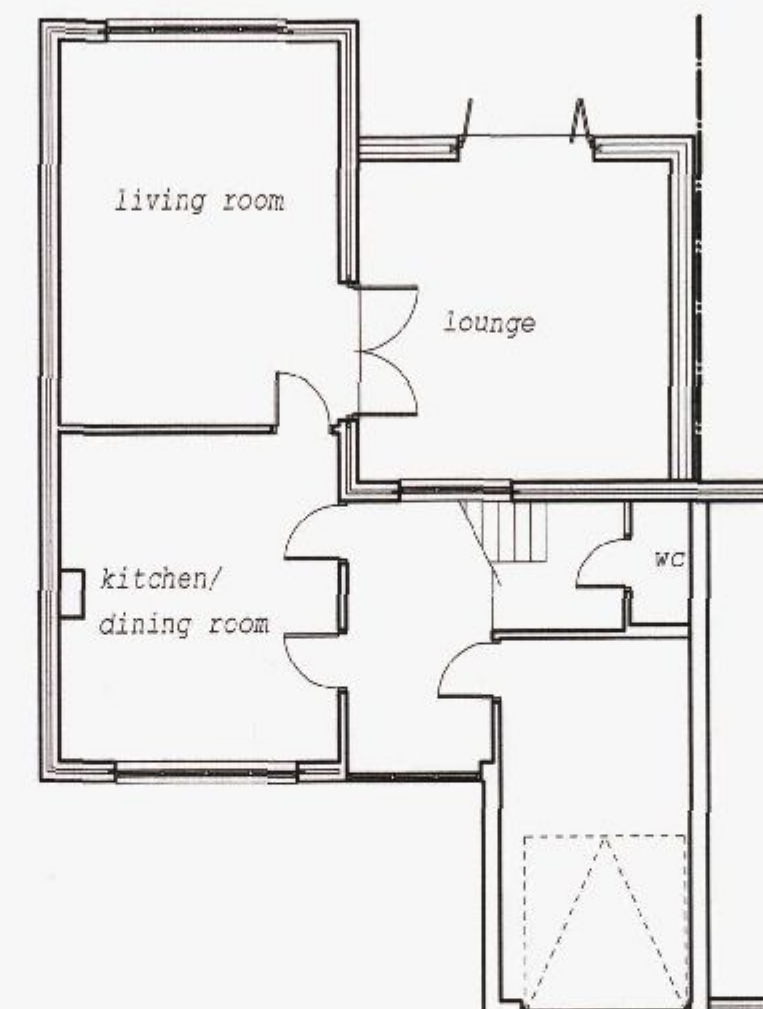

GROUND FLOOR PLAN

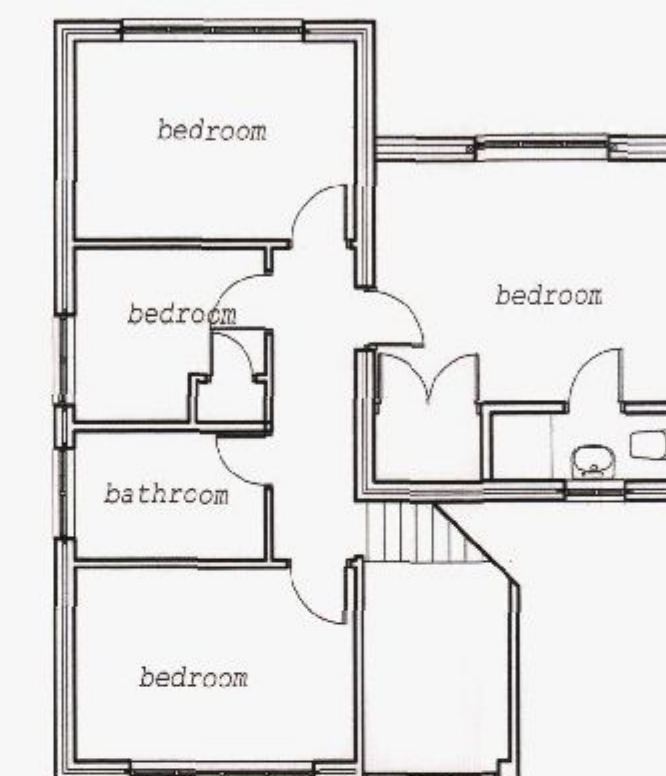

FIRST FLOOR PLAN



STEPHEN BROMLEY ASSOCIATES
5 WEST ST SHOREHAM BY SEA
WEST SUSSEX

PROPOSED EXTENSION

AT SCALE 1:100

4 LINCOLN RISE COWPLAIN

Drawing no 10226-1