





Proposed Front Elevation
Scale 1/100@A3

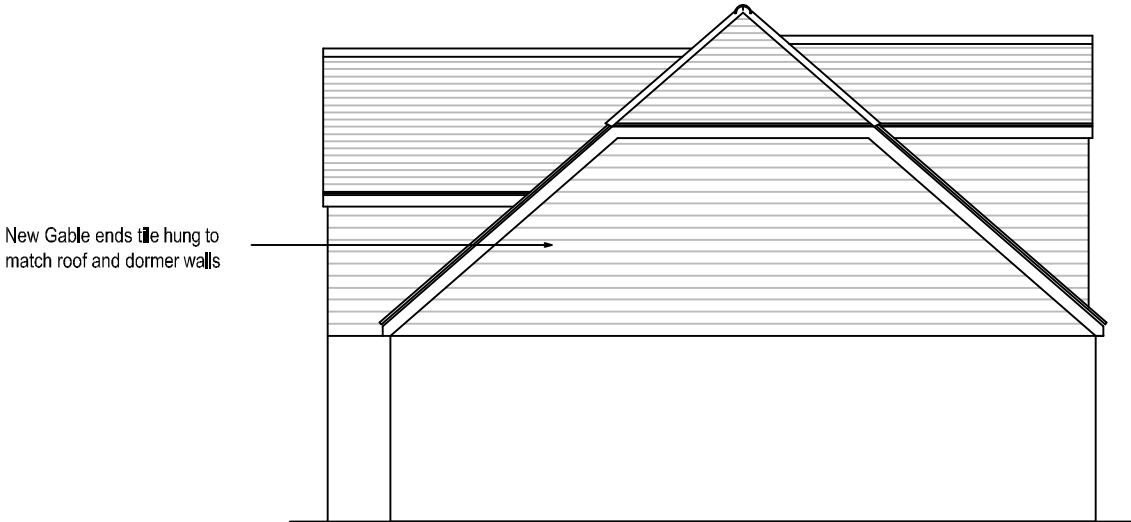


Proposed RHS Elevation
Scale 1/100@A3



Proposed Rear Elevation
Scale 1/100@A3

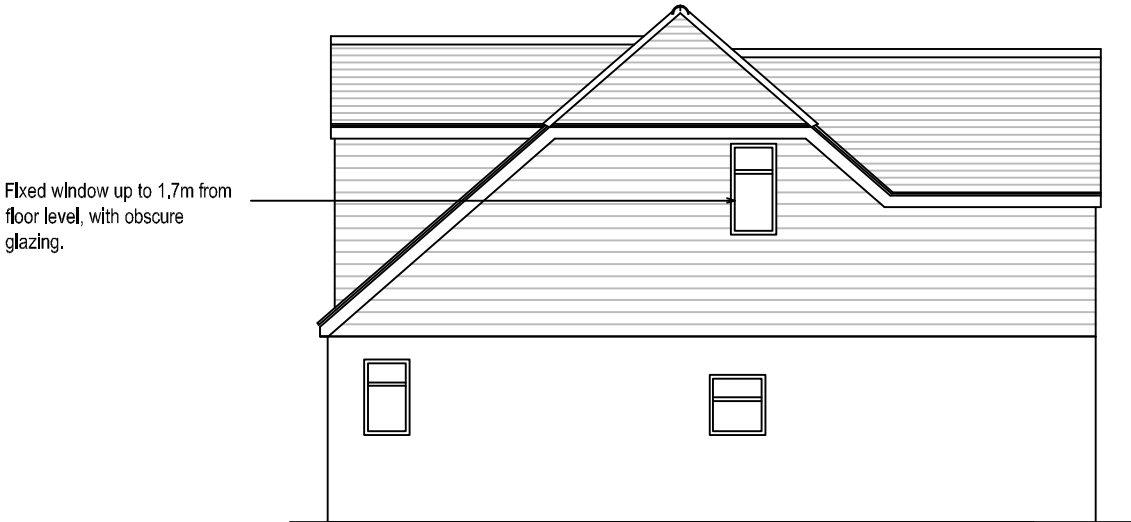

Proposed LHS Elevation
Scale 1/100@A3

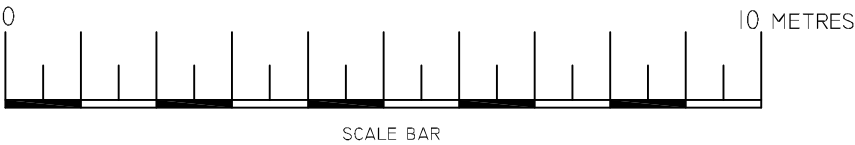

Your Home Plans Ltd
Drop Anchor, Drift Lane,
Bosham, West Sussex, PO18 8PP
Tel: 01243 572414
june@yourhomeplans.co.uk

Mr & Mrs Khoury
48 Rowlands Road
Waterlooville
Hampshire
PO7 7RU

Proposed Elevations

Project Number: 48ROW-13
Date: 12th December 2013
Drawn By: Your Home Plans Ltd
Checked By: JEG

Drawing No: 02
Scale: 1:100