



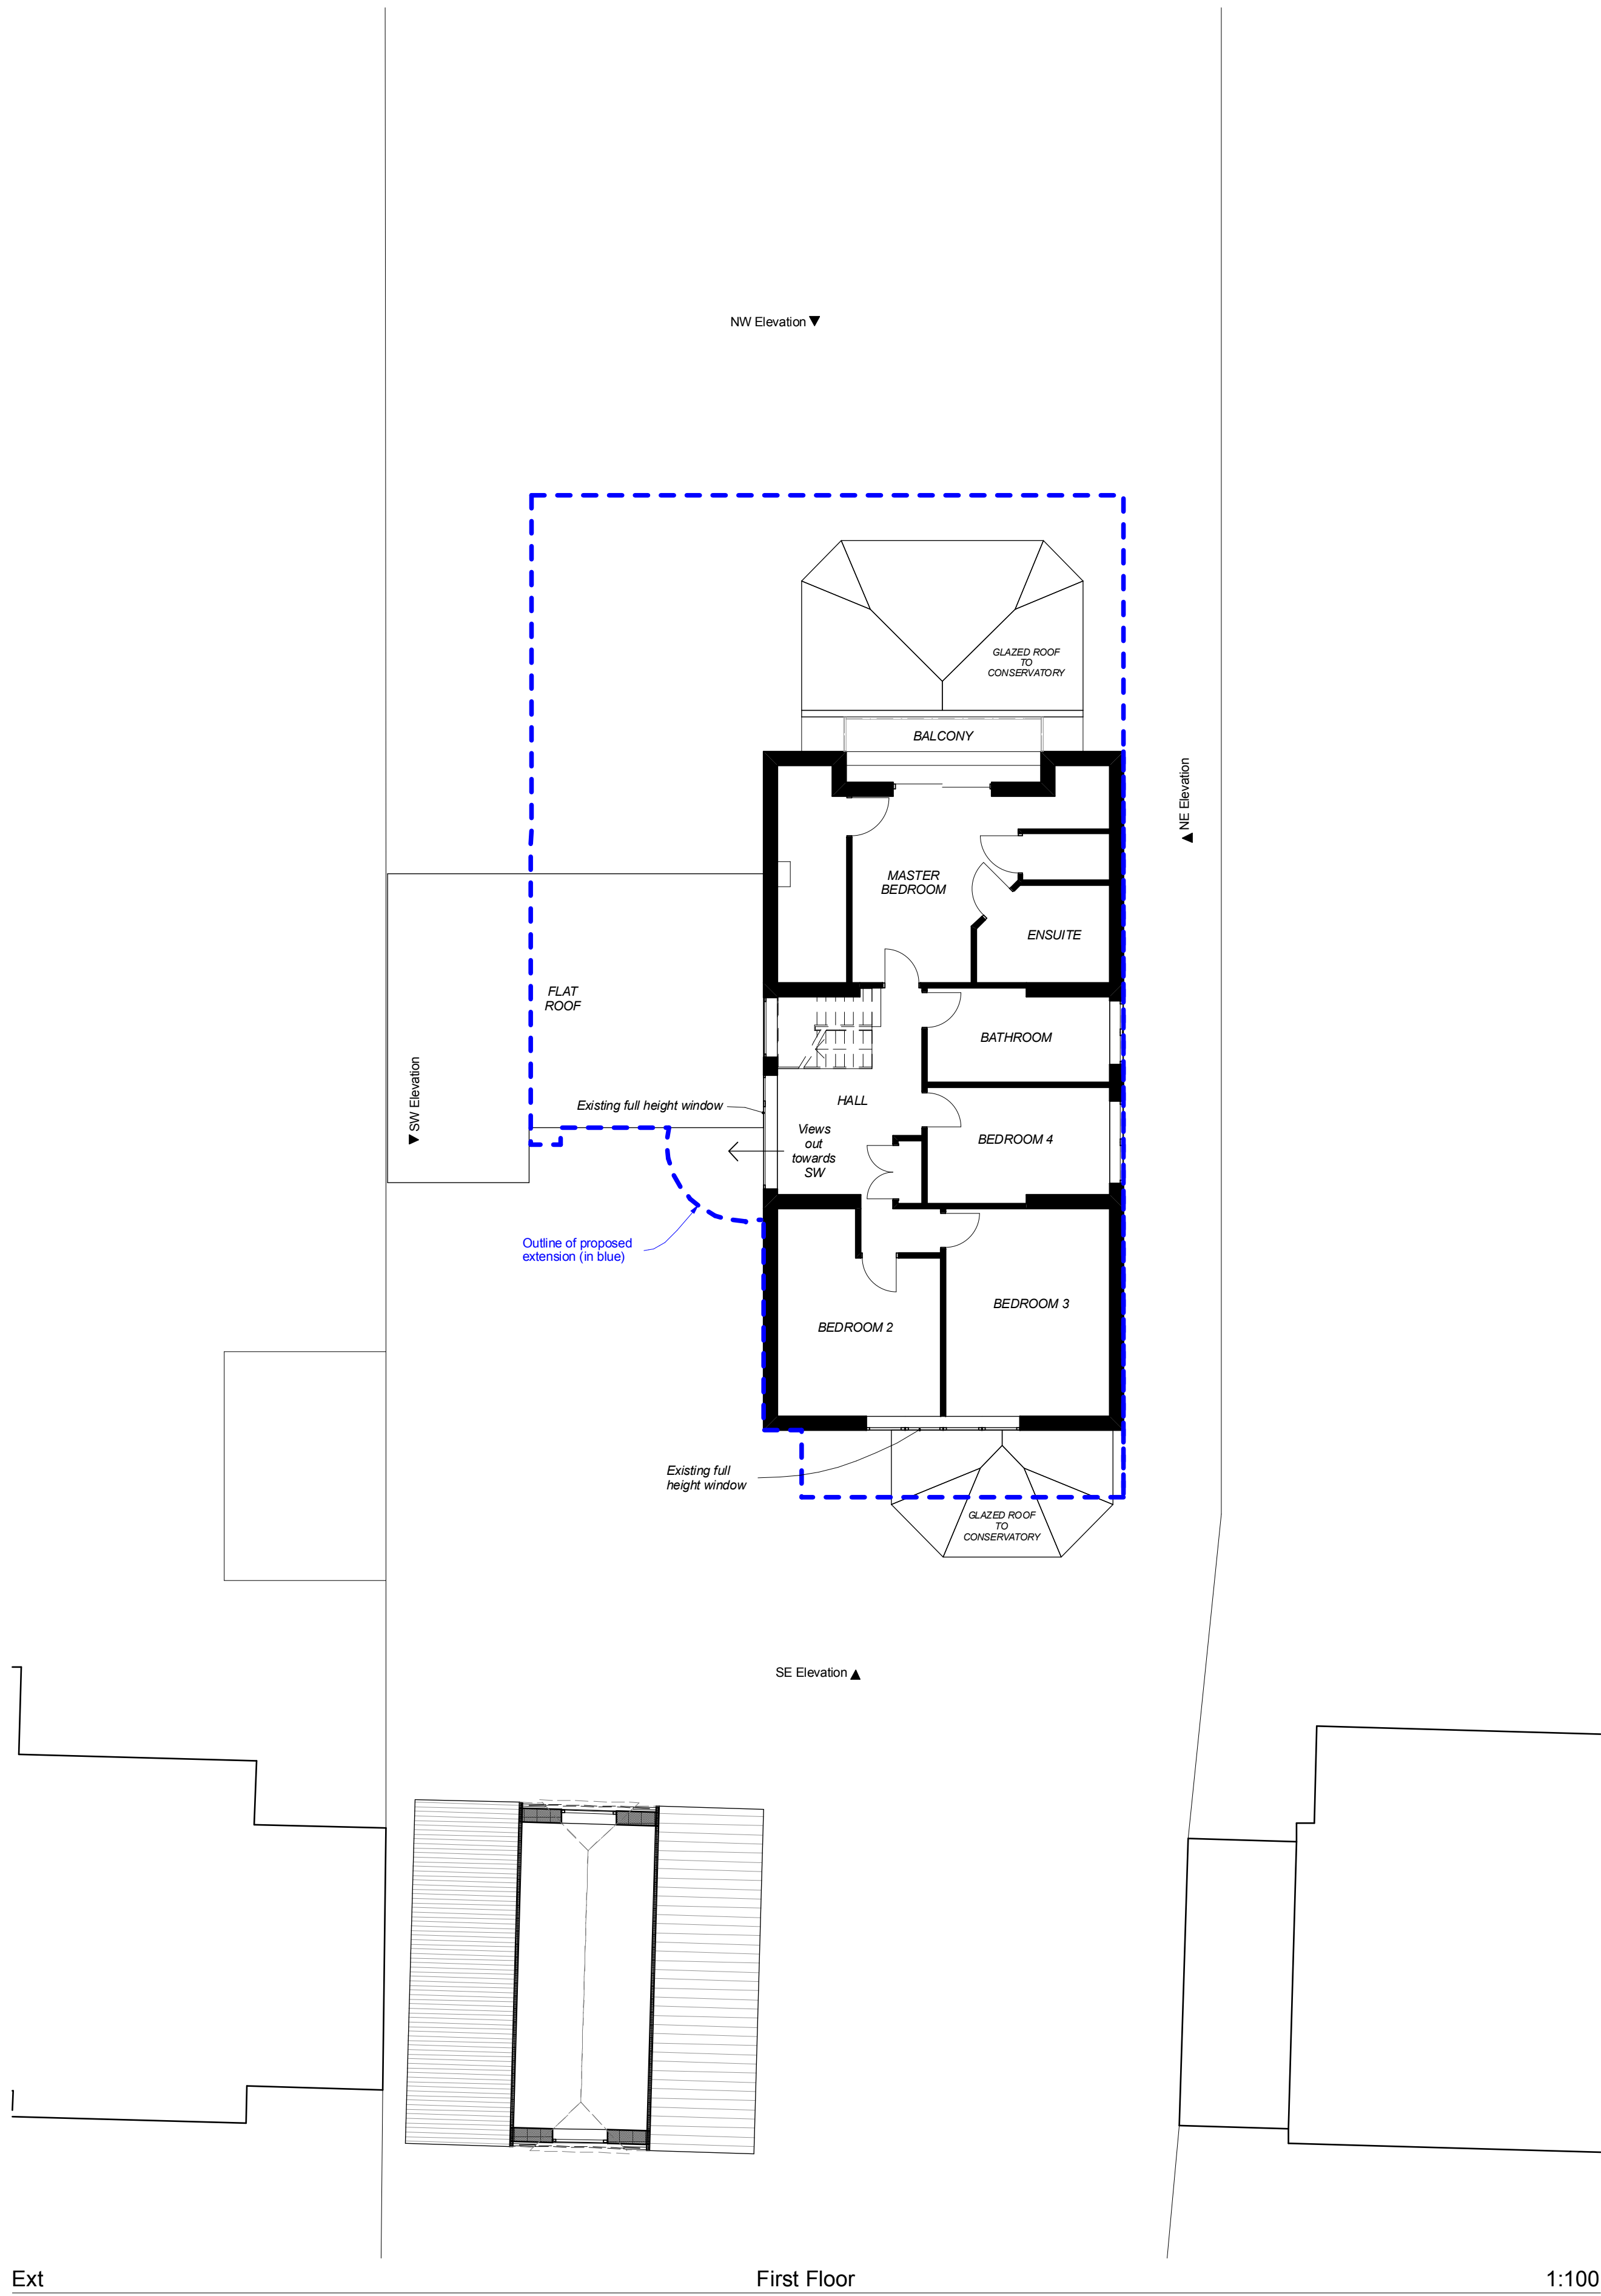

Ext

First Floor


1:100

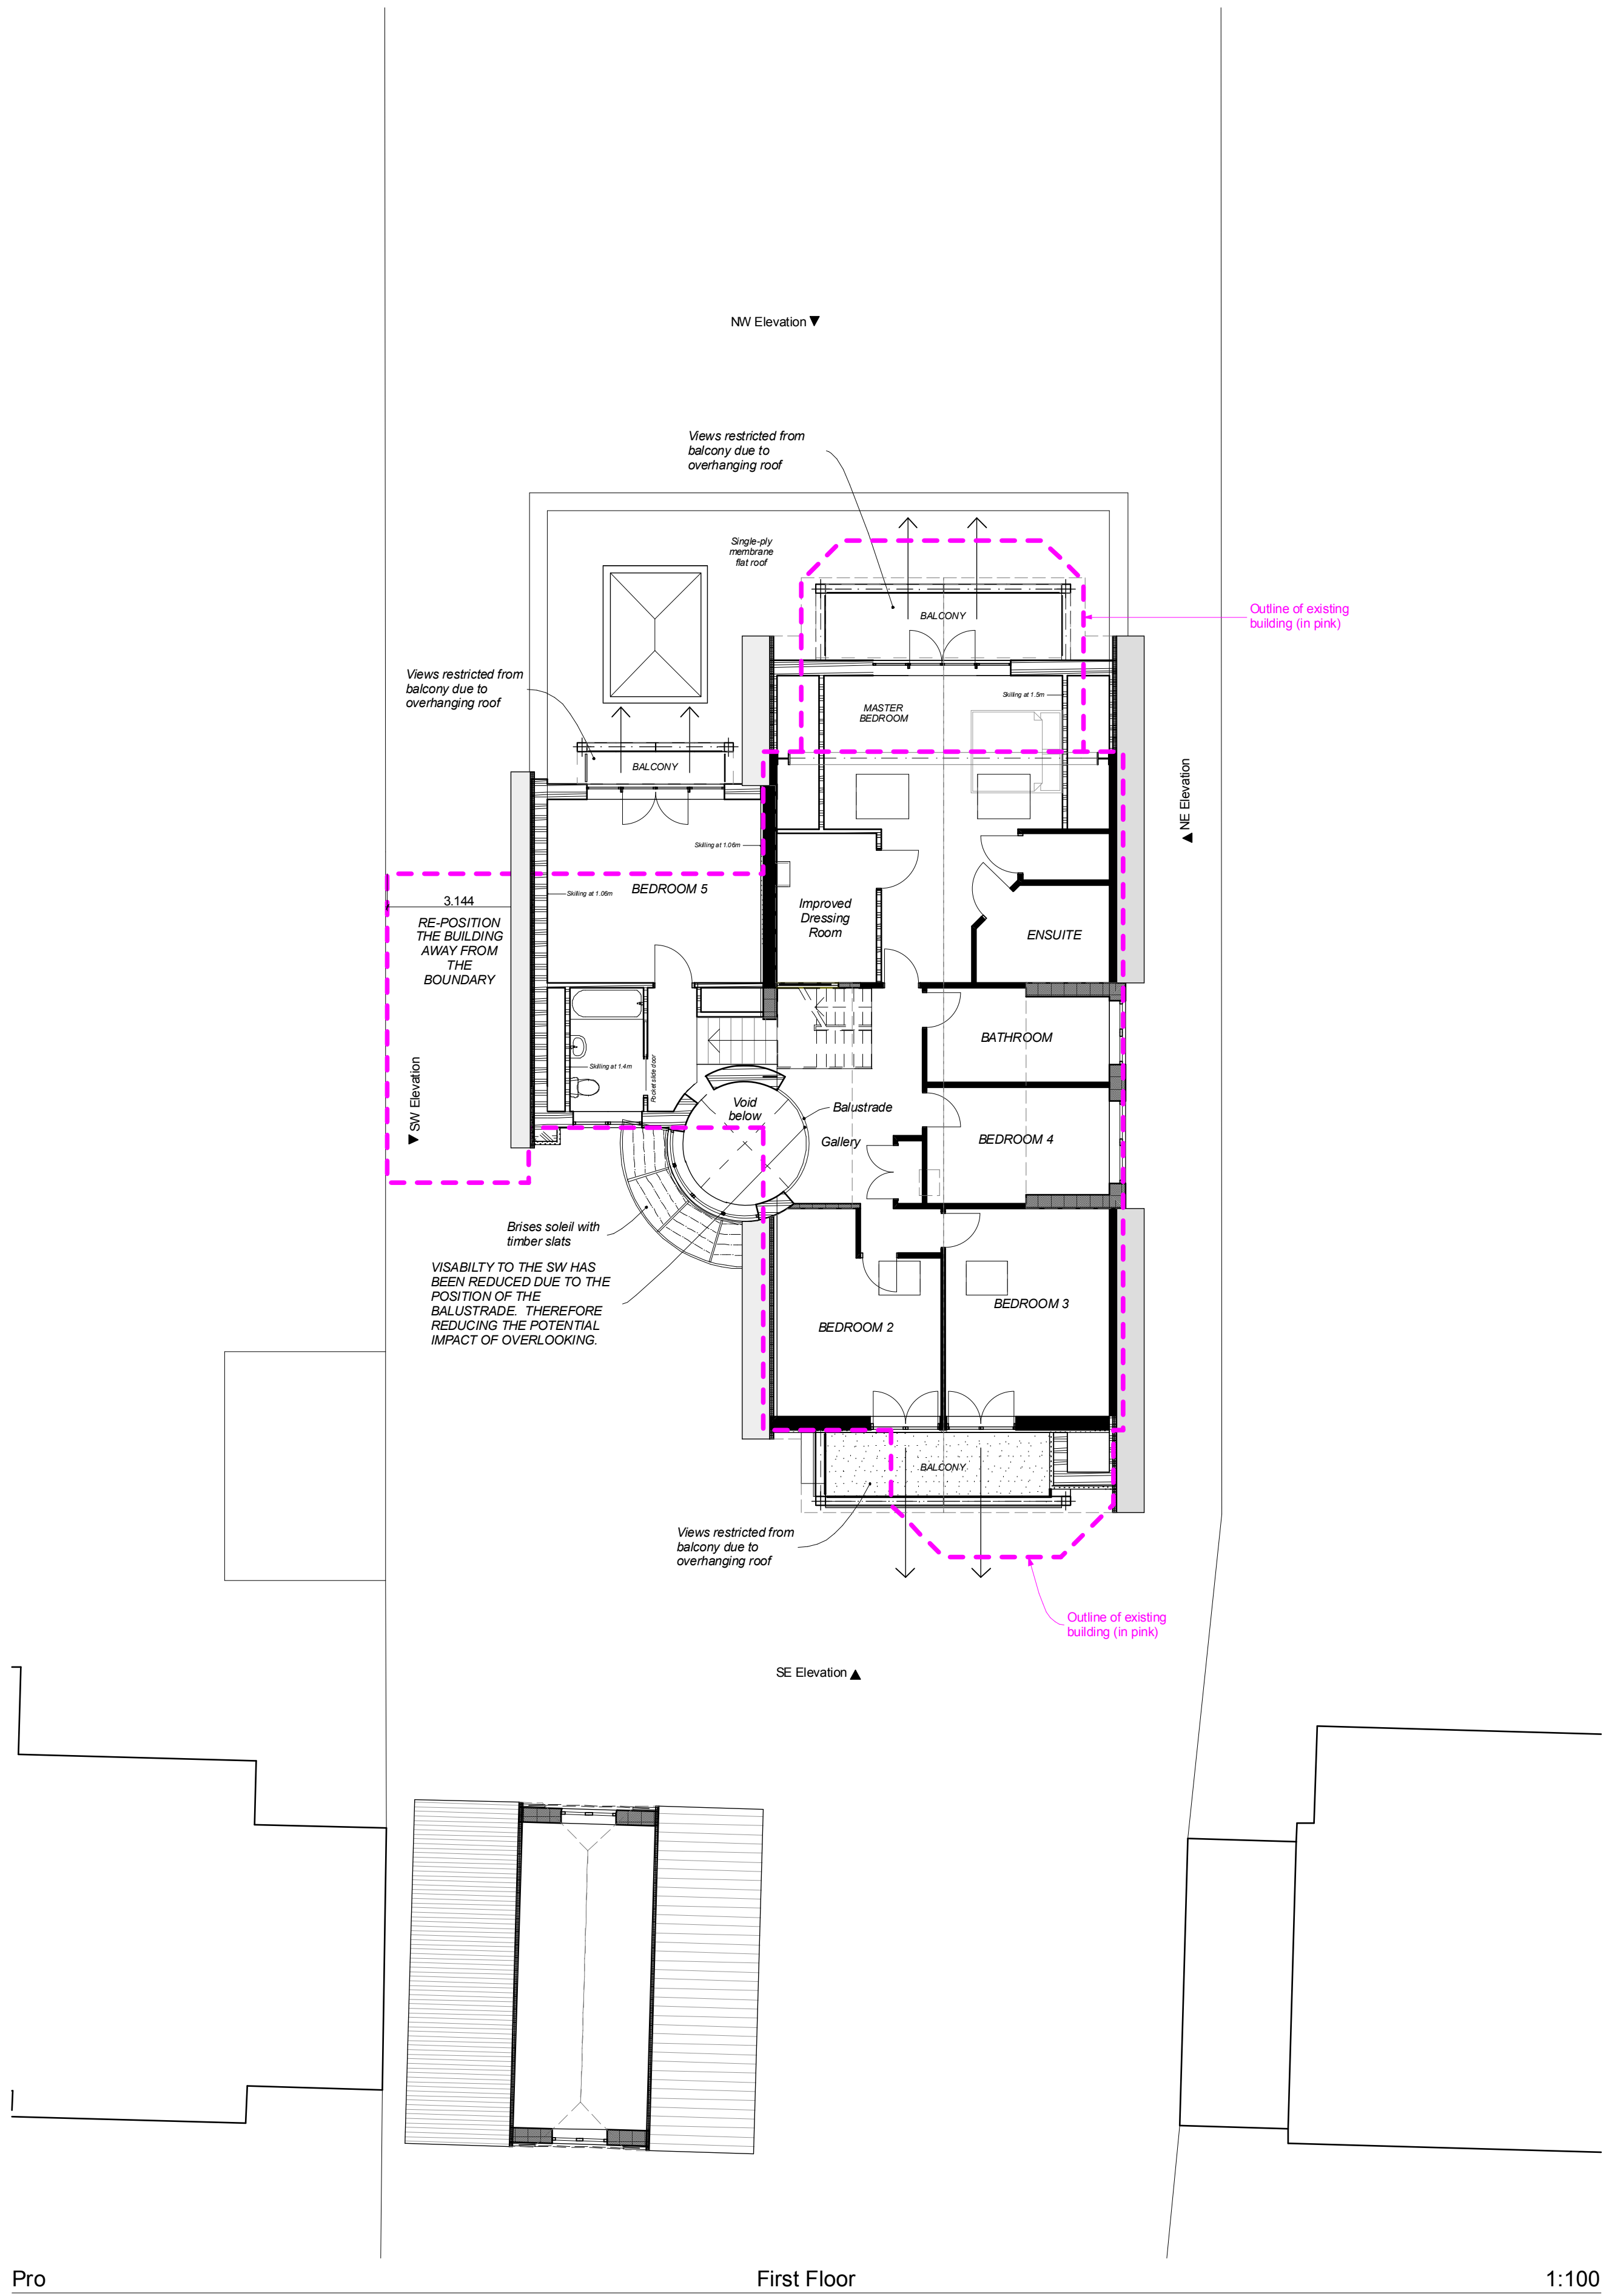

Pro

First Floor

1:100

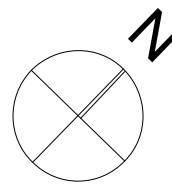

revisions & notes: A | 01.11.13 | HB | Issued to Havant Borough Council for Planning

LEGEND	
	Existing cavity wall
	Existing internal wall
	New cavity wall
	New internal wall

project: Mr & Mrs Hicks
Residential Remodelling
47 North Shore Road
Hayling Island, Hants

drawing name: First Floor Plans

status: PLANNING

date: September 2013

scale: 1:100 @A1

drawn: HB

pwparchitects

61 South Street, Havant, Hampshire PO9 1BZ
t: 023 9248 2494
e: design@pwp-architects.com
w: www.pwp-architects.com

Project No. **5055**

drawing No. **1211** rev **A**

Note: All dimensions to be checked on site by the contractor before fabrication and erection. Figured dimensions to be taken in preference to scaled dimensions. This drawing is the copyright of the architects and must not be reproduced or used without their express consent, except for the purposes of a planning application. Electronic issue of this drawing to be confirmed by paper hard copy only.