



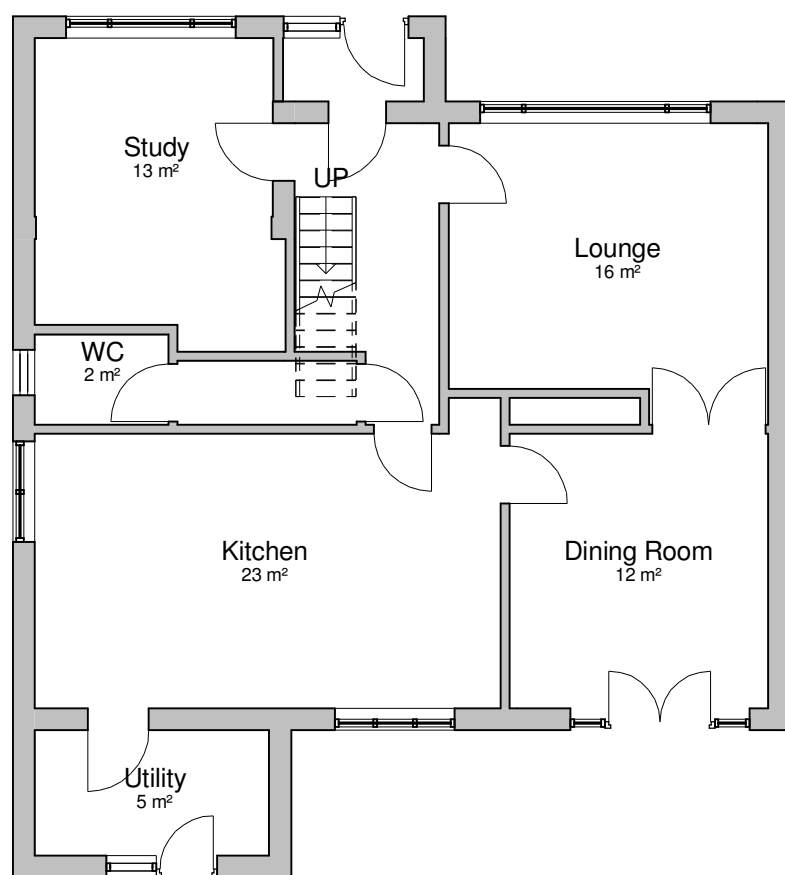


Existing Ground Floor

1 : 100

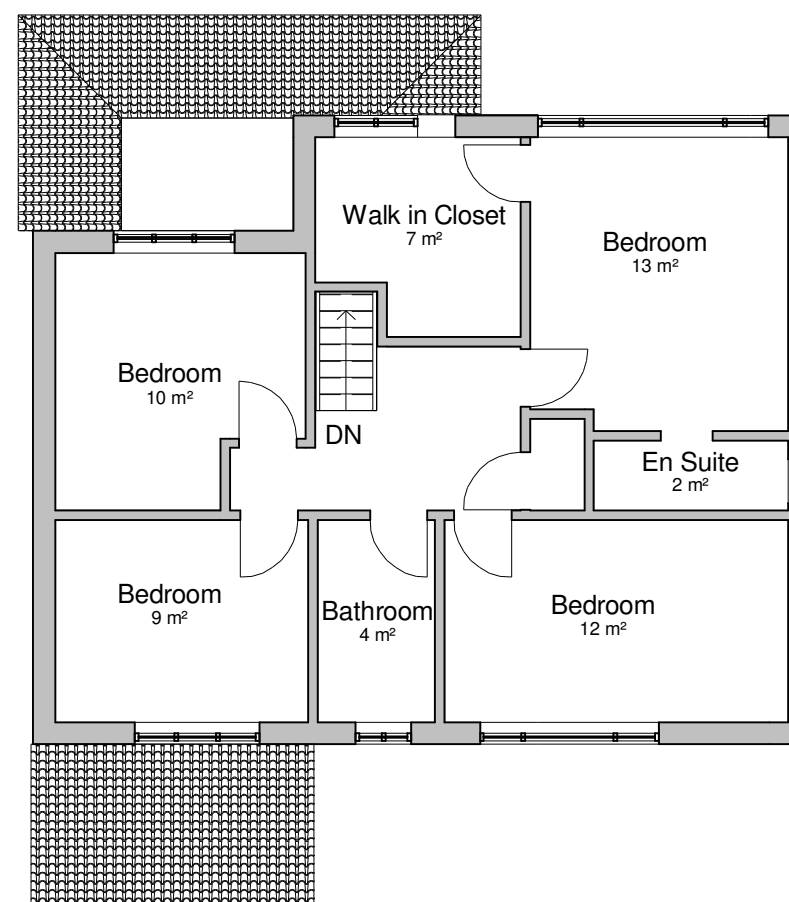

Existing First Floor

1 : 100

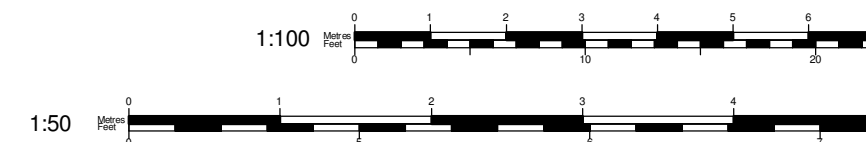

Your Home Plans

Tel: 0800 6127 664
www.yourhomeplans.co.uk

These drawings are for approval purposes. Materials and products should not be ordered based on dimensions of drawings as errors may occur along existing lines. All measurements are to be checked on site.

Mr T Casey
55 Southbrook Road
Havant
Hampshire
PO9 1RL

Existing Floor Plans

Project number 55SOU-14
Date 22nd May 2014
Drawn by June Grinstead
Checked by Checker

A103

Scale 1 : 100