





HAVANT BOROUGH
COUNCIL
29 MAY 2014
RECEIVED

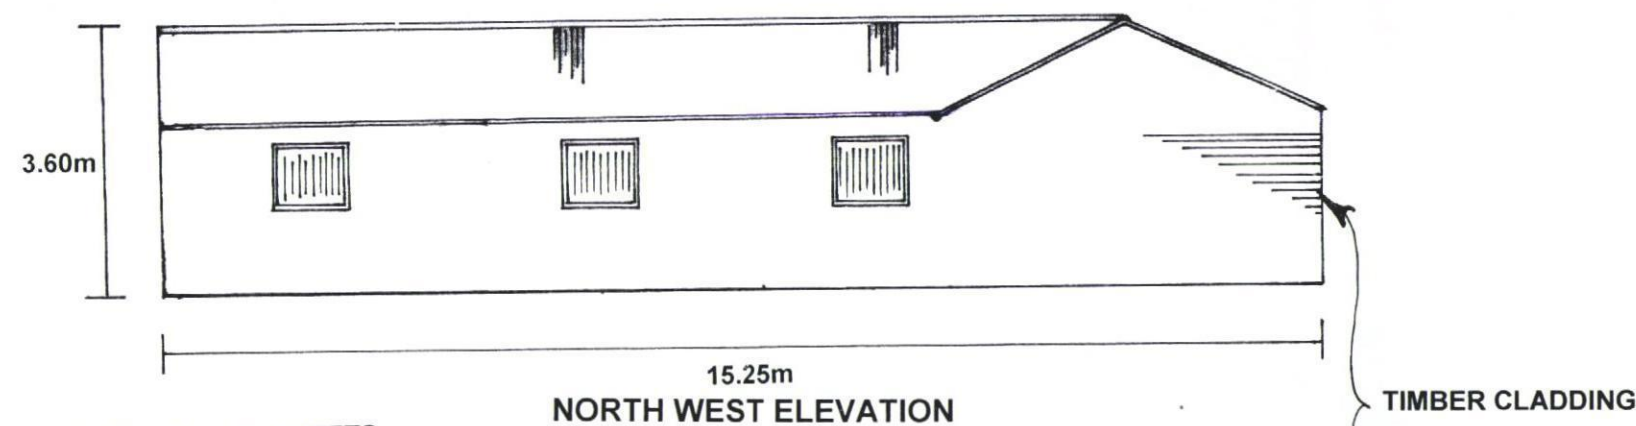

CORRUGATED CEMENT FIBRE ROOF SHEETS

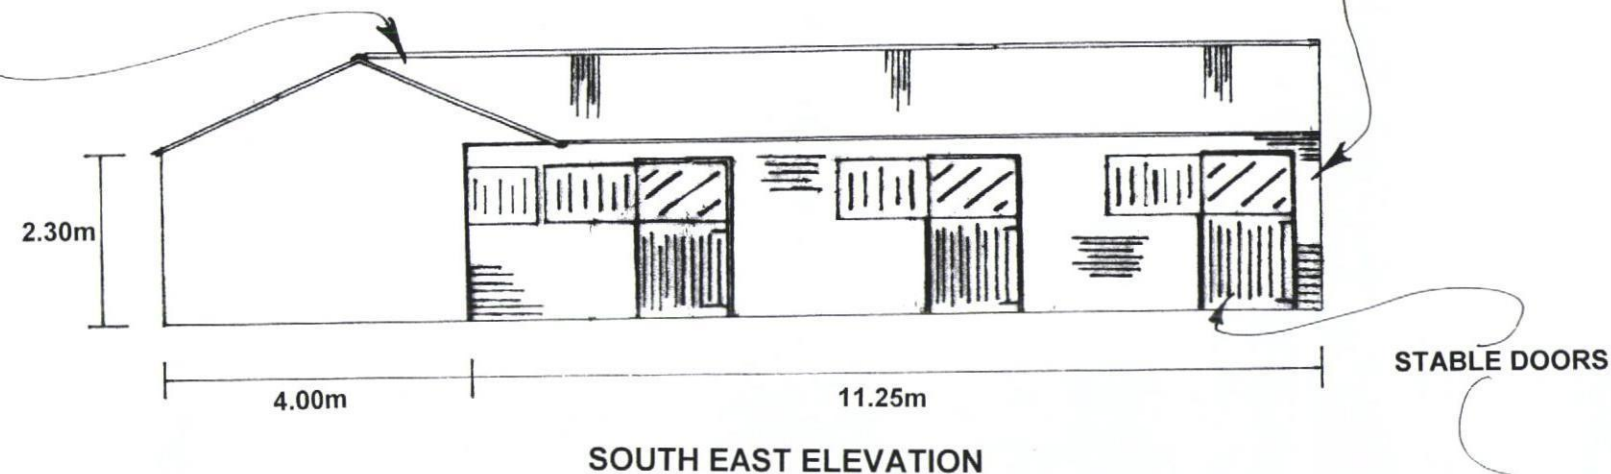

CORRUGATED CEMENT FIBRE ROOF SHEETS

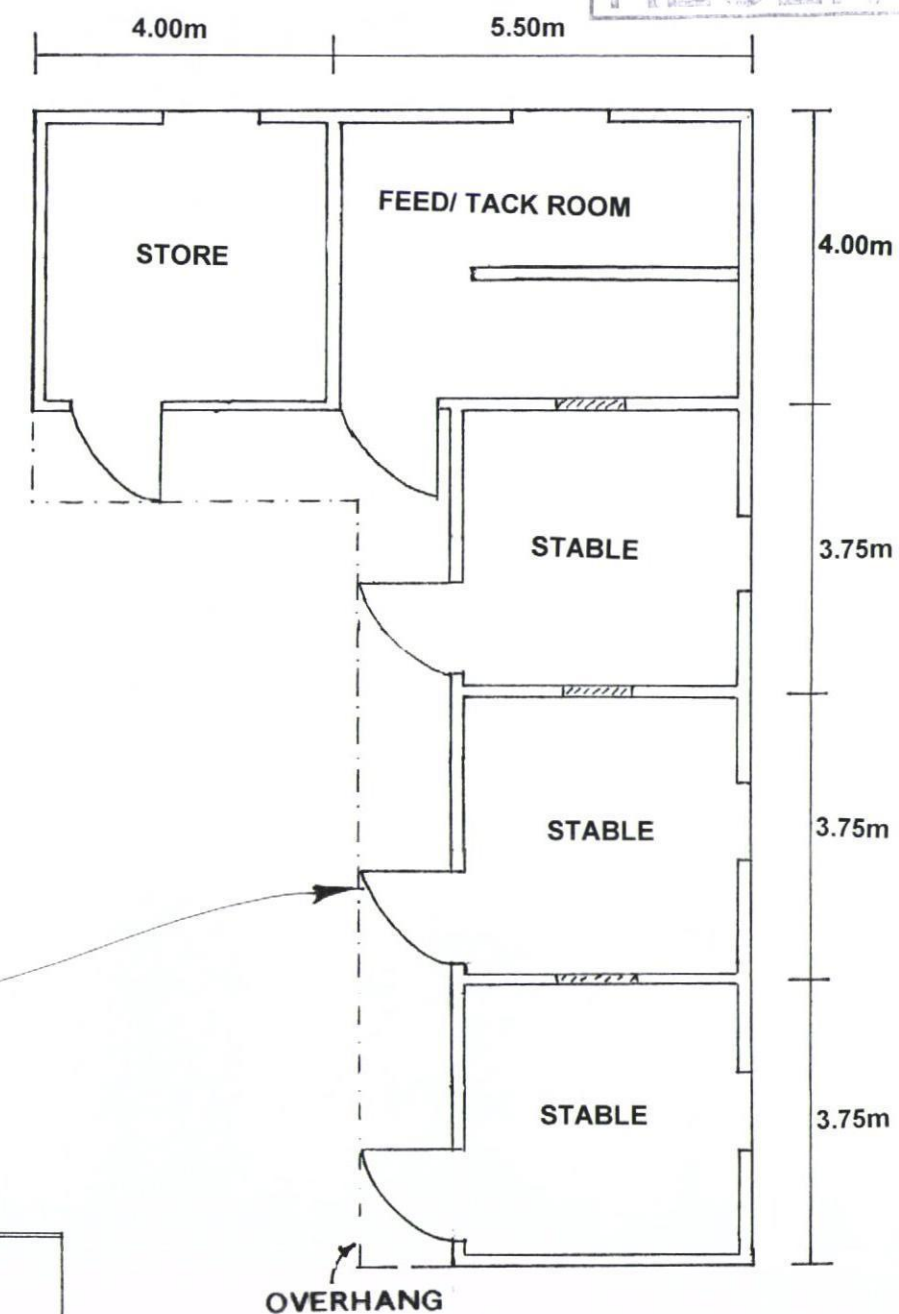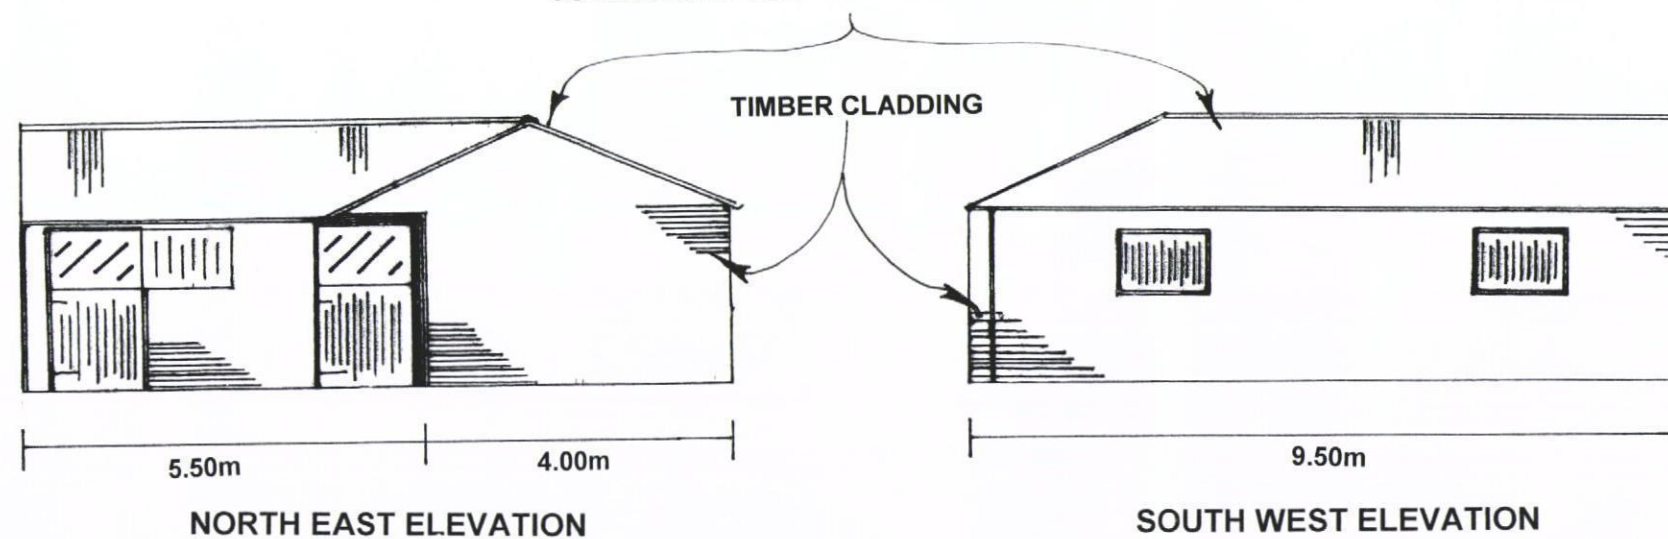

FLOOR PLAN

Giles Wheeler-Bennett
Chartered Surveyors & Land Agents
Bishops Waltham (01489) 896977

SCALE 1:100

Based on the Ordnance Survey Map with the sanction
of the Controller of the HM Stationery Office
Crown Copyright Reserved
For identification purposes only
(Licence No: 100003691)