




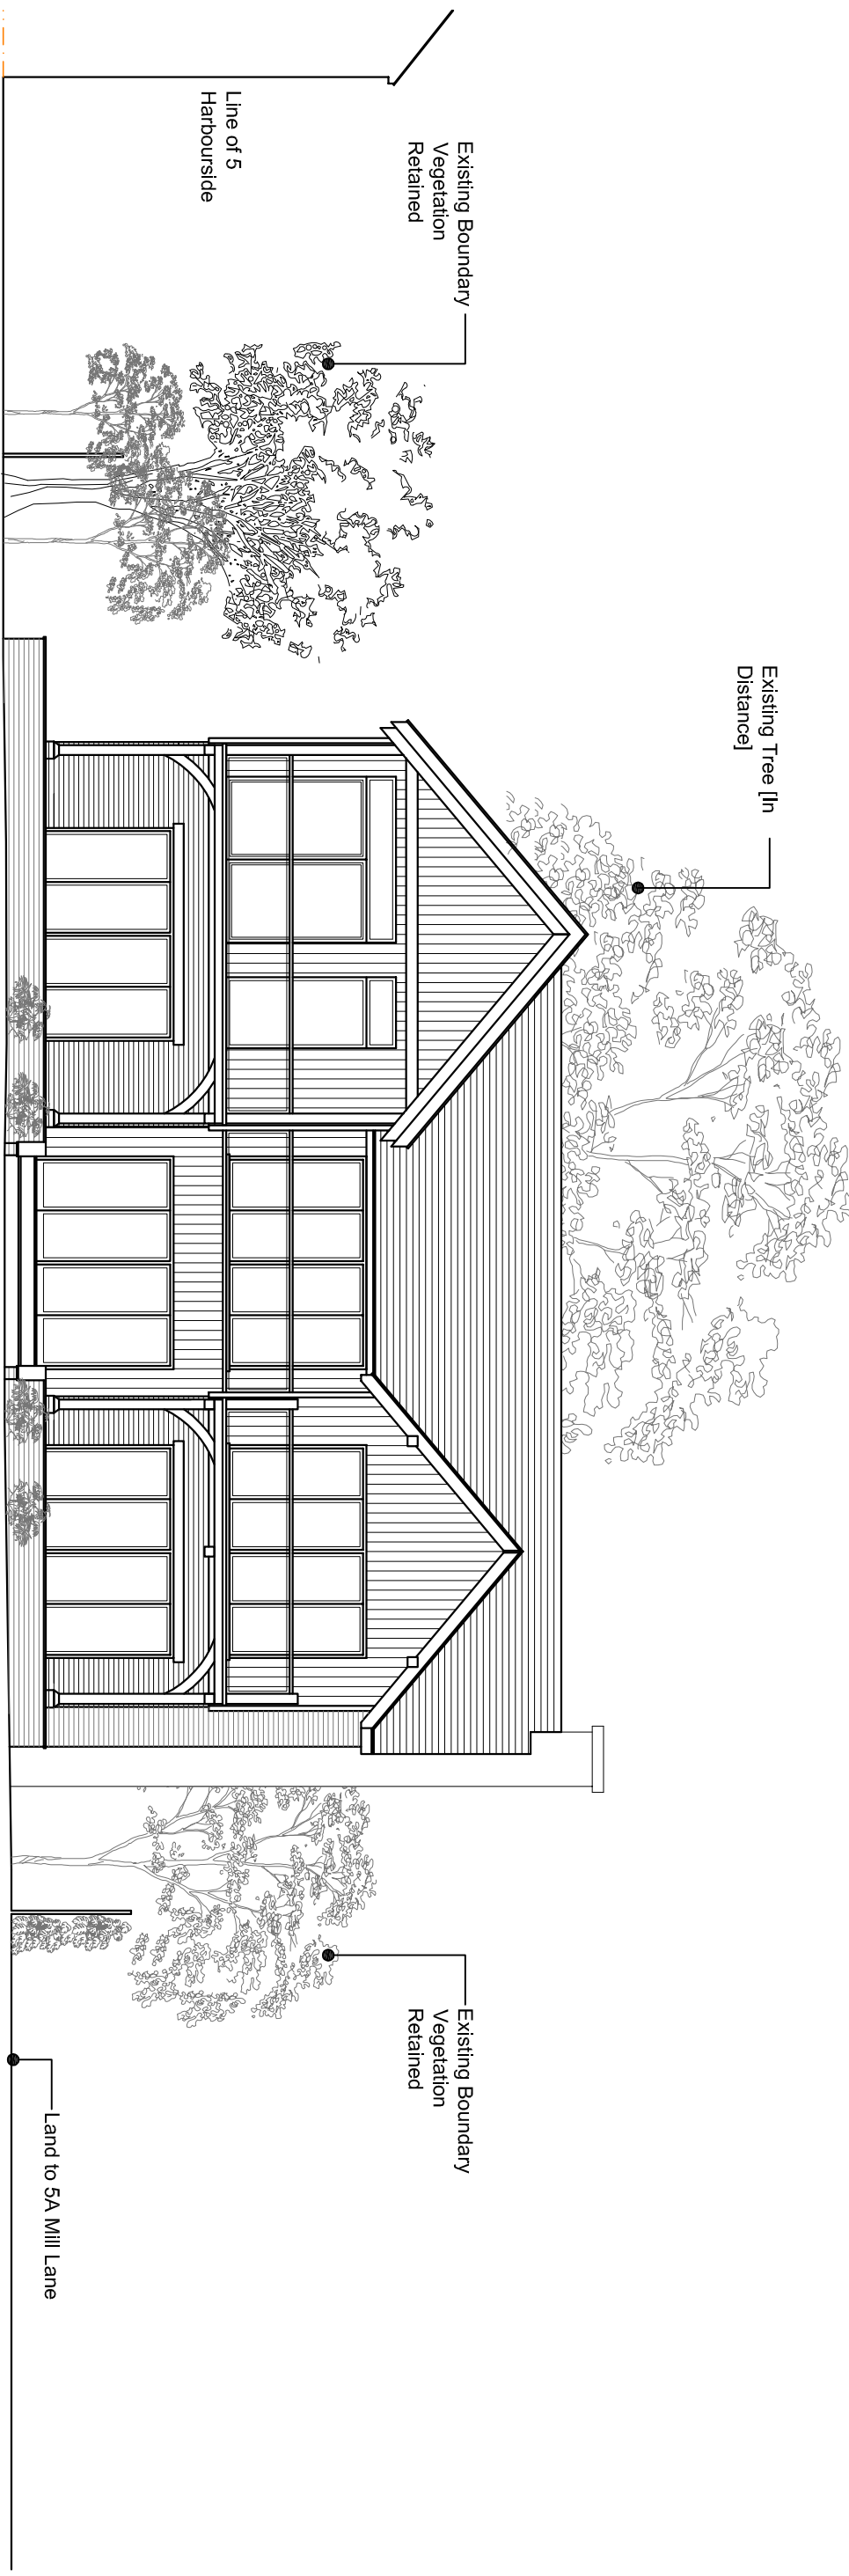


Existing South Elevation @ 1:100

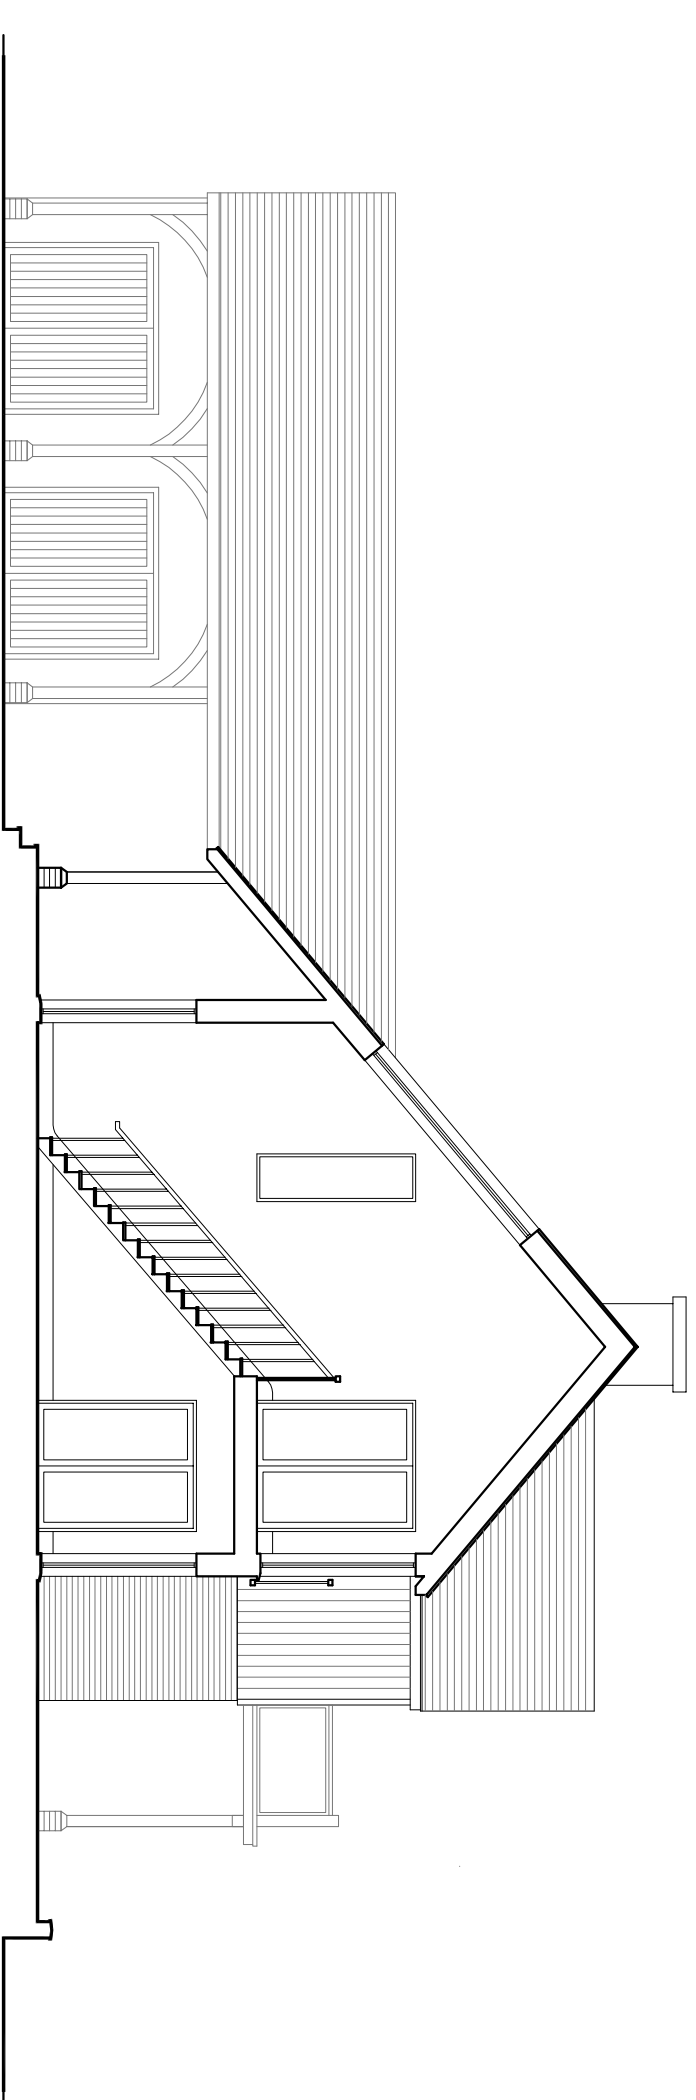


Existing Section AA @ 1:100

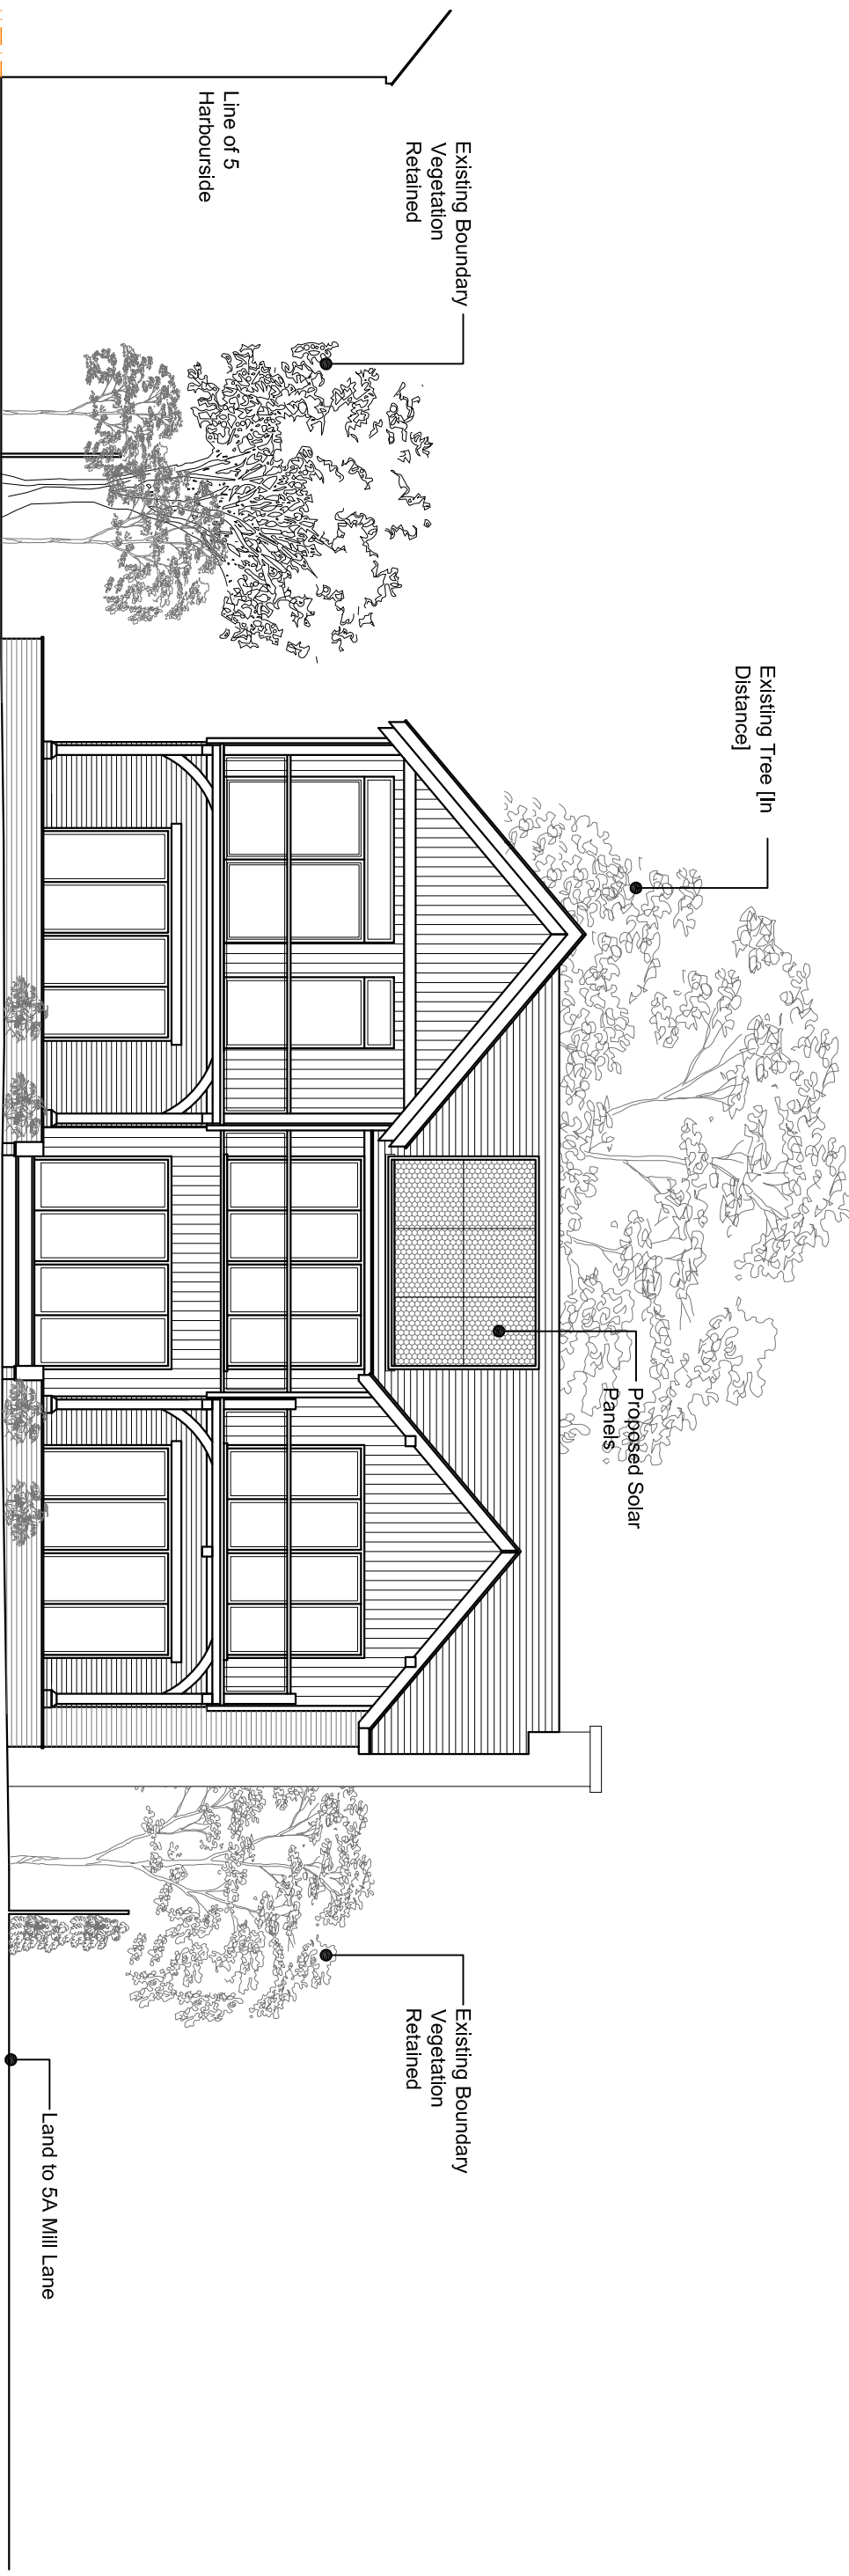


Proposed South Elevation @ 1:100

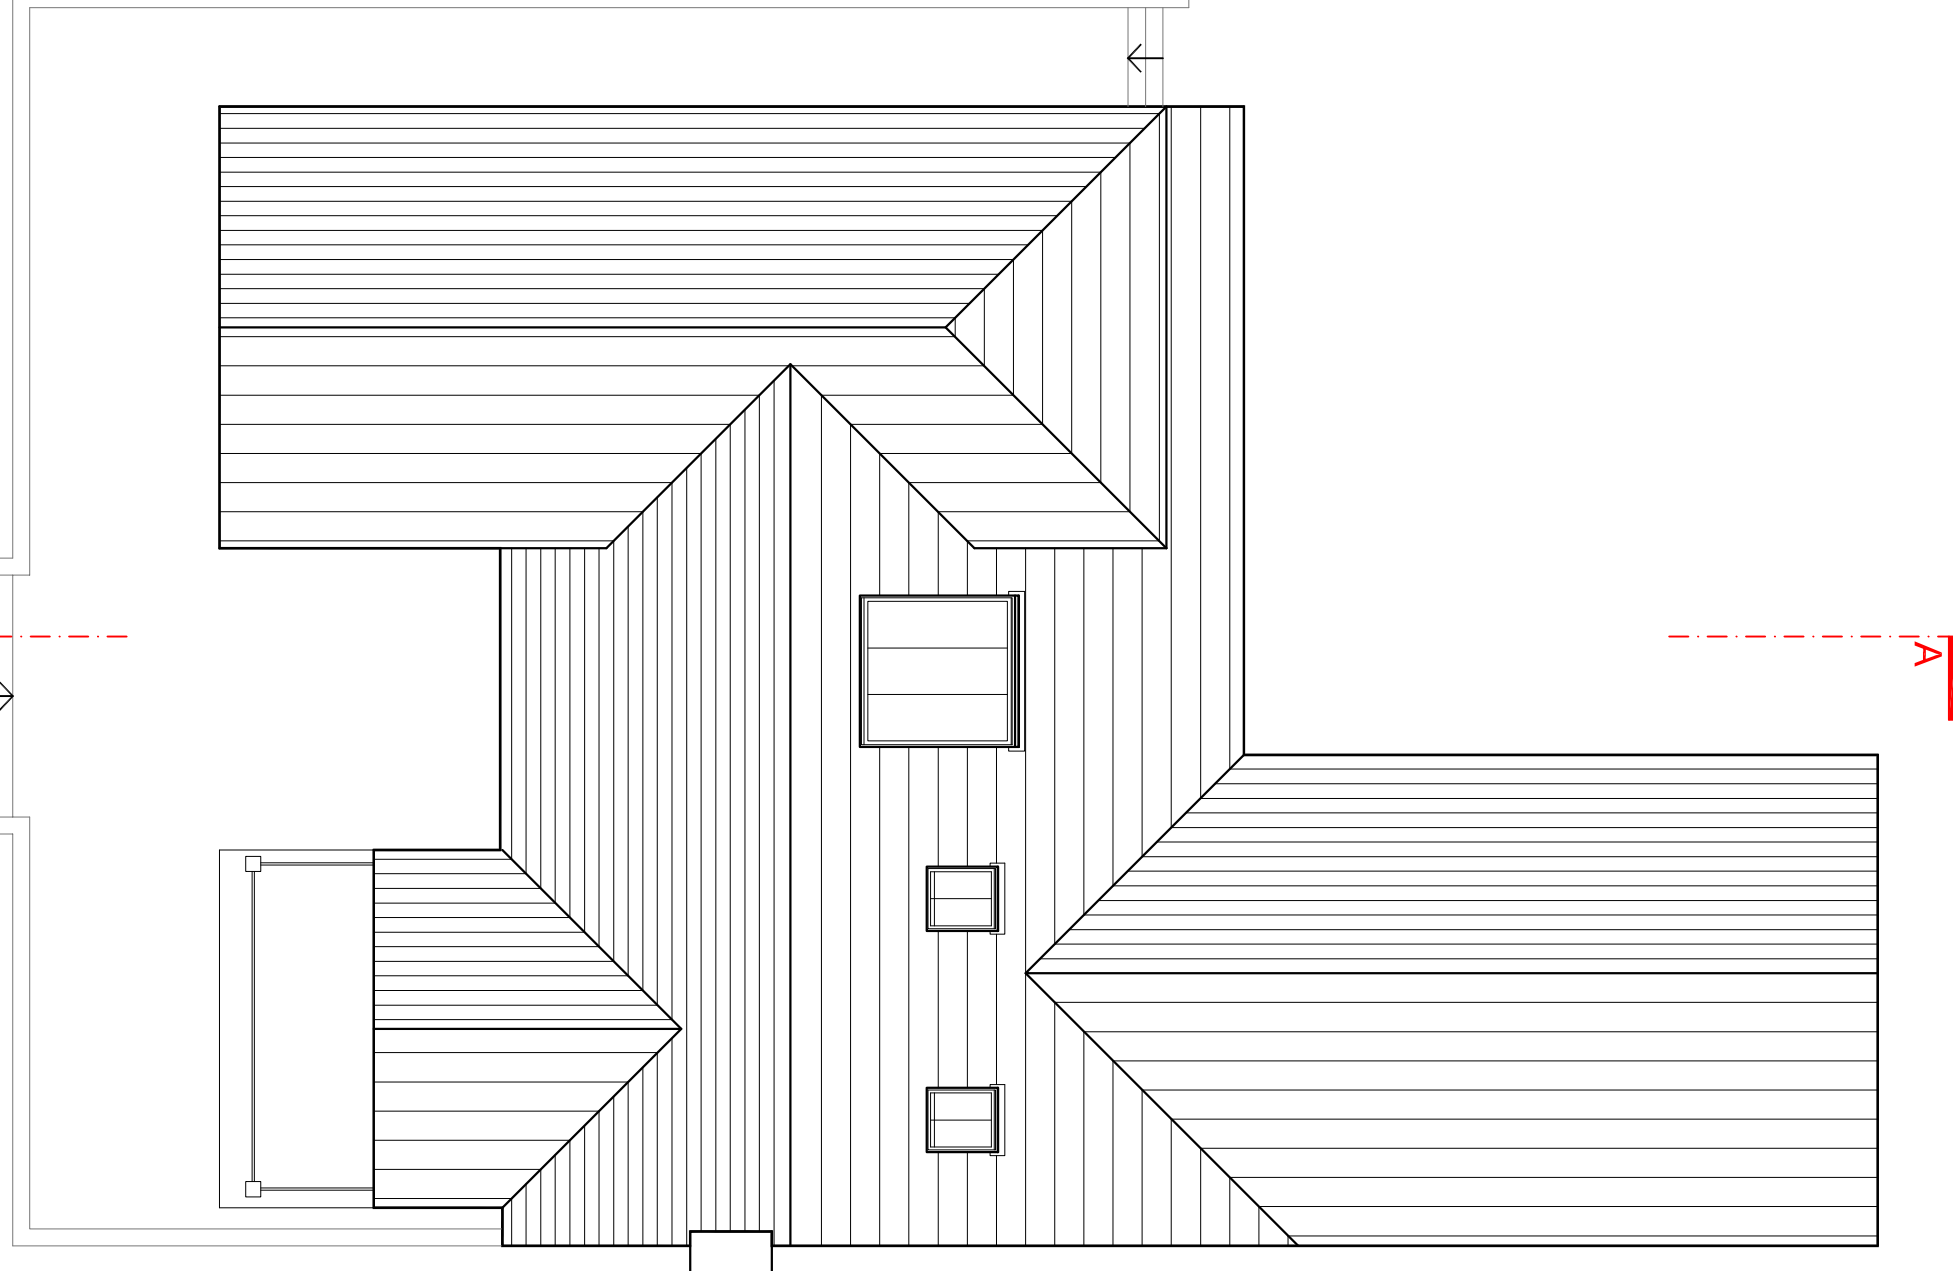

Existing Ground Floor Plan @ 1:100

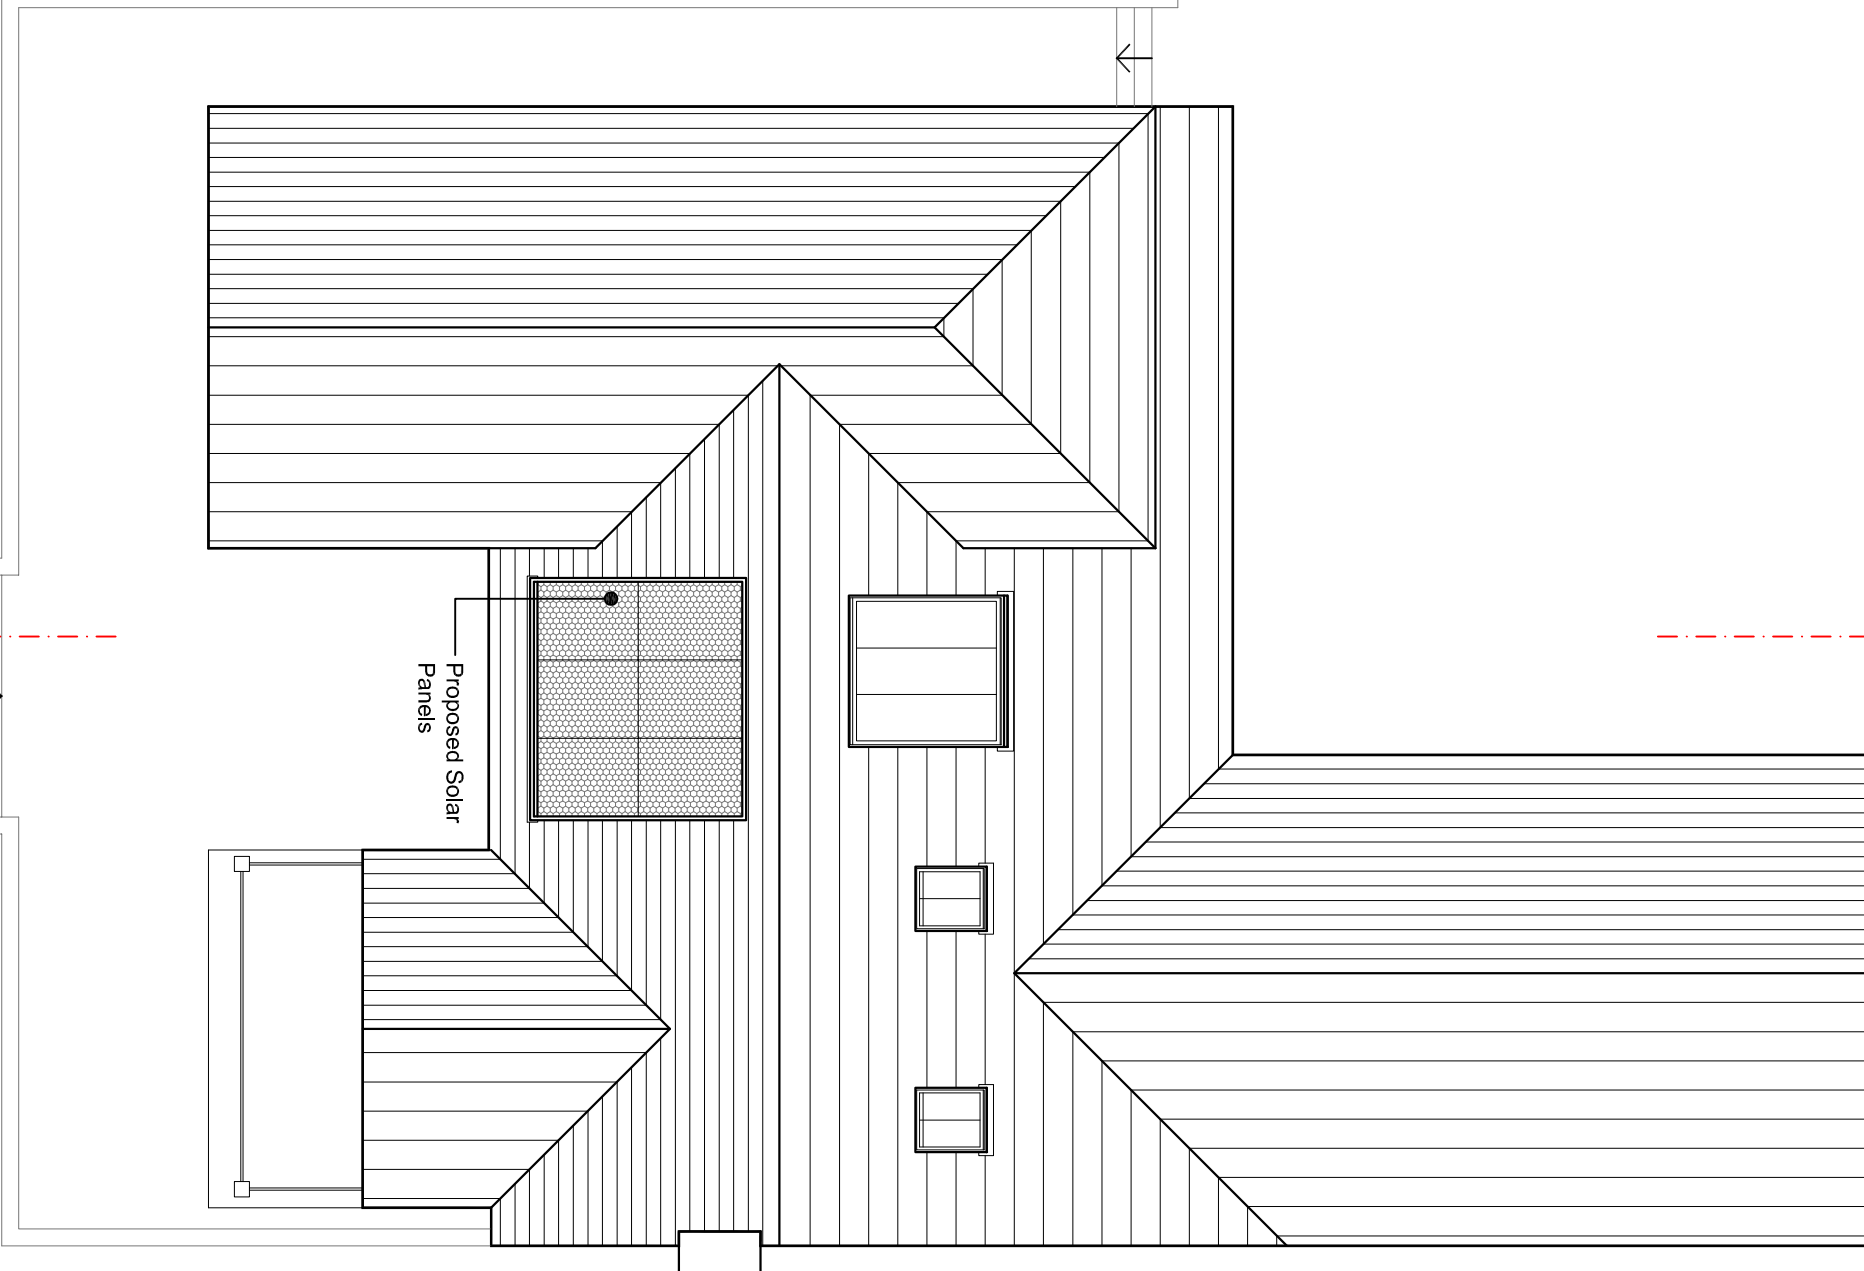


Proposed Ground Floor Plan @ 1:100

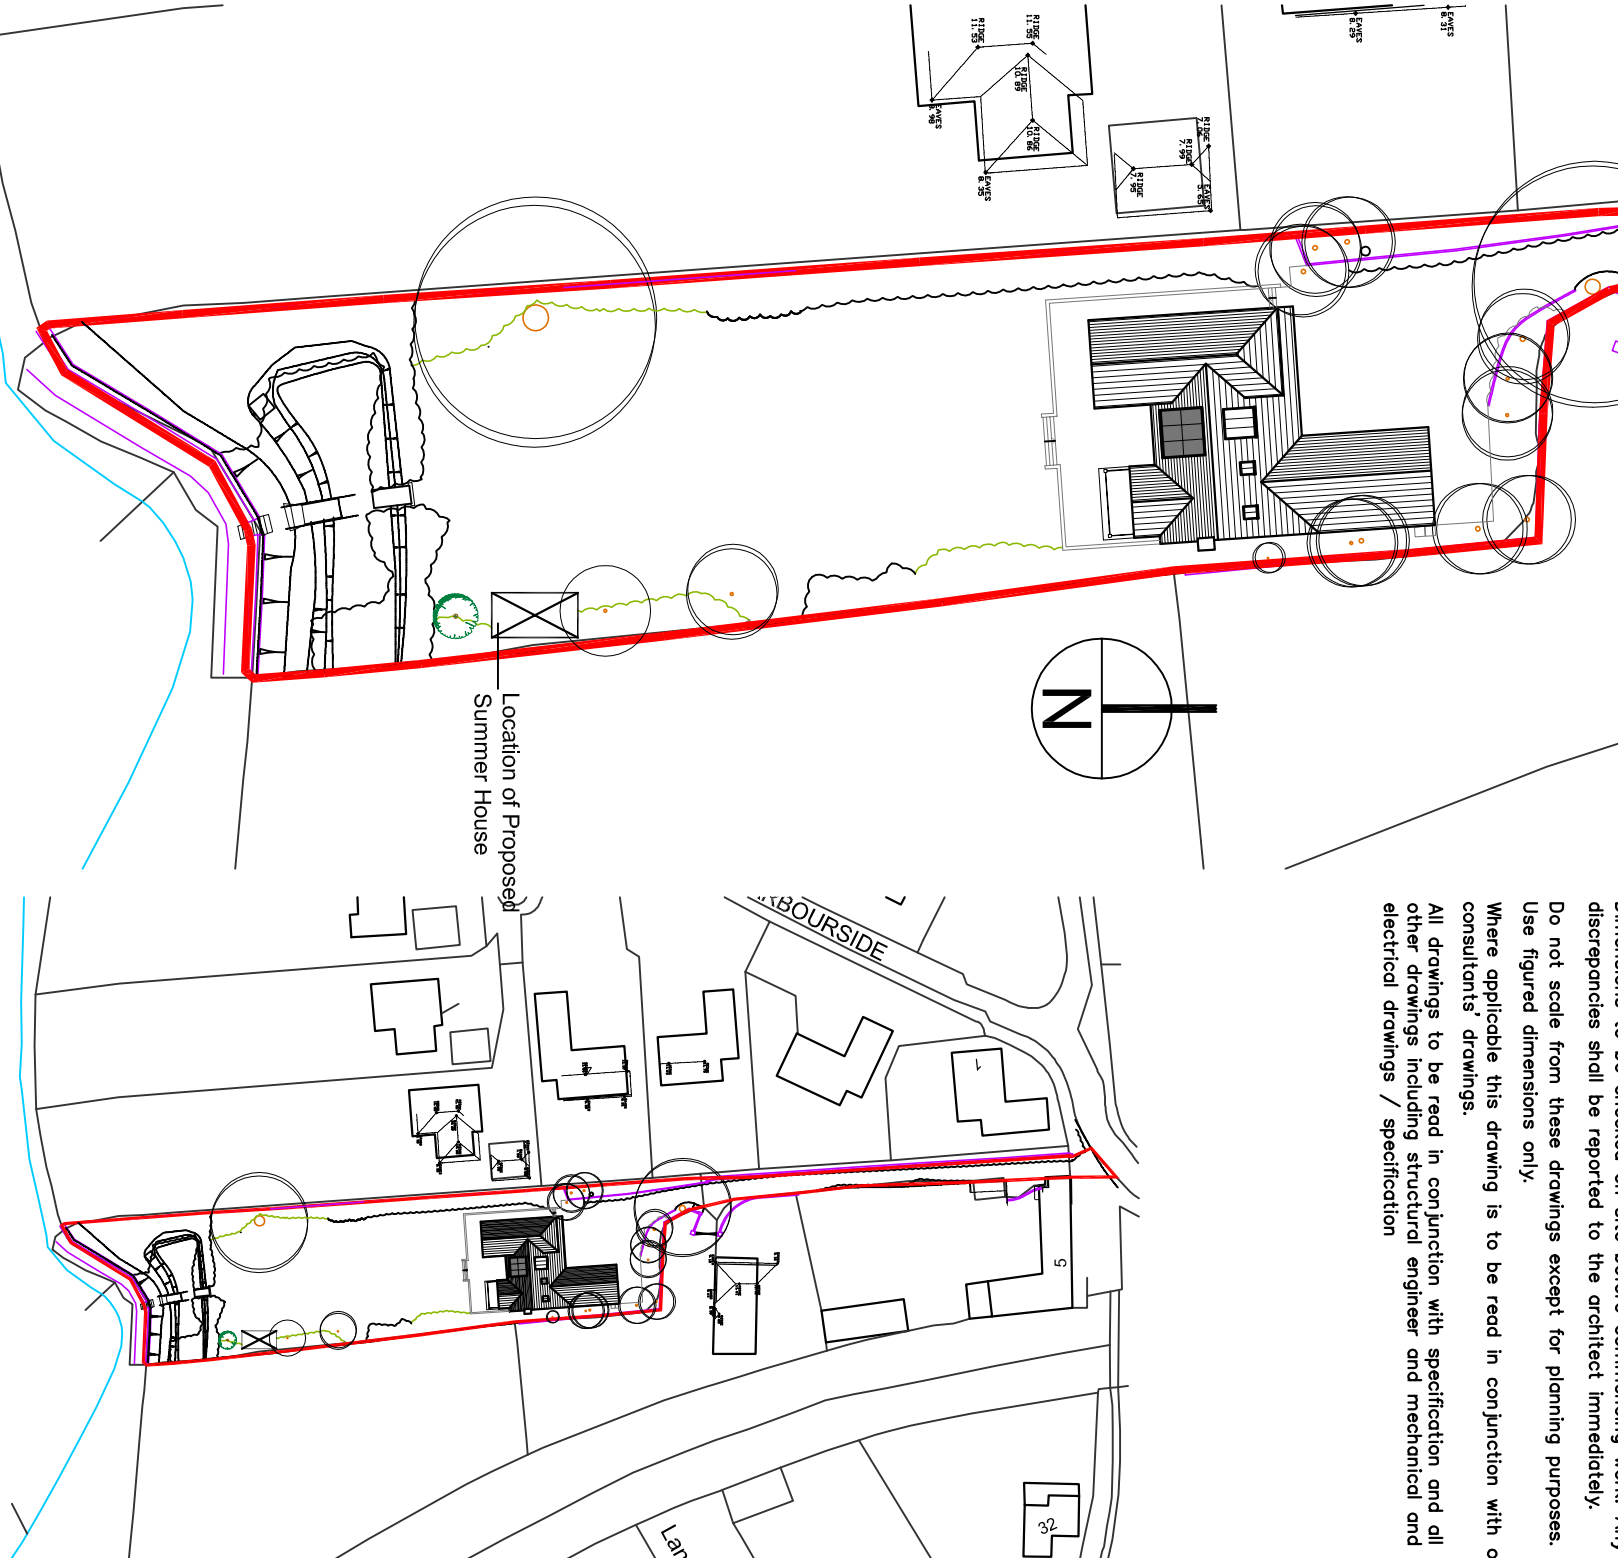


Proposed Site Location @ 1:500


Proposed Site Location @ 1:1250

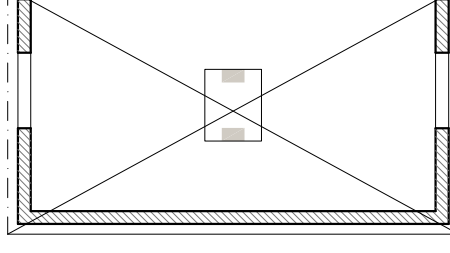


Summer House Plan @ 1:100

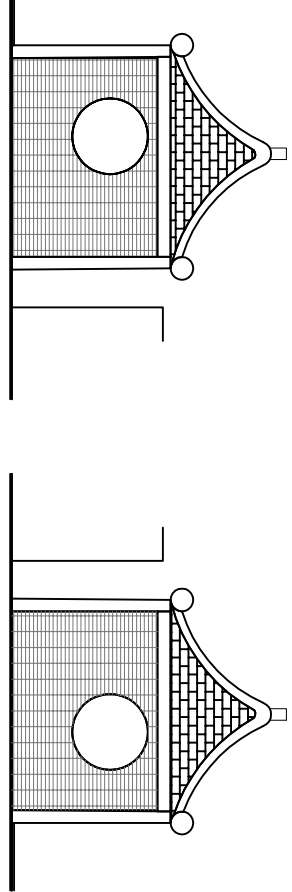

Summer House North and South Elevation @ 1:100

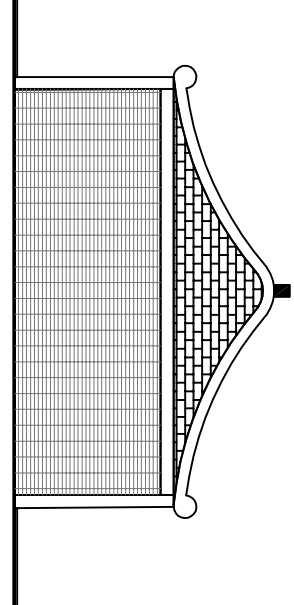

Summer House East Elevation @ 1:100

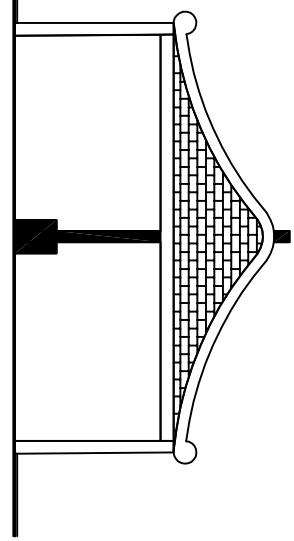

Summer House West Elevation @ 1:100

|     |      |           |       |
|-----|------|-----------|-------|
| REV | DATE | AMENDMENT | DRAWN |
|     |      |           |       |

|          |                                                  |
|----------|--------------------------------------------------|
| PROJECT  | 4 Mill Lane<br>Langstone<br>Hampshire<br>PO1 1RX |
| PROPOSED | Proposed Solar Panels and Summer House           |

|        |                   |
|--------|-------------------|
| CLIENT | Mr. David Holland |
|--------|-------------------|

|                                                           |                         |
|-----------------------------------------------------------|-------------------------|
| www.hdarchitects.co.uk                                    | mail@hdarchitects.co.uk |
| 1 The Old Flour Mill<br>Embsay, PO10 7BT<br>01243 370 715 |                         |

|                |           |          |    |
|----------------|-----------|----------|----|
| DATE           | 06.04.14  | DRAWN    | TD |
| DRAWING NUMBER | 12126/100 | REVISION |    |

|         |          |       |          |
|---------|----------|-------|----------|
| DRAWING | Existing | SCALE | as noted |
|---------|----------|-------|----------|