



Materials Schedule

Roof	- terracotta concrete interlocking tiles matching half round ridge and hip tiles
Walls	- orange/red facing bricks generally red features
Fascia	- white Upvc
Gutters	- black Upvc
Windows	- white Upvc
Front Door	- hardwood


front elevation

side elevation




side elevation

rear elevation

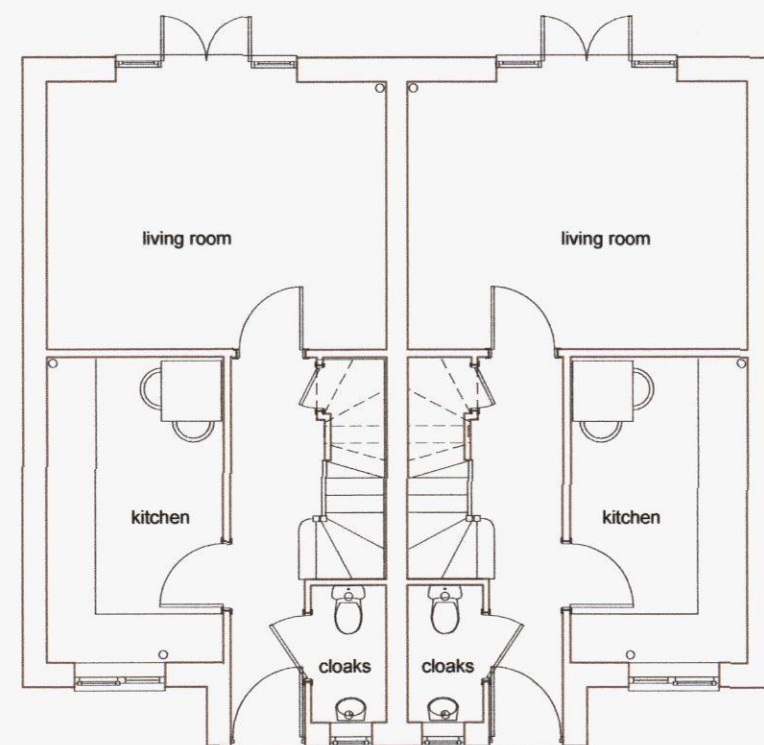


plots 7 & 8 2b house 763 ft²

ground floor

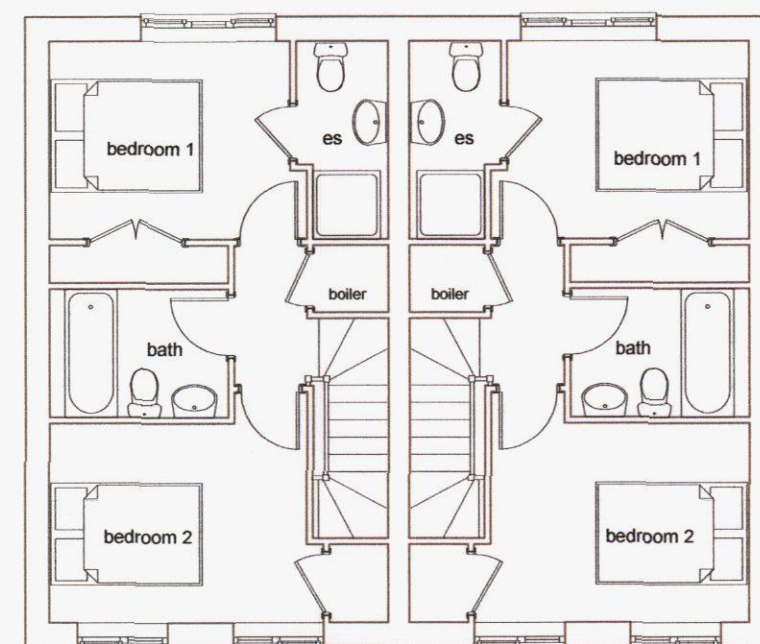

first floor

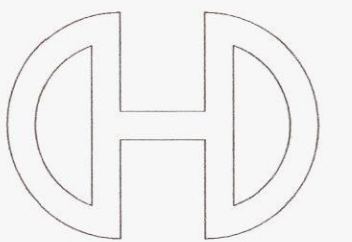

Victoria House 14 St Johns Road Hedge End Southampton Hampshire SO30 4AB
Tel 01489 773577 * Fax 01489 797111 * E mail sales@crayfernhomes.co.uk

All dimensions are to be checked onsite prior to commencement of work
This drawing is the copyright of Crayfern Homes Limited
and may not be copied altered or reproduced in any way without their written authority

PLOTS 7 & 8

DEVELOPMENT AT
SCRATCHFACE LANE
BEDHAMPTON
HAMPSHIRE

FOR
CRAYFERN HOMES LIMITED



scale bar 1:100 @ A2

SCALE: 1:100 @ A2 DATE: SEPT 2013 DRAWING NO 02.12_238