


Information based on Sitechnics survey
Ref: SD08298-01
Date: 06.08

- | Revision |
|--|
| A General revisions |
| B Amended to LPA comments |
| C Amended to LPA comments |
| D Amended to LPA comments |
| E Amended to LPA comments, notes updated |
| F Amended to LPA comments, notes updated |
| G PO counter indicated as LPA comments |
| H Residential refuse store moved away from boundary fence. |

Date
26.10.09
17.11.09
23.12.09
01.02.10
10.05.10
07.12.10
04.02.11
06.02.14

 

COPYRIGHT ©

Details of this drawing are the copyright of Inspire Design Ltd and must not be reproduced or copied without prior written consent.


Any errors or omissions are to be reported to the Architect immediately
All proposed road and junction alterations subject to highways engineers
detailed design.

Removal of any existing tree and landscaped areas subject negotiations with Local Authority Planning dept. and other statutory controls

All drawings to be read in conjunction with structural engineers drawings and all related Architects and consultant drawings and other relevant information

Any changes to the drawn design during construction work should be recorded and reported to the Architect immediately

Inspire Design Ltd will not take responsibility for any variation made by a design and build contractor to the design and construction detail contained within this drawing

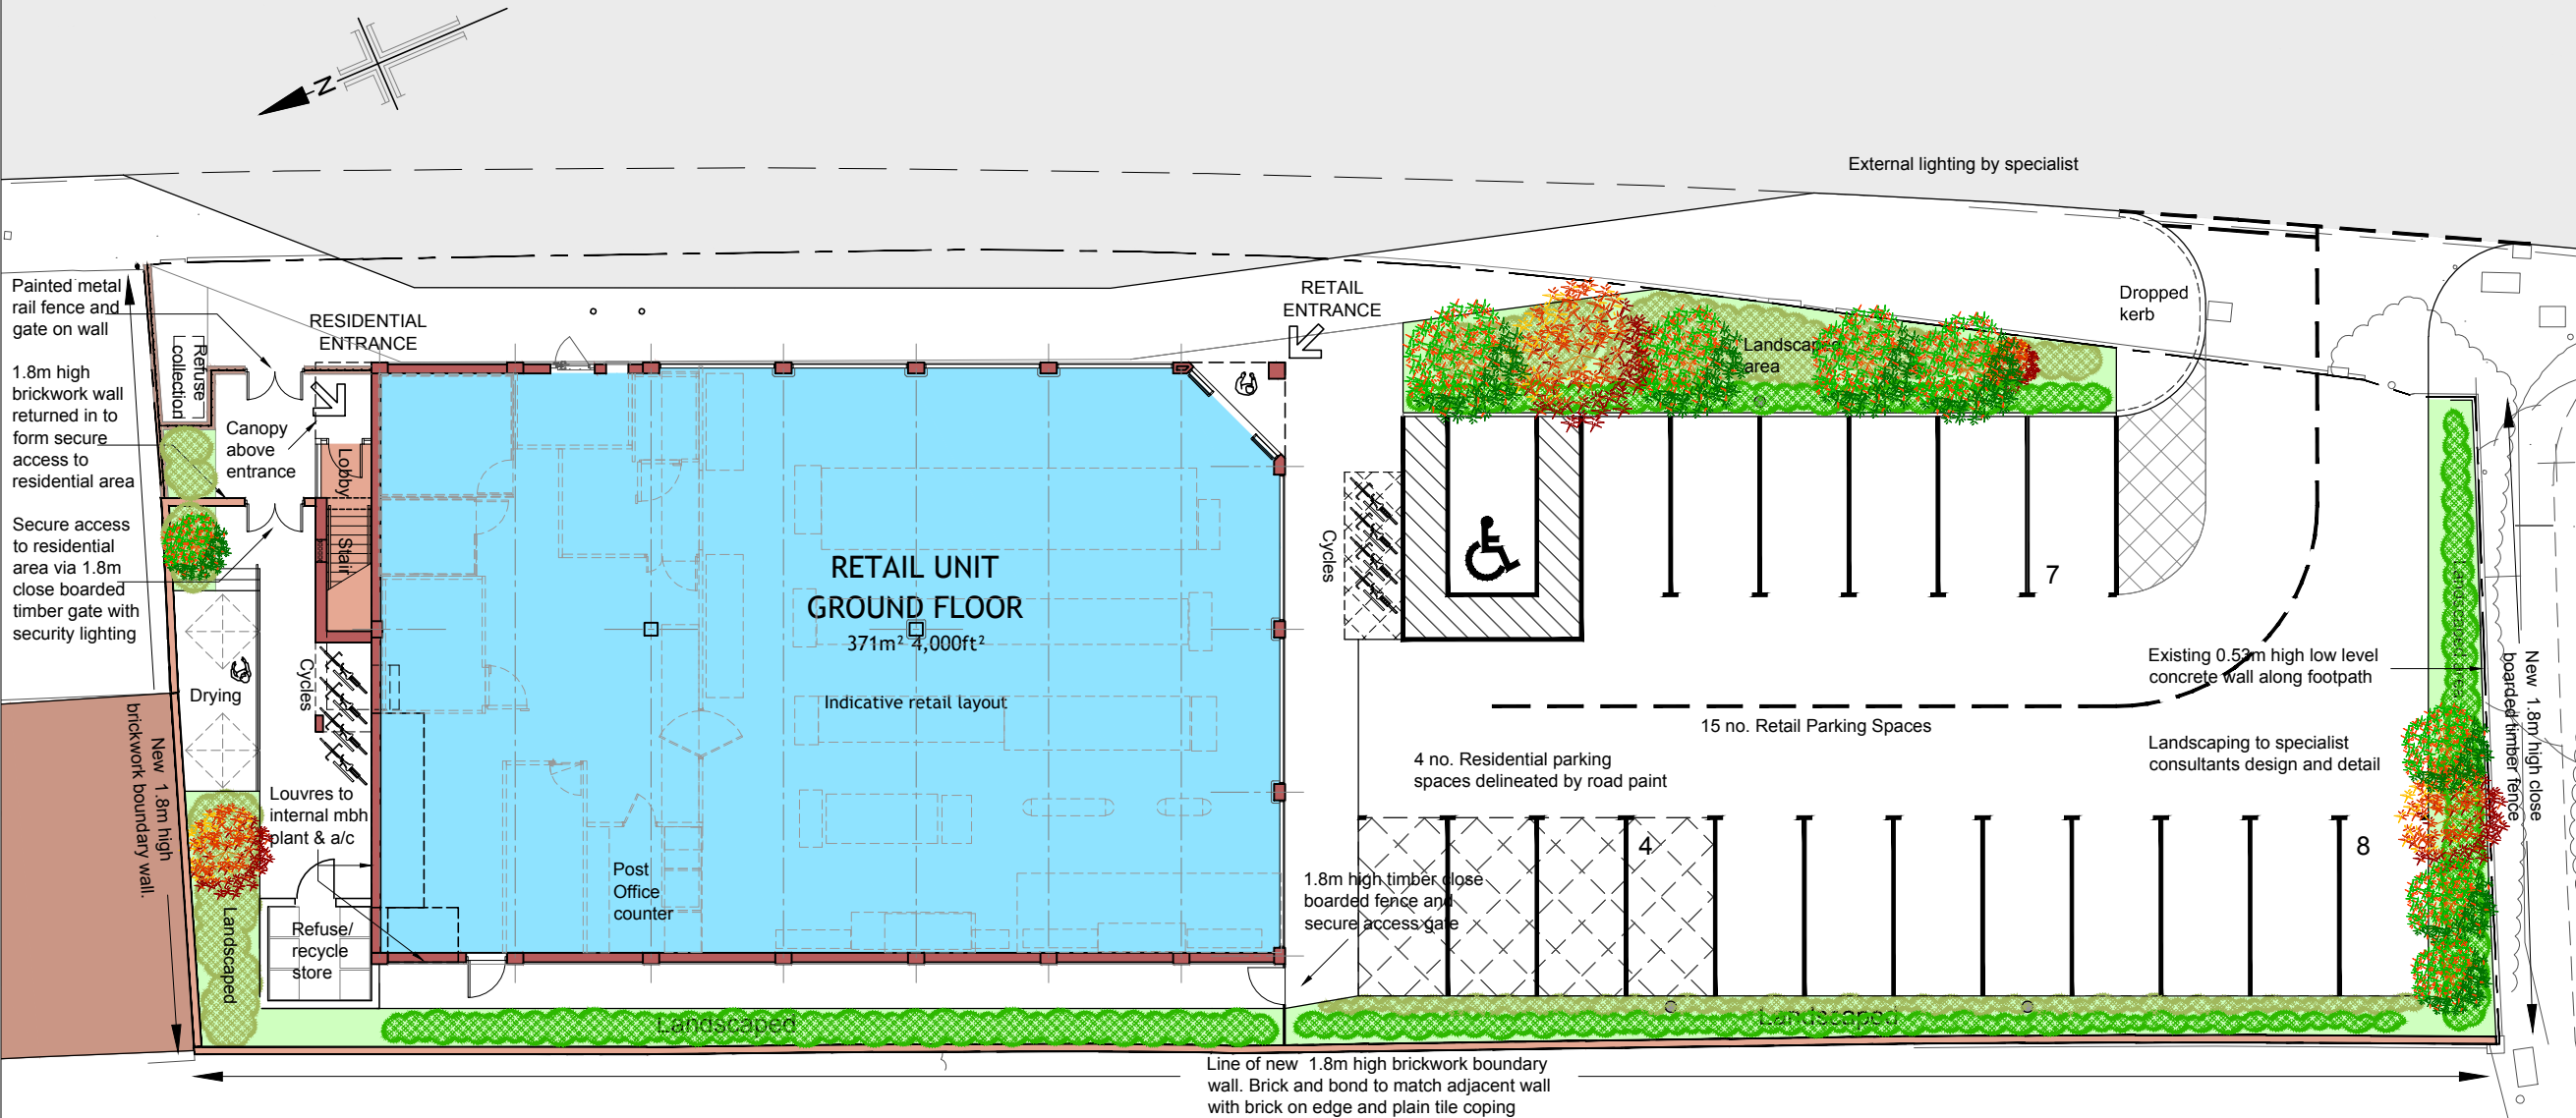

SCHEME TYPE	
GROSS BUILDING AREA	SQ.FT
NET SALES AREA	
PARKING SPACES REQUIRED	
PARKING SPACES ACHIEVED	
SITE AREA APPROX	
VISIBILITY RAG	
PR RAG	
SERVICING RAG RATING	
EXISTING SITE USE	
CROSS OVERS	
LEVELS	
SALES ESTIMATE	
DELIVERY HOURS	
OPENING HOURS	

inspire
architecture

2 Ty Nant Court
Morganstown
Cardiff, CF15 8LW
T:- 029 2022 7926
F:- 029 2081 0440

PROJECT

PROPOSED DEVELOPMENT
LONDON ROAD, PURBROOK,
PORTSMOUTH

DRAWING TITLE	PROPOSED SITE & GROUND FLOOR PLAN
---------------	-----------------------------------

DRAWN BY JS	CHECKED BY JH	DRAWING No.	REV
SCALE 1:100@ A1	DATE 6:2:2014	07180 AL30	H

PROPOSED SITE & GROUND FLOOR PLAN

The site plan drawing attached has been generated by Ordnance Survey and its accuracy will be subject to a full and detailed electronic survey.