



North Elevation

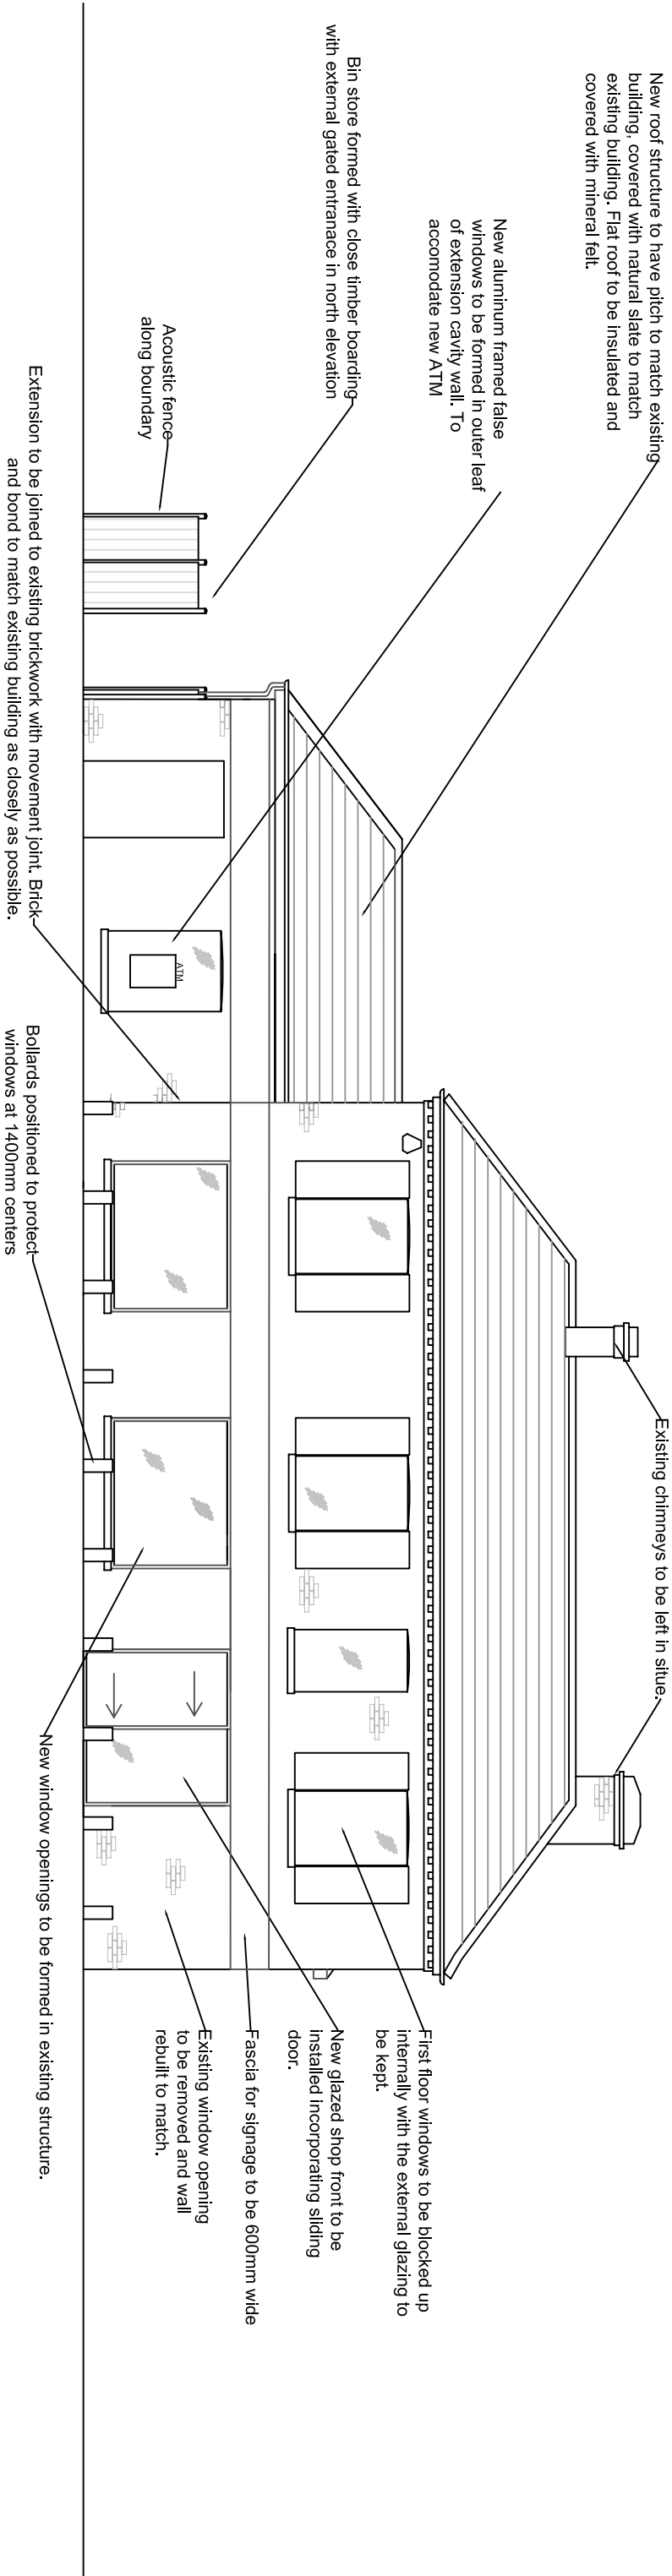

West Elevation

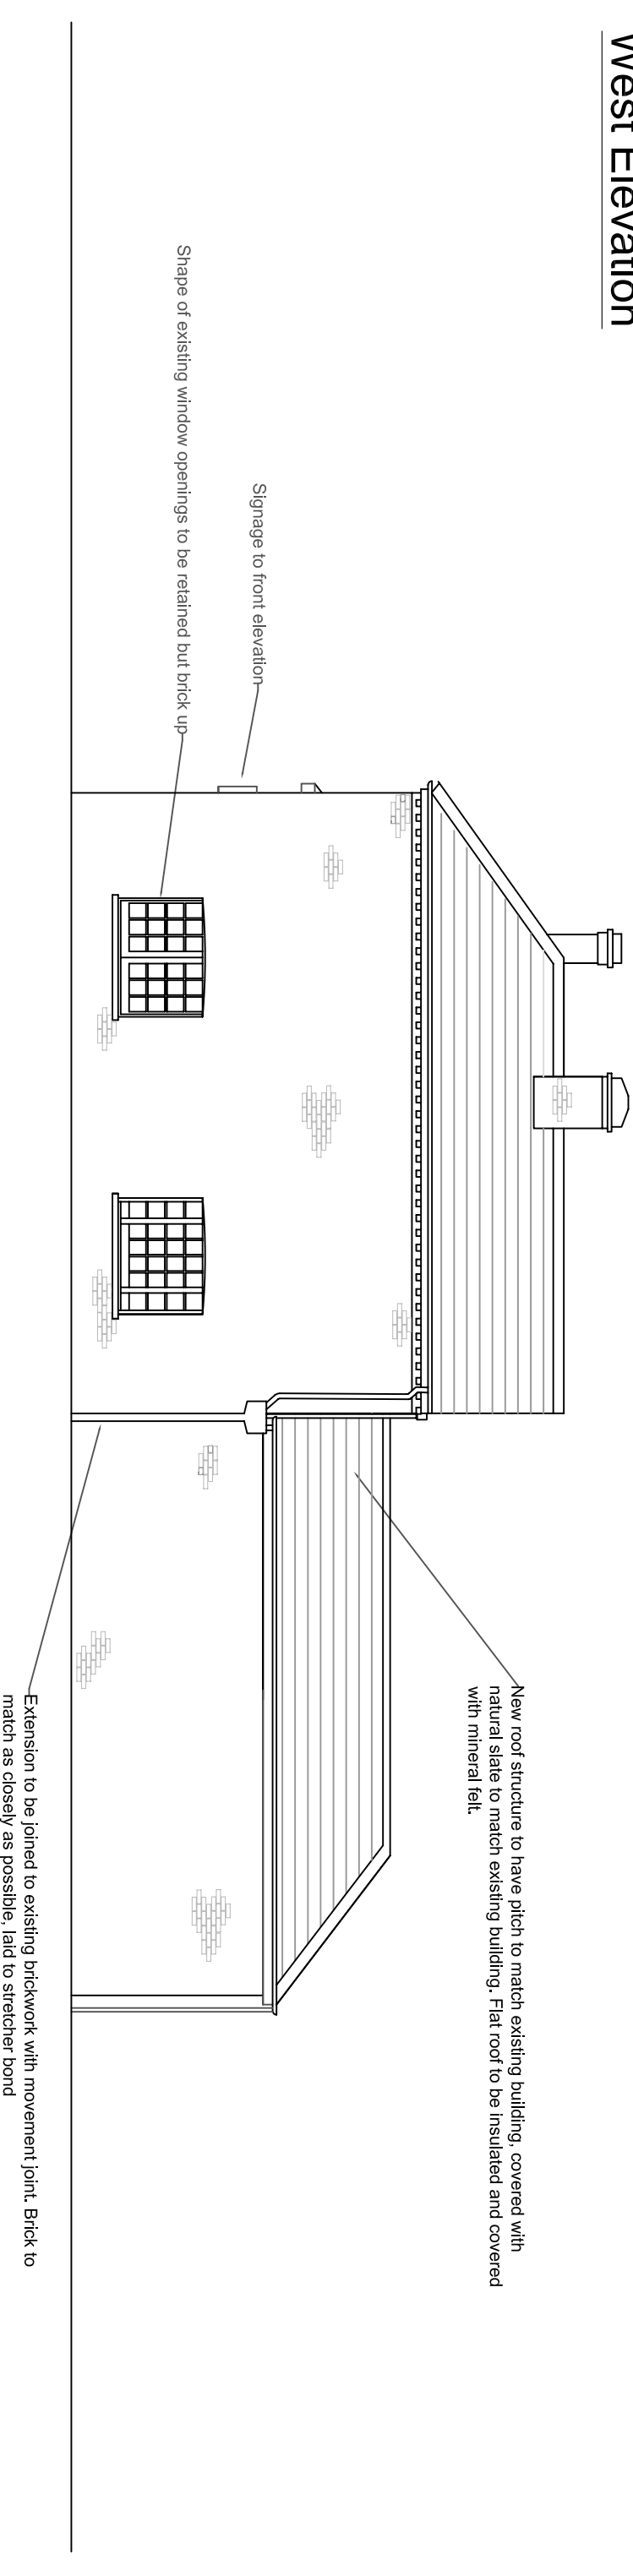

revisions

-	-	-	-	-	-
-	-	-	-	-	-
-	-	-	-	-	-
-	-	-	-	-	-
-	-	-	-	-	-

Revision H: Labels altered

client

drawn by
AF

checked by
NEI

project

Rose in June
Hayling Island

drawing

Proposed North & West Elevations

drawing no. revision

P - 009 E

date 30/07/13 scale at A3

job no. 1:100

SNBC251803

Building & Project
Consultancy

2 Charlotte Place
Southampton
SO14 0TB
t 02380 713 900
f 02380 713 901
e afraser@savills.com

savills