


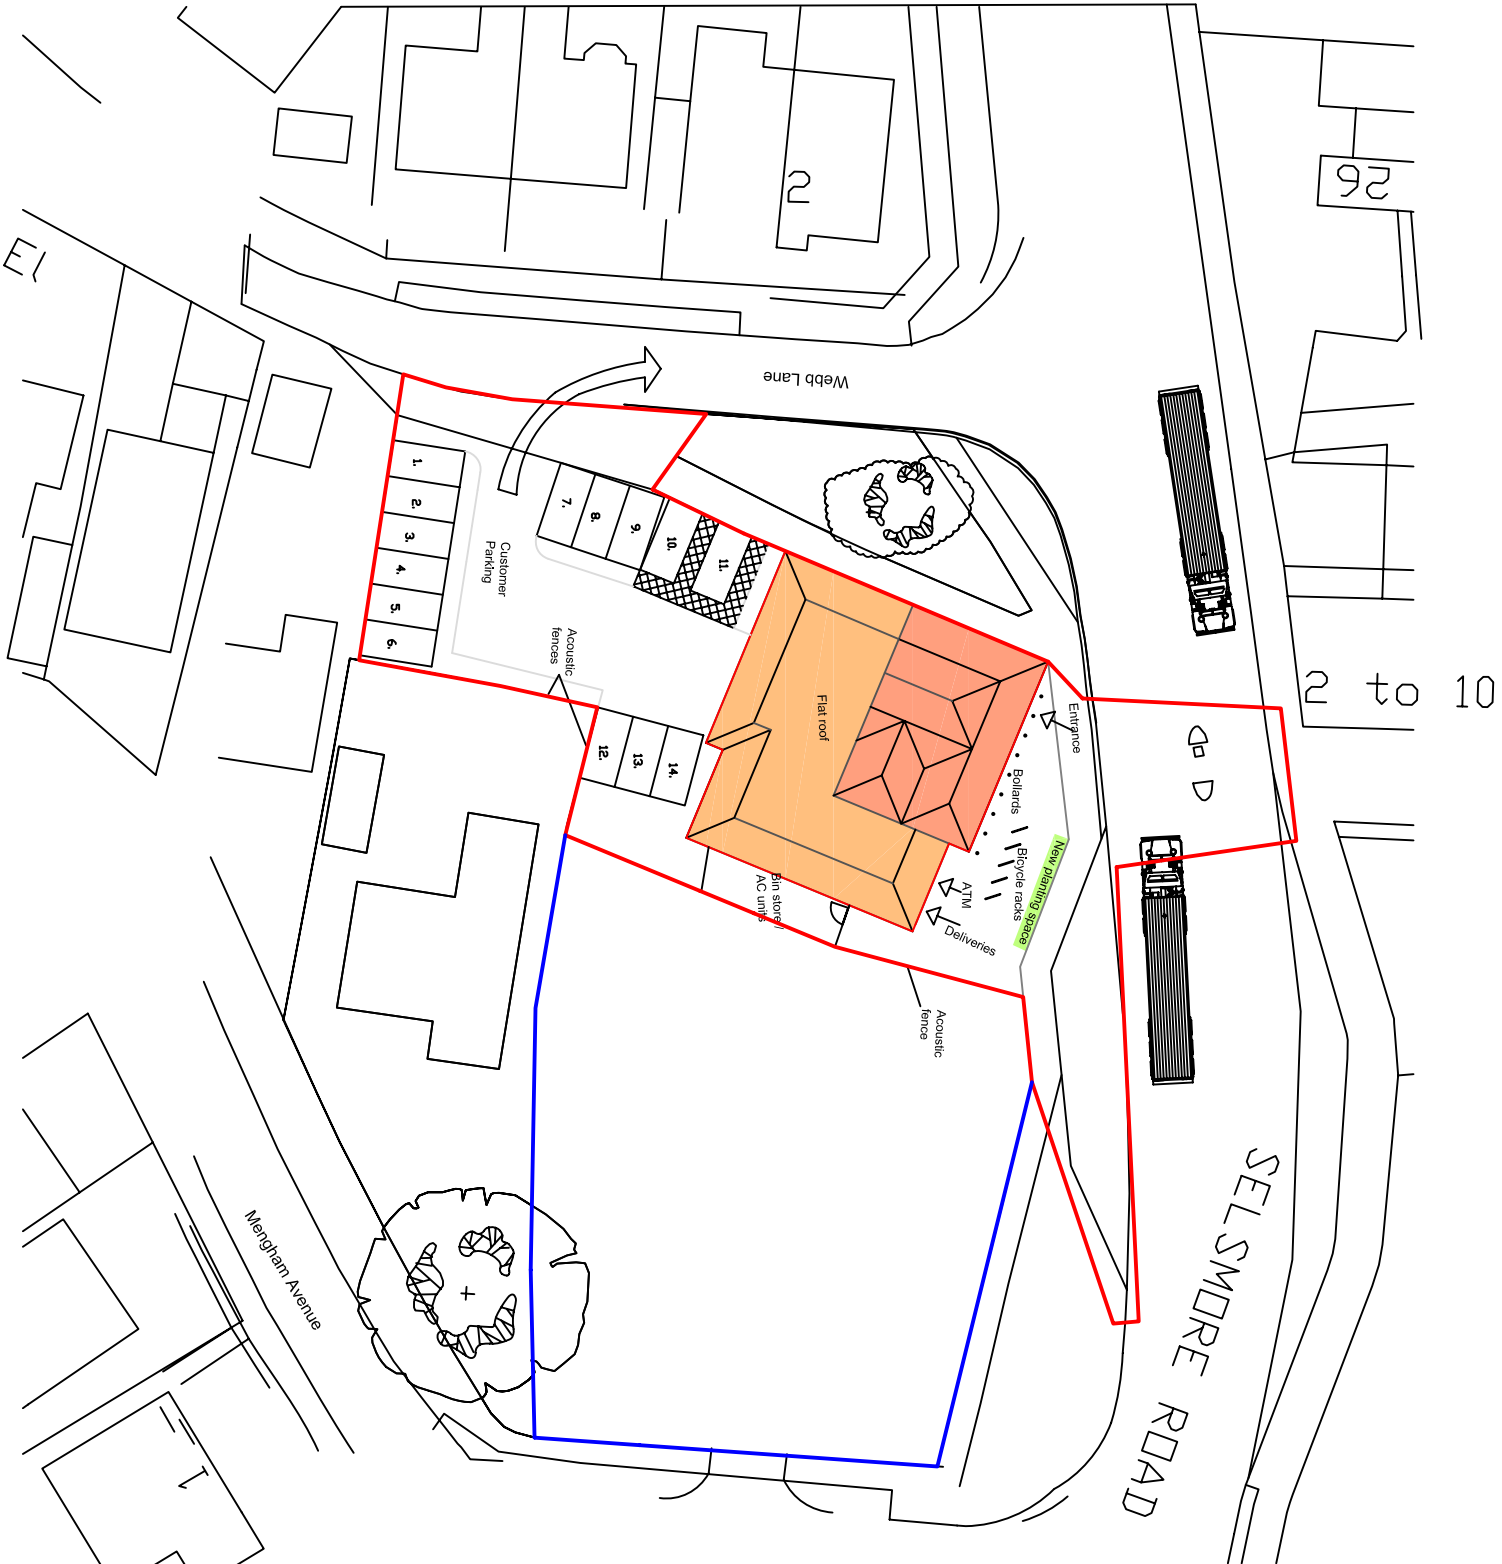

revisions

-	-	-	-	-	-
-	-	-	-	-	-
-	-	-	-	-	-
-	-	-	-	-	-
-	-	-	-	-	-

client

drawn by
AF

checked by
NEI

project

Rose in June
Hayling Island

drawing
Proposed Site Plan

drawing no. revision

P - 015 A

date scale at A3

30/07/13 1:500

job no.

SNBC251803