

NOTES:


Dimensions to be checked on site before commencing work. Any discrepancies shall be reported to the architect immediately.

Do not scale from these drawings except for planning purposes. Use figured dimensions only.


Where applicable this drawing is to be read in conjunction with other consultants drawings.

Ordnance Survey Licence Number: 100020449.

This drawing is the copyright of Harrington Design Architects Ltd.

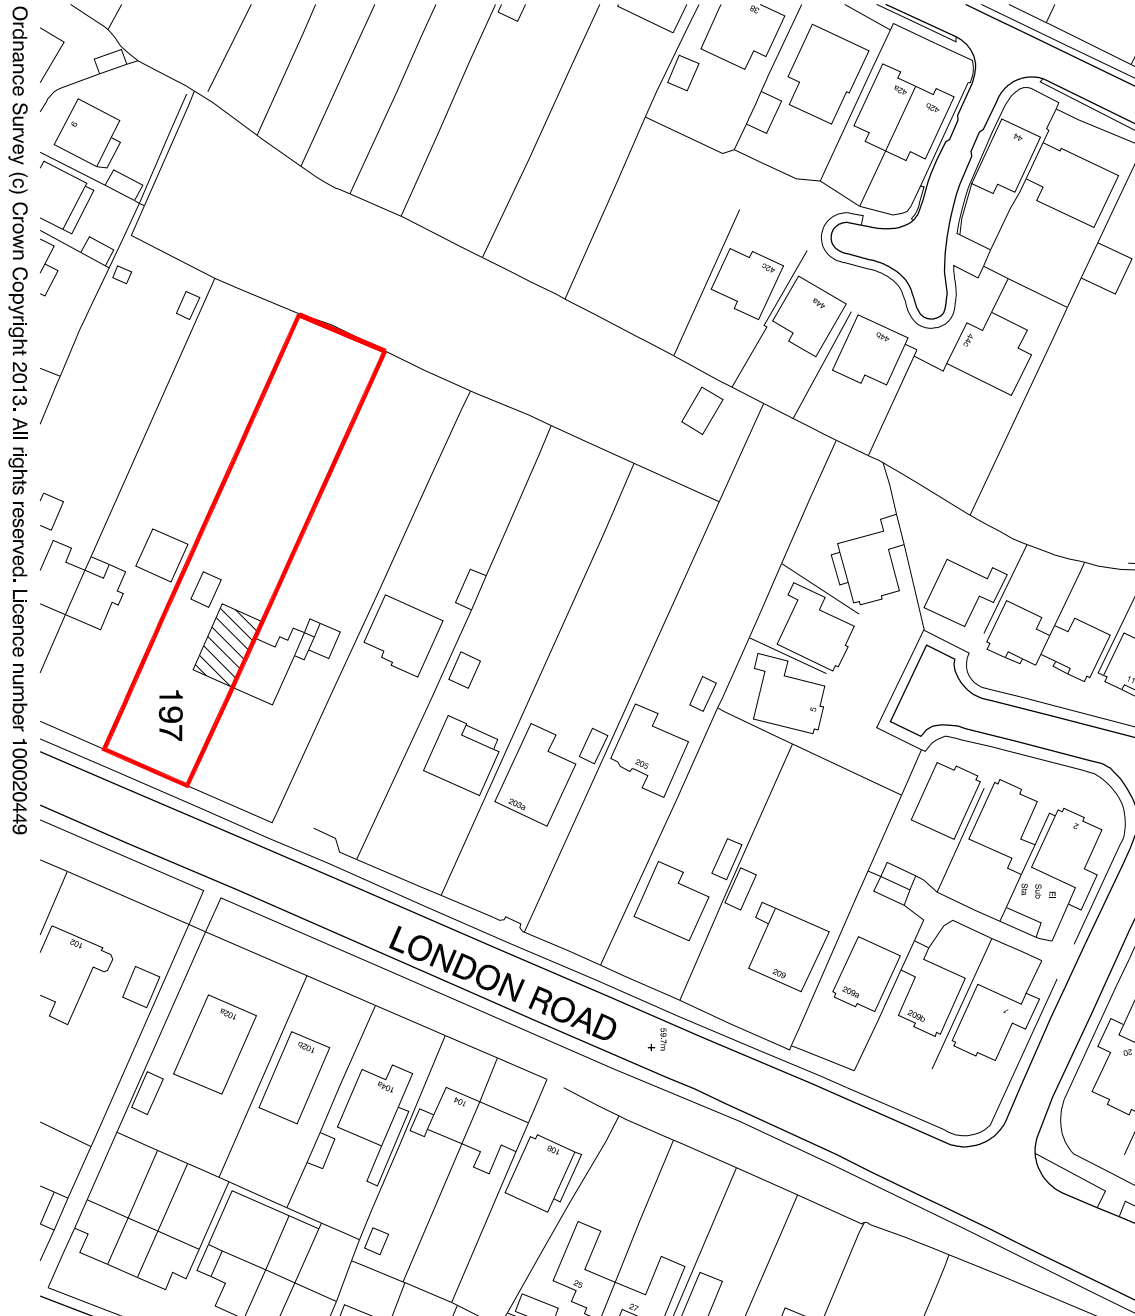


Ordnance Survey (c) Crown Copyright 2013. All rights reserved. Licence number 100020449

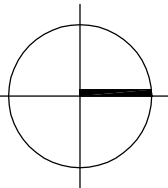


LOCATION PLAN 1:1250@A1



BLOCK PLAN 1:500

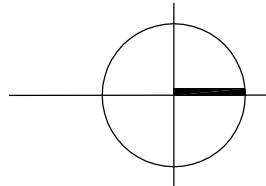

SITE PLAN 1:200

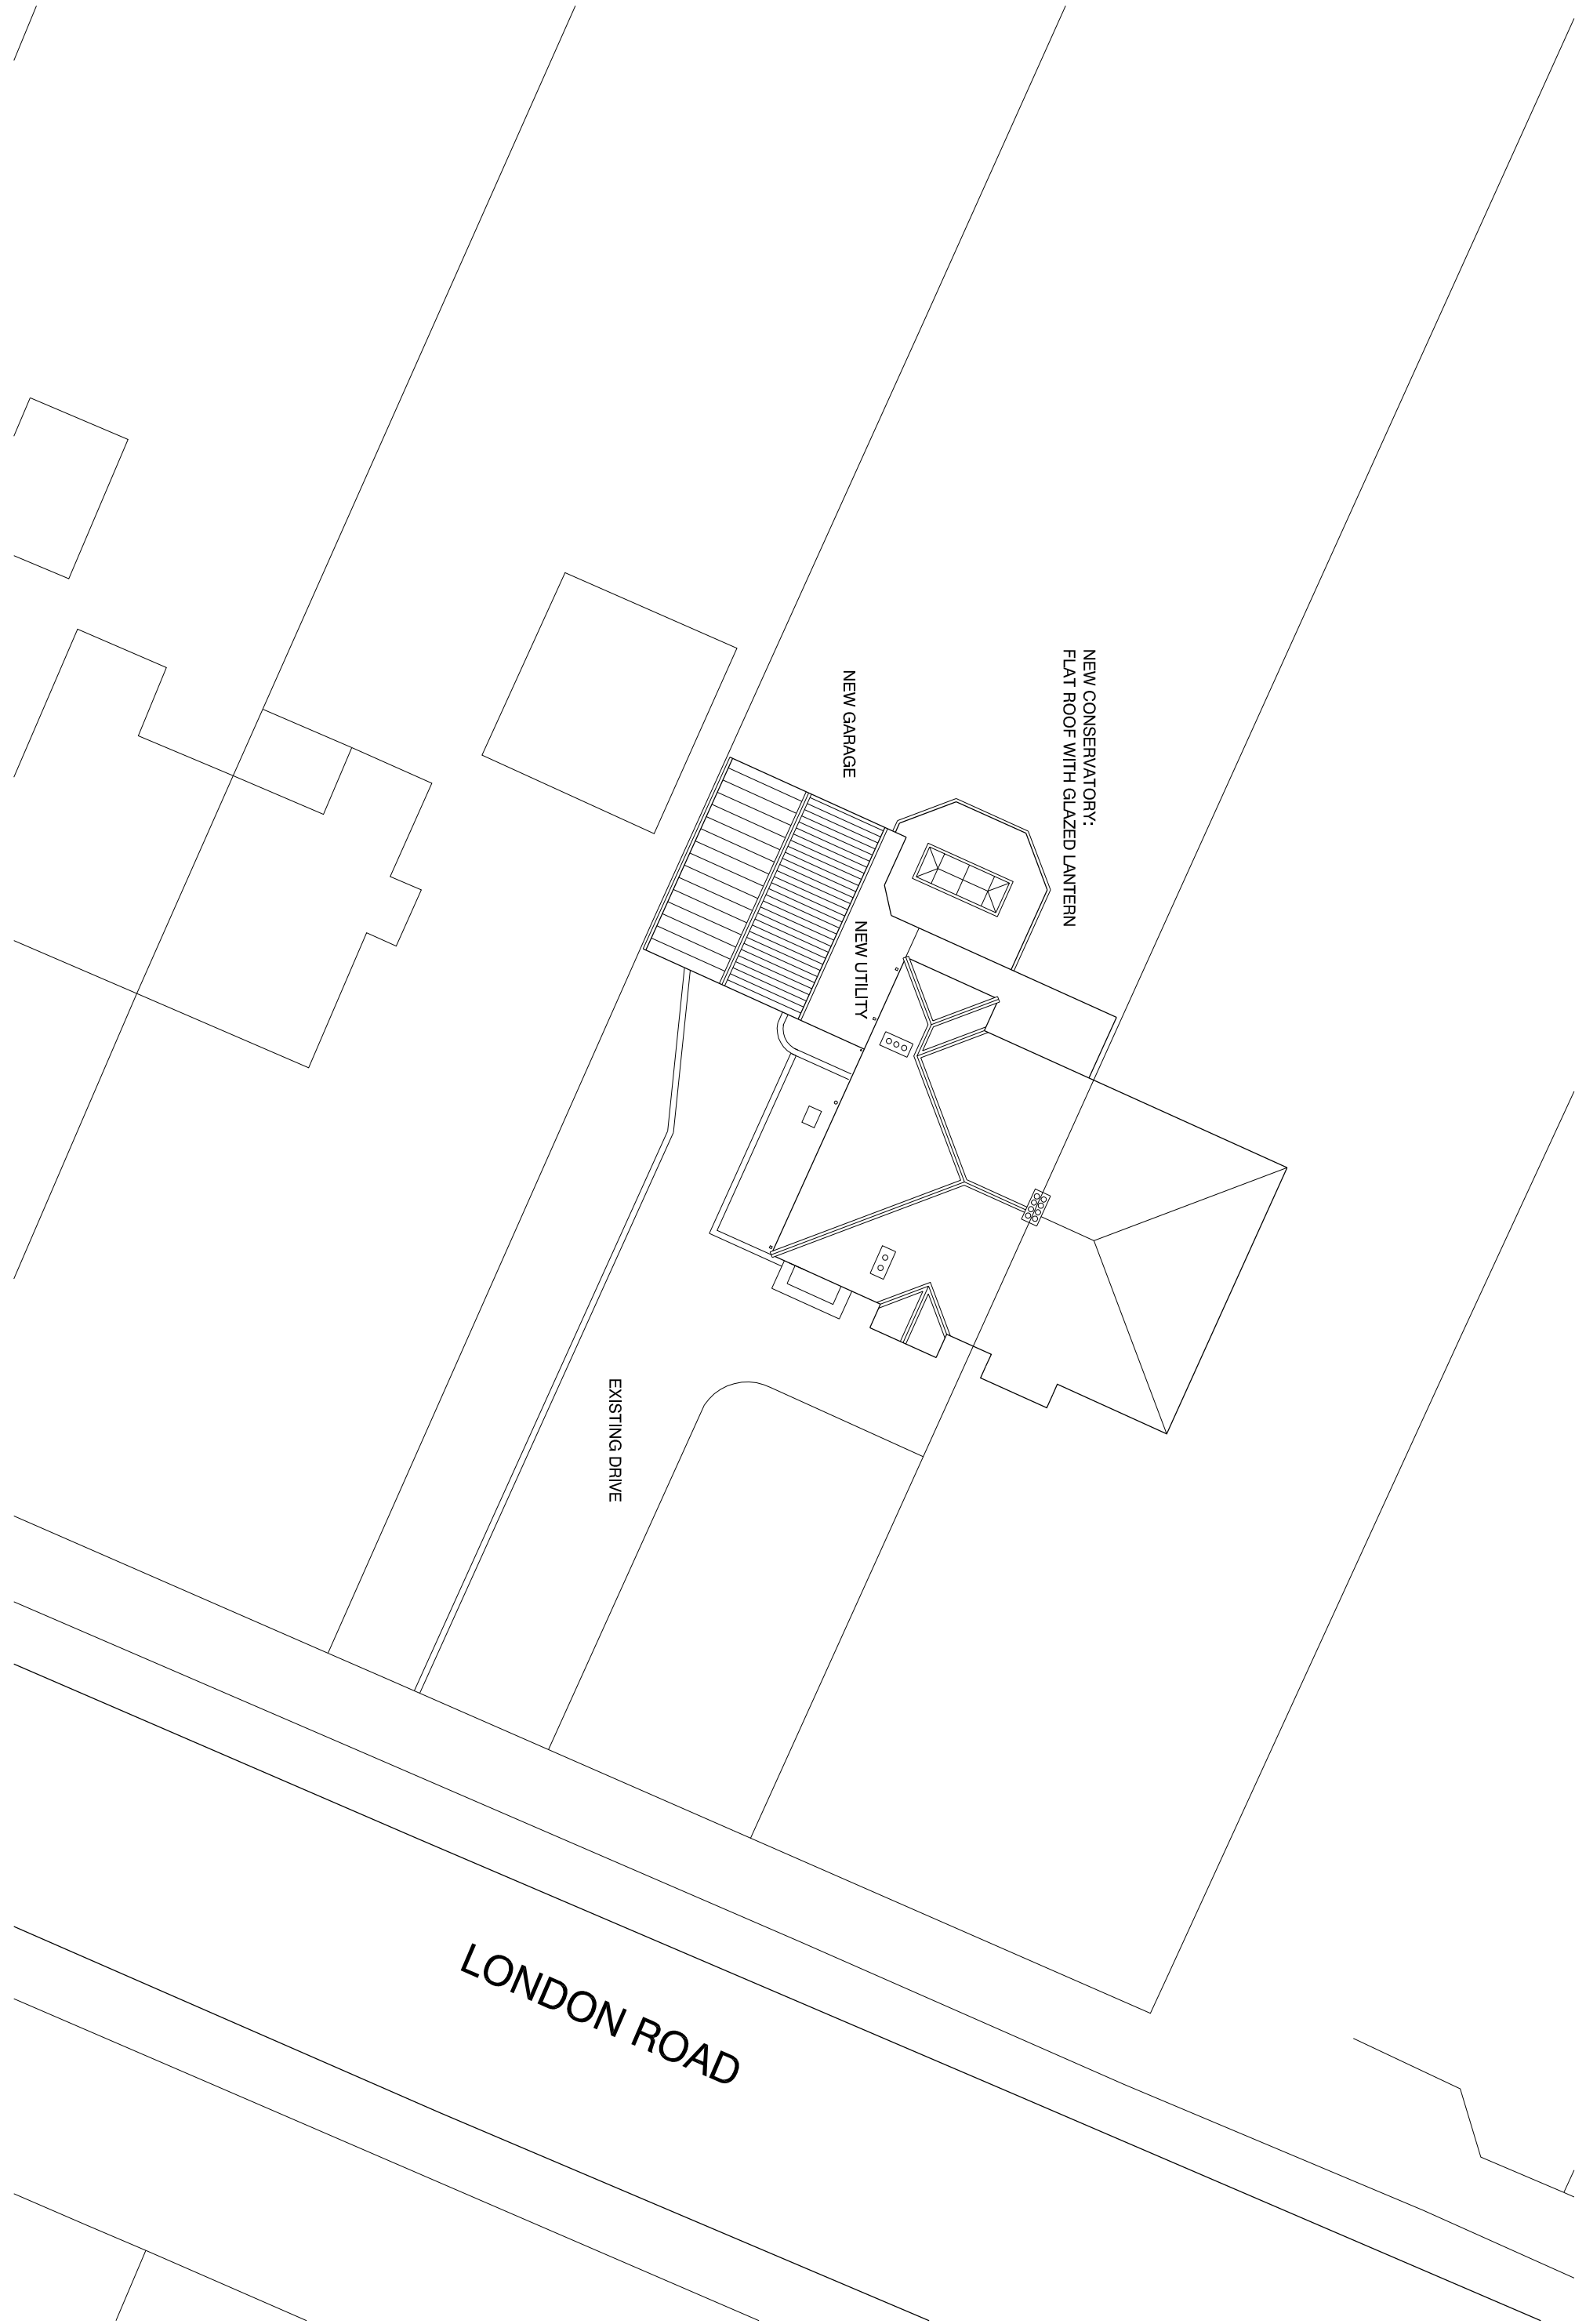

Rev	Date	Amendment
-----	------	-----------

Harrington Design Architects
Broadbridge Business Centre
Deiling Lane
Bosham
West Sussex
PO19 8NP
Tel: 01243 574600
Fax: 0870 7060193
info@harringtondesign.co.uk



MR & MRS STILL

NEW GARAGE, UTILITY AND
CONSERVATORY
197 LONDON ROAD
COWPLAIN

LOCATION PLANS

Date	Drawn	Scale	Checked
08.10.13	SR	1:1250, 1:500, 1:200 @ A1 W/V	
Job Number	Prefix	Drawing Number	Revision
13020		100	