



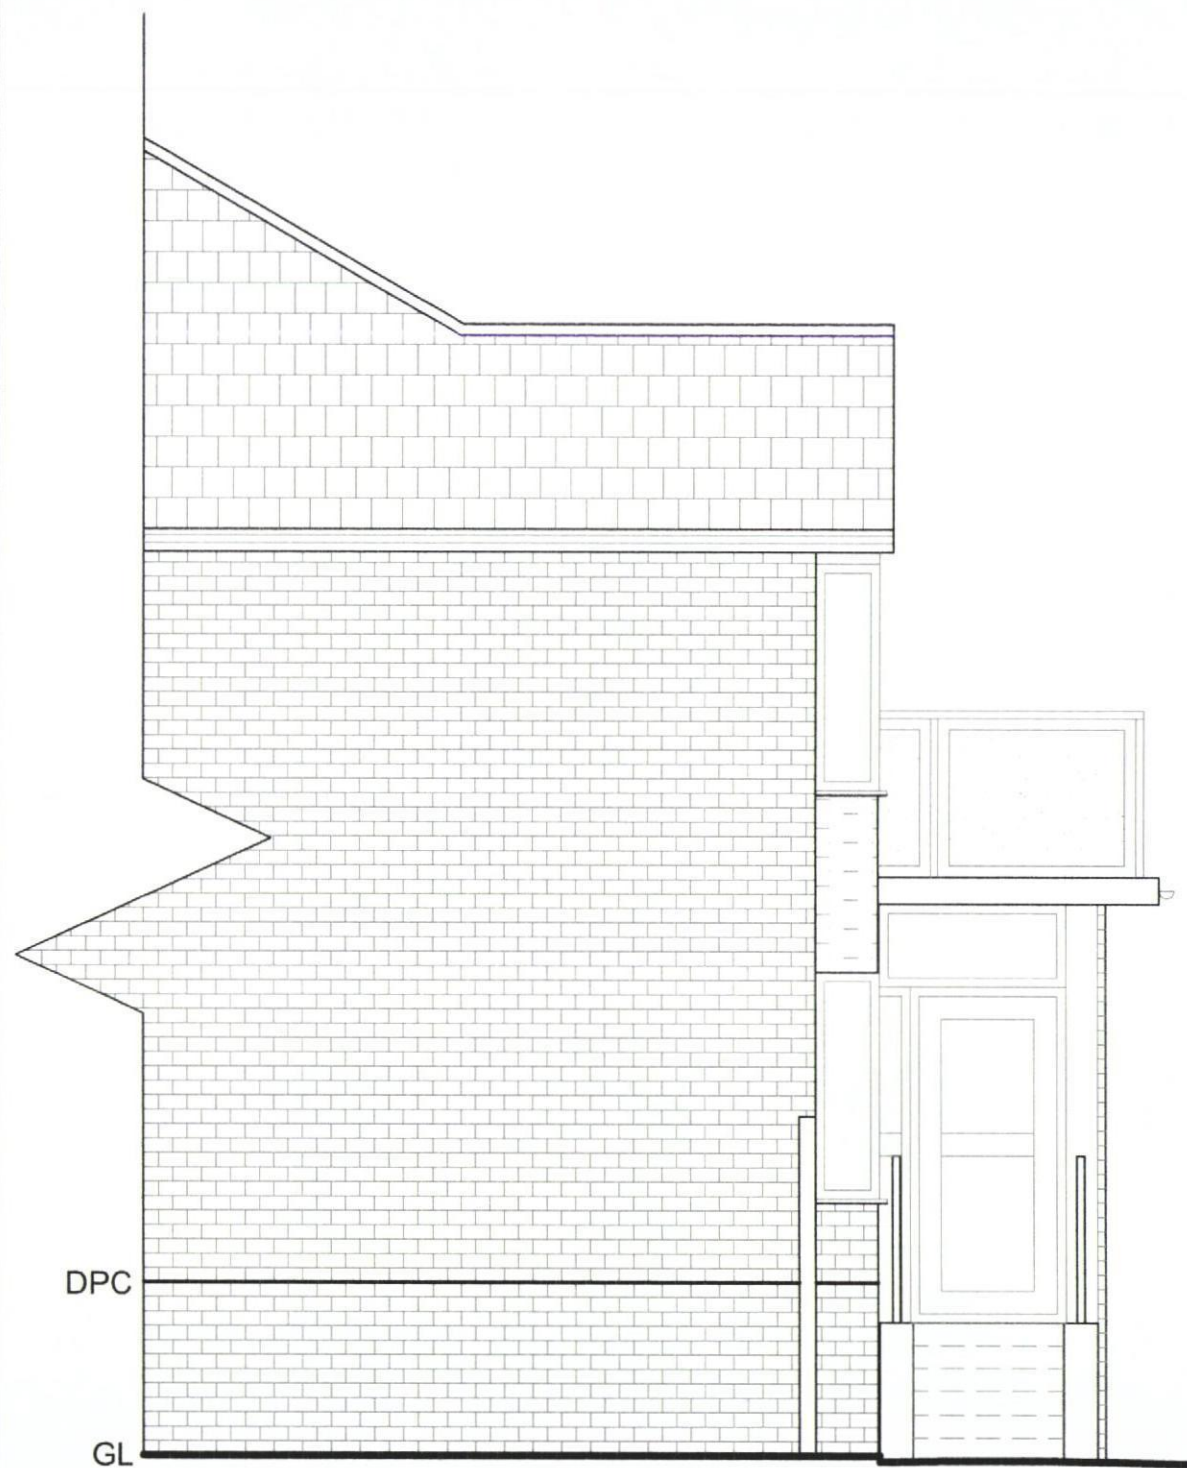

West Elevation
Scale 1:50

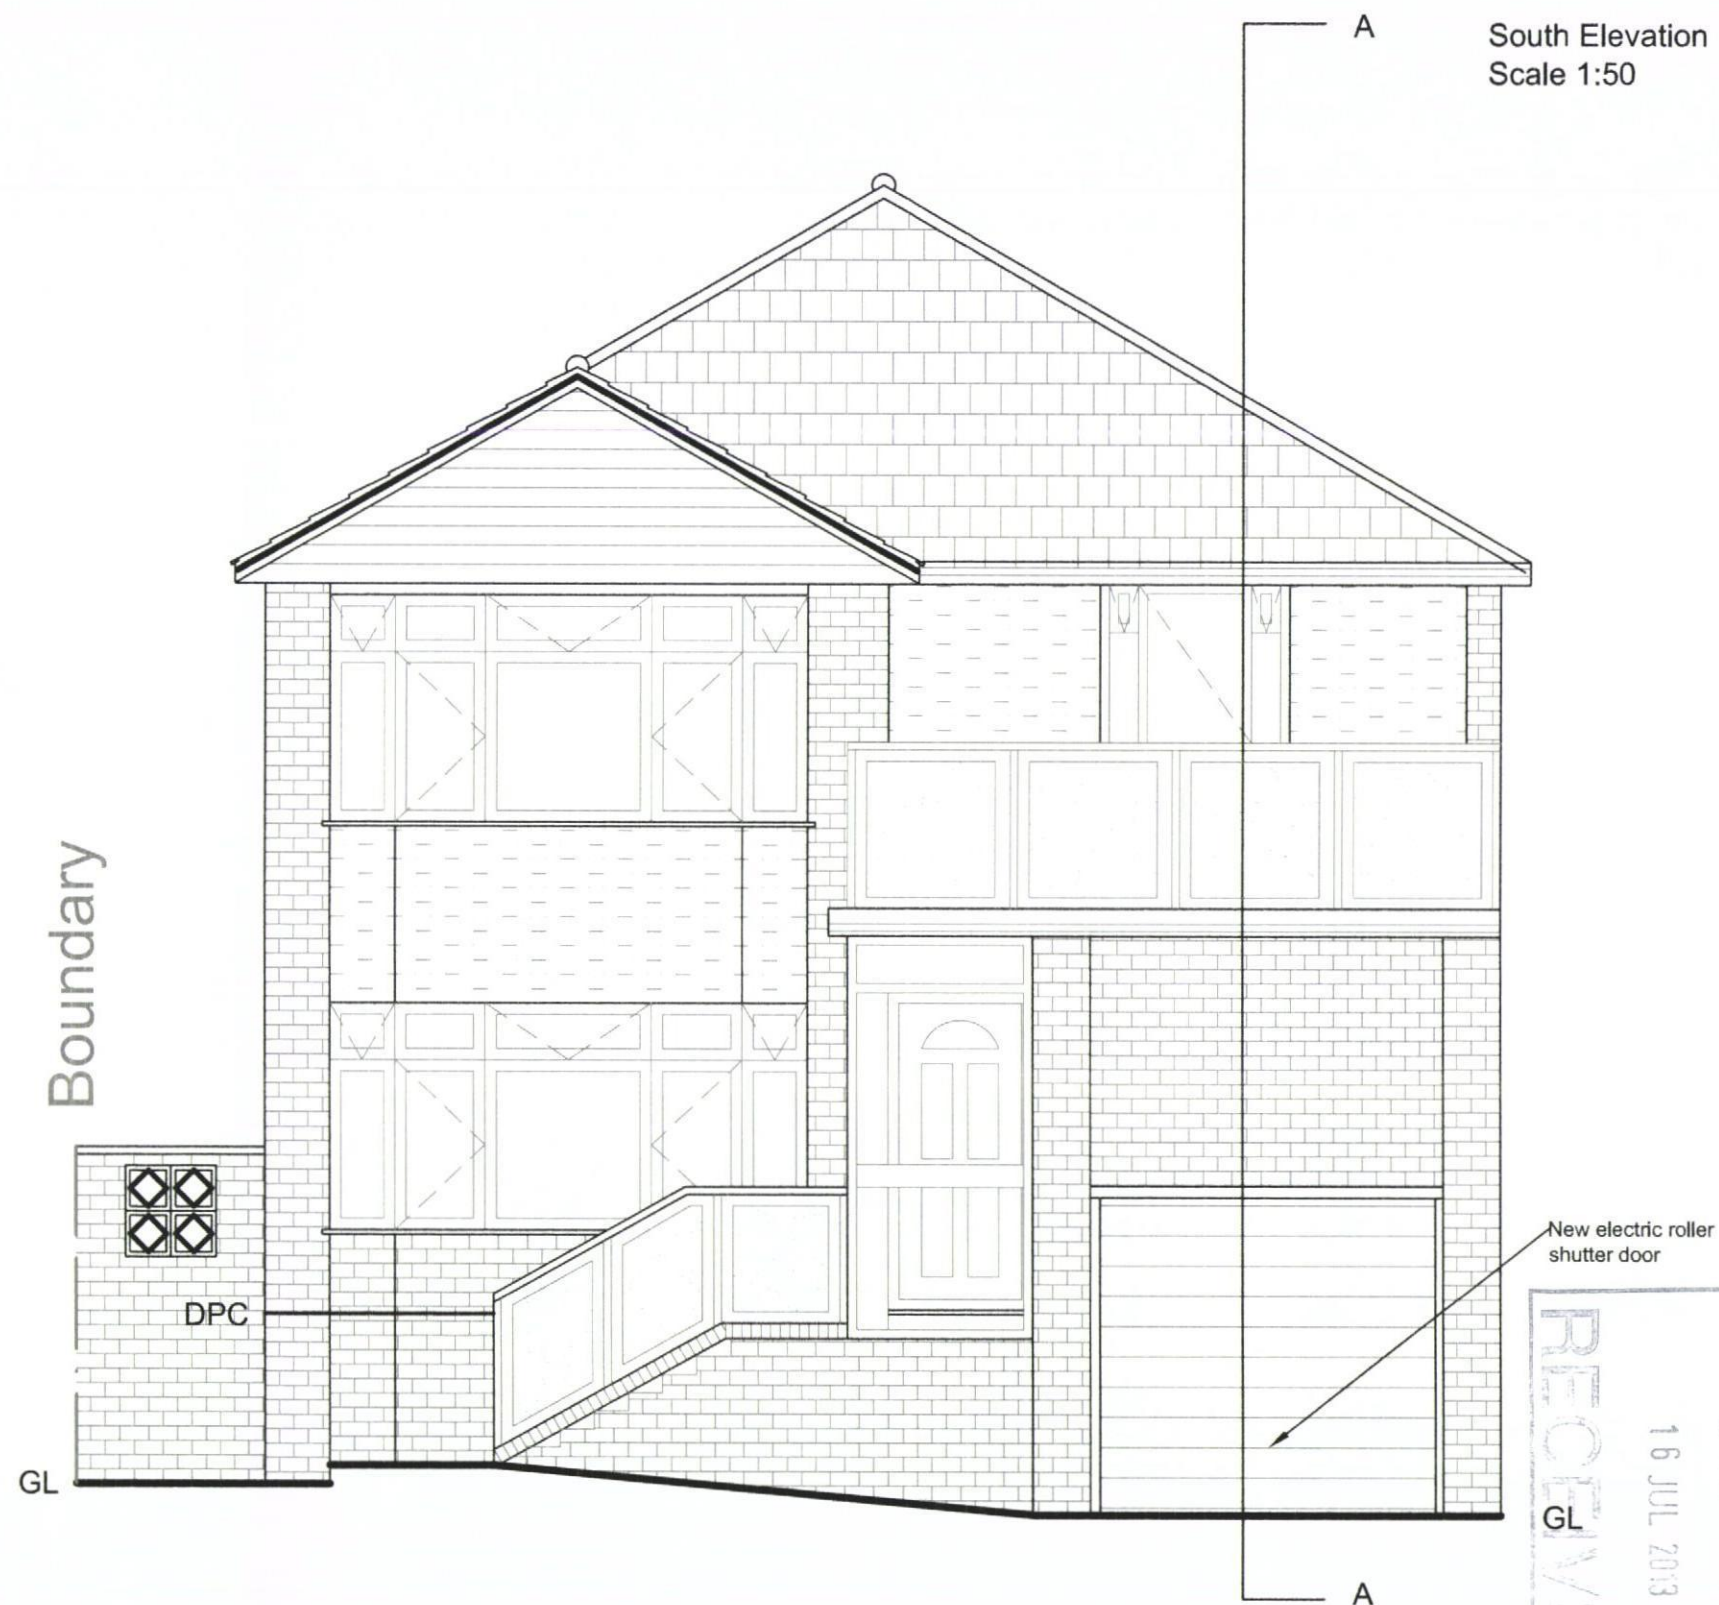

South Elevation
Scale 1:50

NOTES

1. To be read in conjunction with drawings D1 - D5, the notes accompanying the drawings dated 30/06/13.

Dwg No.: D4	Rev _	Scale: 1:50@A3 1:100@A3	Date: 08/07/13
Dwg Title: Elevations As Proposed		 hampshire surveyors.co.uk CHARTERED BUILDING SURVEYORS 17 Wellsworth Lane, Rowlands Castle, Hampshire PO9 6BX Tel/Fax: 023 9241 3995 Mob: 07831 856965 E: enquiries@hampshiresurveyors.co.uk	
Project: 35 Auriol Drive Havant PO9 3LS New Entrance Steps, Porch and Garage Extension			

RECEIVED
16 JUL 2013
HAVANT COUNCIL