
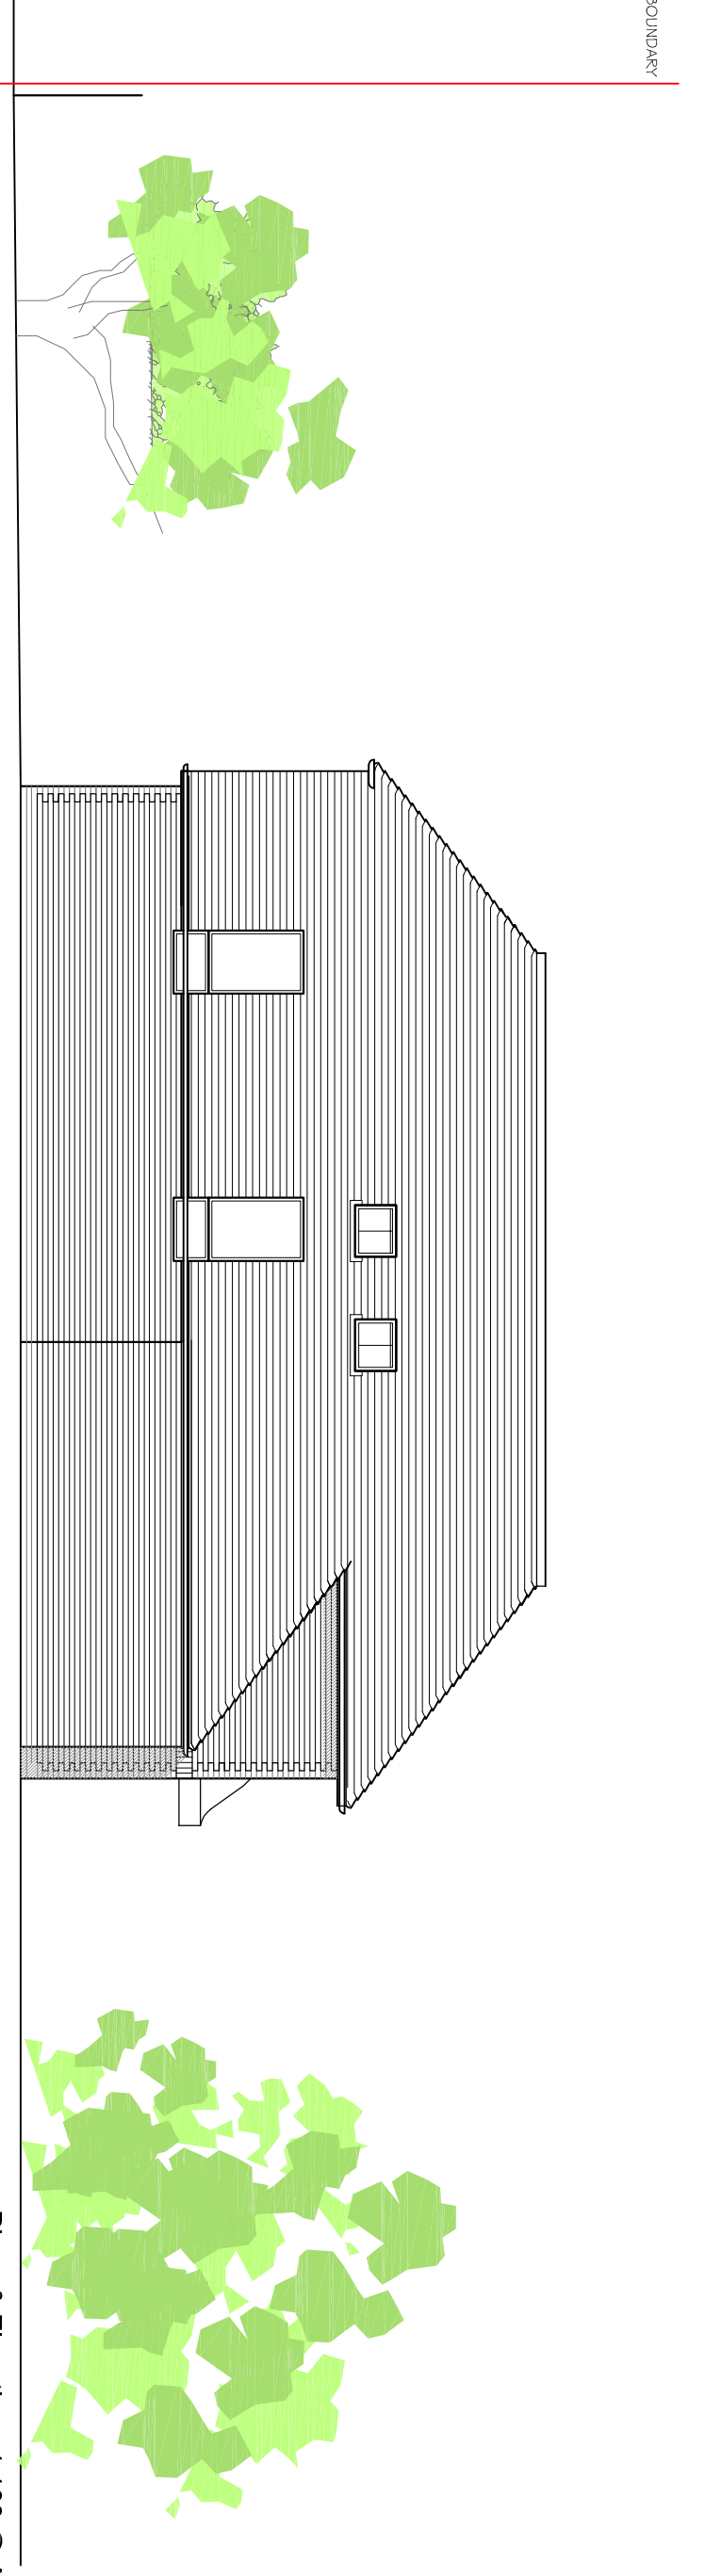
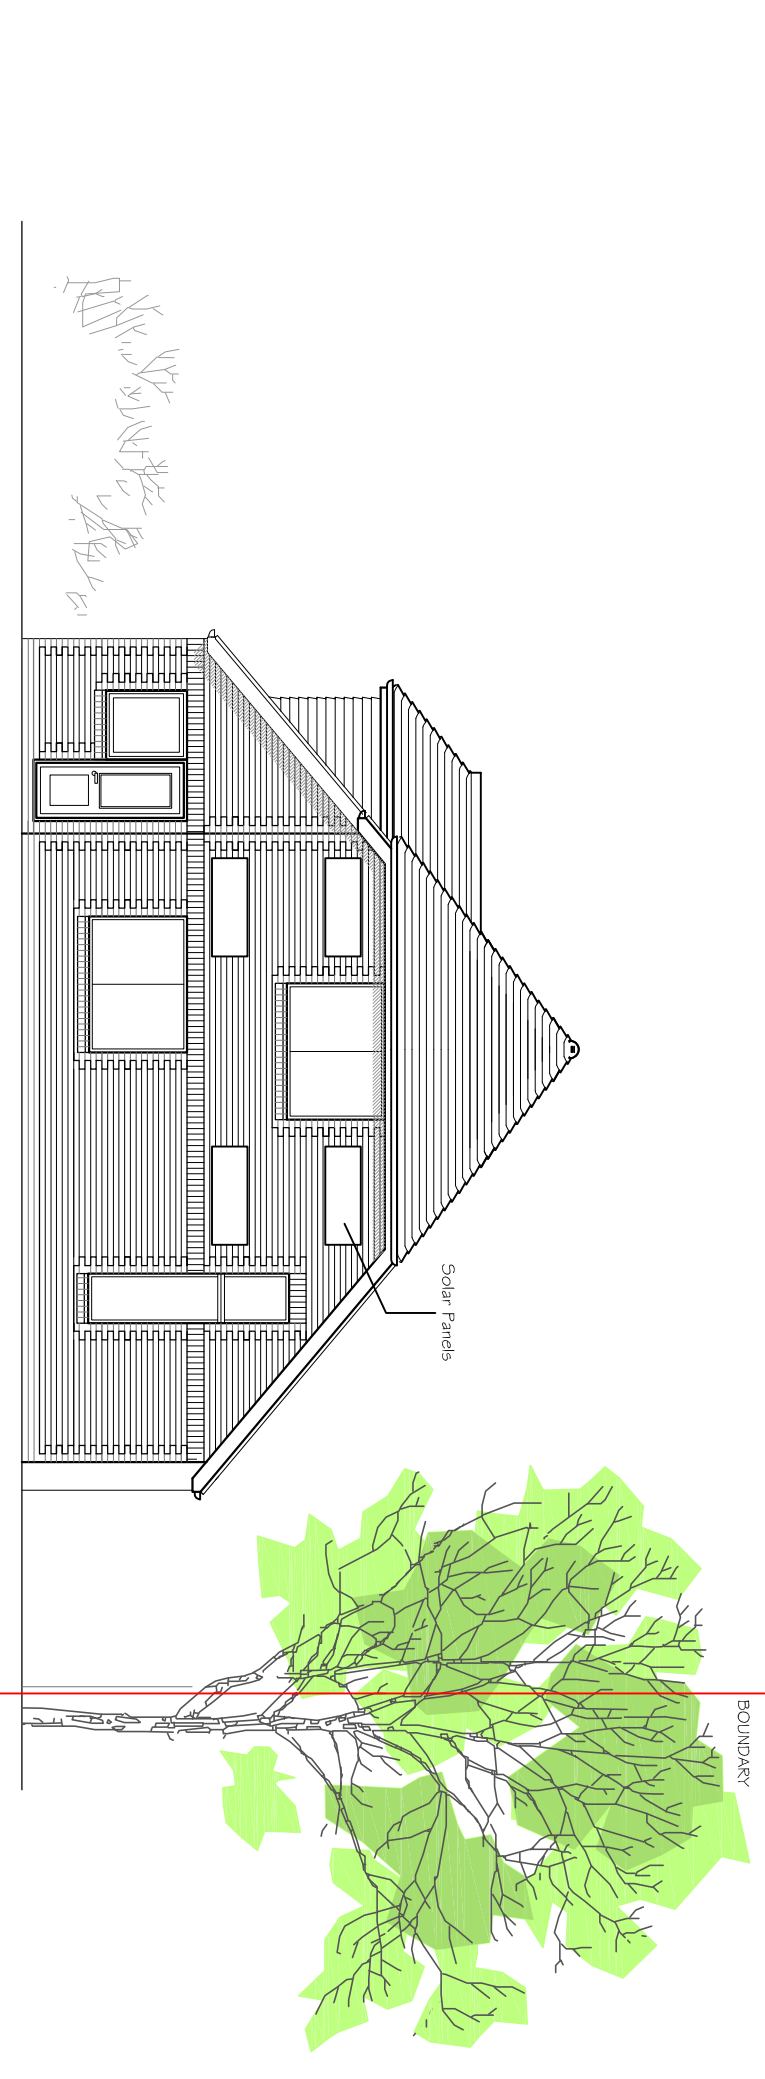
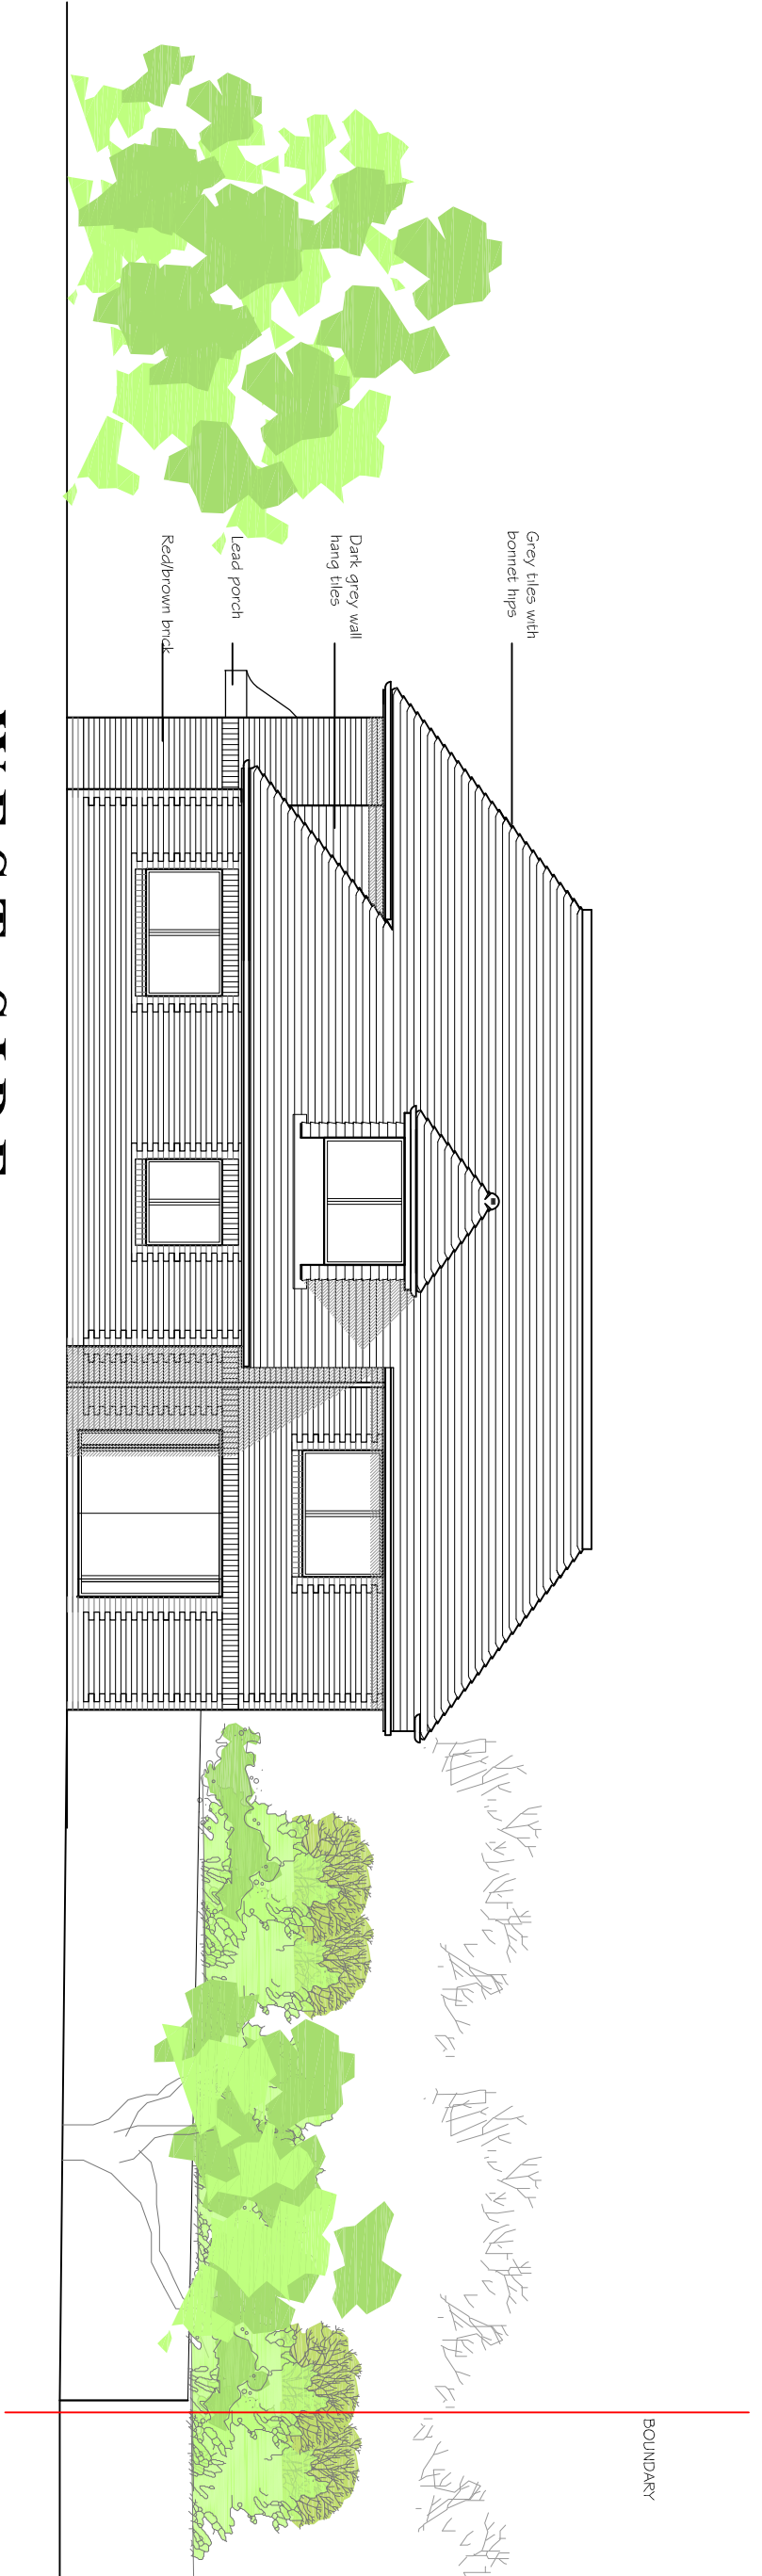
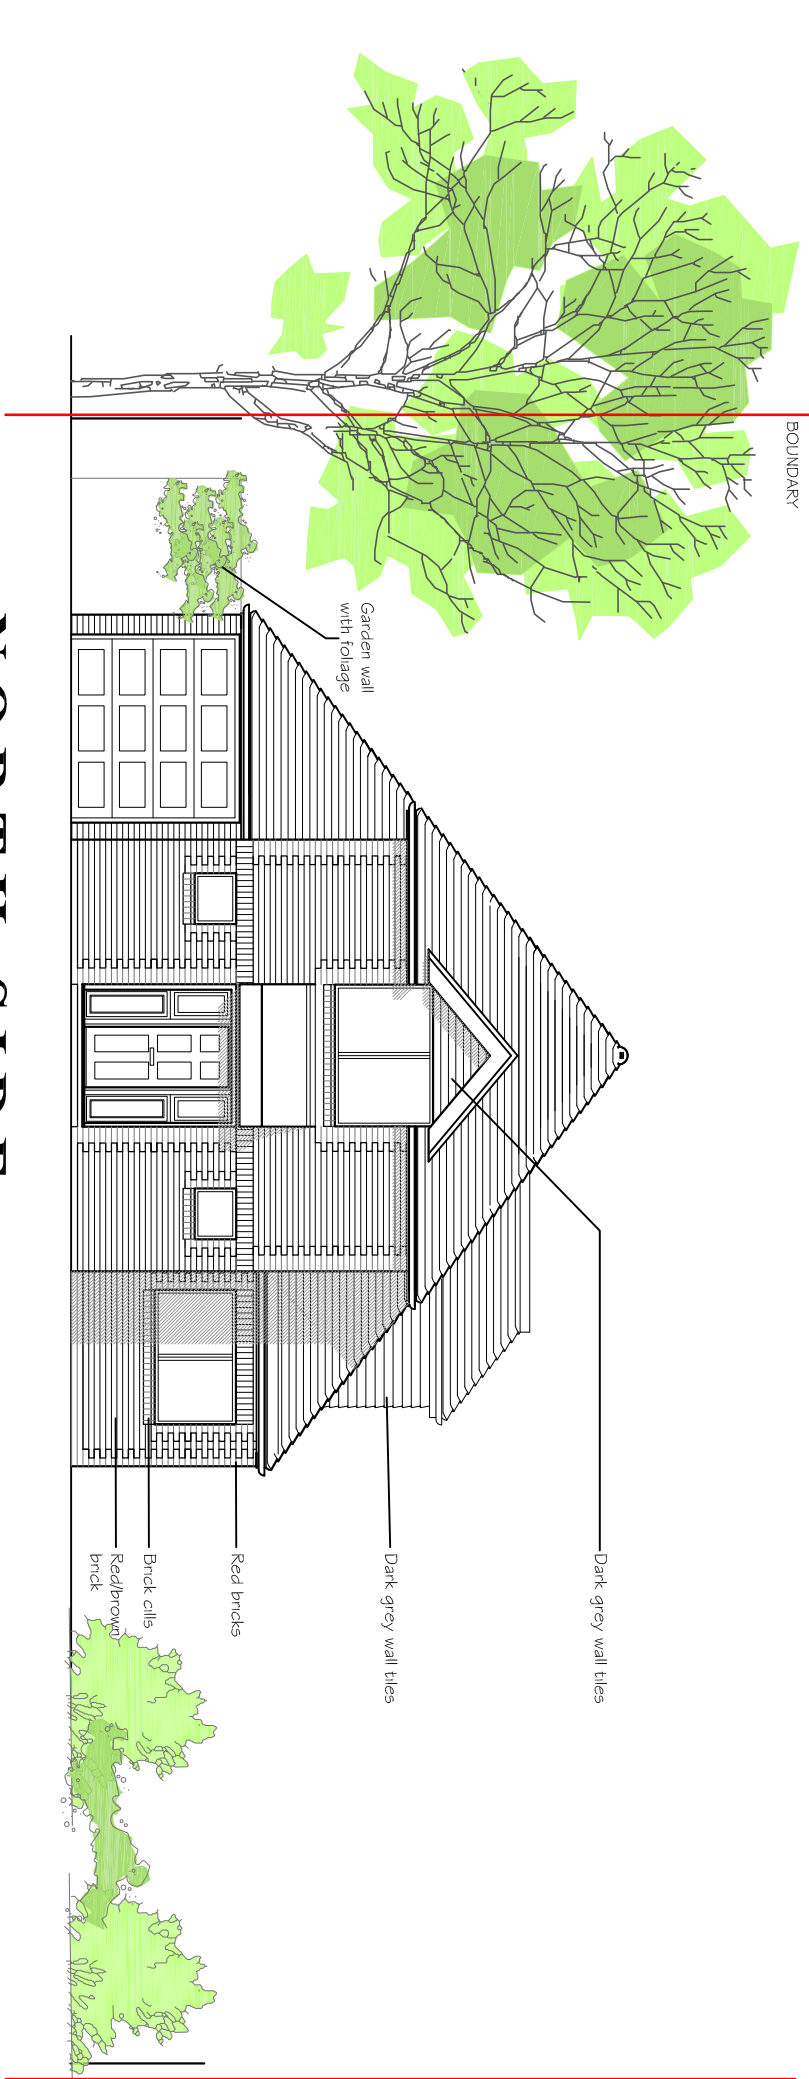
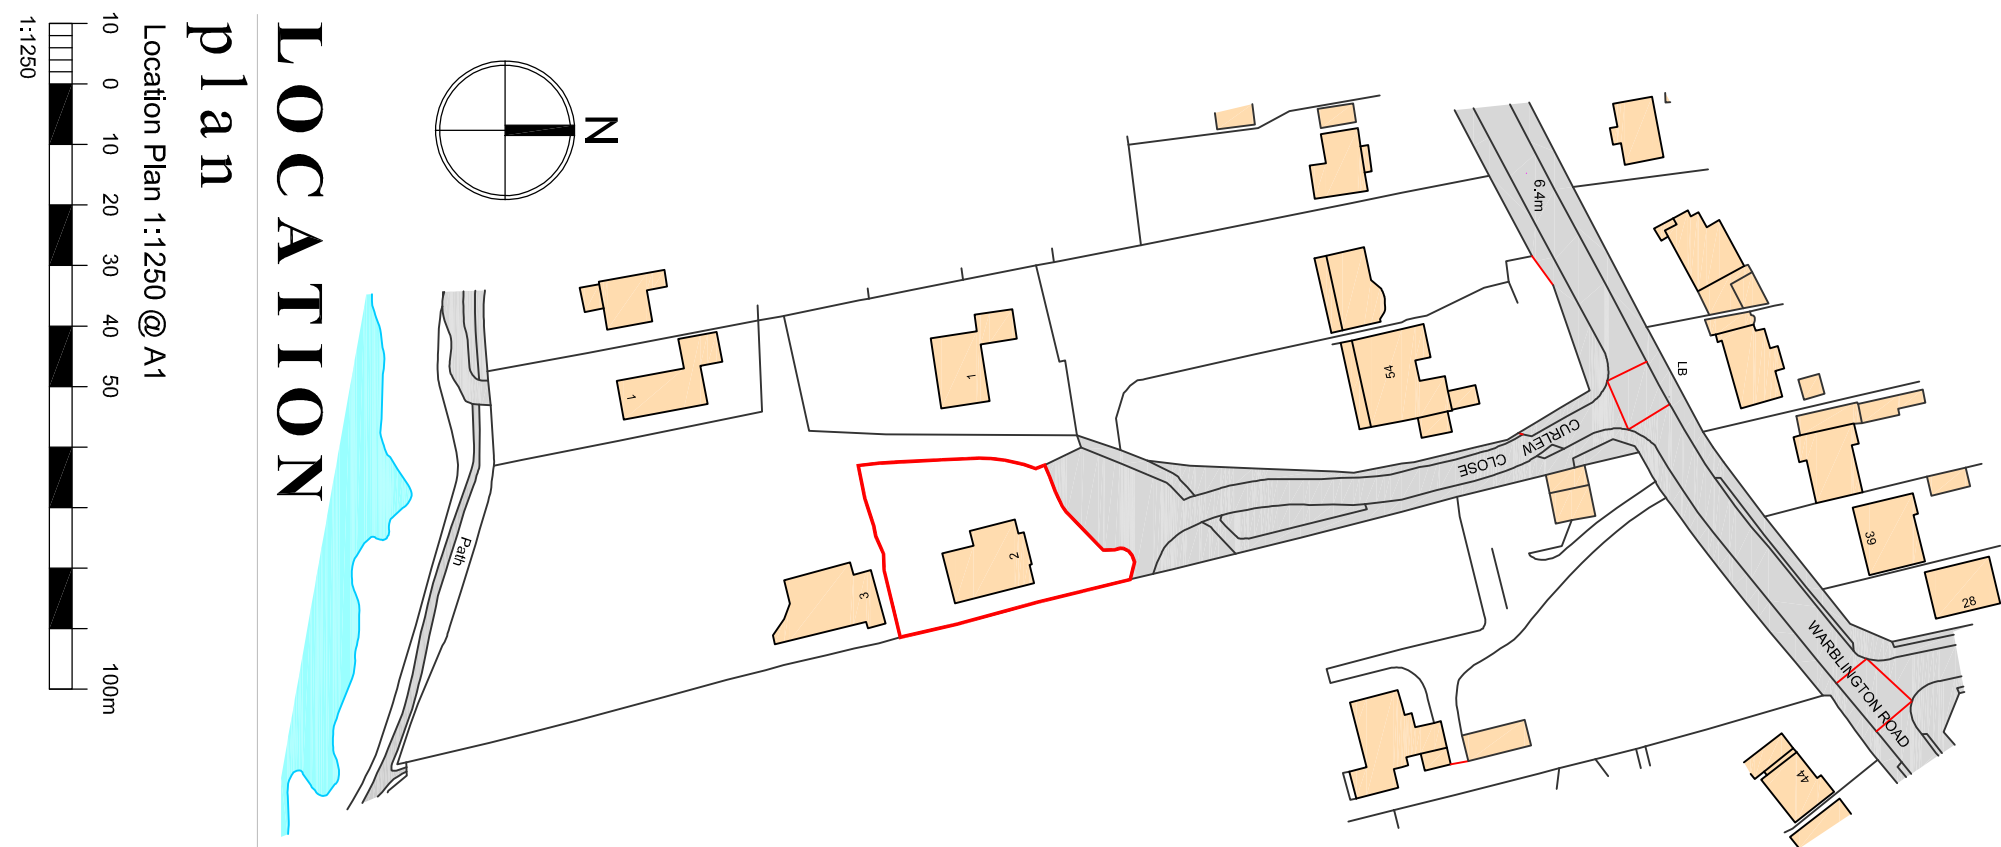
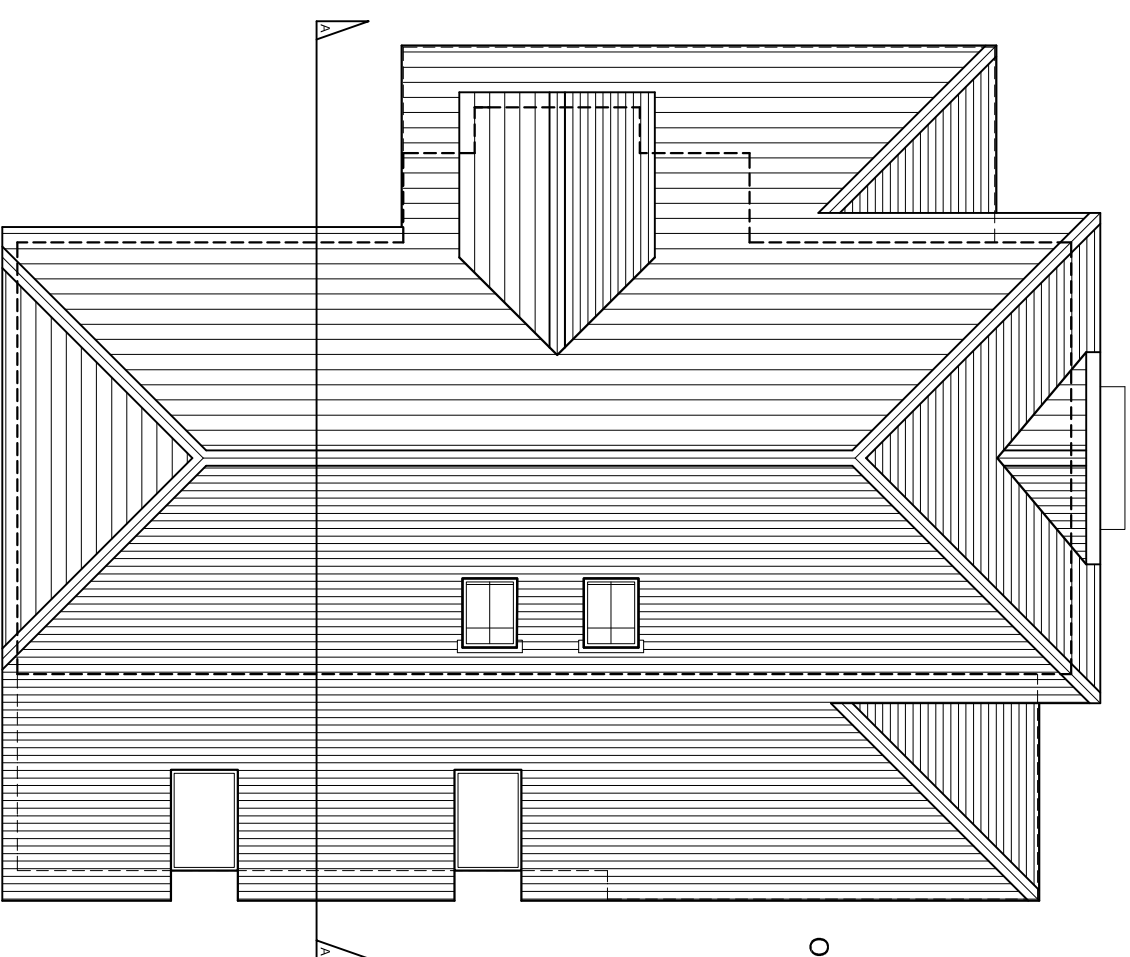
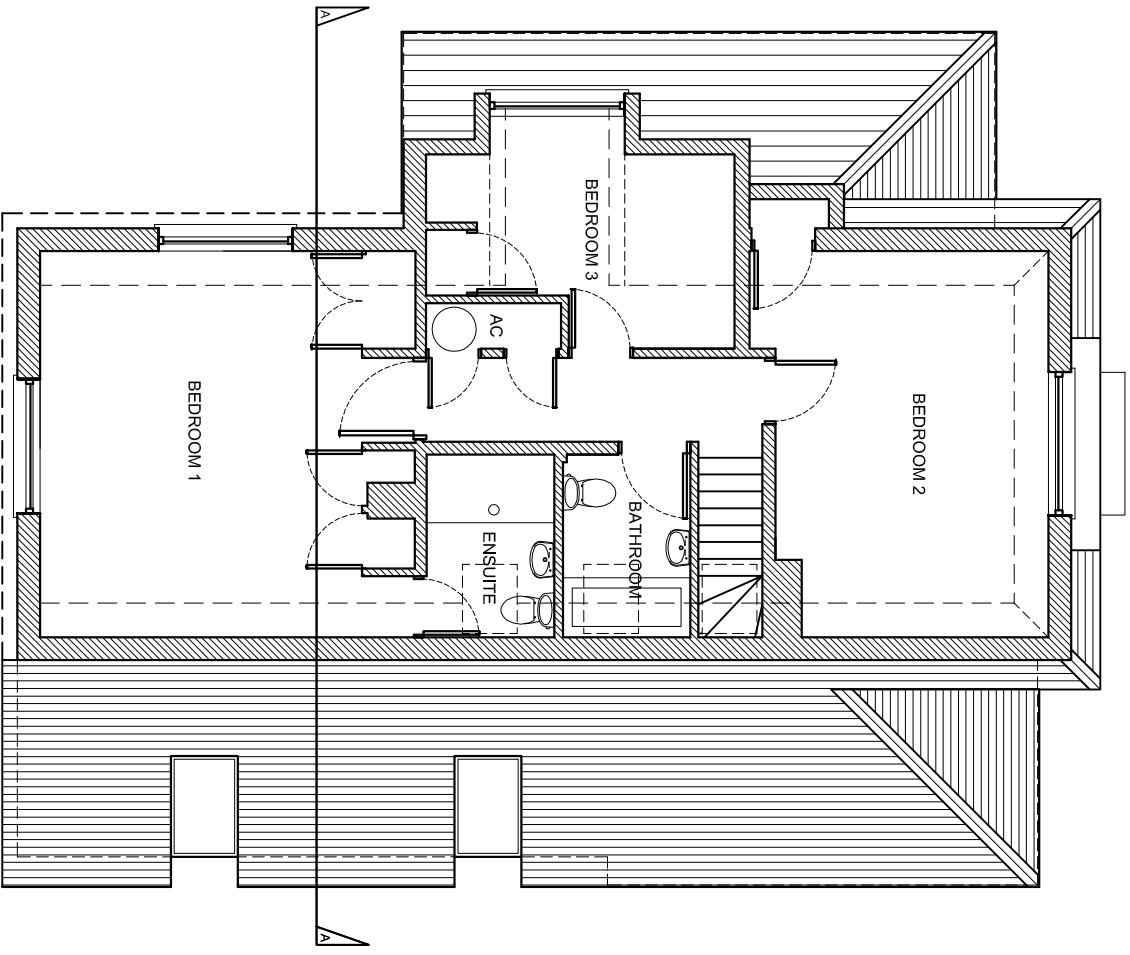


Curlew Close - Emsworth

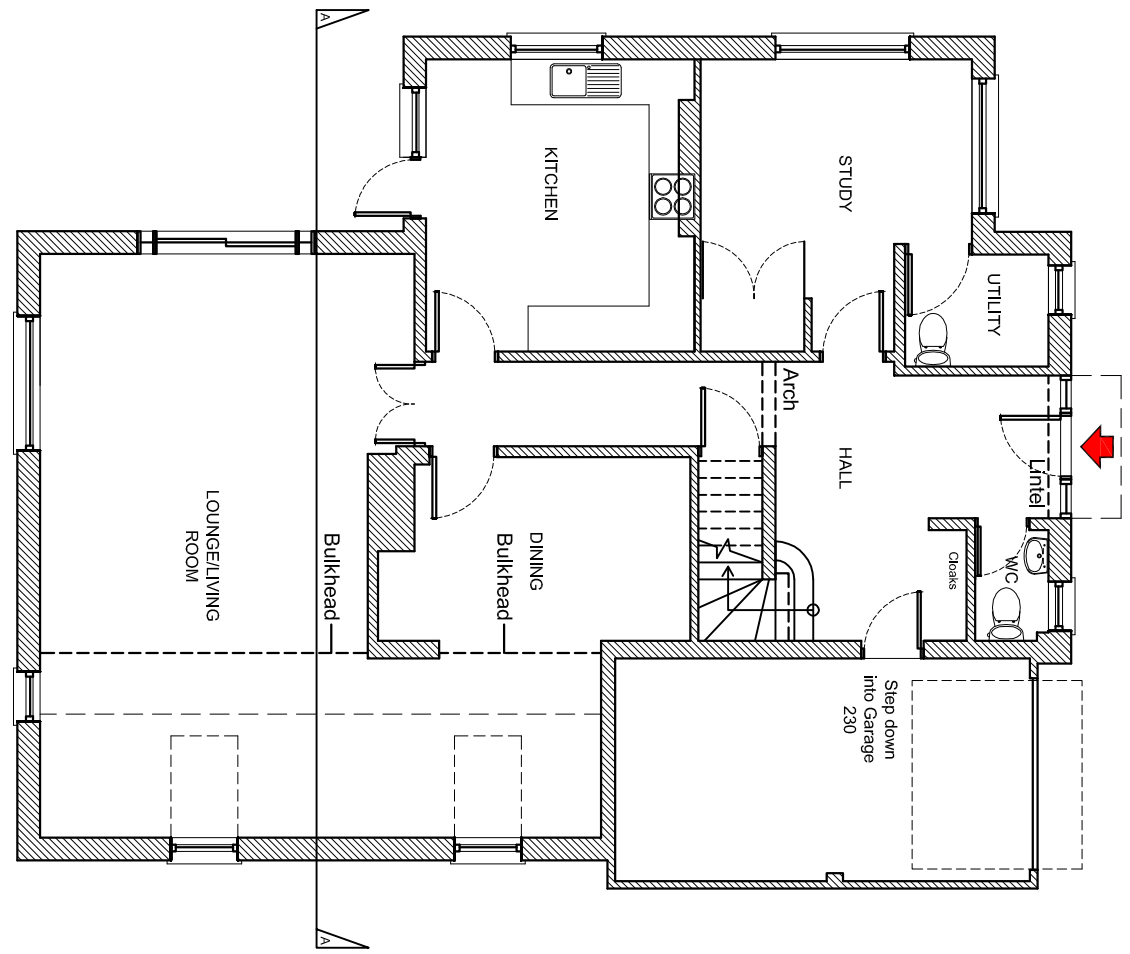

NOTES:
Dimensions to be checked on site before commencing work. Any discrepancies shall be reported to the architect immediately.
Do not scale from these drawings except for planning purposes.
Use figured dimensions only.
Where applicable this drawing is to be read in conjunction with other consultants' drawings.
All drawings to be read in conjunction with specification and all other drawings including structural engineer and mechanical and electrical drawings / specification.

Ordinance Survey, (c) Crown Copyright 2014. All rights reserved. Licence number 100022432

REV	DATE	AMENDMENT	DRAWN

CLIENT	Mr Andrew Bray
PROJECT	2 Curlew Close Emsworth Hampshire
www.hdarchitects.co.uk	mail@hdarchitects.co.uk
hd architects	Malpas Davies Architects Ltd 11 The Old Farm House Emsworth, PO10 7BT 01243 370 715
DRAWING	Existing Plans & Elevations Existing Site Plan Location Plan
SCALE	1:100 1:200 1:1250
DATE	July 2014
DRAWING NUMBER	14-06801_Planing
REVISION	K.L. *