






Location Plan
scale 1:1250

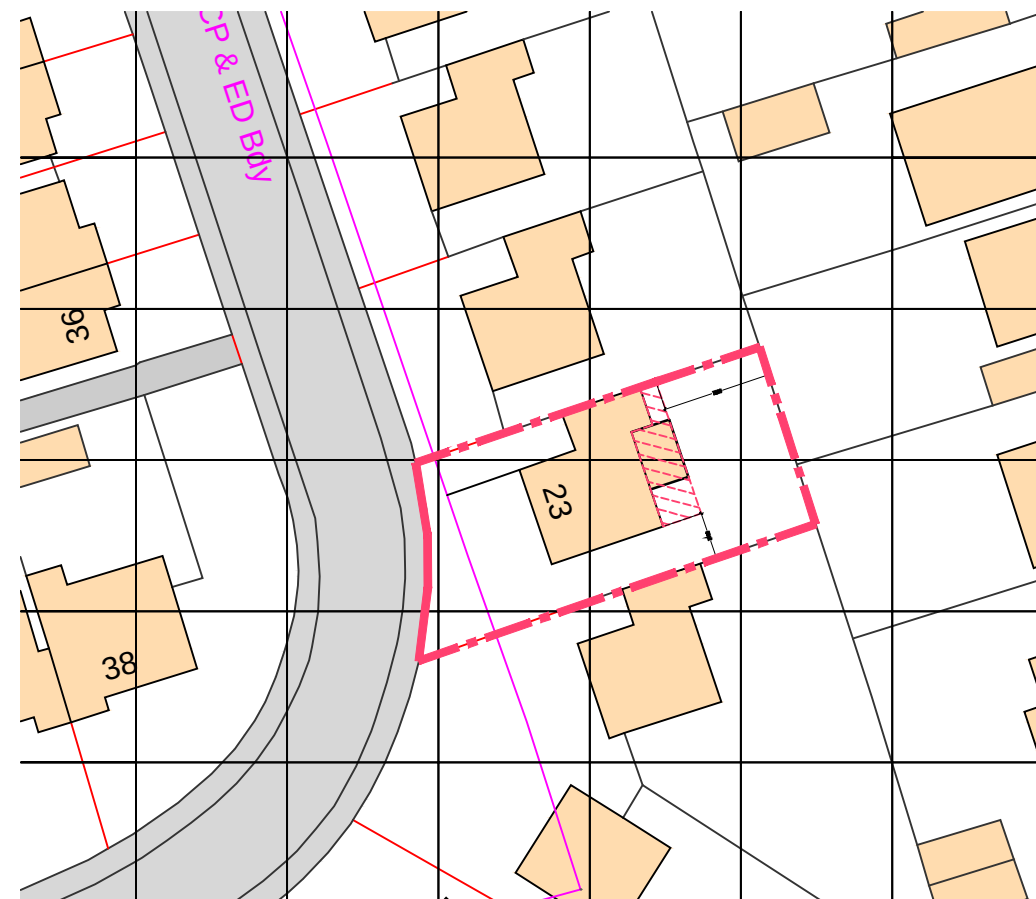


Block Plan
scale 1:500

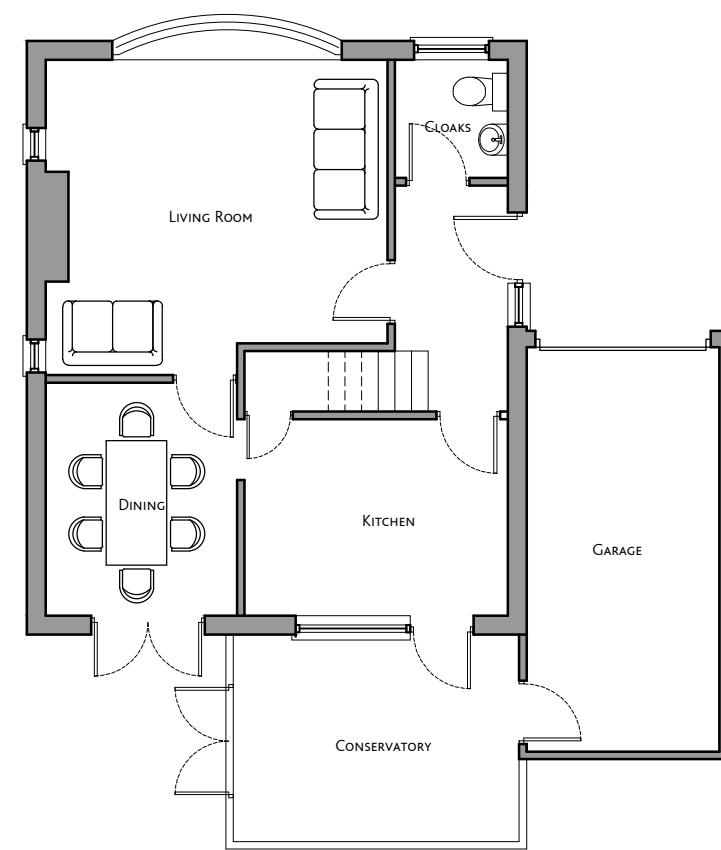


EXISTING GROUND FLOOR

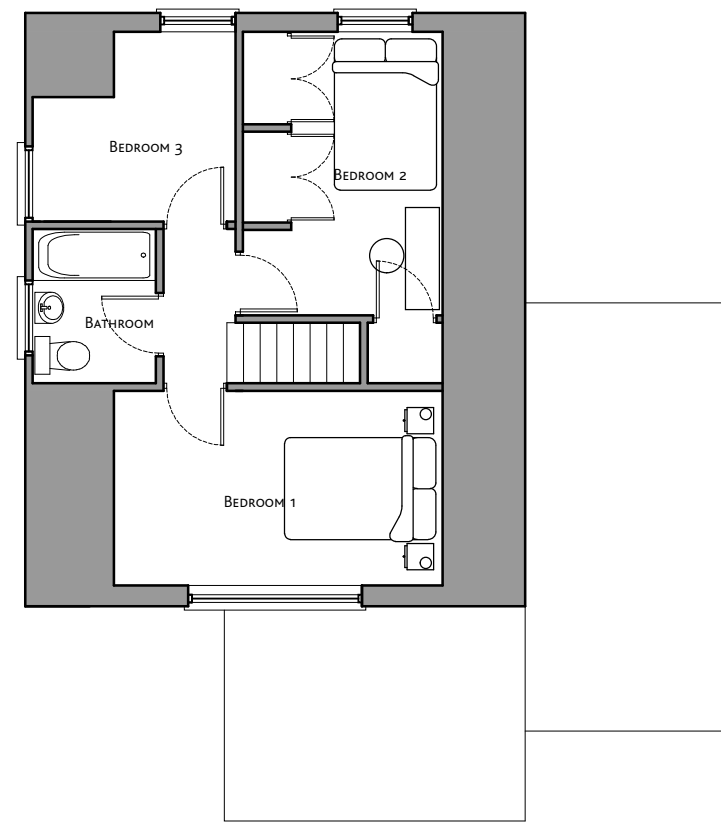


EXISTING FIRST FLOOR

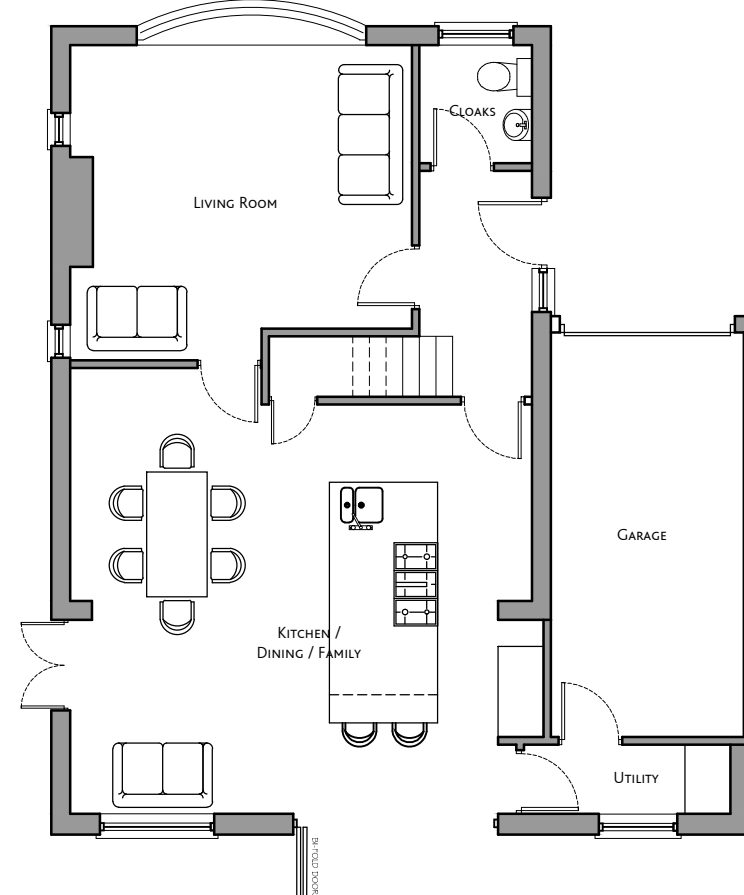

PROPOSED GROUND FLOOR

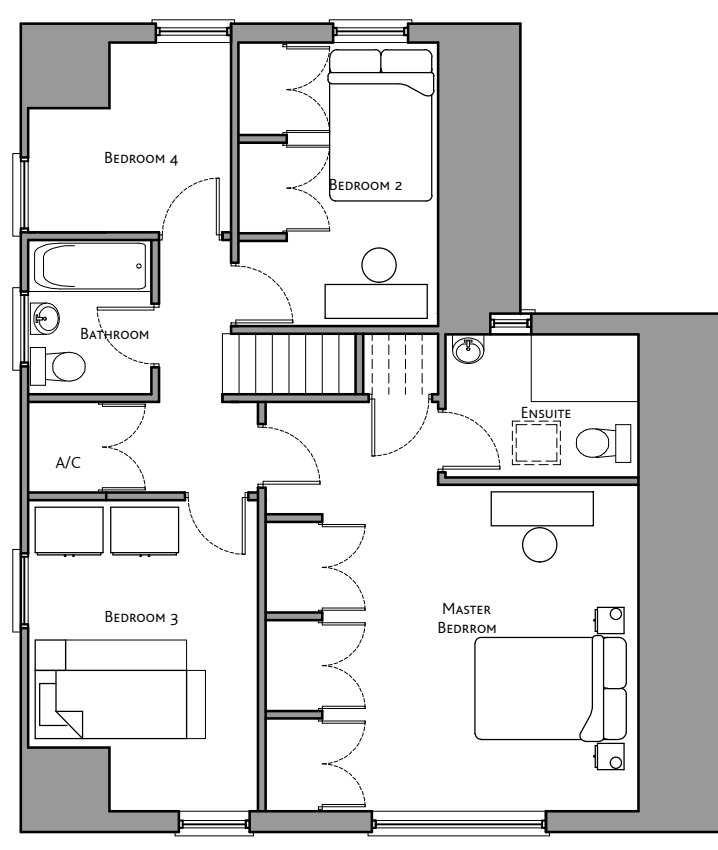

PROPOSED FIRST FLOOR

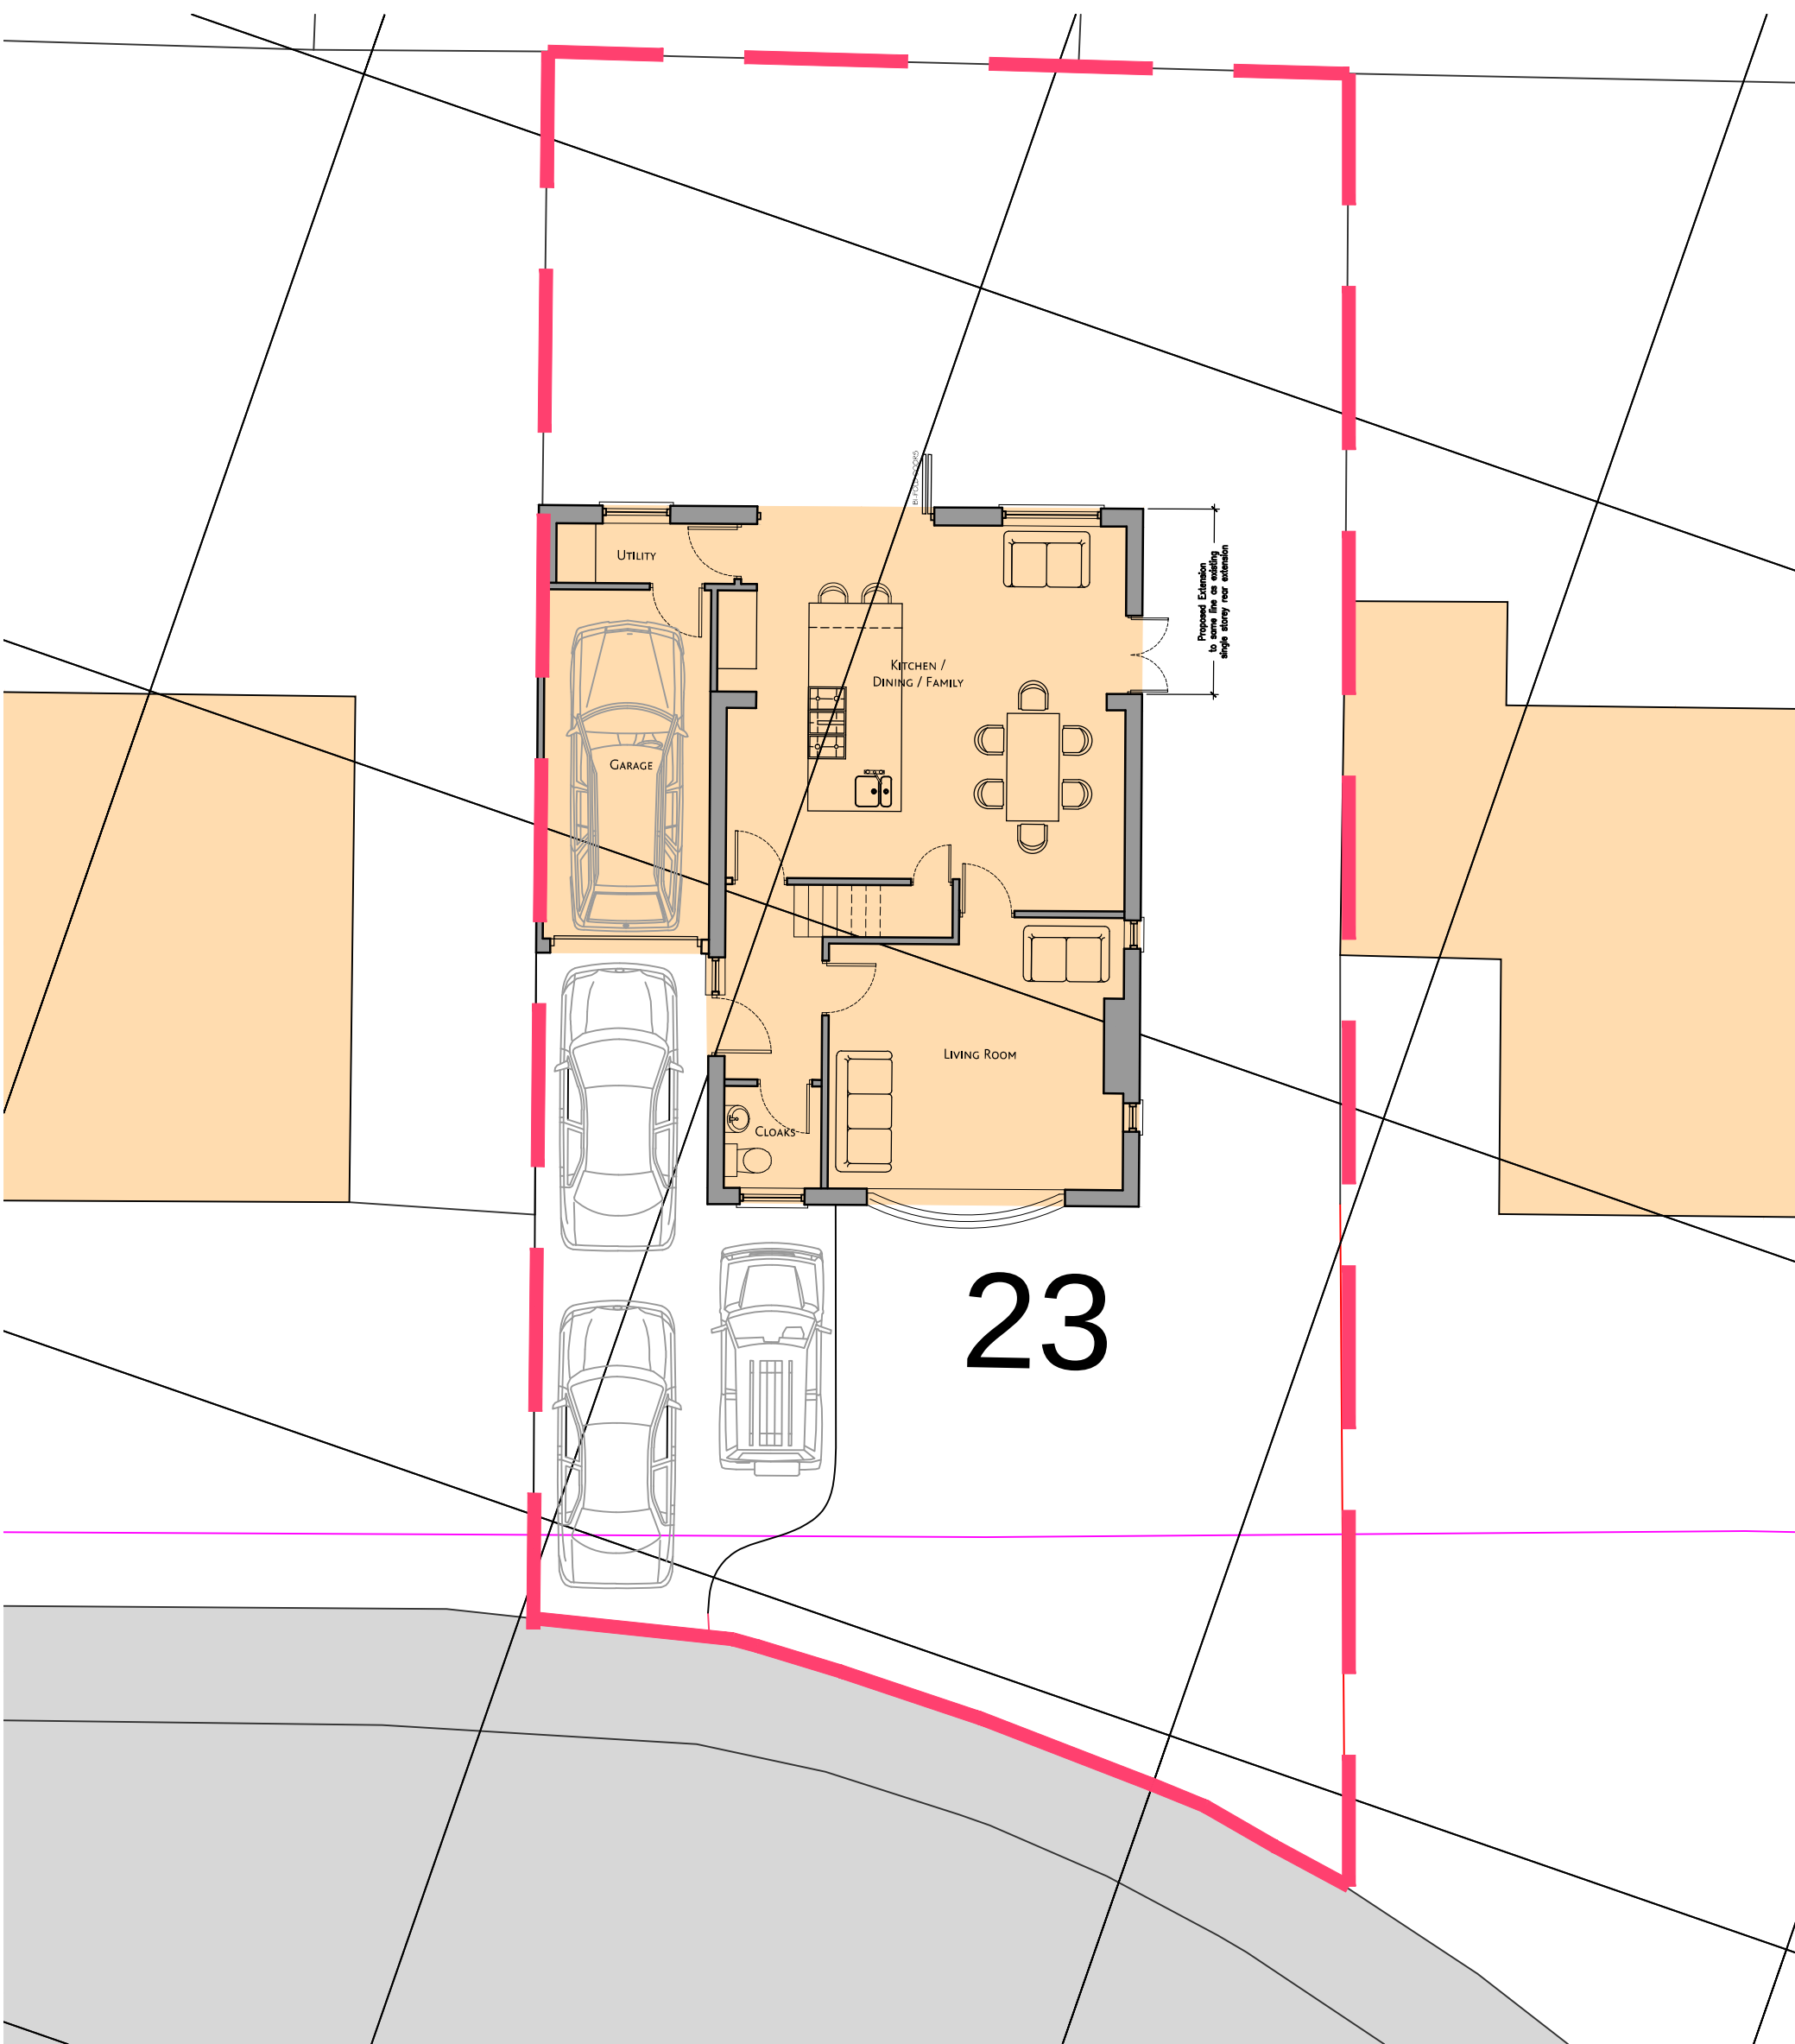


PROPOSED SITE PLAN (1:100)




EXISTING FRONT ELEVATION




PROPOSED FRONT ELEVATION

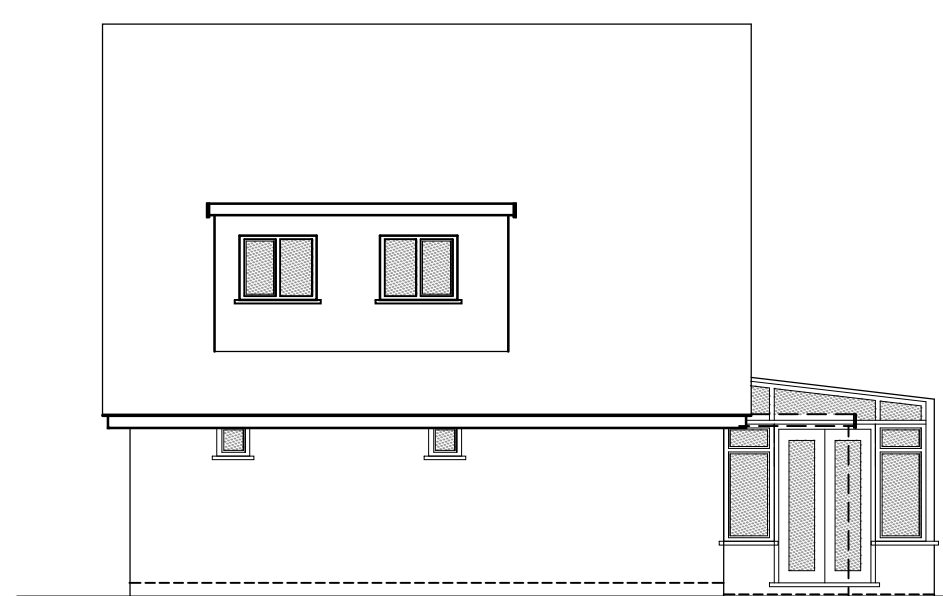


EXISTING SIDE ELEVATION

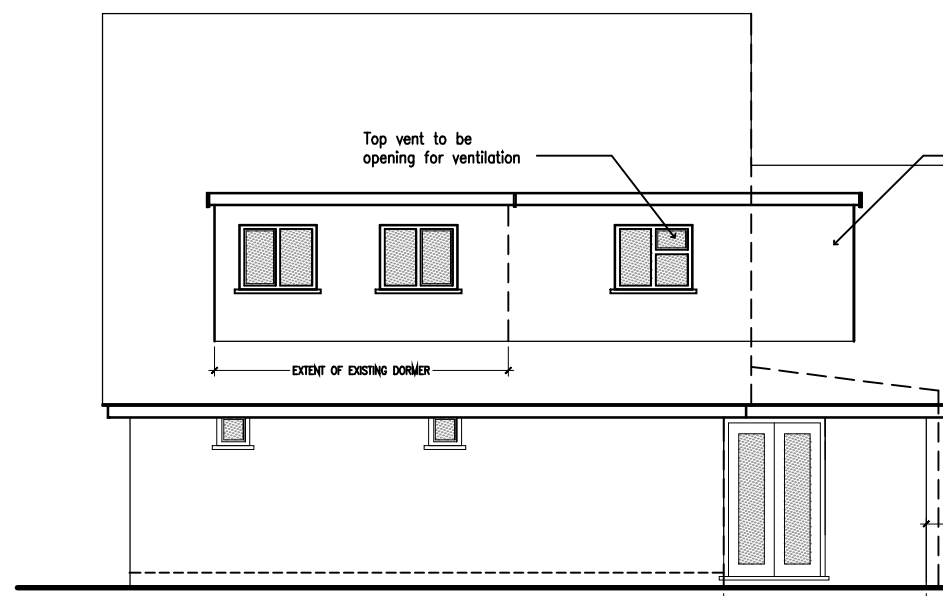

PROPOSED SIDE ELEVATION

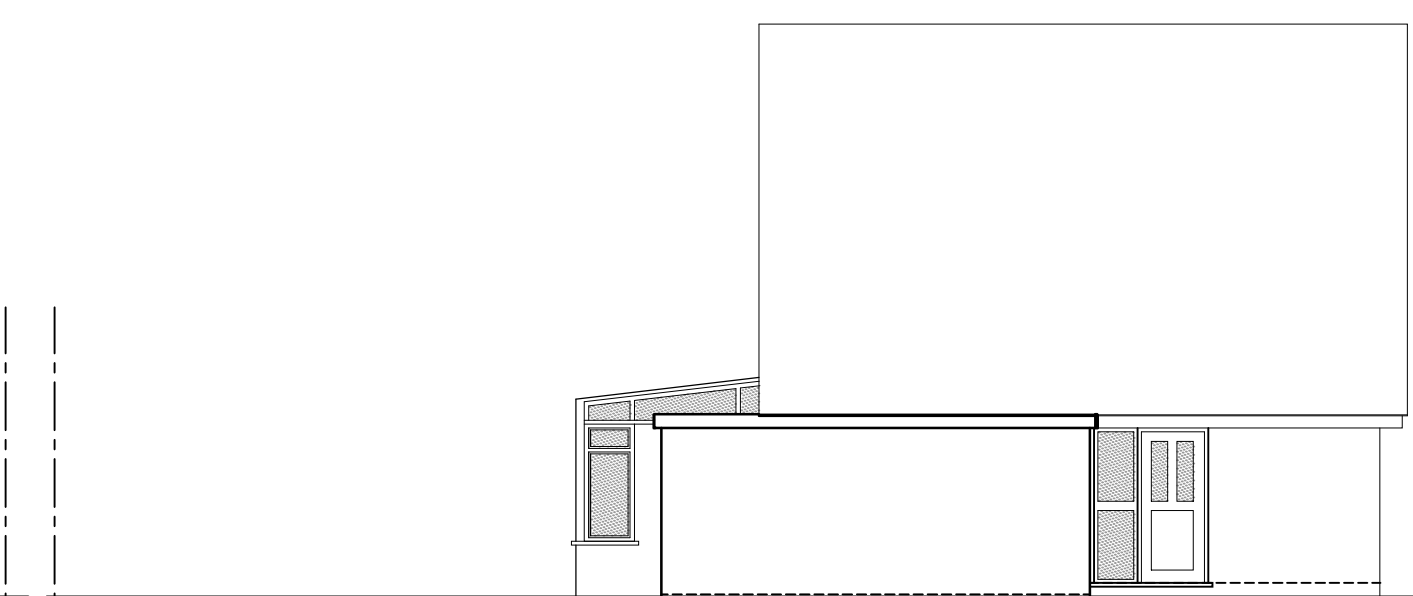

EXISTING SIDE ELEVATION

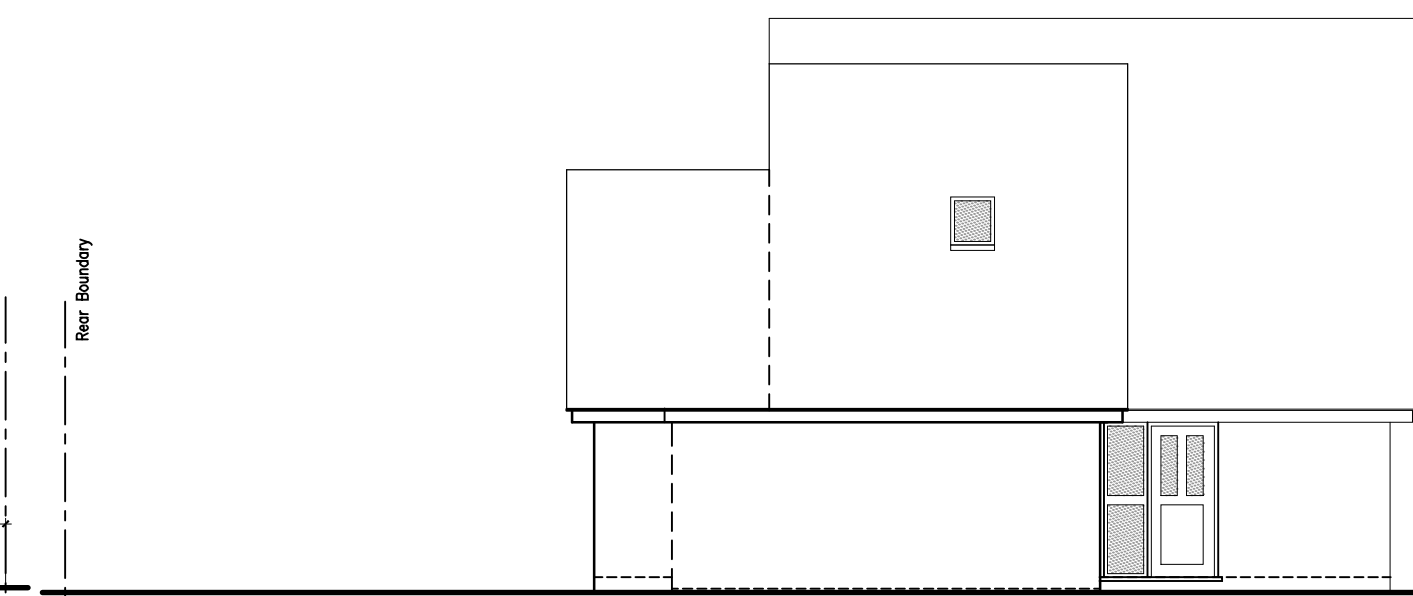


PROPOSED SIDE ELEVATION



EXISTING REAR ELEVATION



PROPOSED REAR ELEVATION

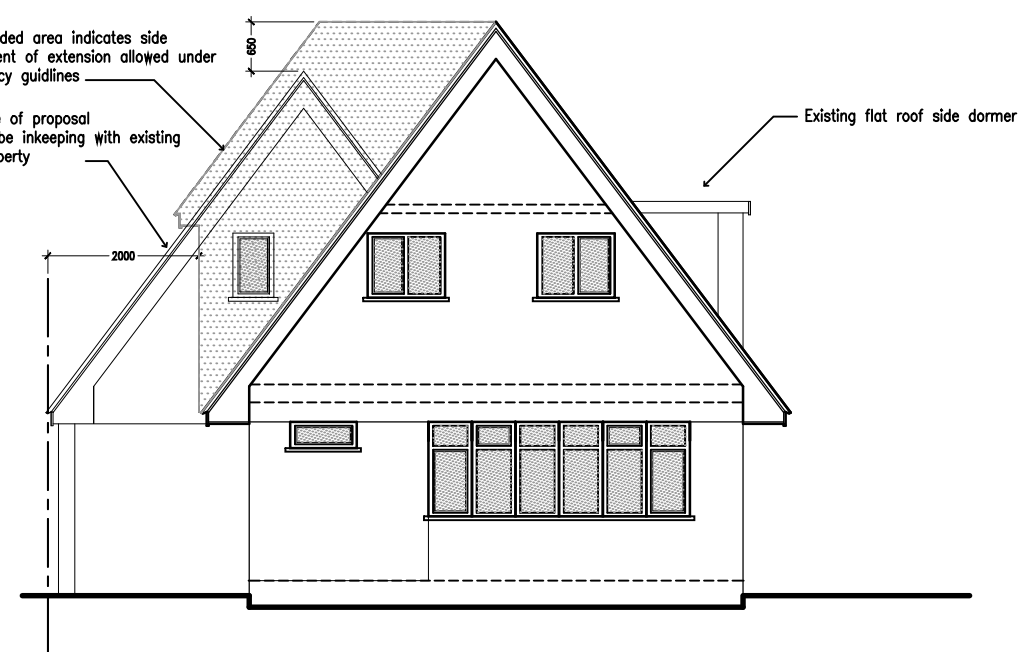

SHOWING IMPACT OF TRADITIONAL 2 STOREY EXTENSION