

NOTES

Permission is granted to scale from this drawing for the purpose of Local Authority Planning Approval only. In all other circumstances DO NOT scale from this drawing. Please contact this office for any additional information required.


Contractors, Sub Contractors and Suppliers are to check all relevant dimensions and levels of the site and building before commencing any shop drawings or building work. Any discrepancies should be recorded to the Architect.

Where applicable this drawing is to be read in conjunction with the Consultants' drawings.

This drawing is the copyright of Tetlow King Ltd ©. All rights reserved.

Ordnance Survey Data © Crown Copyright. All rights reserved. Licence No. 100007359 Plots would be built in the alternative of brick or render notwithstanding the 'illustrative' notation of elevational details on the plot layout.

REV	DESCRIPTION	DATE	AUTH	CHK'D
-----	-------------	------	------	-------

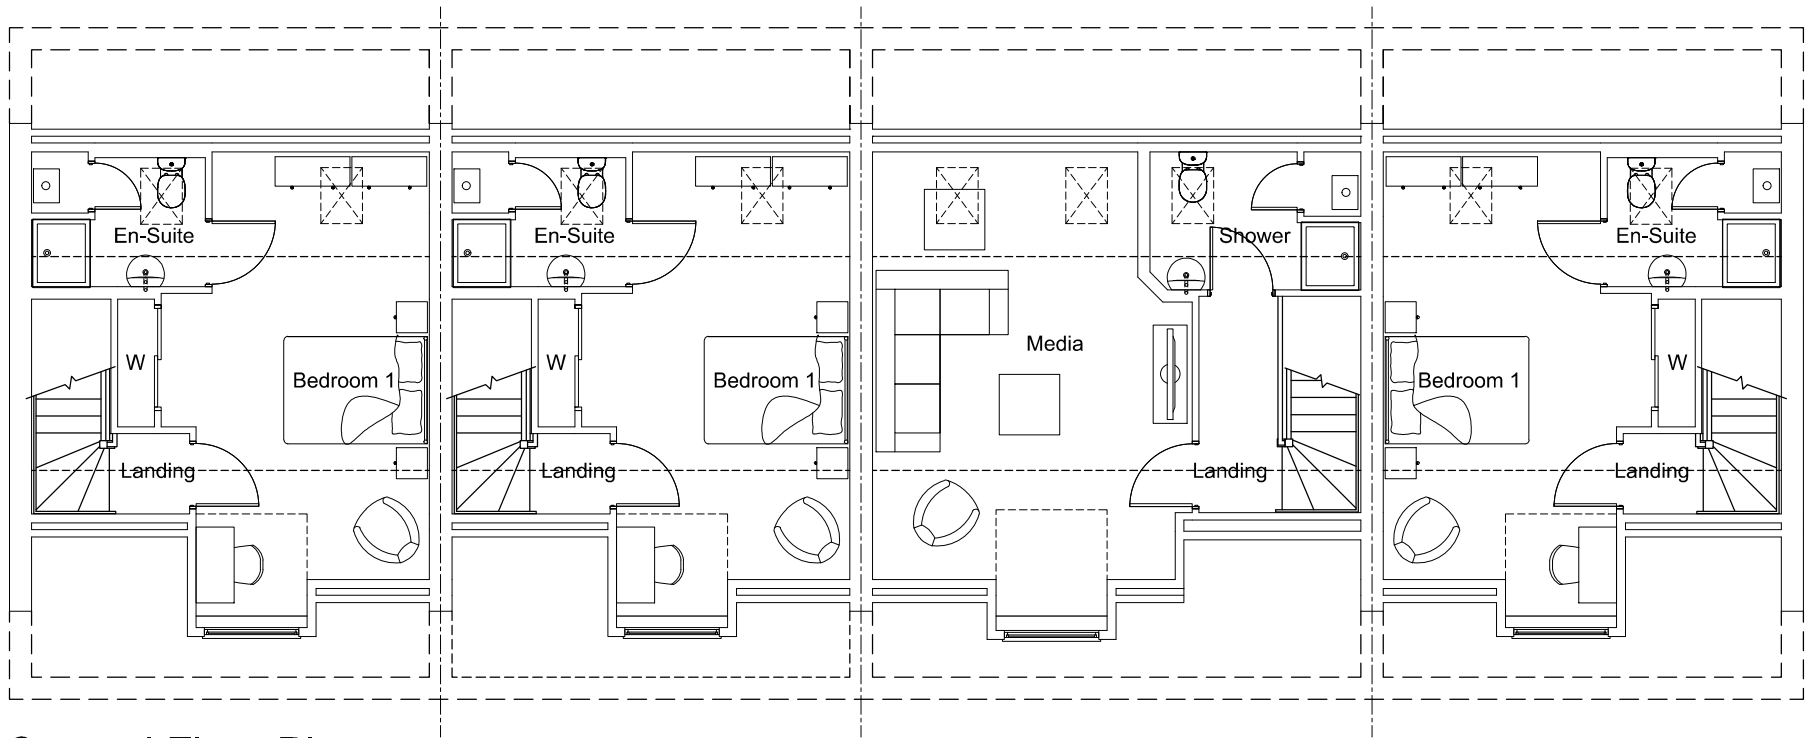

Second Floor Plan

Housetype	KEN	Vanation	LTH	Housetype	KEN3	Vanation	LTH
Bedrooms	4	Persons	7	Bedrooms	3	Persons	6
Sq.ft	1247	Sq.m	115.84	Sq.ft	1423	Sq.m	132.24



PLANNING

TETLOW KING

ARCHITECTS • URBAN DESIGNERS • SUSTAINABILITY CONSULTANTS

Building 300, The Grange, Romsey Road, Michelmersh, Romsey, Hampshire, SO51 0AE
Tel: 01794 367700 Fax: 01794 515517 Web: www.tetlowking.co.uk

PROJECT

Berewood, Phase 2

Waterlooville

For: Redrow Homes (Southern)

DRAWING

Plots 142-145

Floor Plans - Sheet 2 of 2

Lifetime Homes

SCALE	DATE	AUTHOR	CHK'D
1:100 @ A3	Dec 2013	ND	
JOB NO.	DRAWING NO.	REV	
REDR130524	P142-145.p2		