

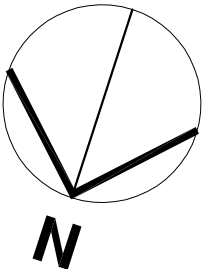


Notes

- 1. This drawing is the copyright of MH Architects Ltd
- 2. Do not scale this drawing except for Local Authority planning purposes
- 3. All dimensions must be checked on site by the contractor prior to commencement of the works.

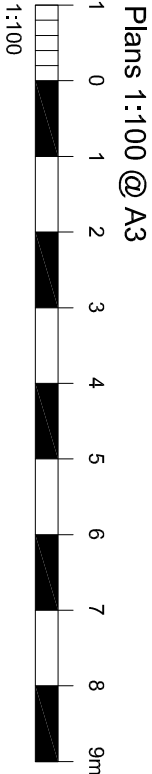

Rev.	Revision	By	Date	Check	Date
------	----------	----	------	-------	------

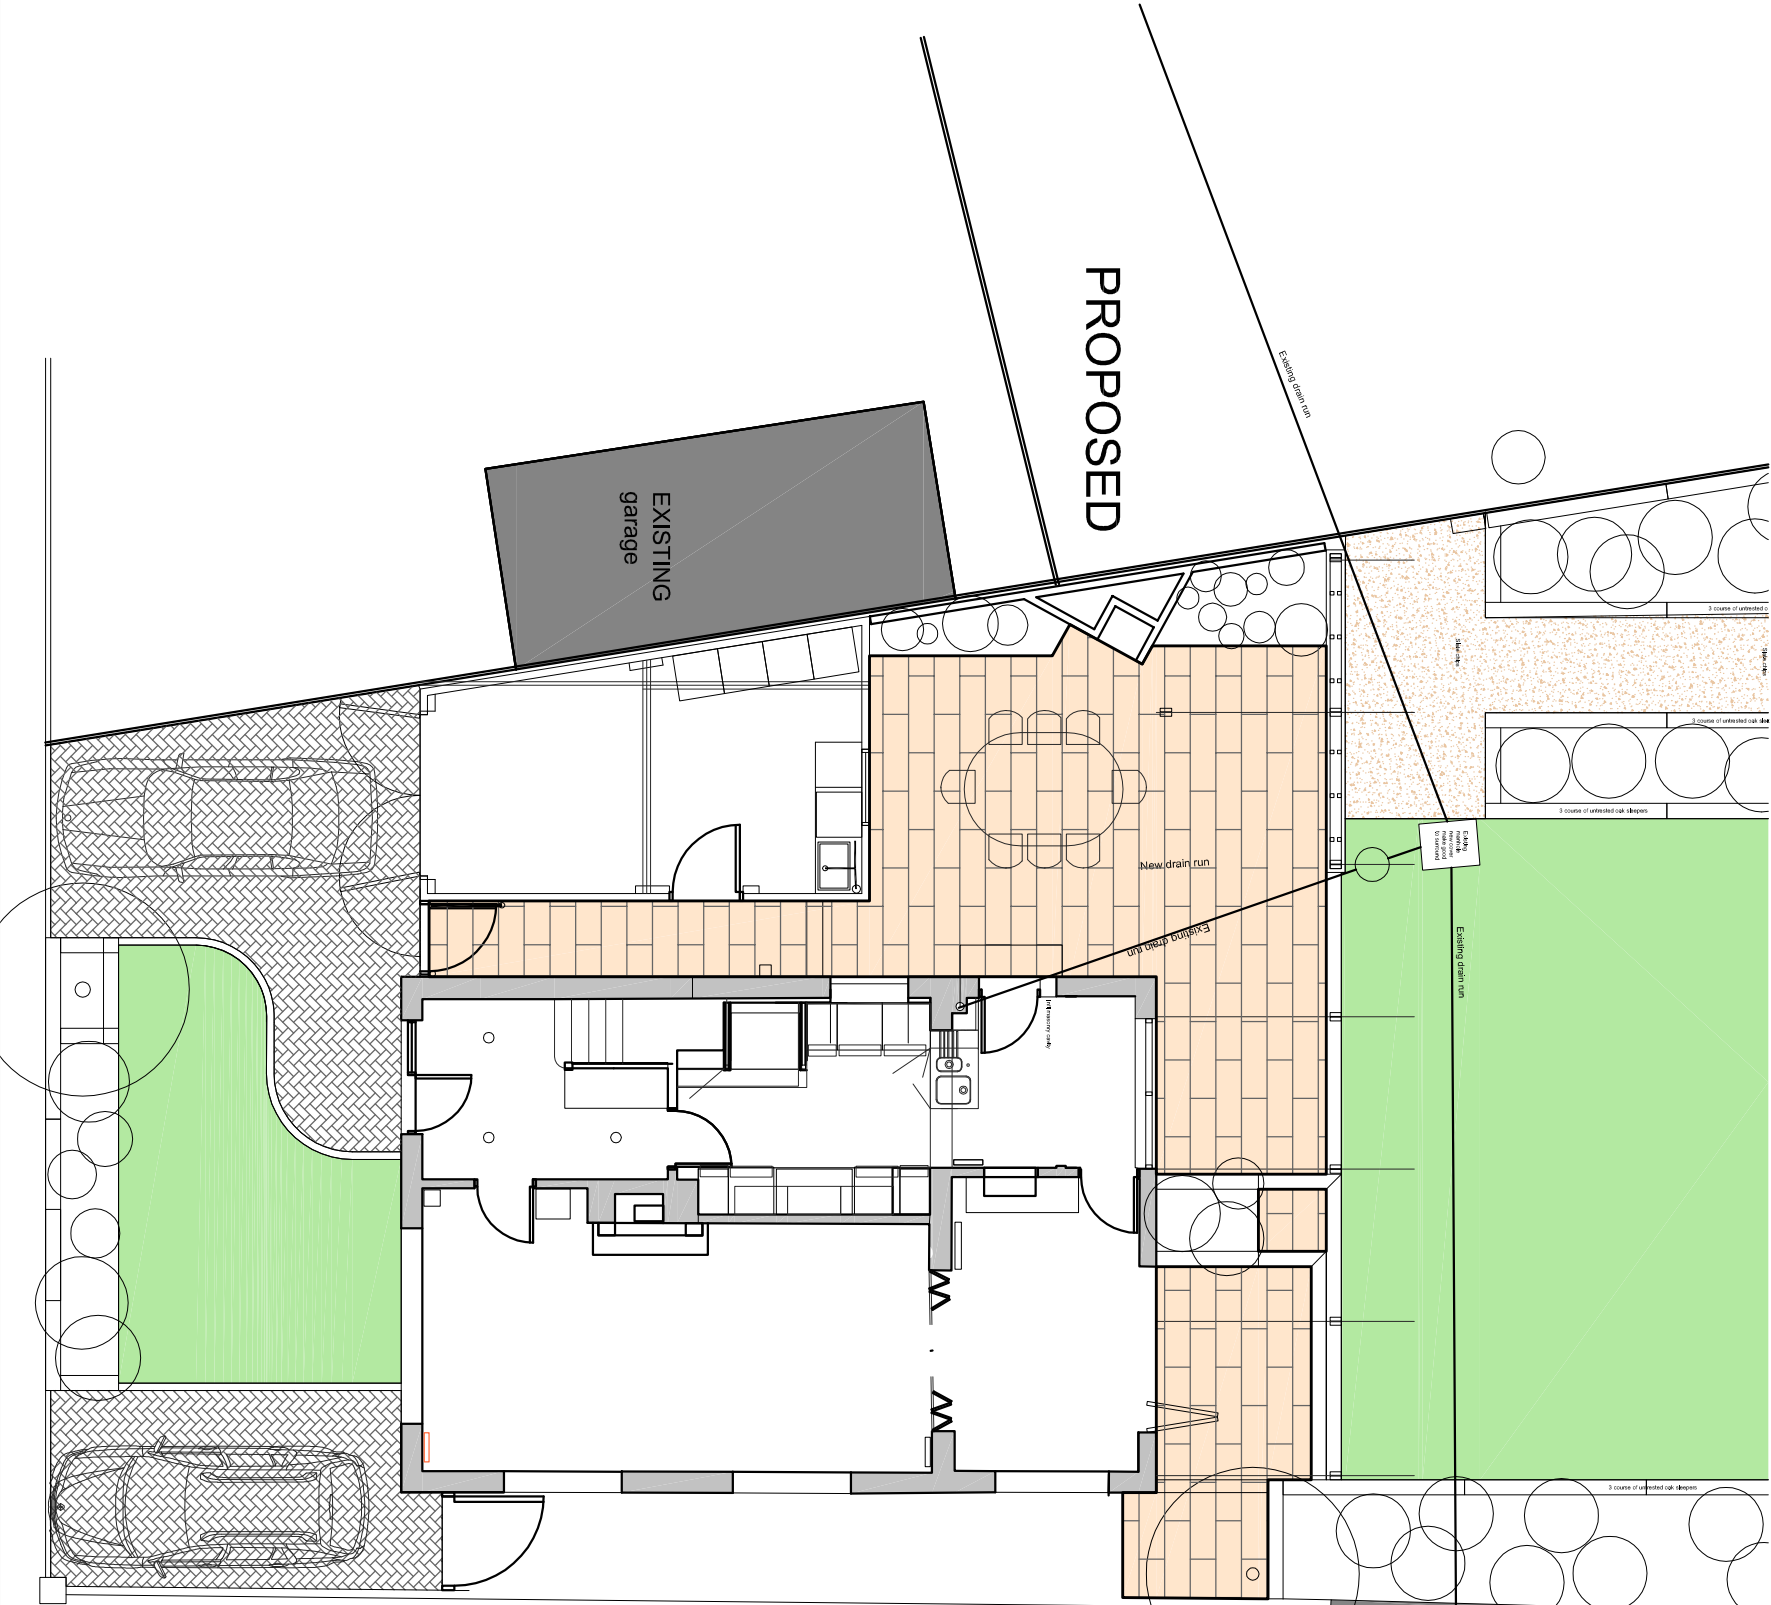

Client Mr & Mrs Groucott

Job title 3 Chaplains Close
New side extension

Drawing title Proposed Ground floor plan

Drawn	Date	Checked	Date	Scale at A3
HG	05.02.14			1:100

Job N°	Drawing N°	Rev.
X-111	P003	B

Status

Planning Application

Ground Floor / Bicentennial Buildings
Southern Gate / Chichester
West Sussex / PO19 8EJ
t. 01243 774748
e. admin@mharchitects.co.uk
www.mharchitects.co.uk
Limited Company
Registered in England No:1924339

mh
ARCHITECTS