


The drawings must be used as a guide only. All dimensions must be checked on site and the data confirmed. All works must be checked on site and the data confirmed. The drawings must be used as a guide only. All dimensions must be checked on site and the data confirmed. The drawings must be used as a guide only. All dimensions must be checked on site and the data confirmed.

©Derrington Male Polansky

DRAWING NOTES


For details of the drawing, please refer to the relevant specification. The drawings must be used as a guide only. All dimensions must be checked on site and the data confirmed.

REVISION DATE BY Q
P1 PRELIMINARY ISSUE 00/2/13 SL -

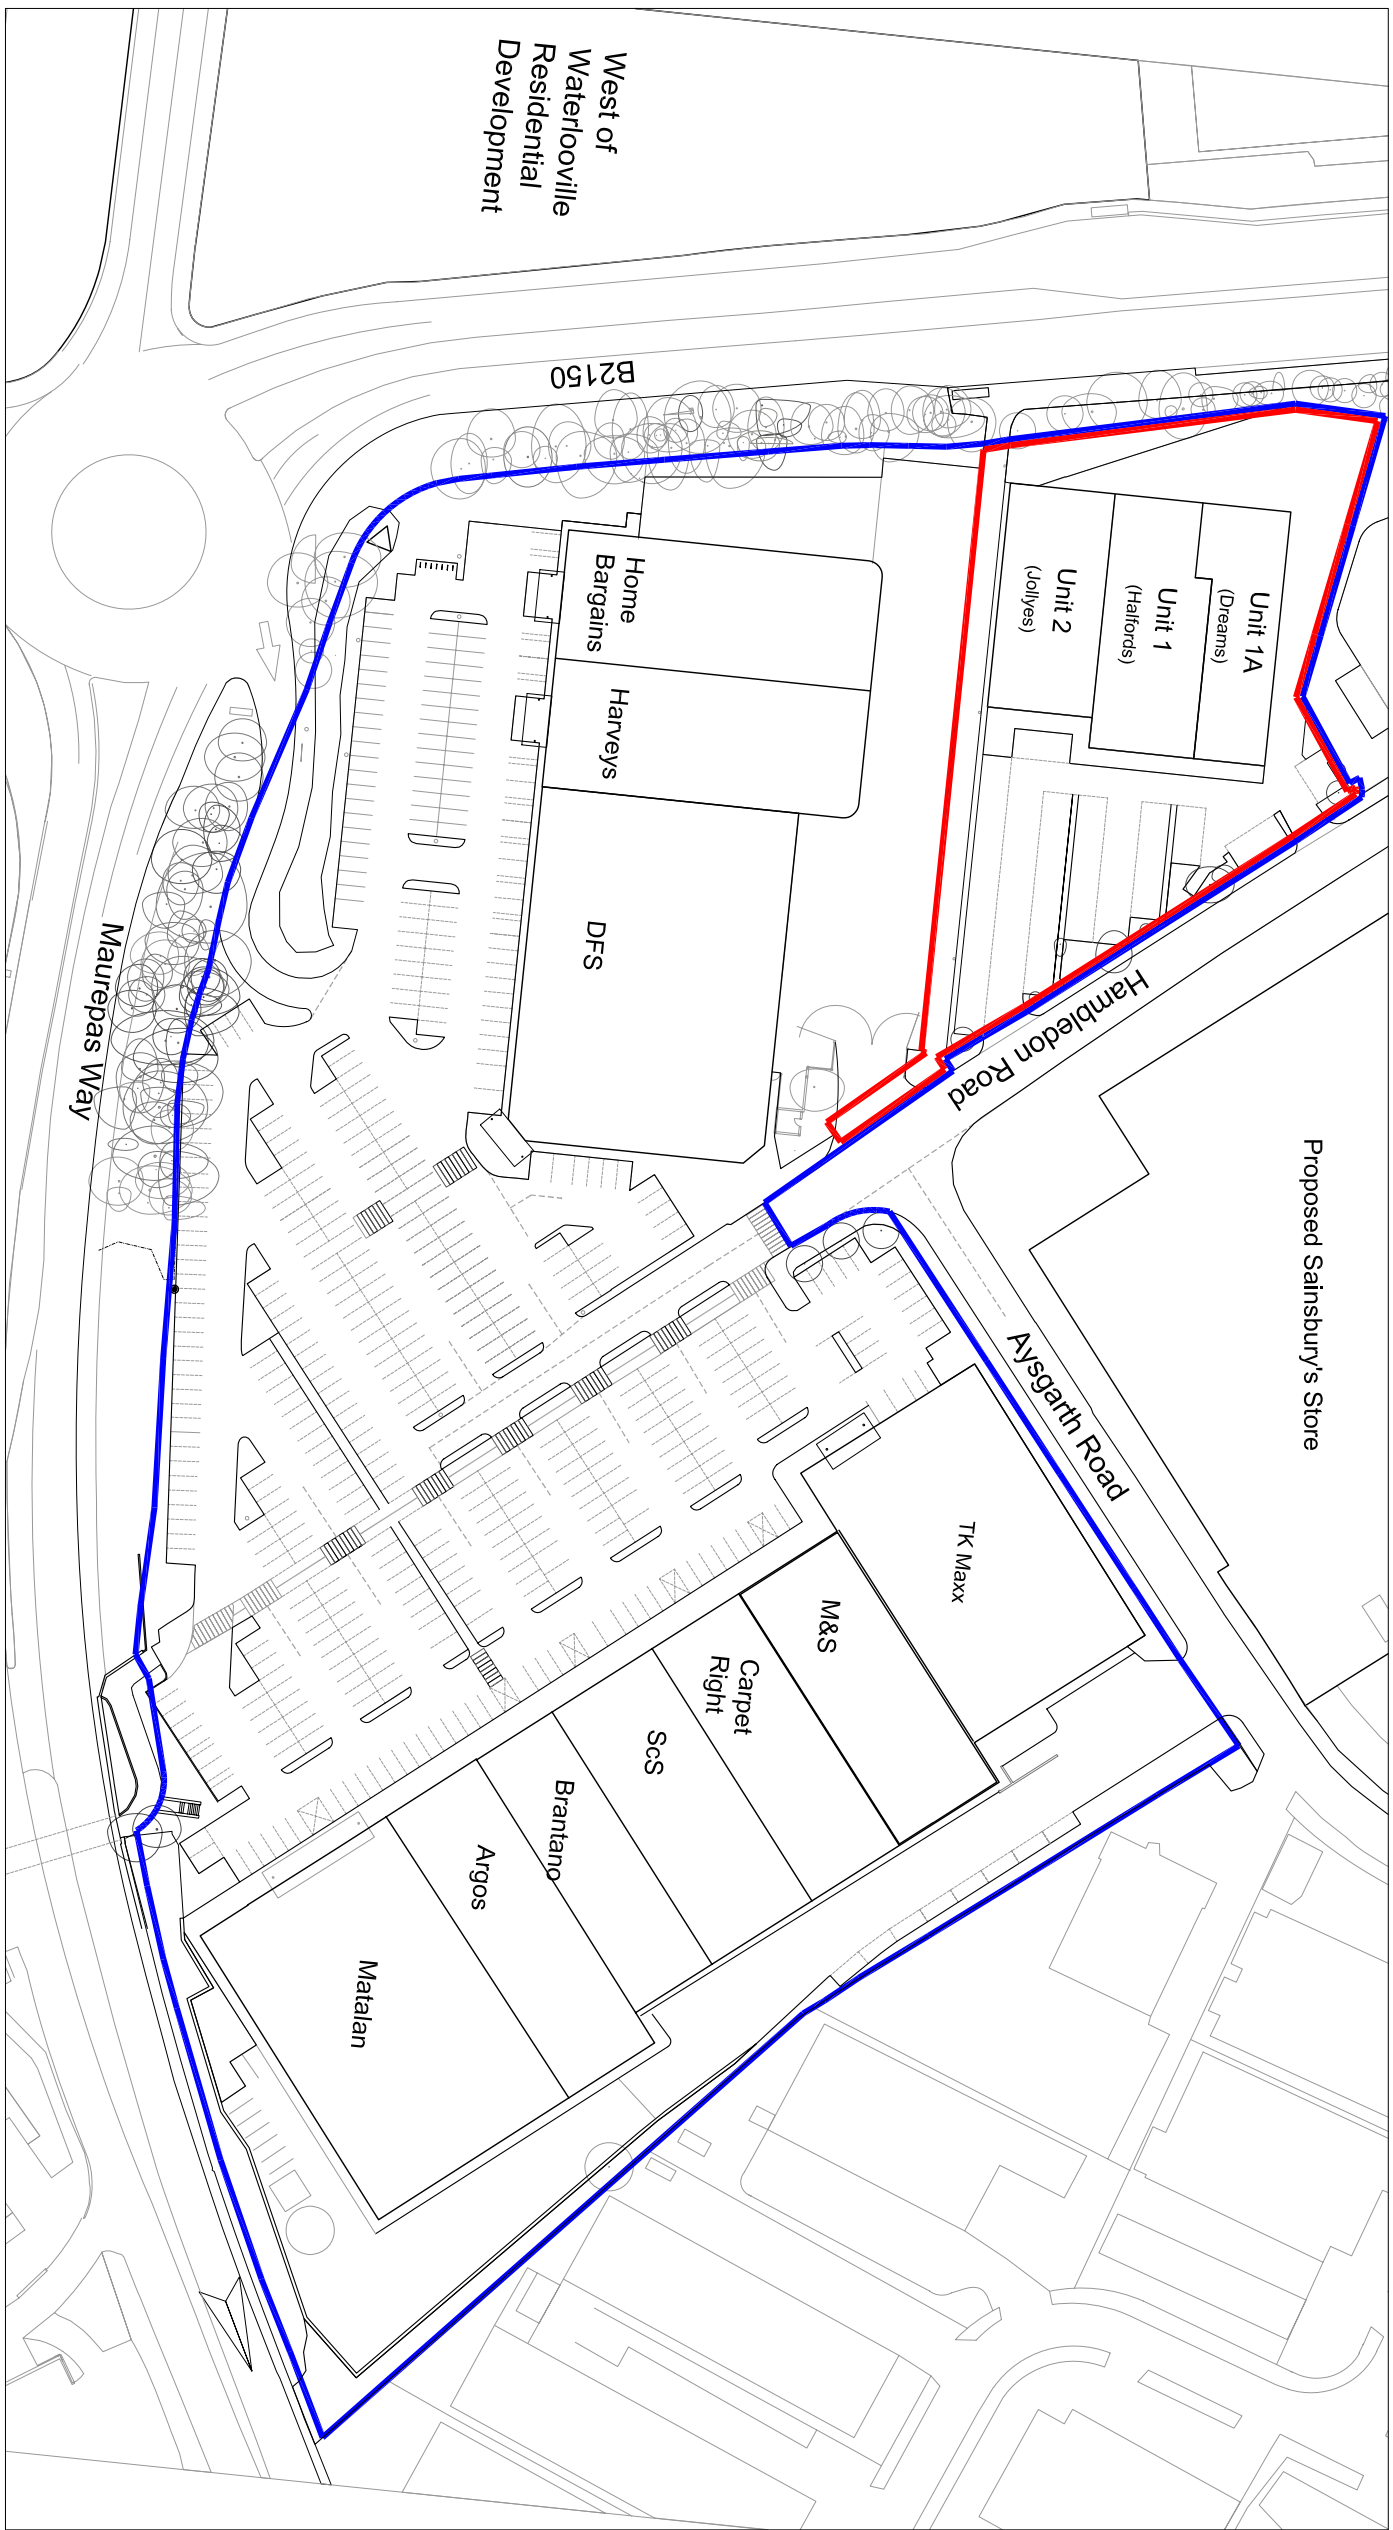

Ordnance Survey, © Crown Copyright 2013. All rights reserved. Licence number 0100031673

Location Plan
Scale 1:1250

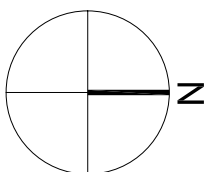

Proposed Sainsbury's Store

Service Yard

Proposed Sainsbury's Fuel Station

Note
Internal arrangements in the building are shown for illustrative purposes only

Unit 1A
(Dreams)

Unit 1
(Halfords)

Unit 2
(Jollies)

Hambledon Road

- Key:
- LS - Lamp Stand
 - B - Bollard
 - - Existing Trees
 - ▨ - Existing Landscaped Areas

PLANNING

CLIENT
Henderson UK Retail
Warehouse Fund

PROJECT TITLE
Wellington Retail Park
(Phase 2 - Halfords Block)
Waterlooville PO7 7FG

DRAWING TITLE
Location and Site Plans

DATE
December 13
SCALE
1:200@ A1 216-PL-100.P1

DERRINGTON MALE POLANSKY
Chartered Architects

Ferneberga House
Alexandra Road
Farnborough
Hampshire GU14 6DQ

T +44 (0) 1252 318448
www.dmp-architects.co.uk

Bus stops

DFS Service Yard

Cycle and Pedestrian Path

Existing palisade fence to be retained and repaired

Site Block Plan
scale 1:200

