



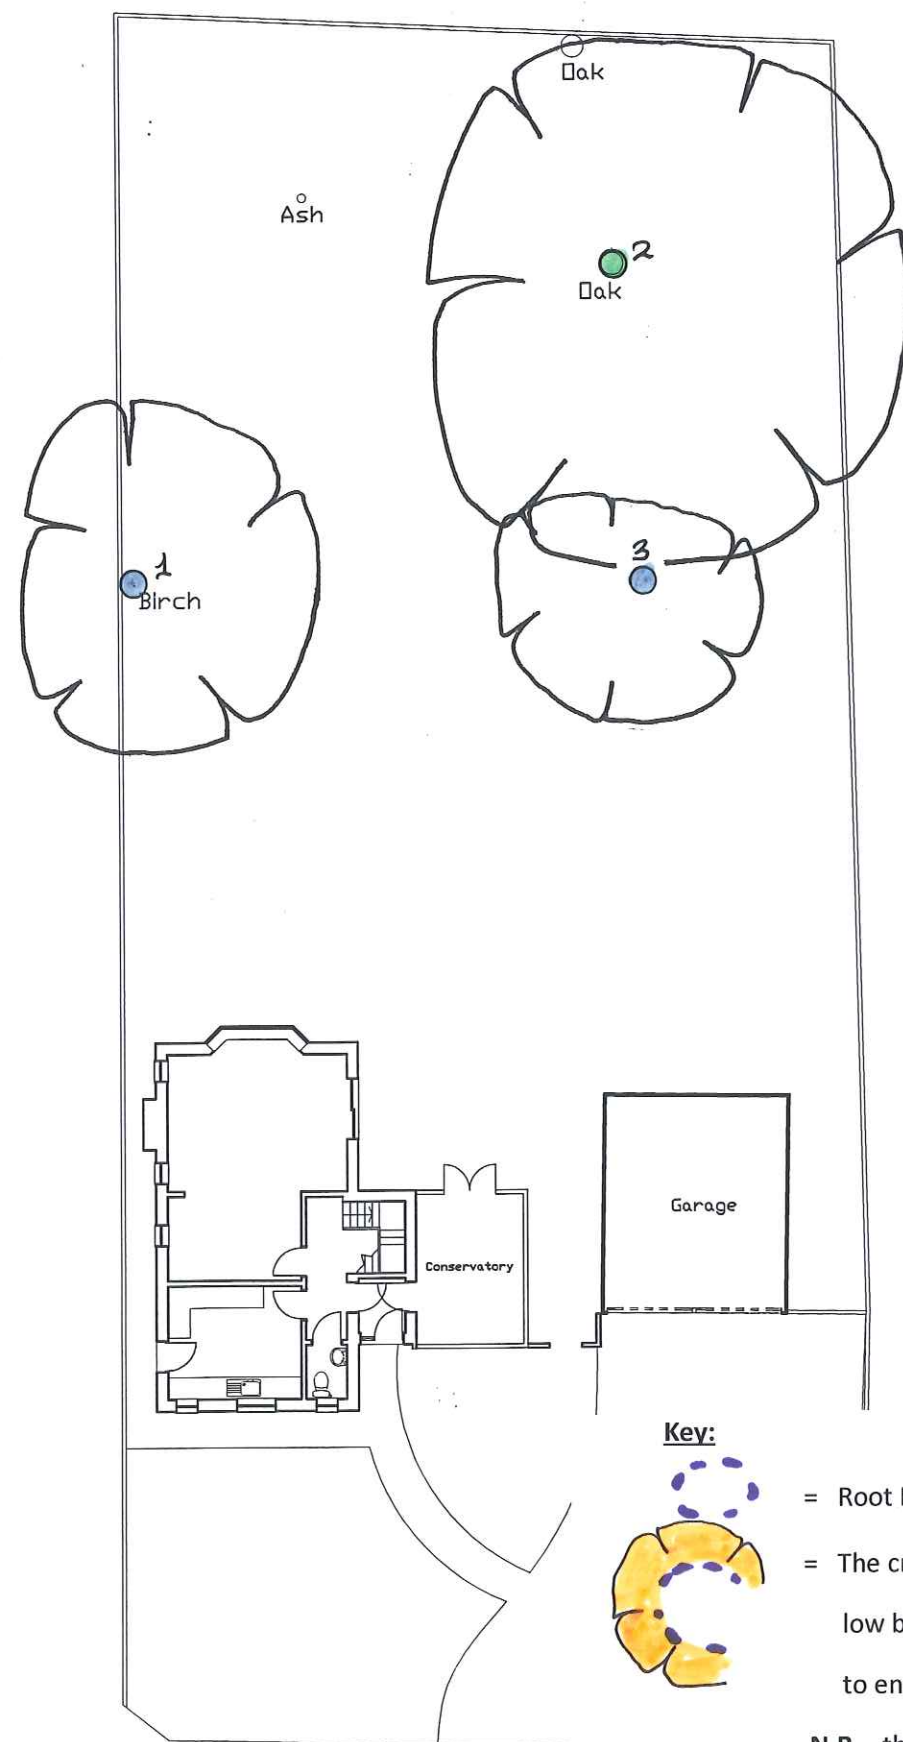

Site Plan as Existing

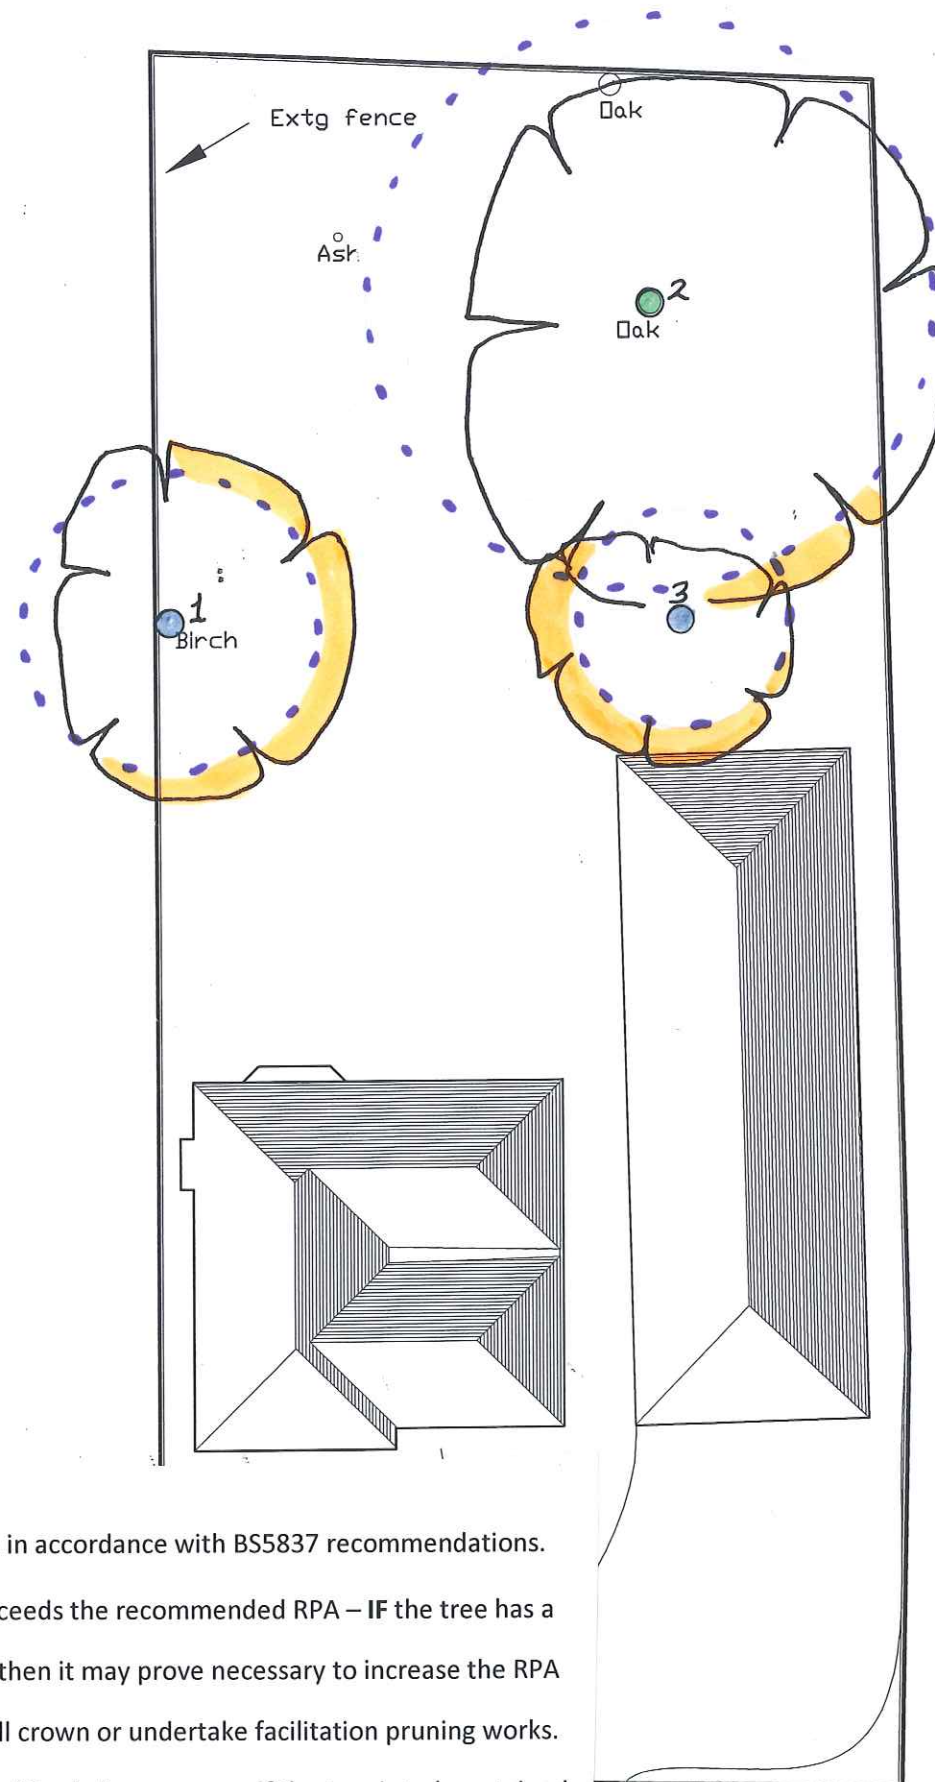

Site Plan as Proposed

Key:



= Root Protection Area in accordance with BS5837 recommendations.

= The crown spread exceeds the recommended RPA – IF the tree has a low branching habit then it may prove necessary to increase the RPA to encompass the full crown or undertake facilitation pruning works.

N.B. - these options would only be necessary if the tree is to be retained

0 5m



project	51 Longwood Avenue Cowplain
client	Mr I Smith
title	Combined Tree Survey & Root Constraints Plan
dwng no.	BJH.01/02
scale	As per scale bar on plan
date	October 2013
job no	0668
drawn by	bjh
Bernie Harverson M.Arb. 3 Foxcombe cottages • south hants • west sussex • GU31 5PL tel: 01730 825297 • mob: 07875 520881 • email: bernie.harverson@virgin.net • VAT Reg No. 881 5066 16	

R.J.N.Day Dip. Arch.

Proposed extension to No 51 Longwood Avenue Cowplain

CLIENT

Mr. & Mrs. I. Smith

TITLE

Extg & as Proposed Site Plan

STATUS

For Planning Application

SCALES

DATE

DRAWN

1-200

July 2013

RJND

JOB NO.

DRAWING NO.

REVISION

0313

11

-

Original paper size A3