

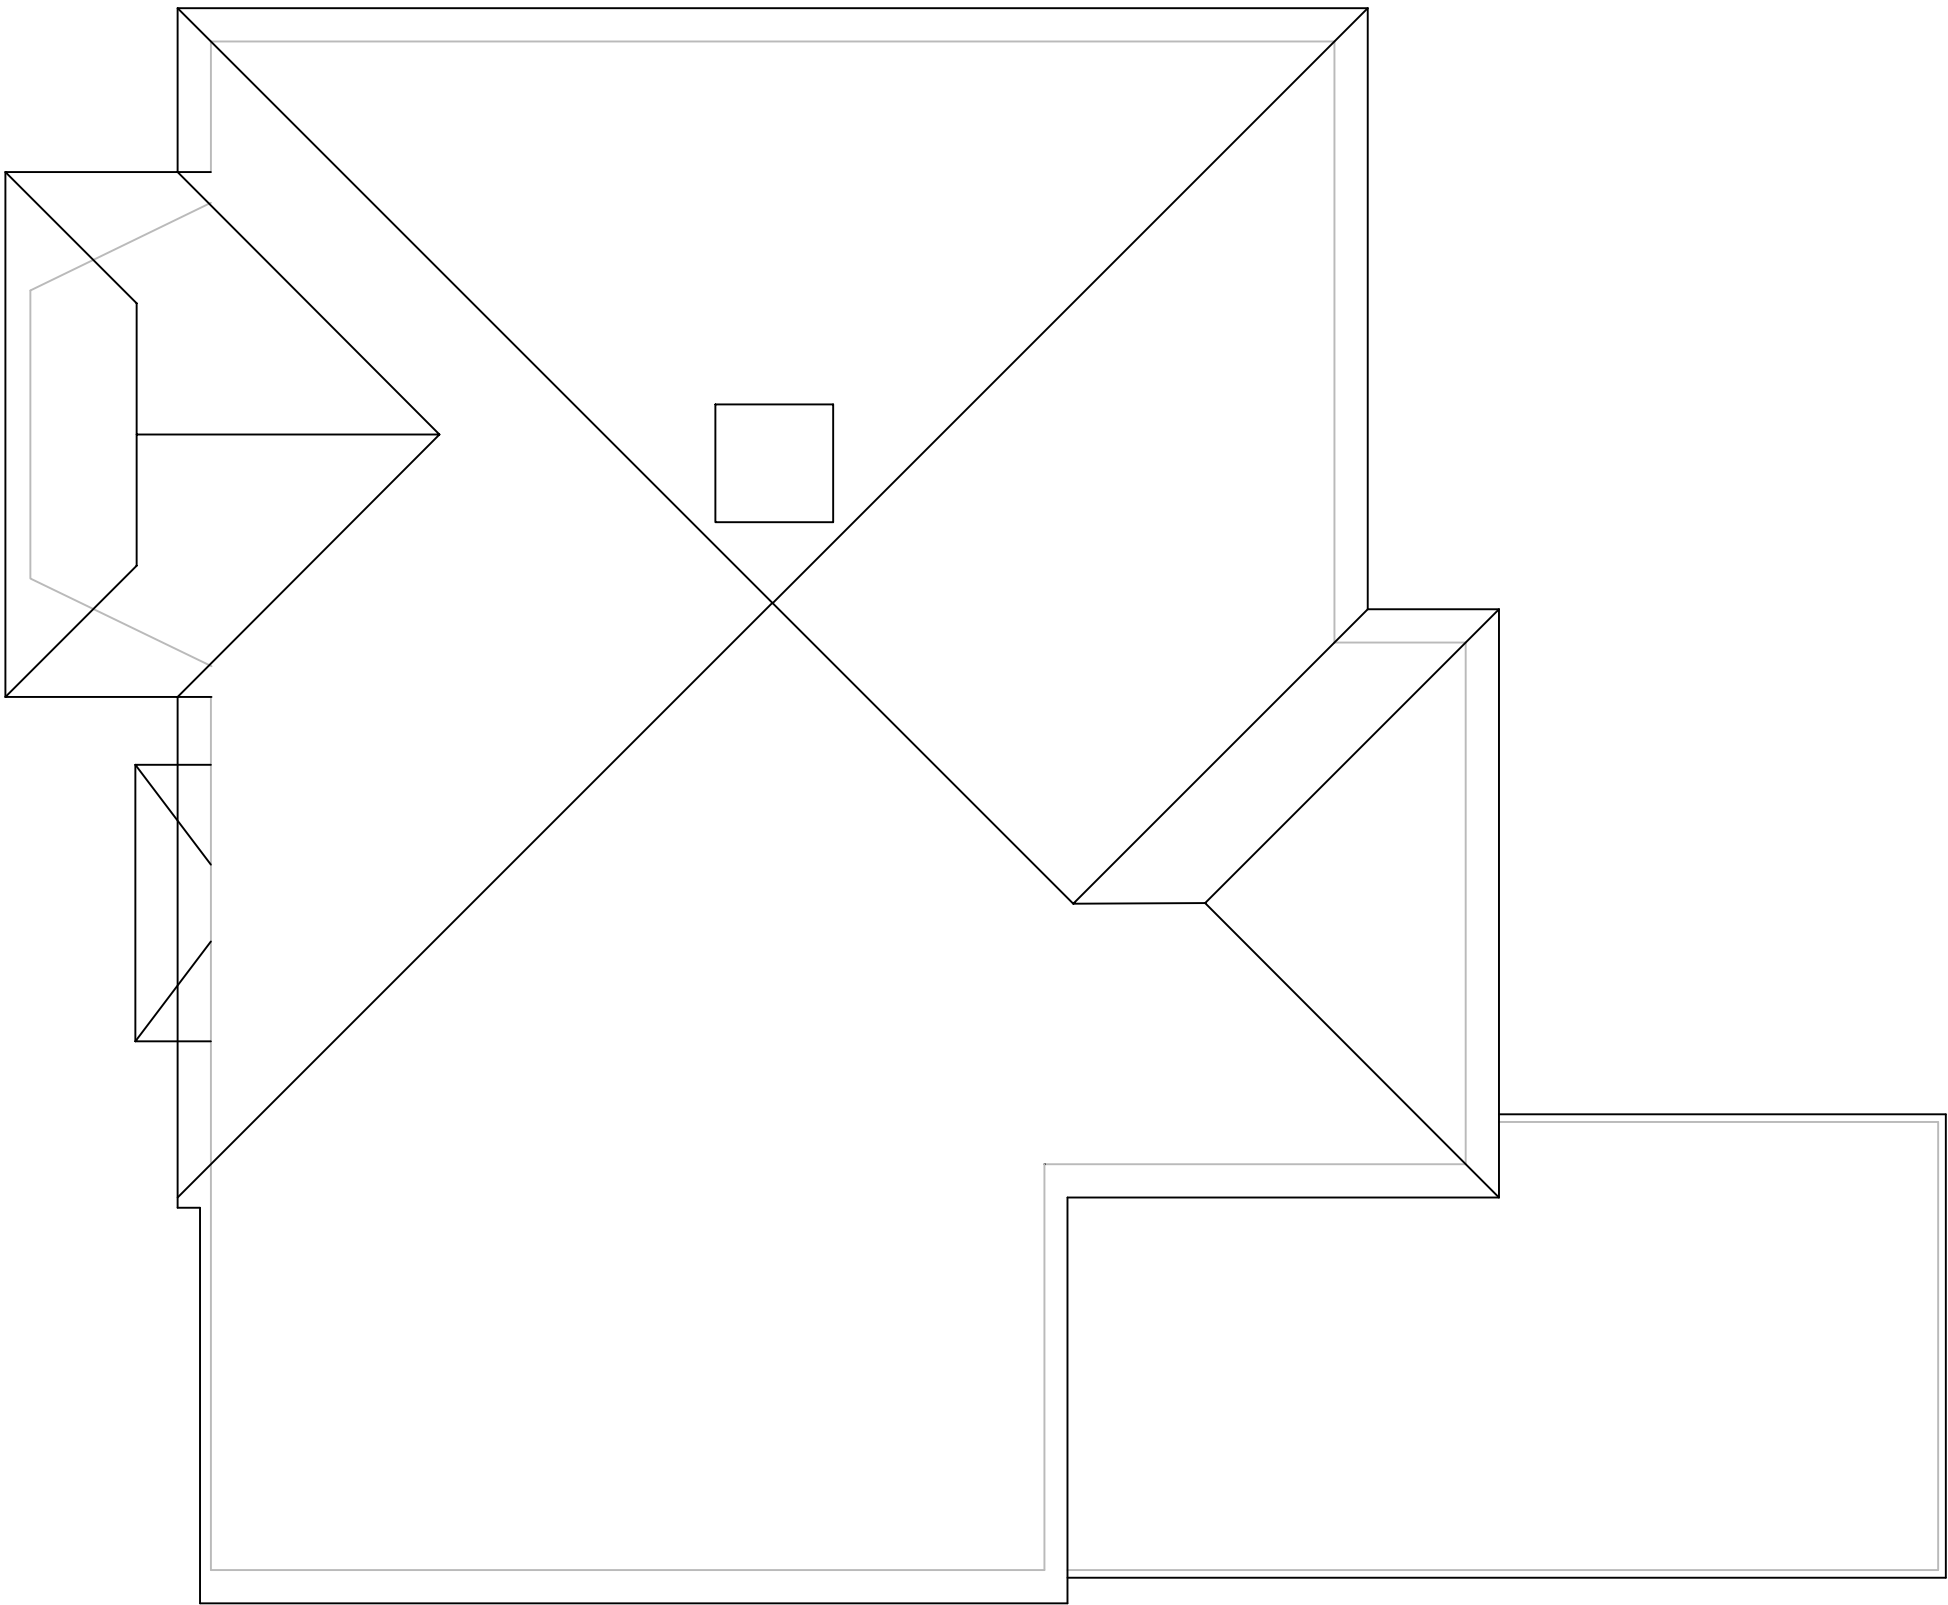


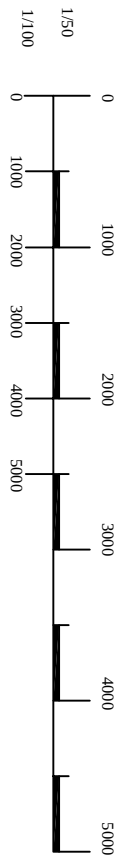

Existing roof plan

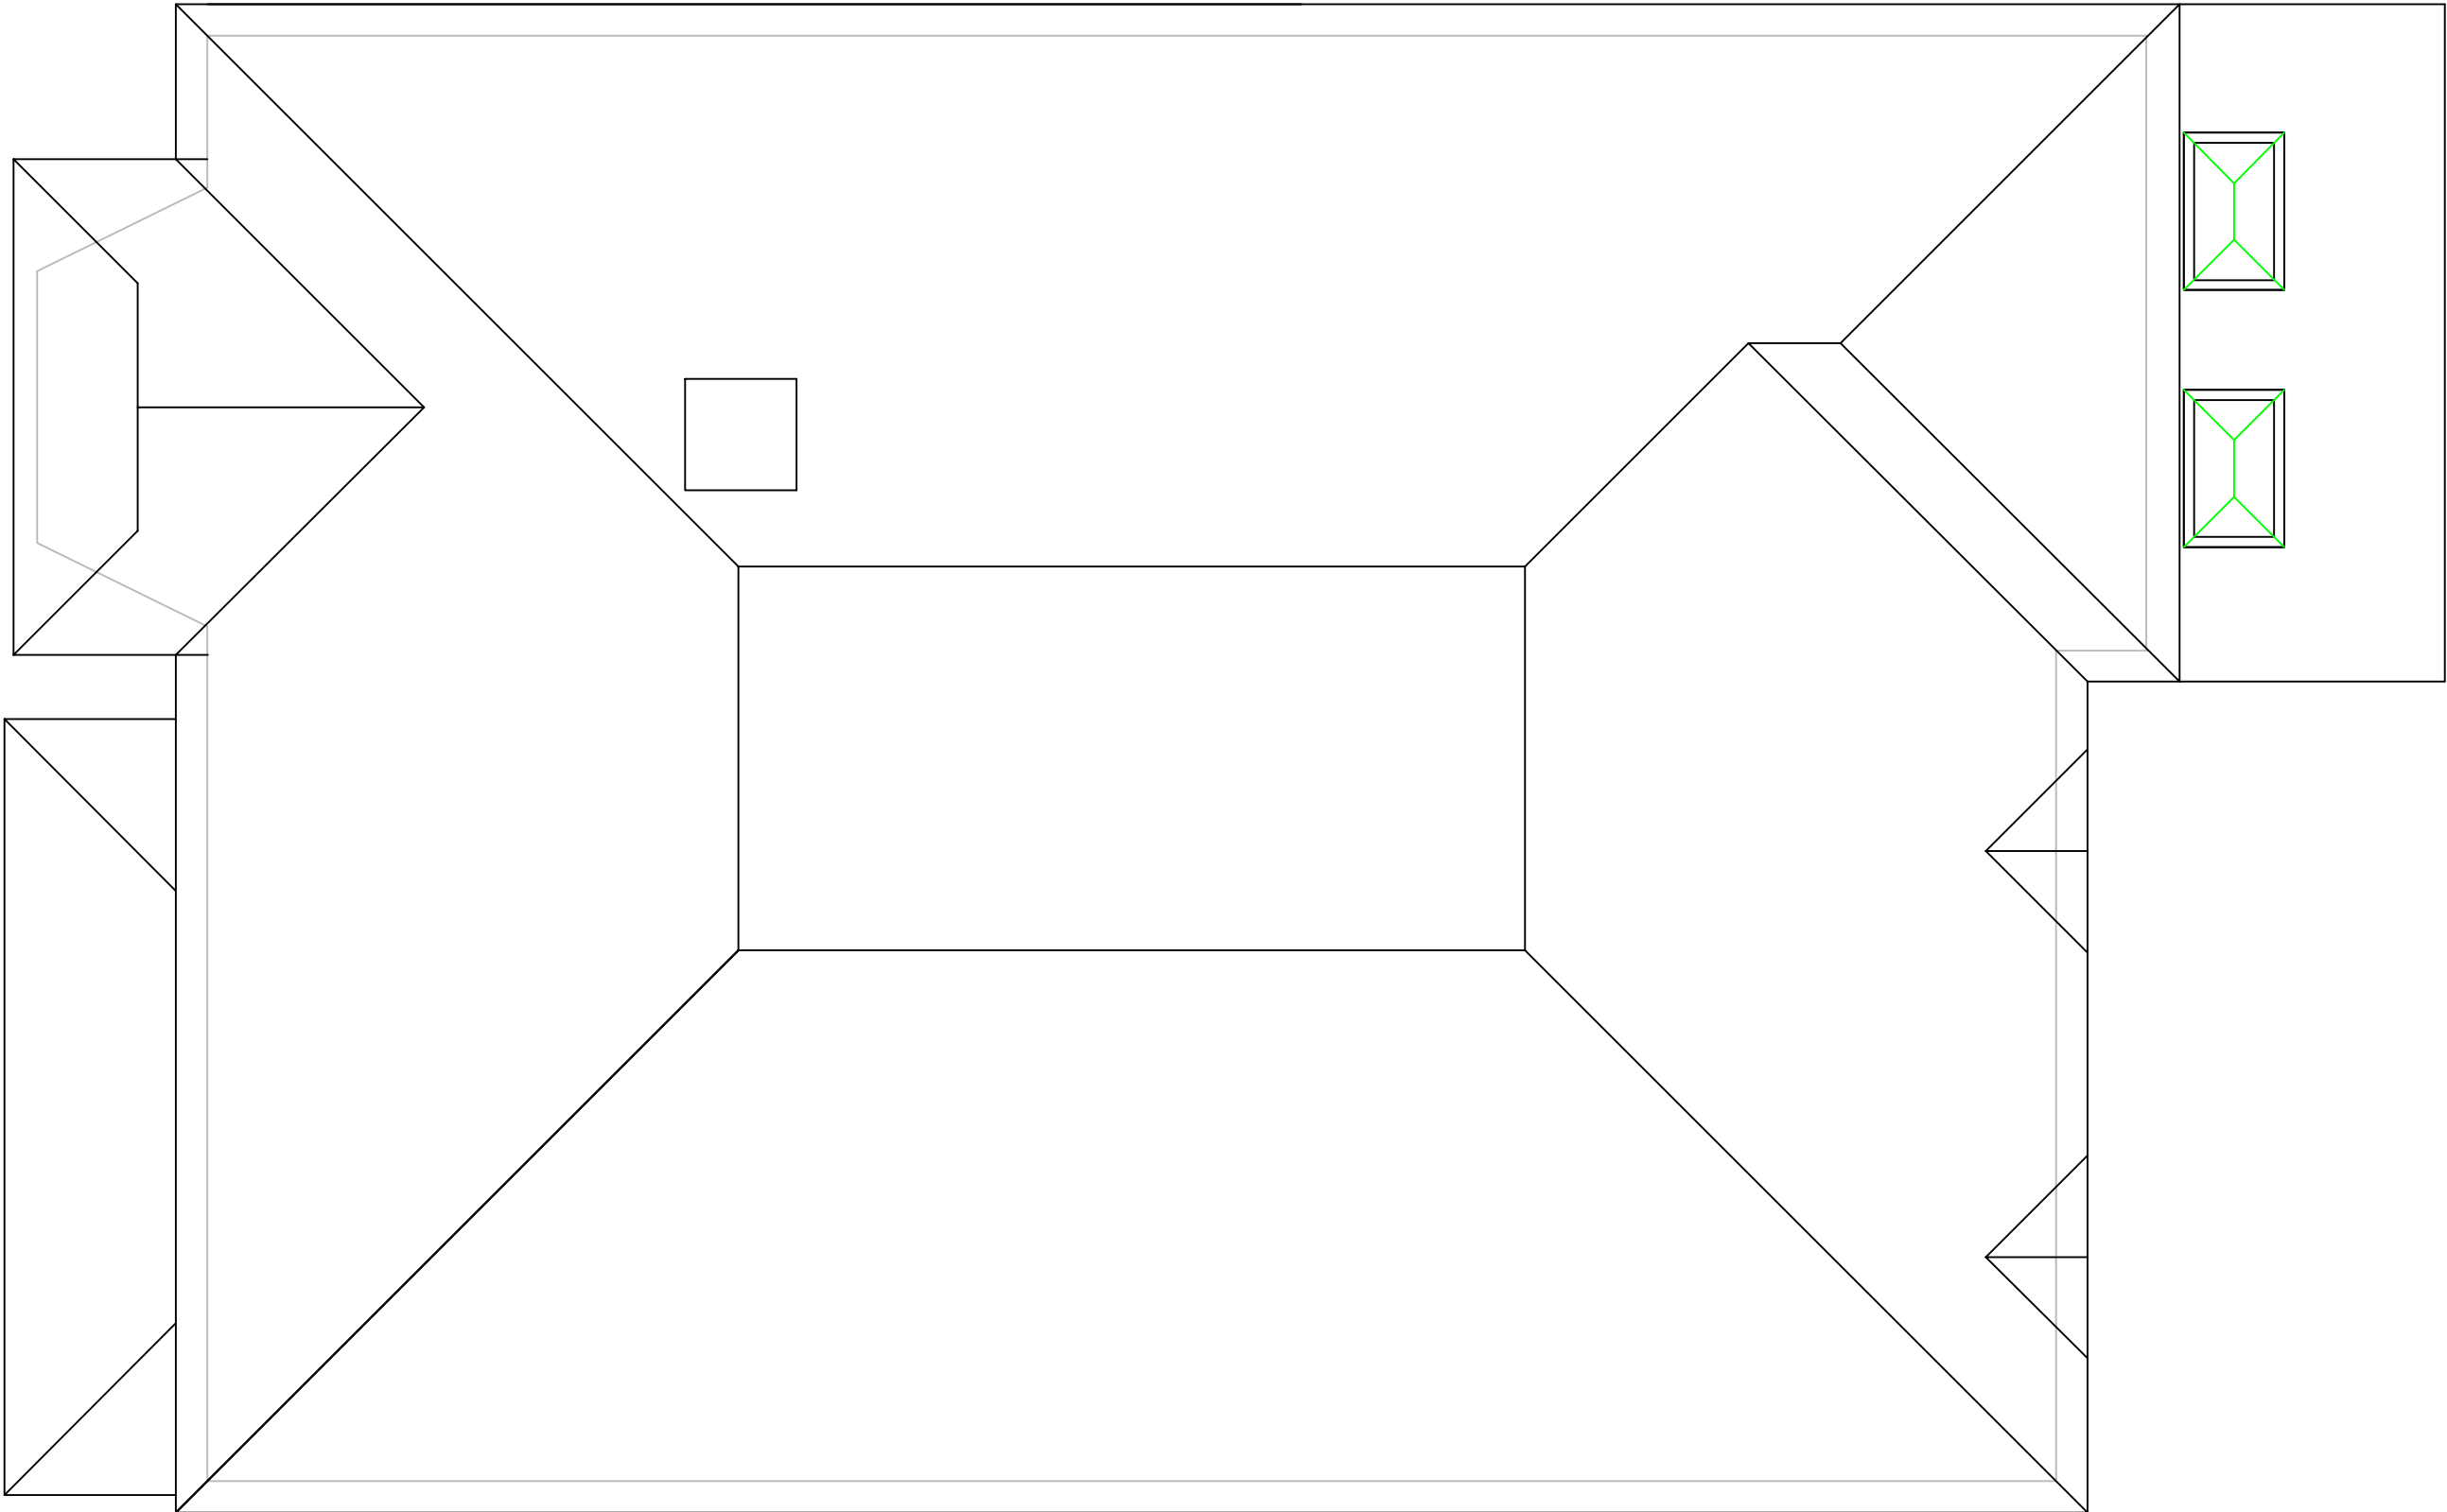

Proposed roof plan

Plan no. 08/13/12
Sheet no. 6 of 6
Scale 1/50
Revision 01 25/09/13
Original paper size A2



The Project Support Practice
Chartered Building Surveyors



Proposed alterations & extensions
at
16 Norris Gardens Havant
Hampshire PO9 2TT
for
Mr A Brown