




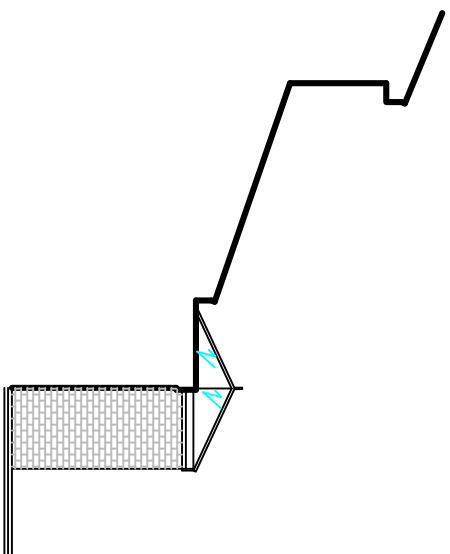


SIDE ELEVATION

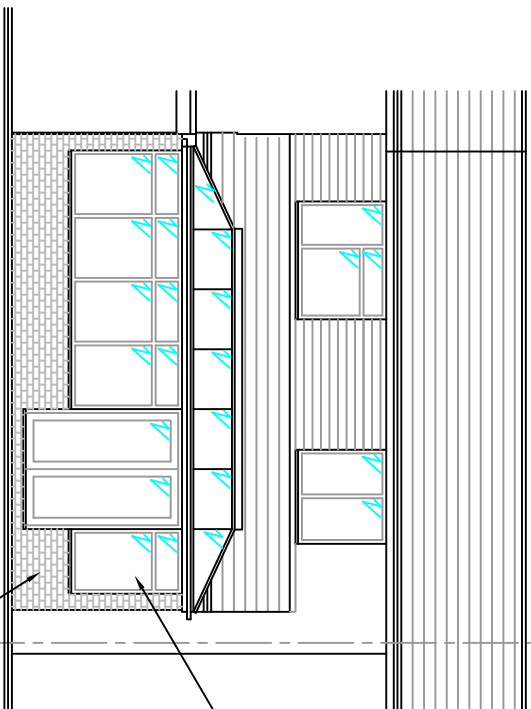


REAR ELEVATION

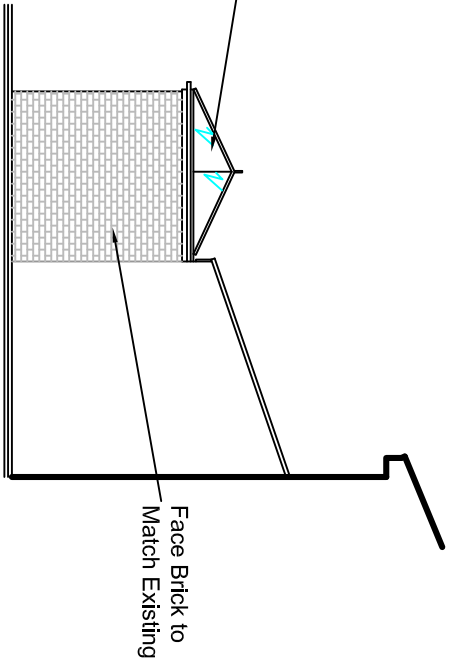

SIDE ELEVATION

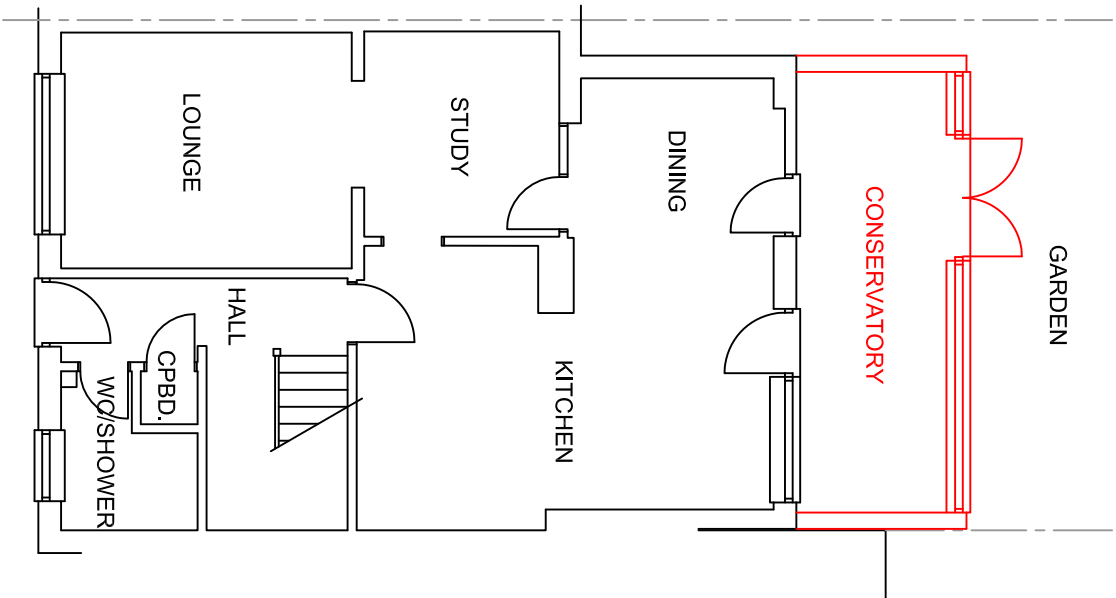

GROUND FLOOR LAYOUT

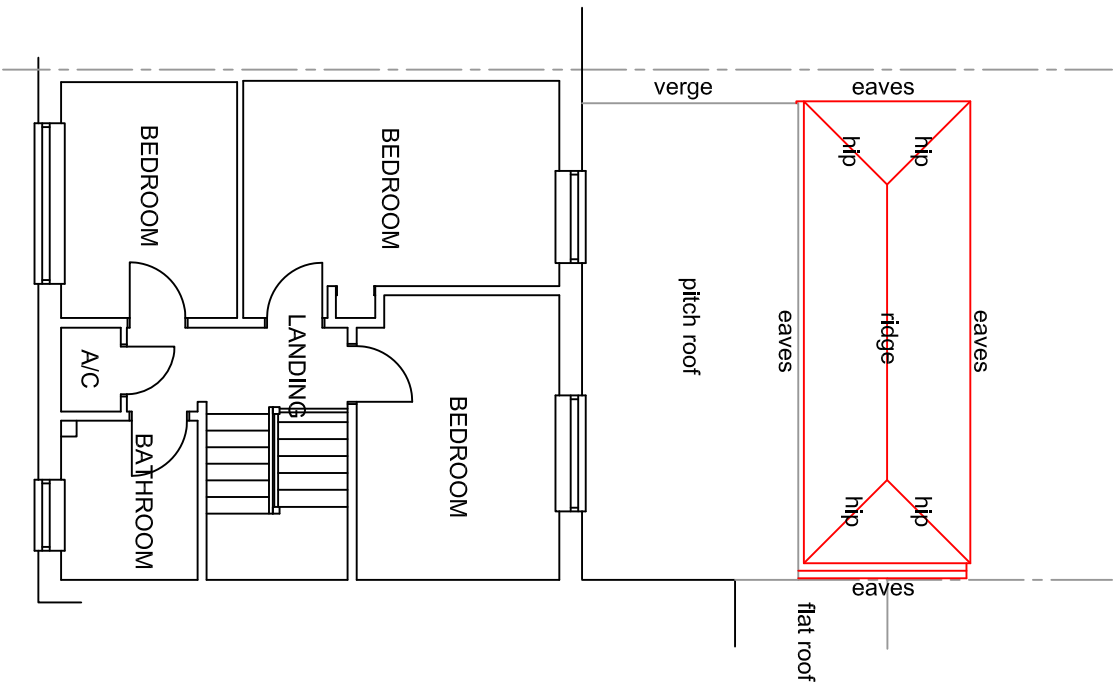

FIRST FLOOR/ROOF LAYOUT

Drg. Title: PROPOSED ELEVATIONS AND LAYOUTS		Drg. No: 13/1884/P01
Client:	Location:	Rev: -
Mr & Mrs G TAYLOR	19 ROWAN ROAD HAVANT	Scale: 1:100 (A3)
		Drawn by: JSW

