



SUPERSEDED

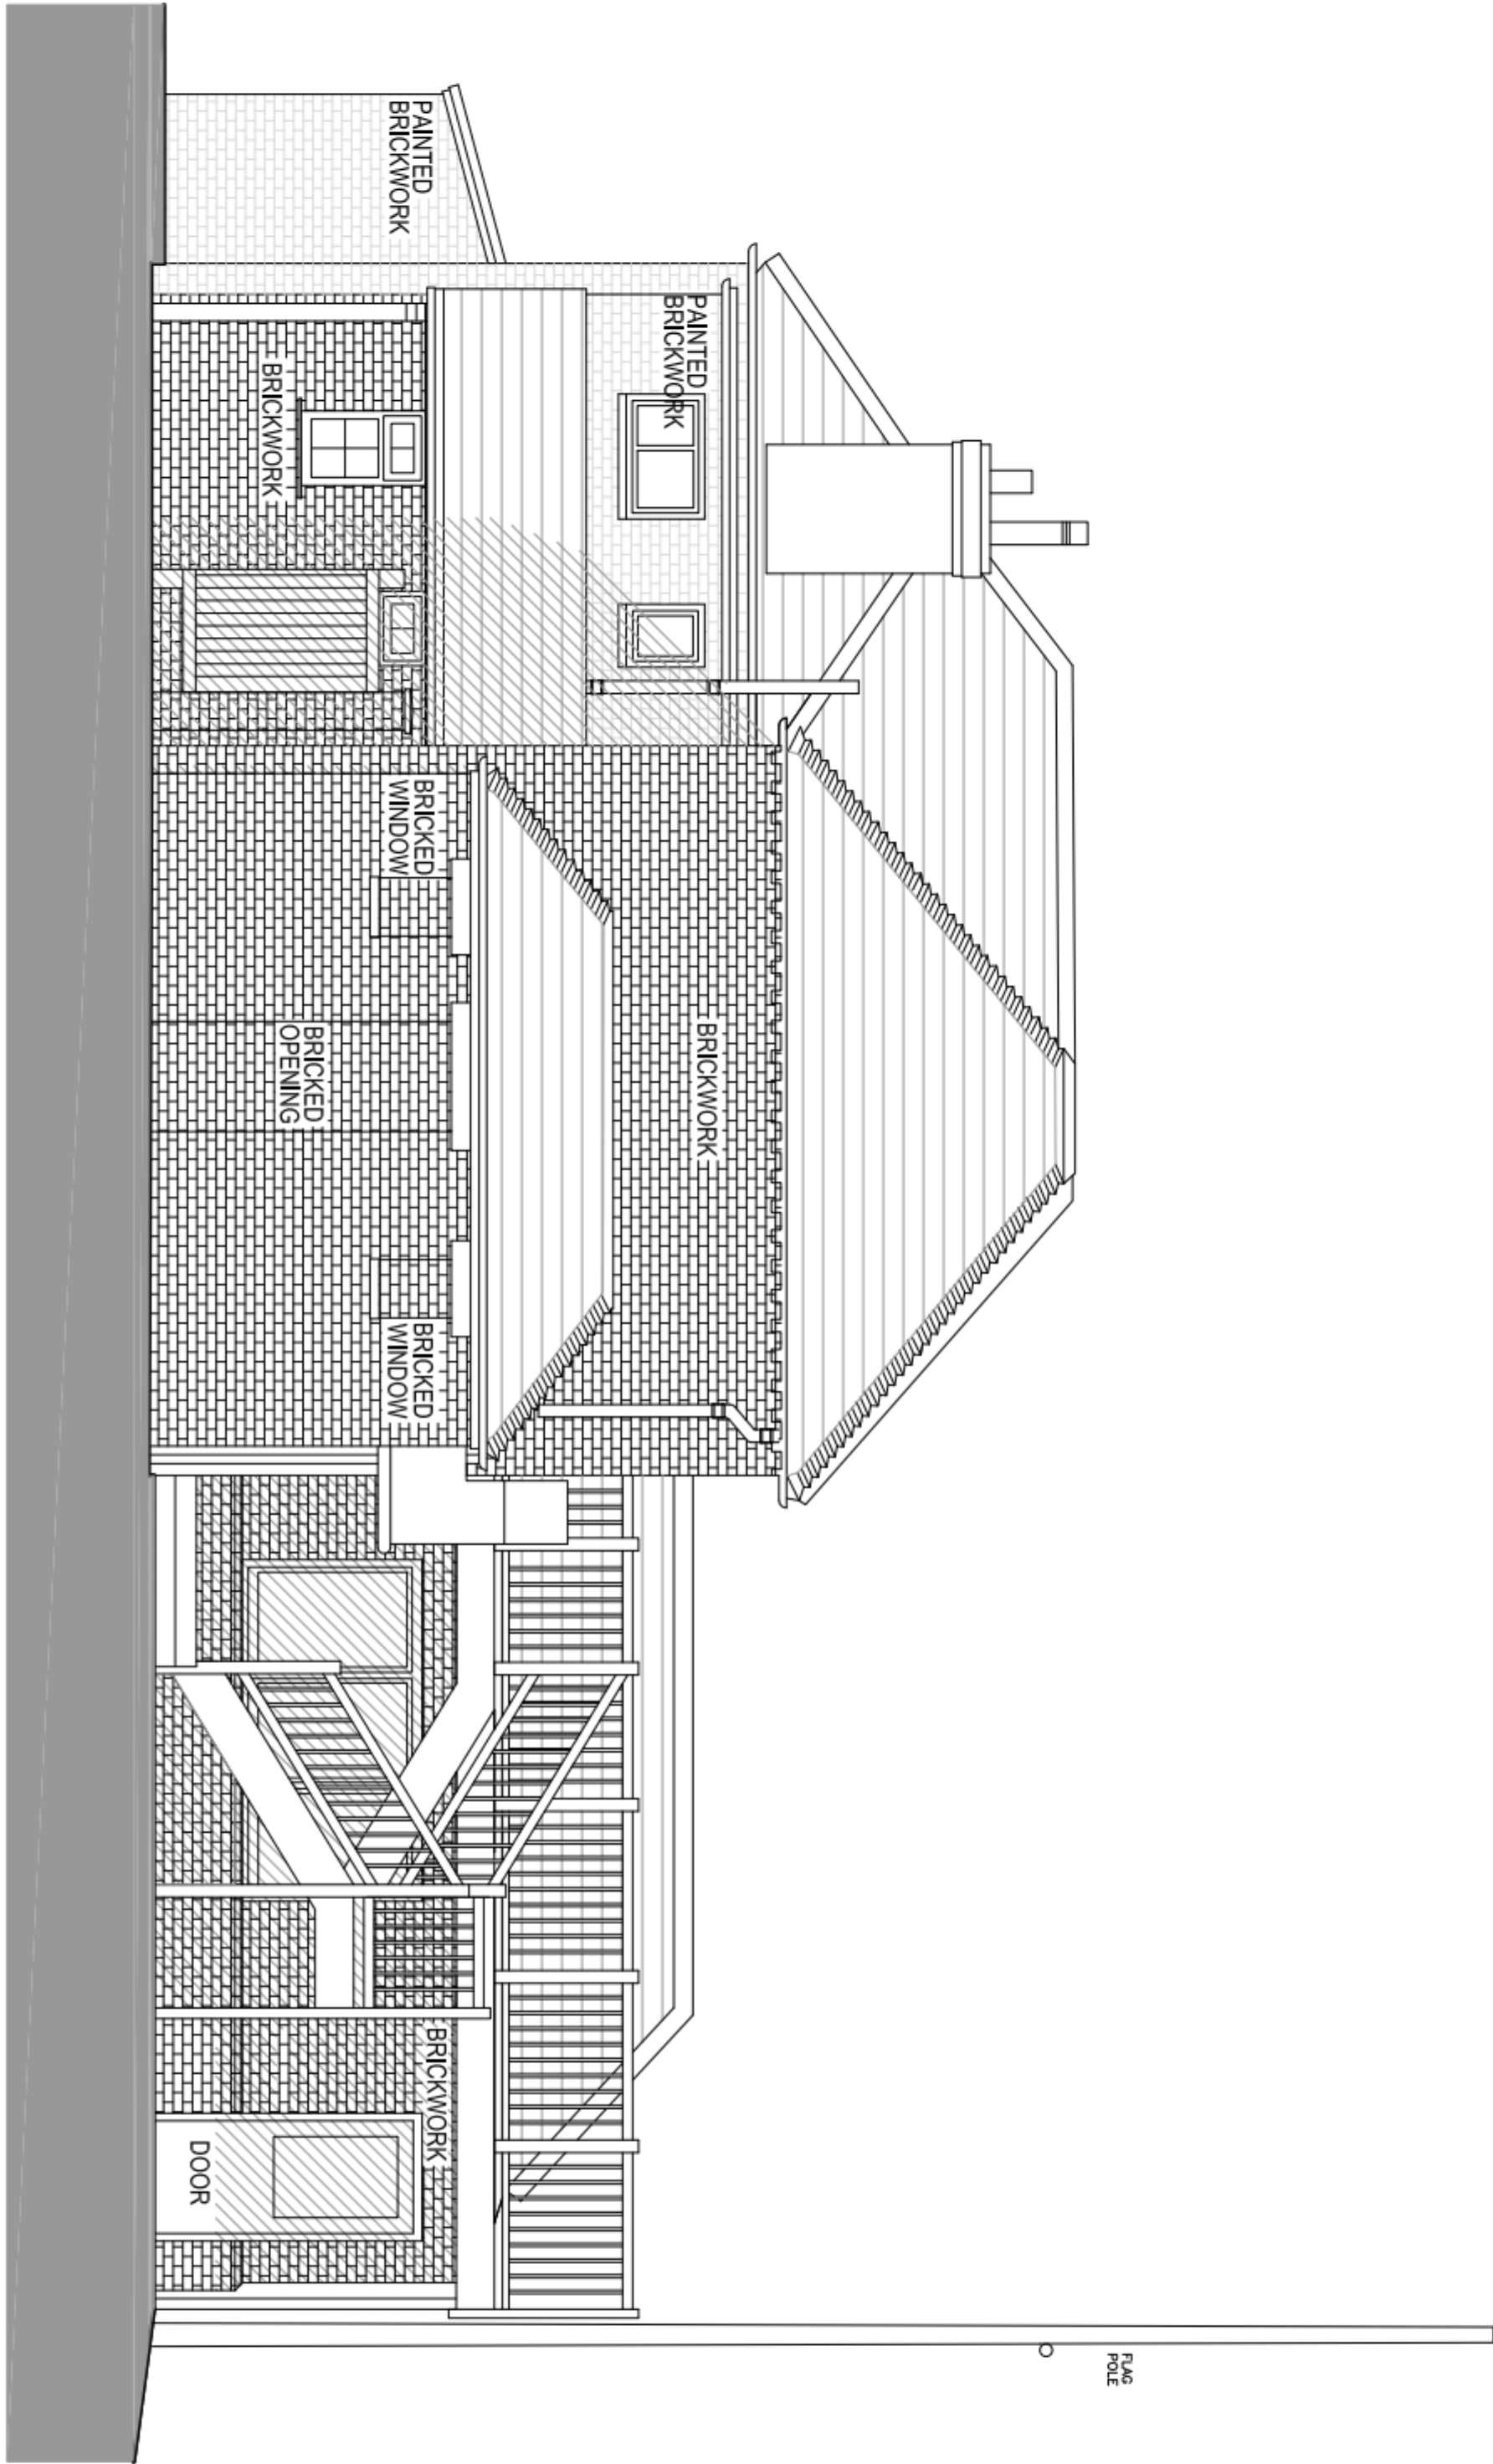

North Elevation



West Elevation

 

Notes:
1. All drawings are prepared by the Architect and are not to be reproduced without permission.
2. This drawing is not to be used for construction purposes.
3. The drawing is not to be used for construction purposes.

Reference Drawings:

- A01 Existing Out Building Plans & Elevations
- A02 Proposed Out Building Plans
- A03 Proposed Out Building Elevations & Sections
- A04 Site Plan

North Point

Key Plan



Key Plan

EW

Architects

151 Rosebery Avenue
London
EC1R 4AB
T: +44 (0)20 7641 7200

Emsworth Sailing Club			
Existing Elevations			
Planning		Task/Ref	
Drawn by	date	checked by	scale at A3
27/09/14	150	1:700	1:700
1999	AE	(01)_05	Revision
Construction Drawing No.			