


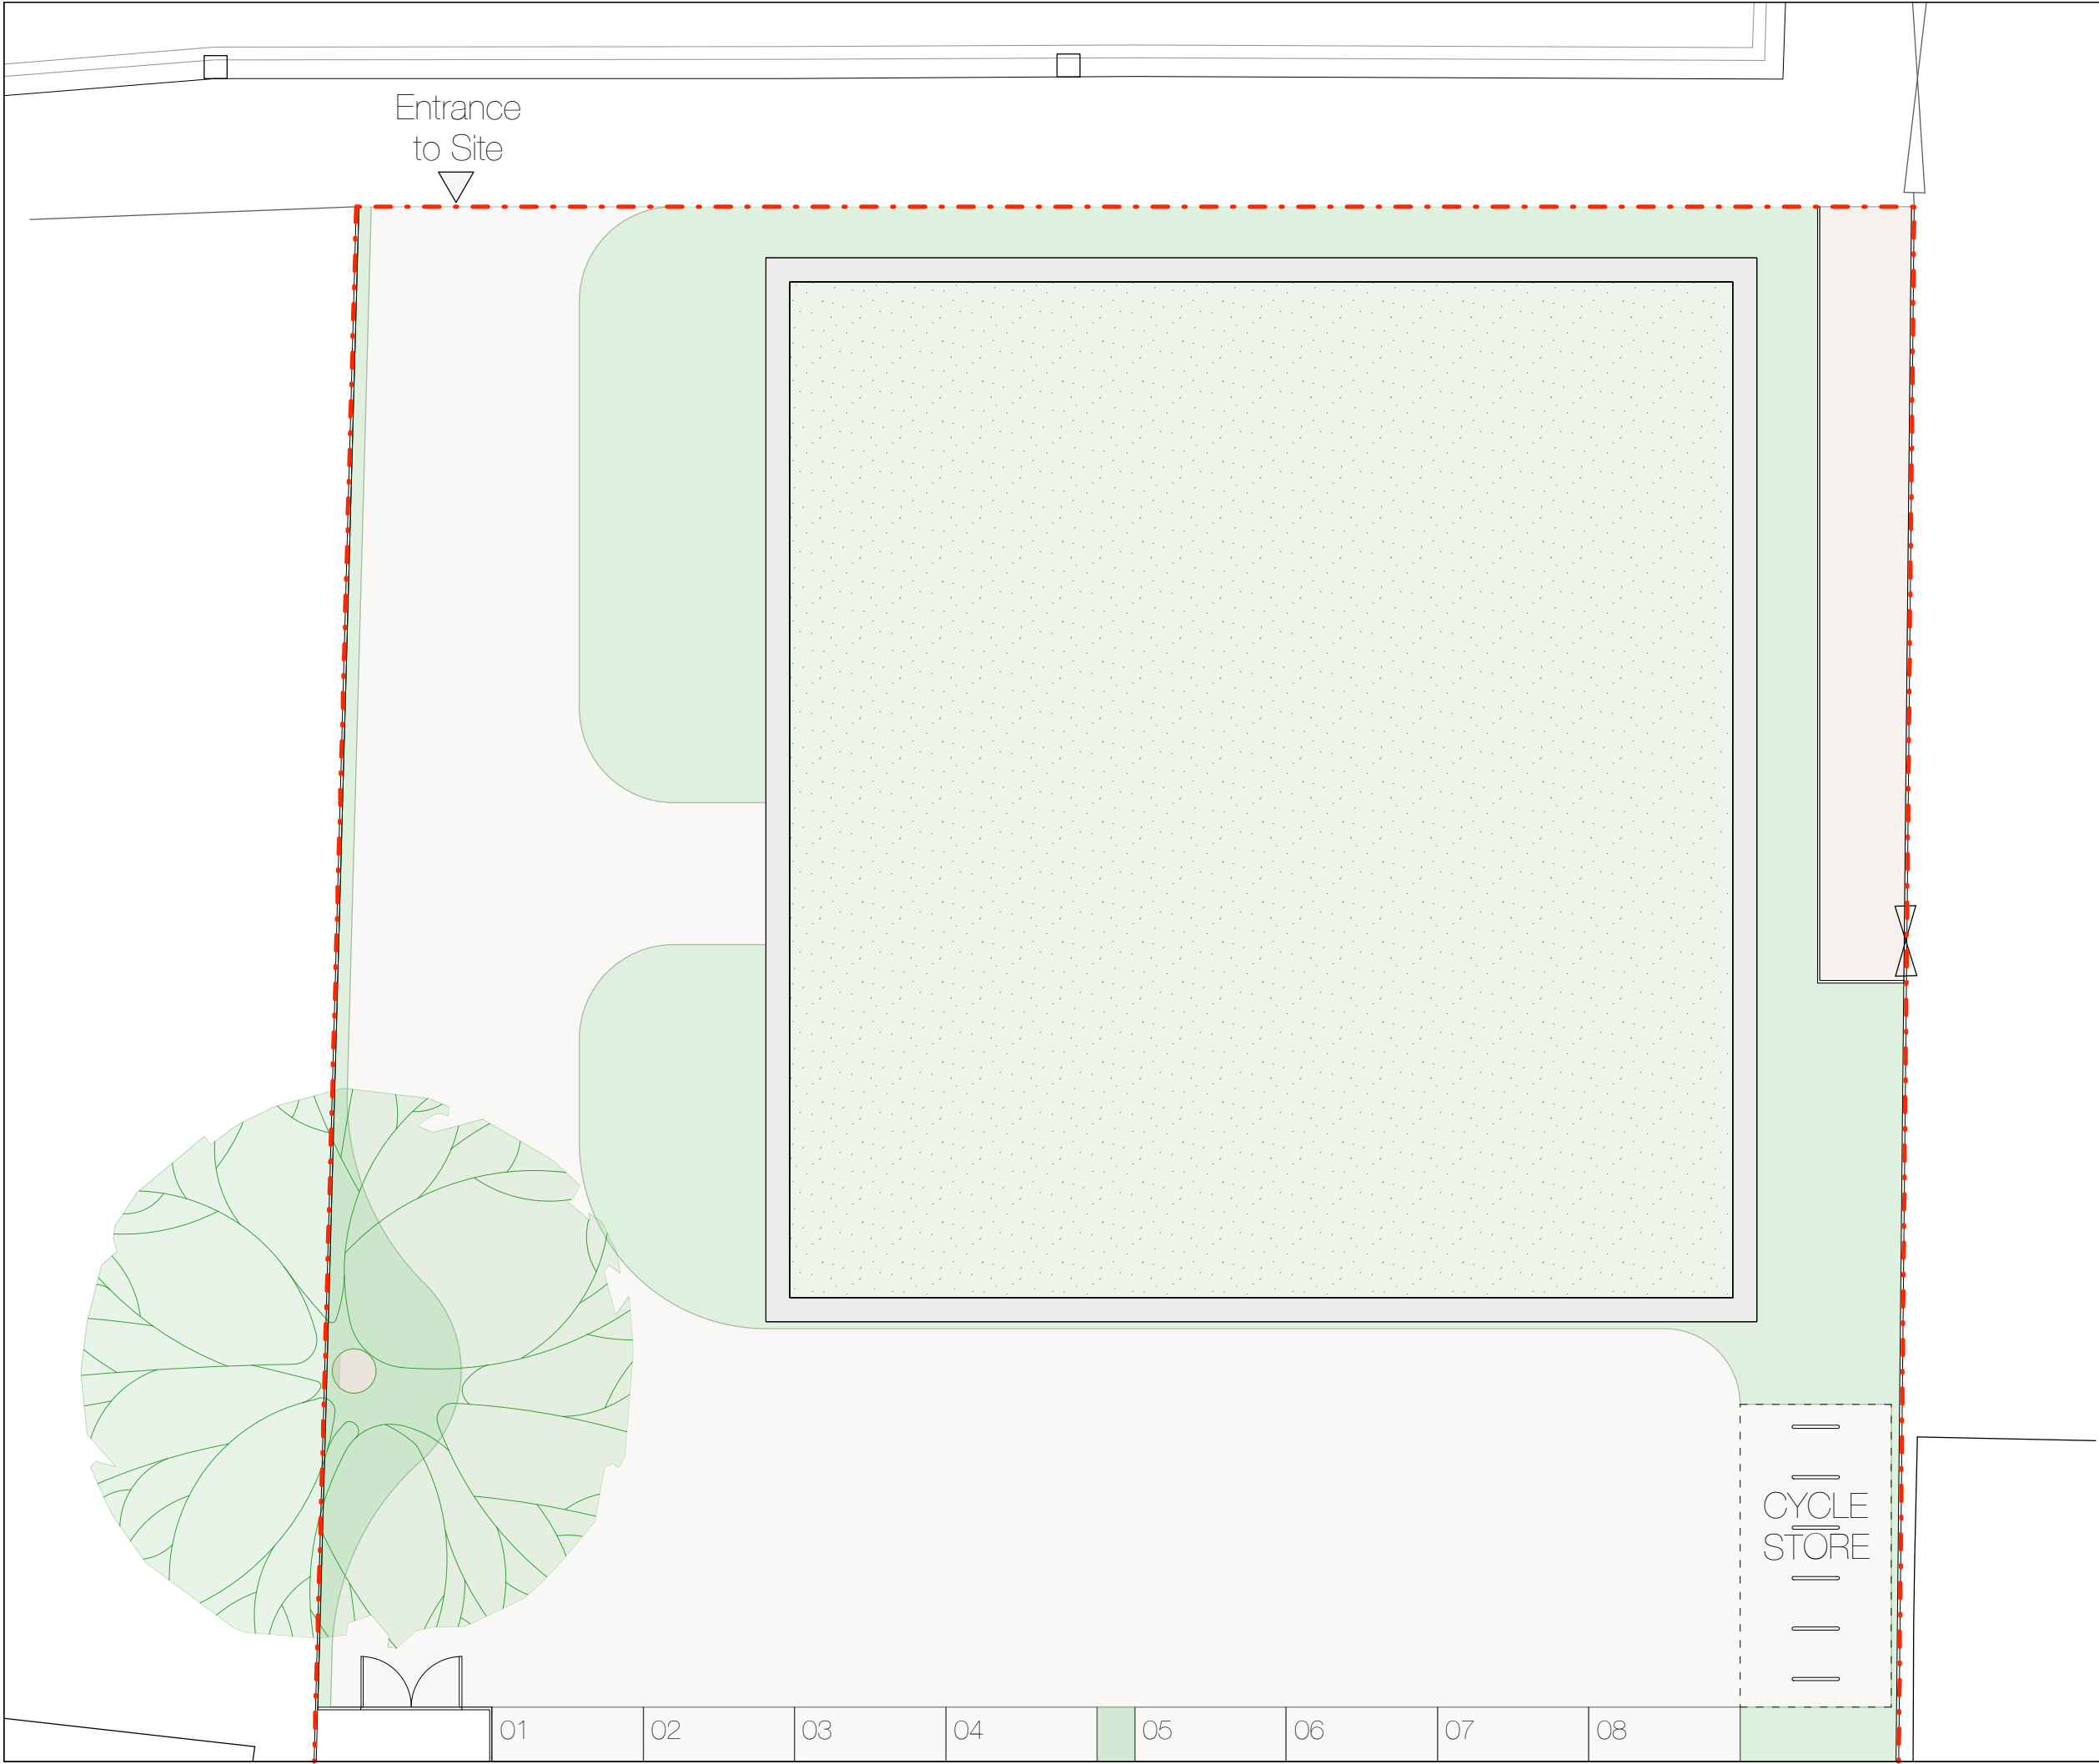

Entrance
to Site

Notes: Do not Scale
Check all dimensions on site
Dunthorne Parker Architects



0.5 0 0.5 1 1.5 2 2.5
Metres

B : 29.11.13 KR | Slight landscaping alterations
A : 05.11.13 KR | Pitched roof changed to flat, landscaping altered

No : Date By : Revision

Project
1251, Mengam Road, Hayling Island

Drawing
Proposed Roof Plan

Job Dwg No.
1251 222B

Scale By Date drawn
1:100@A3 KR 04.10.13

DunthorneParkerArchitects
www.dunthorneparkerarchitects.co.uk
T | 08072680411
E | mail@dunthorneparker.co.uk
A | 10 Hampden Gurnsey Street, London, W11 6AL