
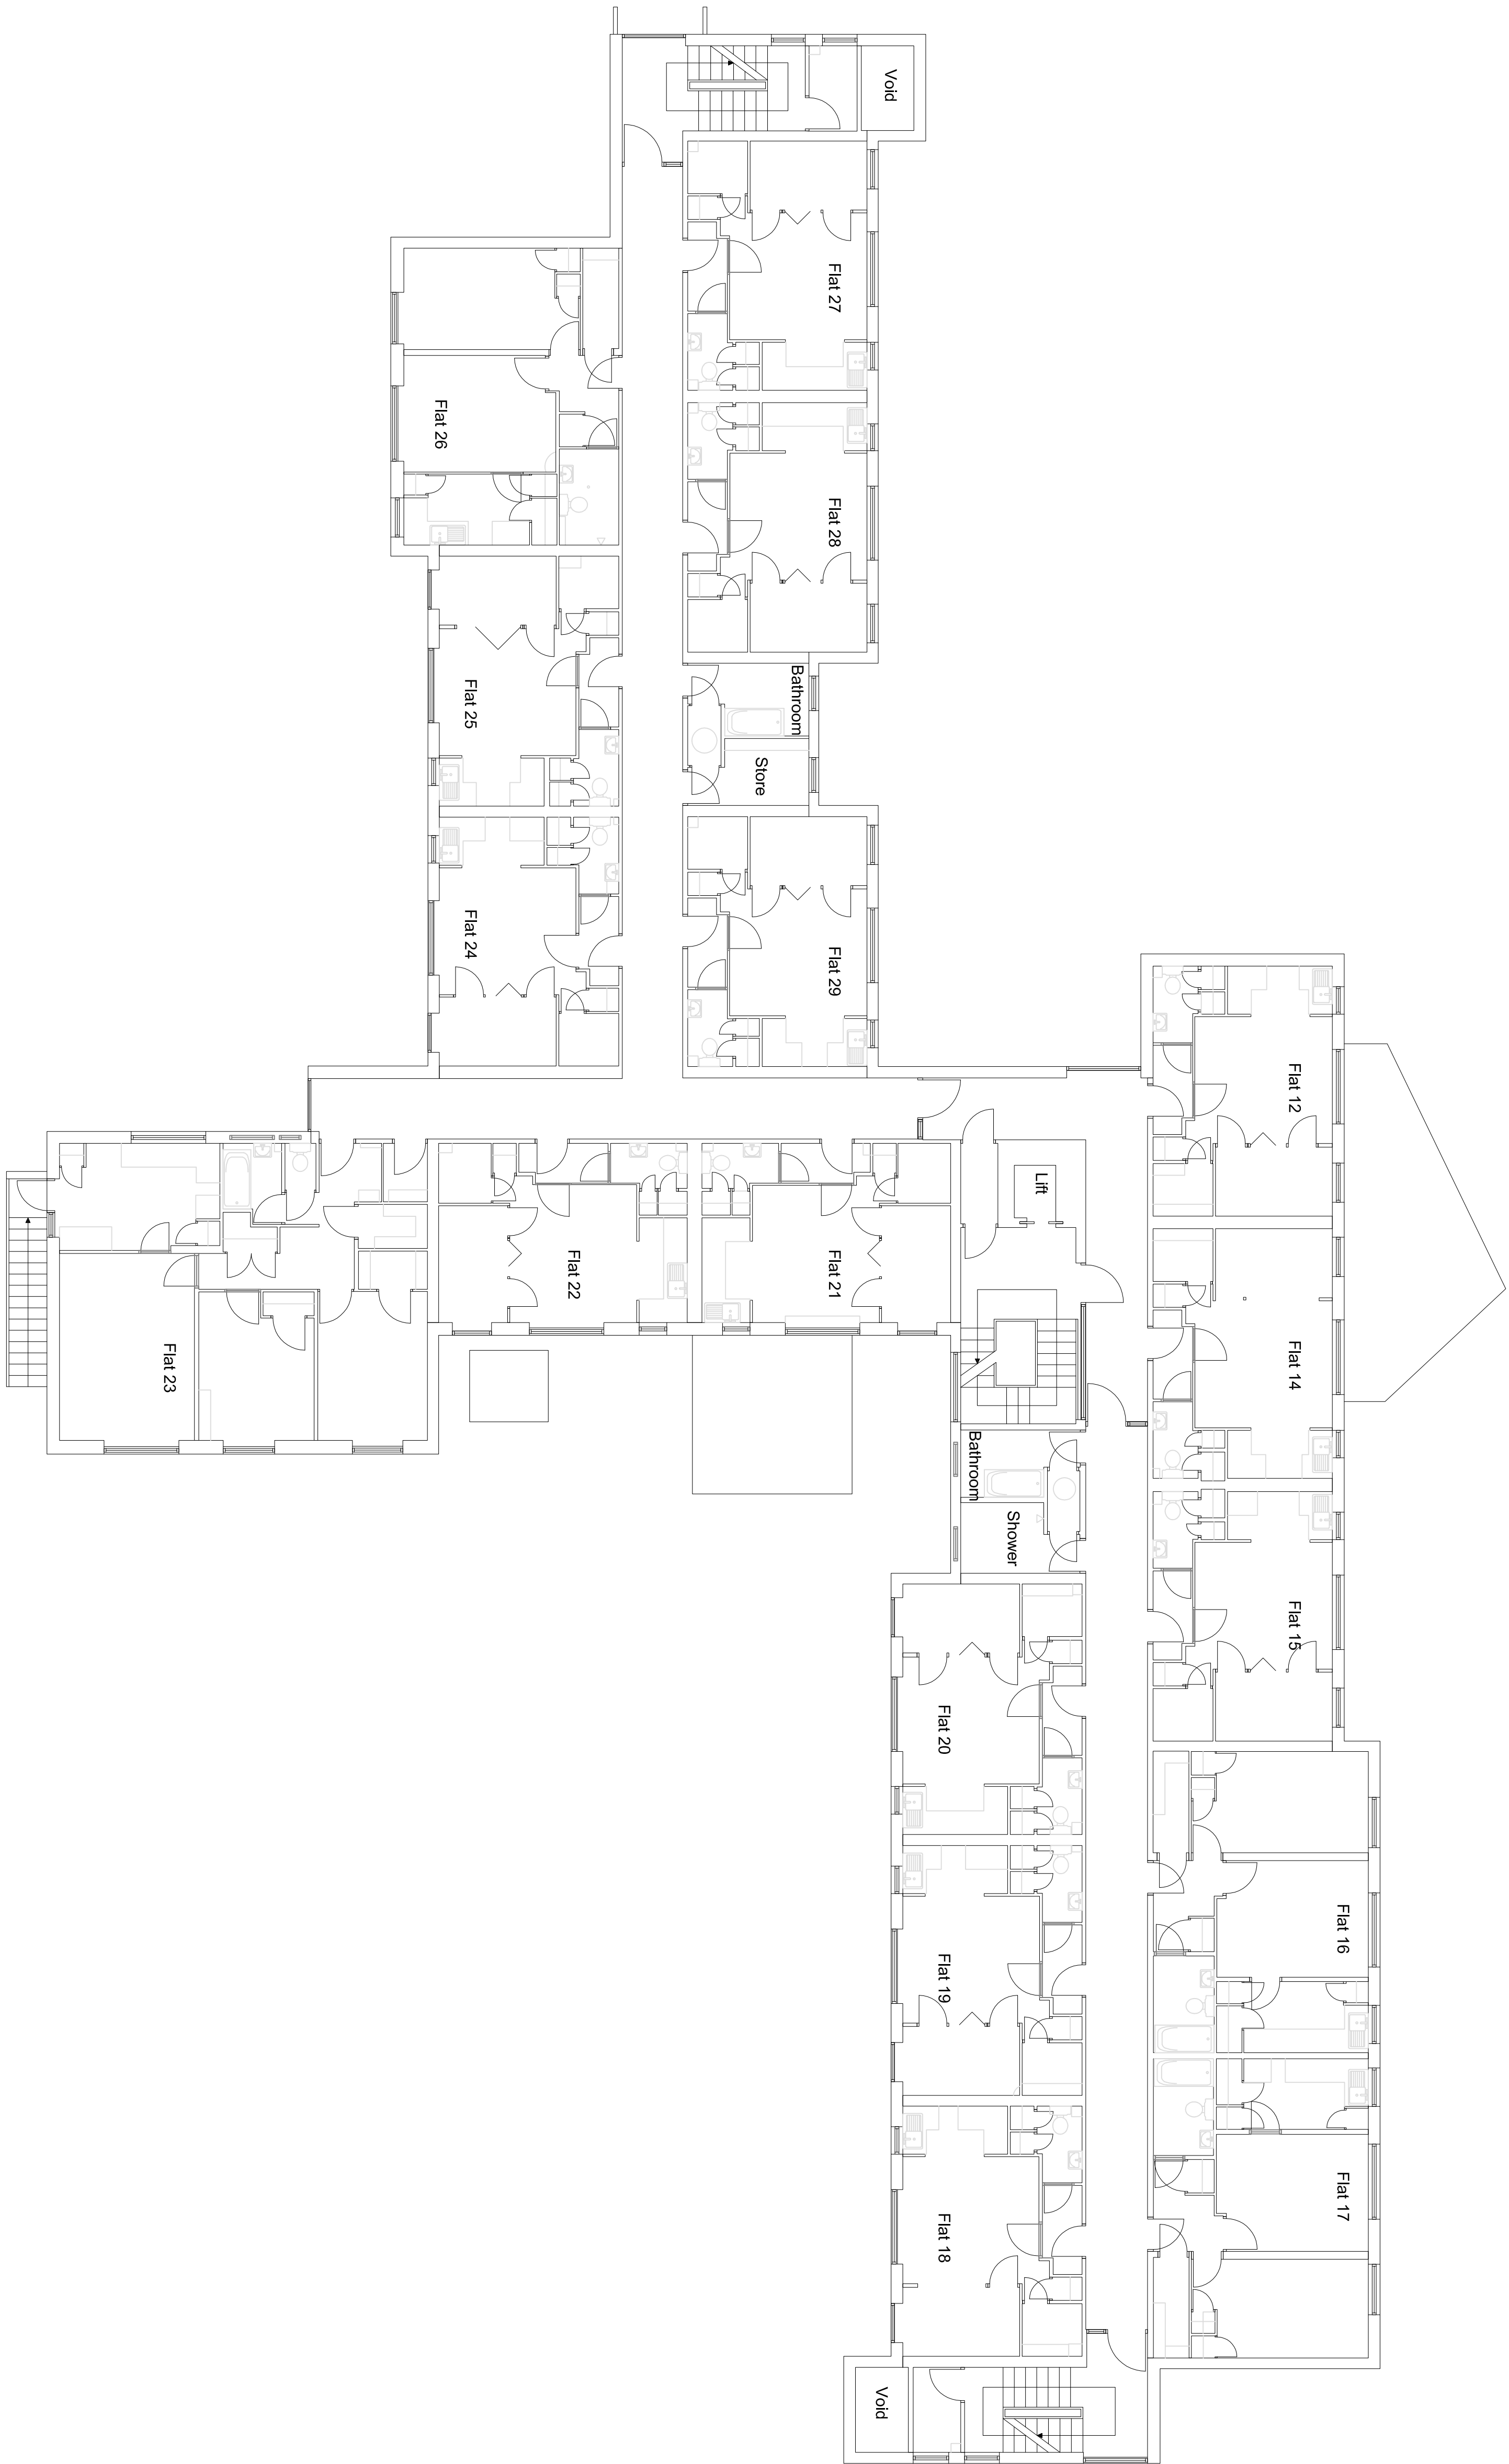


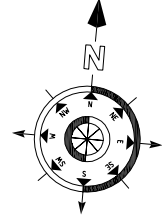

Dwg No.: PRL177554		Prepared By:	Date:
DATE: Dec 2013			
SCALE: 1:100 @ A1			
DRAWN BY: ST			
CHECKED:			
CLIENT: Peterborough City Council			
PROJECT: PROPOSED ALTERATIONS AND IMPROVEMENTS TO TWEEED COURT, LEIGH PARK, PO9 5DB			
TITLE: EXISTING FIRST FLOOR PLAN			
PARKER TORRINGTON			
COPYRIGHT: The copyright of this document lies with Parker Torrington Limited. No use or copying of this document is permitted without the written consent of Parker Torrington Limited, other than for the purpose of copying for internal documentation and for the use of the client.			
Parker Torrington Limited, Churchfields, 5, Churchfields Road, Peterborough, PE1 1JY. Tel: 01753 820421 Fax: 01753 820422 Email: info@parker-torrington.co.uk			
PARKER TORRINGTON			
PLANNING			