



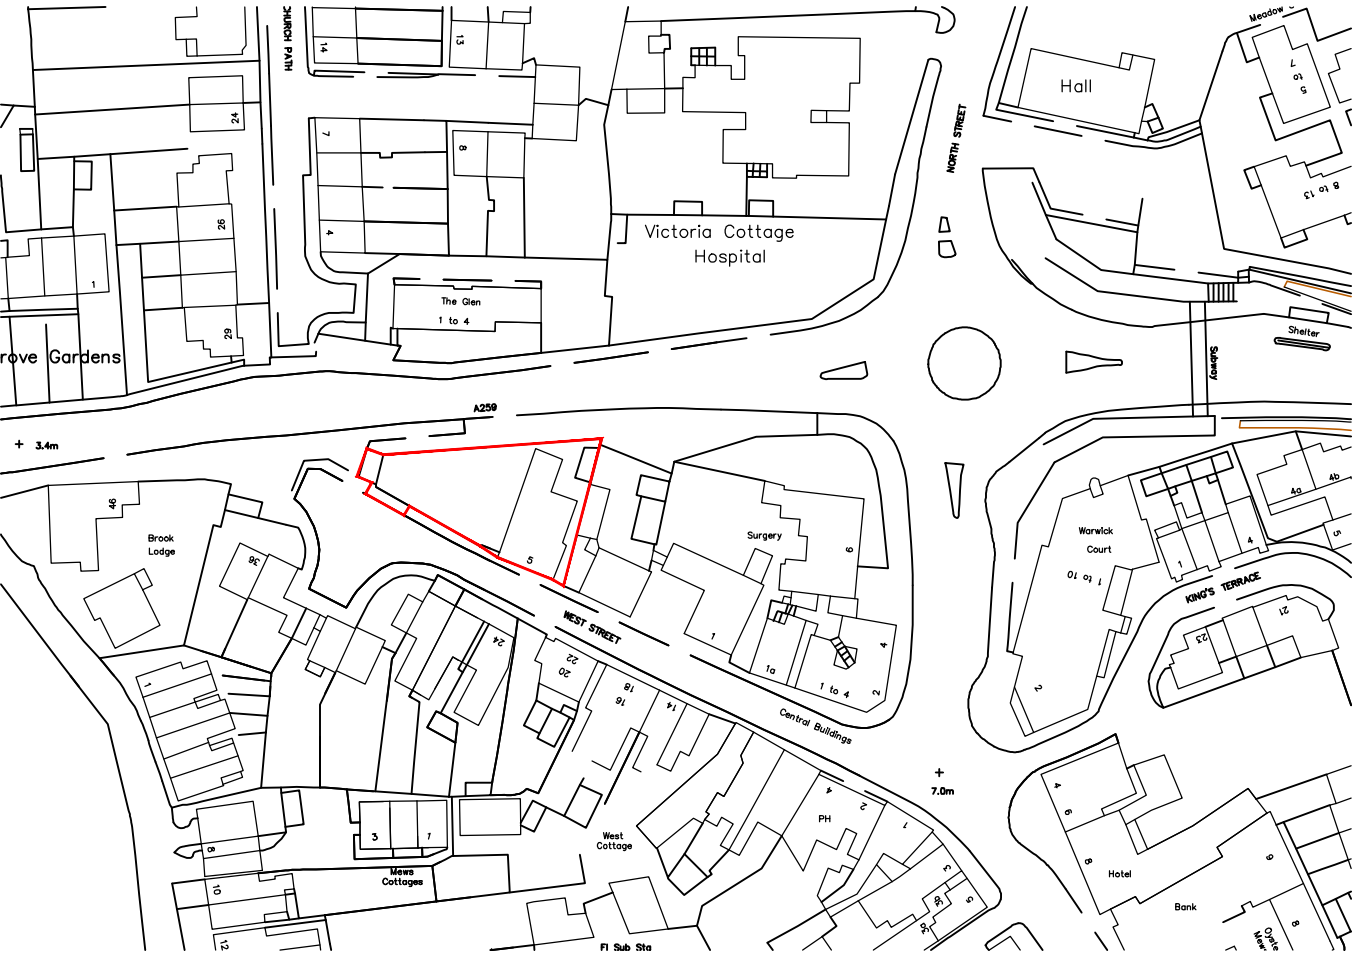

Site Location @ 1:1250
© Crown Copyright 2013.
All rights reserved. Licence number 100020449

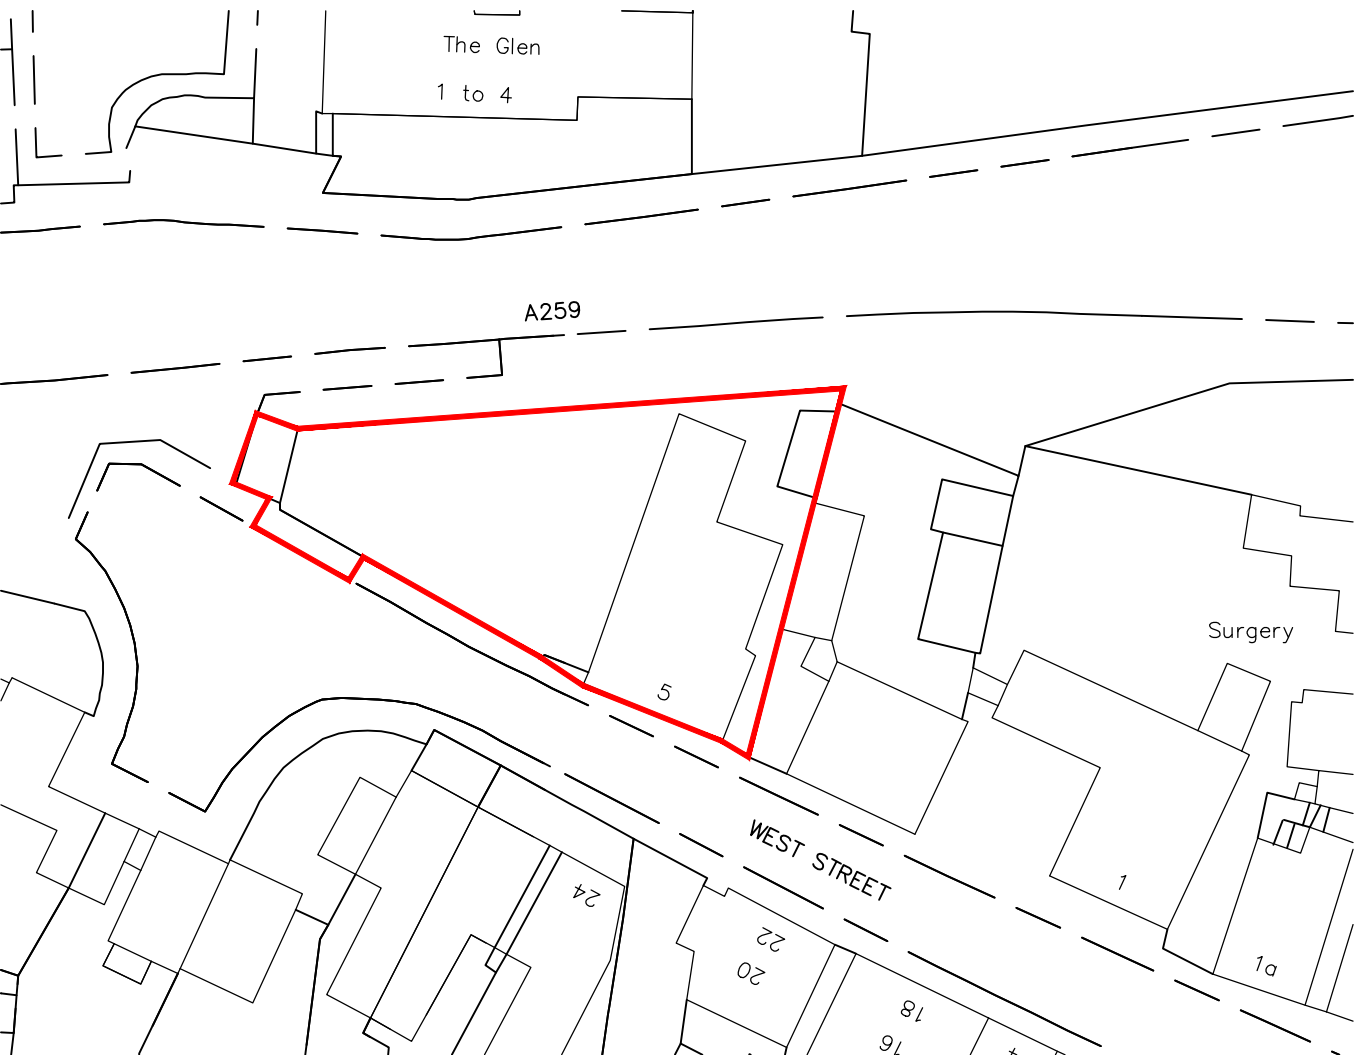

Site Location @ 1:500
© Crown Copyright 2013.
All rights reserved. Licence number 100020449





Existing North Elevation
scale 1:100



Existing East Elevation
scale 1:100

NOTES:
Dimensions to be checked on site before commencing work. Any discrepancies shall be reported to the architect immediately.
Do not scale from these drawings except for planning purposes. Use figured dimensions only.
Where applicable this drawing is to be read in conjunction with other consultants' drawings.
All drawings to be read in conjunction with specification and all other drawings including structural engineer and mechanical and electrical drawings / specification

NOTE THIS HAS BEEN PRODUCED FROM CLIENT SUPPLIED INFORMATION. NO SURVEY OR ANY OTHER FORM OF INVESTIAGIVE WORKS/ DESIGN / SPECIFYING HAVE BEEN CARRIED OUT BY HELYER DAVIES LTD,

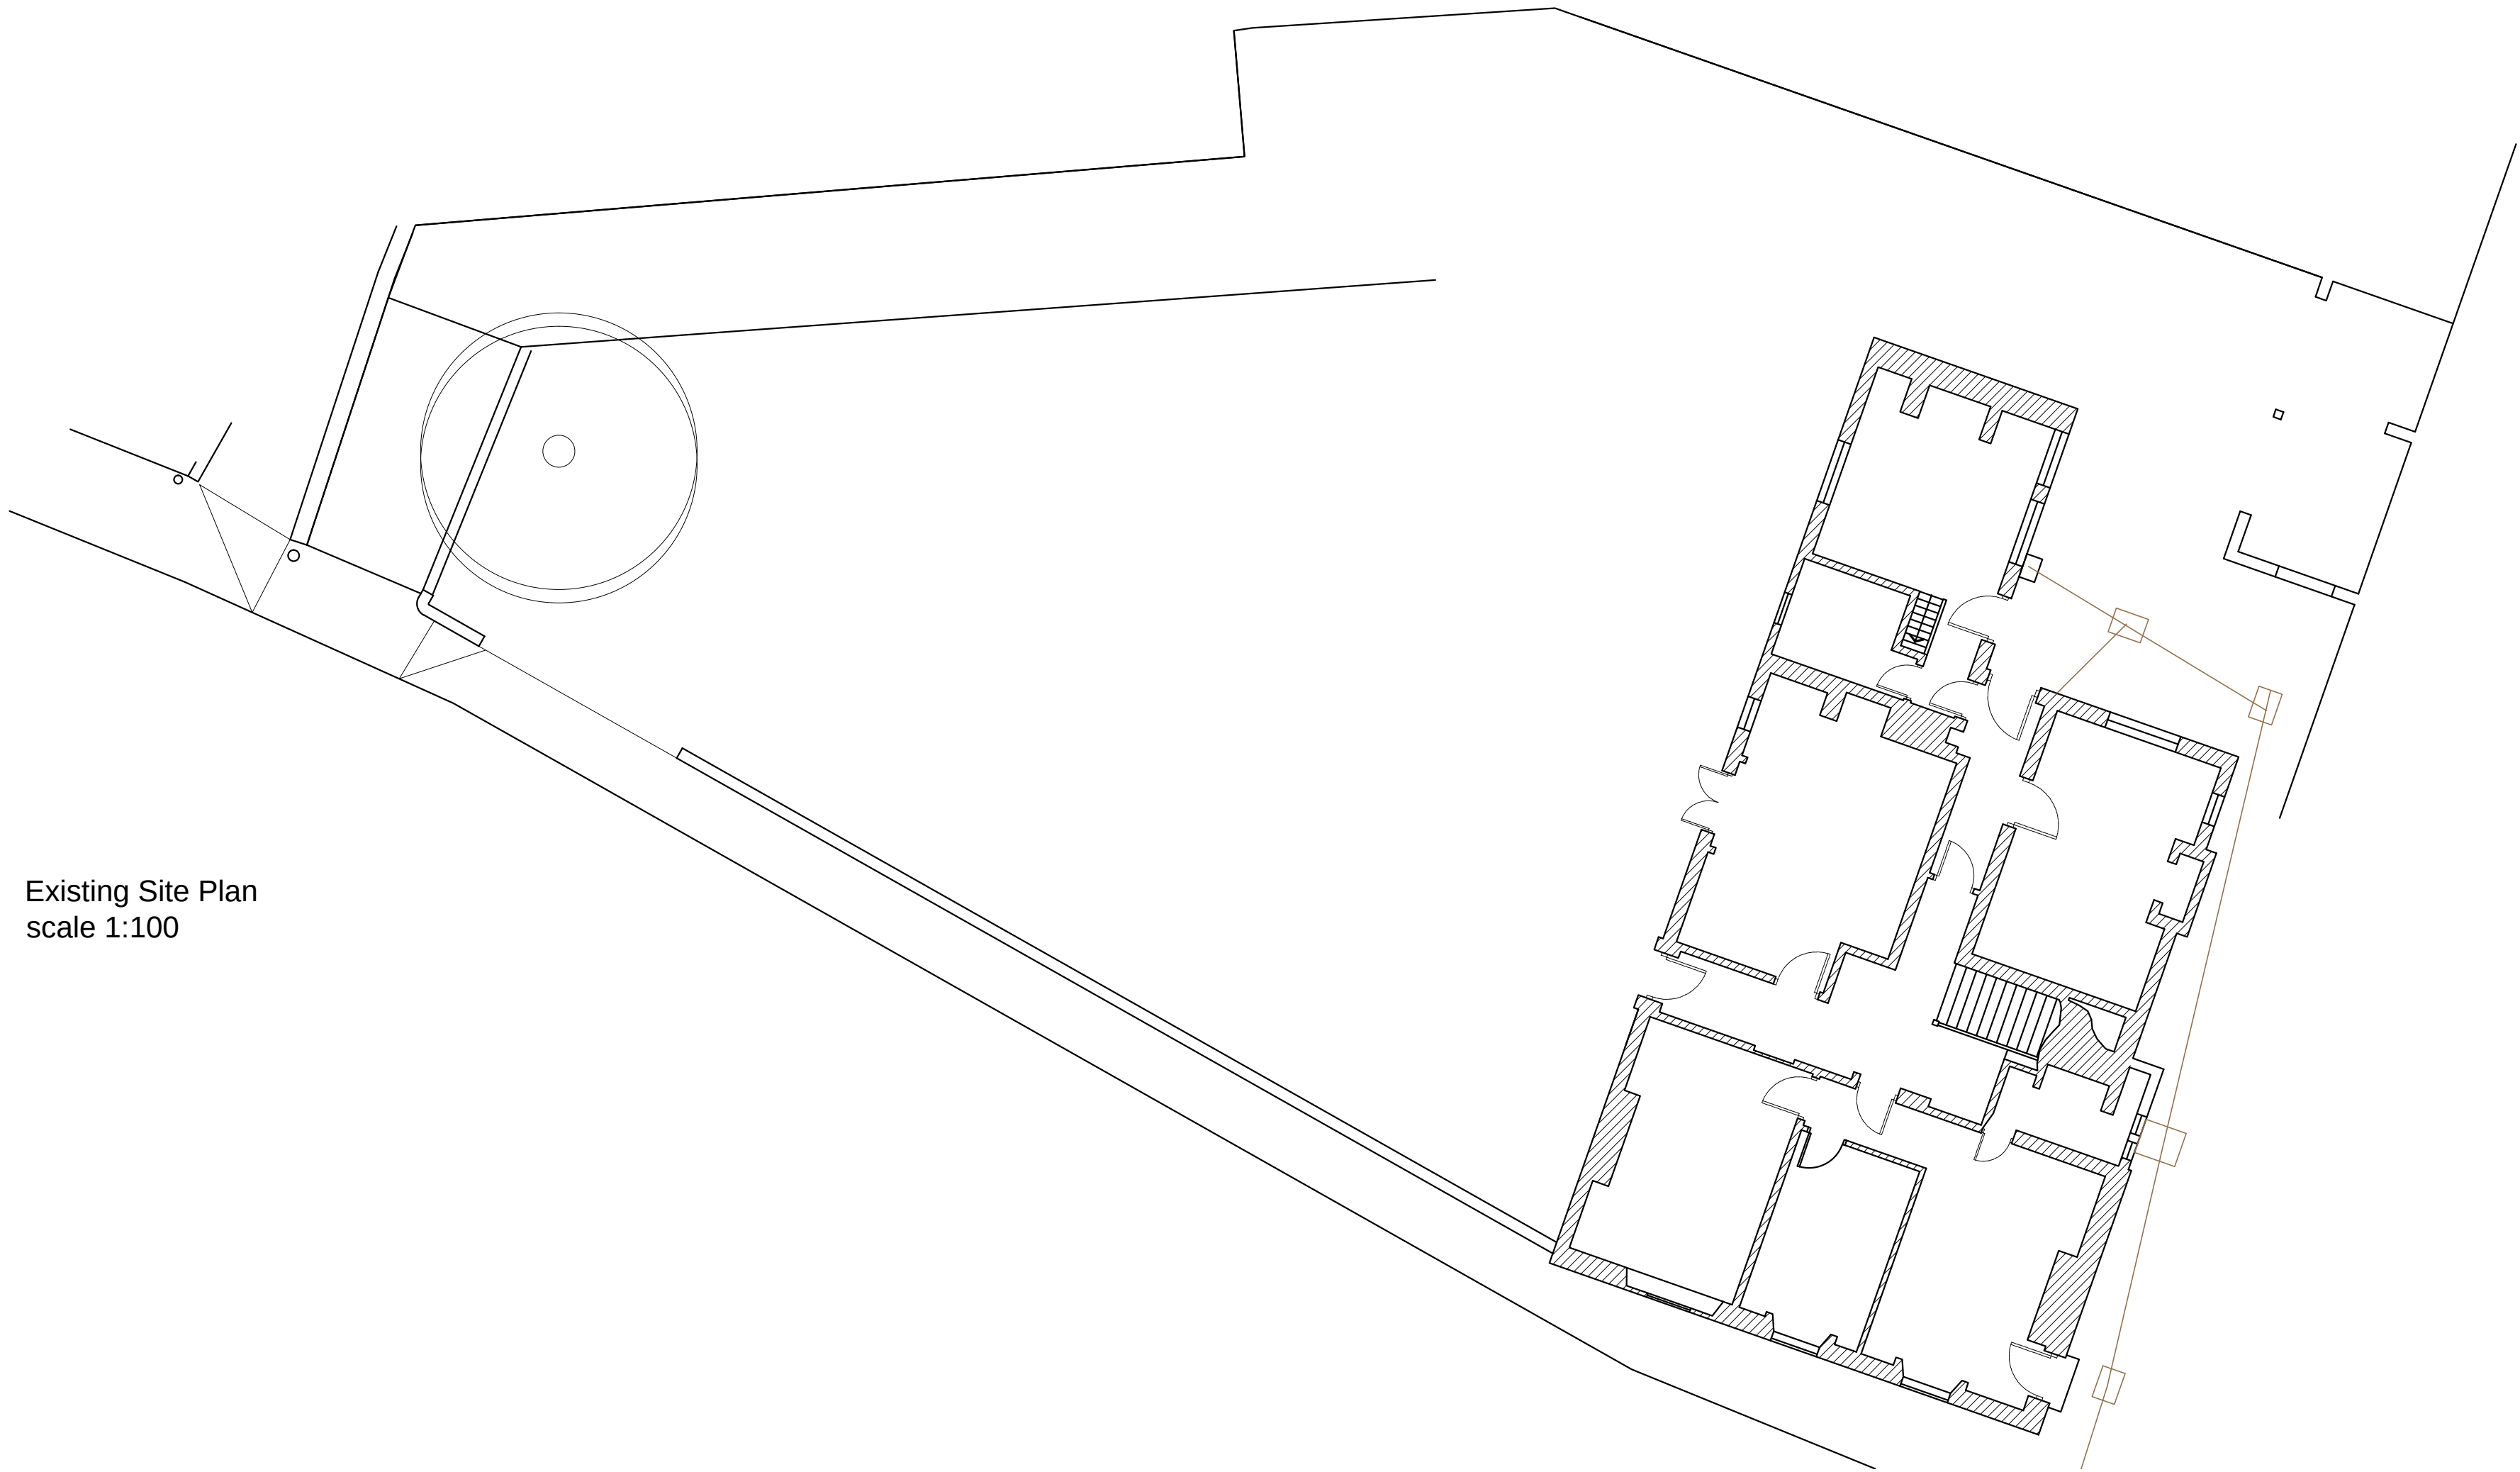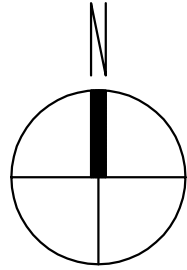

Existing Site Plan
scale 1:100

REV	DATE	AMENDMENT	DRAWN

hd
architects

Helyer Davies Architects Ltd
1 The Old Flour Mill,
Emsworth, PO10 7BT
01243 370 715
www.hdarchitects.co.uk mail@hdarchitects.co.uk

CLIENT
Mr Giles.

PROJECT
Keppel Lodge
5 West Street
Emsworth
Hampshire
PO10 7PX

DRAWING	SCALE
General Arrangement Proposed & Existing	As Noted

DATE 10.06.11.	DRAWN MRH
DRAWING NUMBER 13080/001	REVISION B