


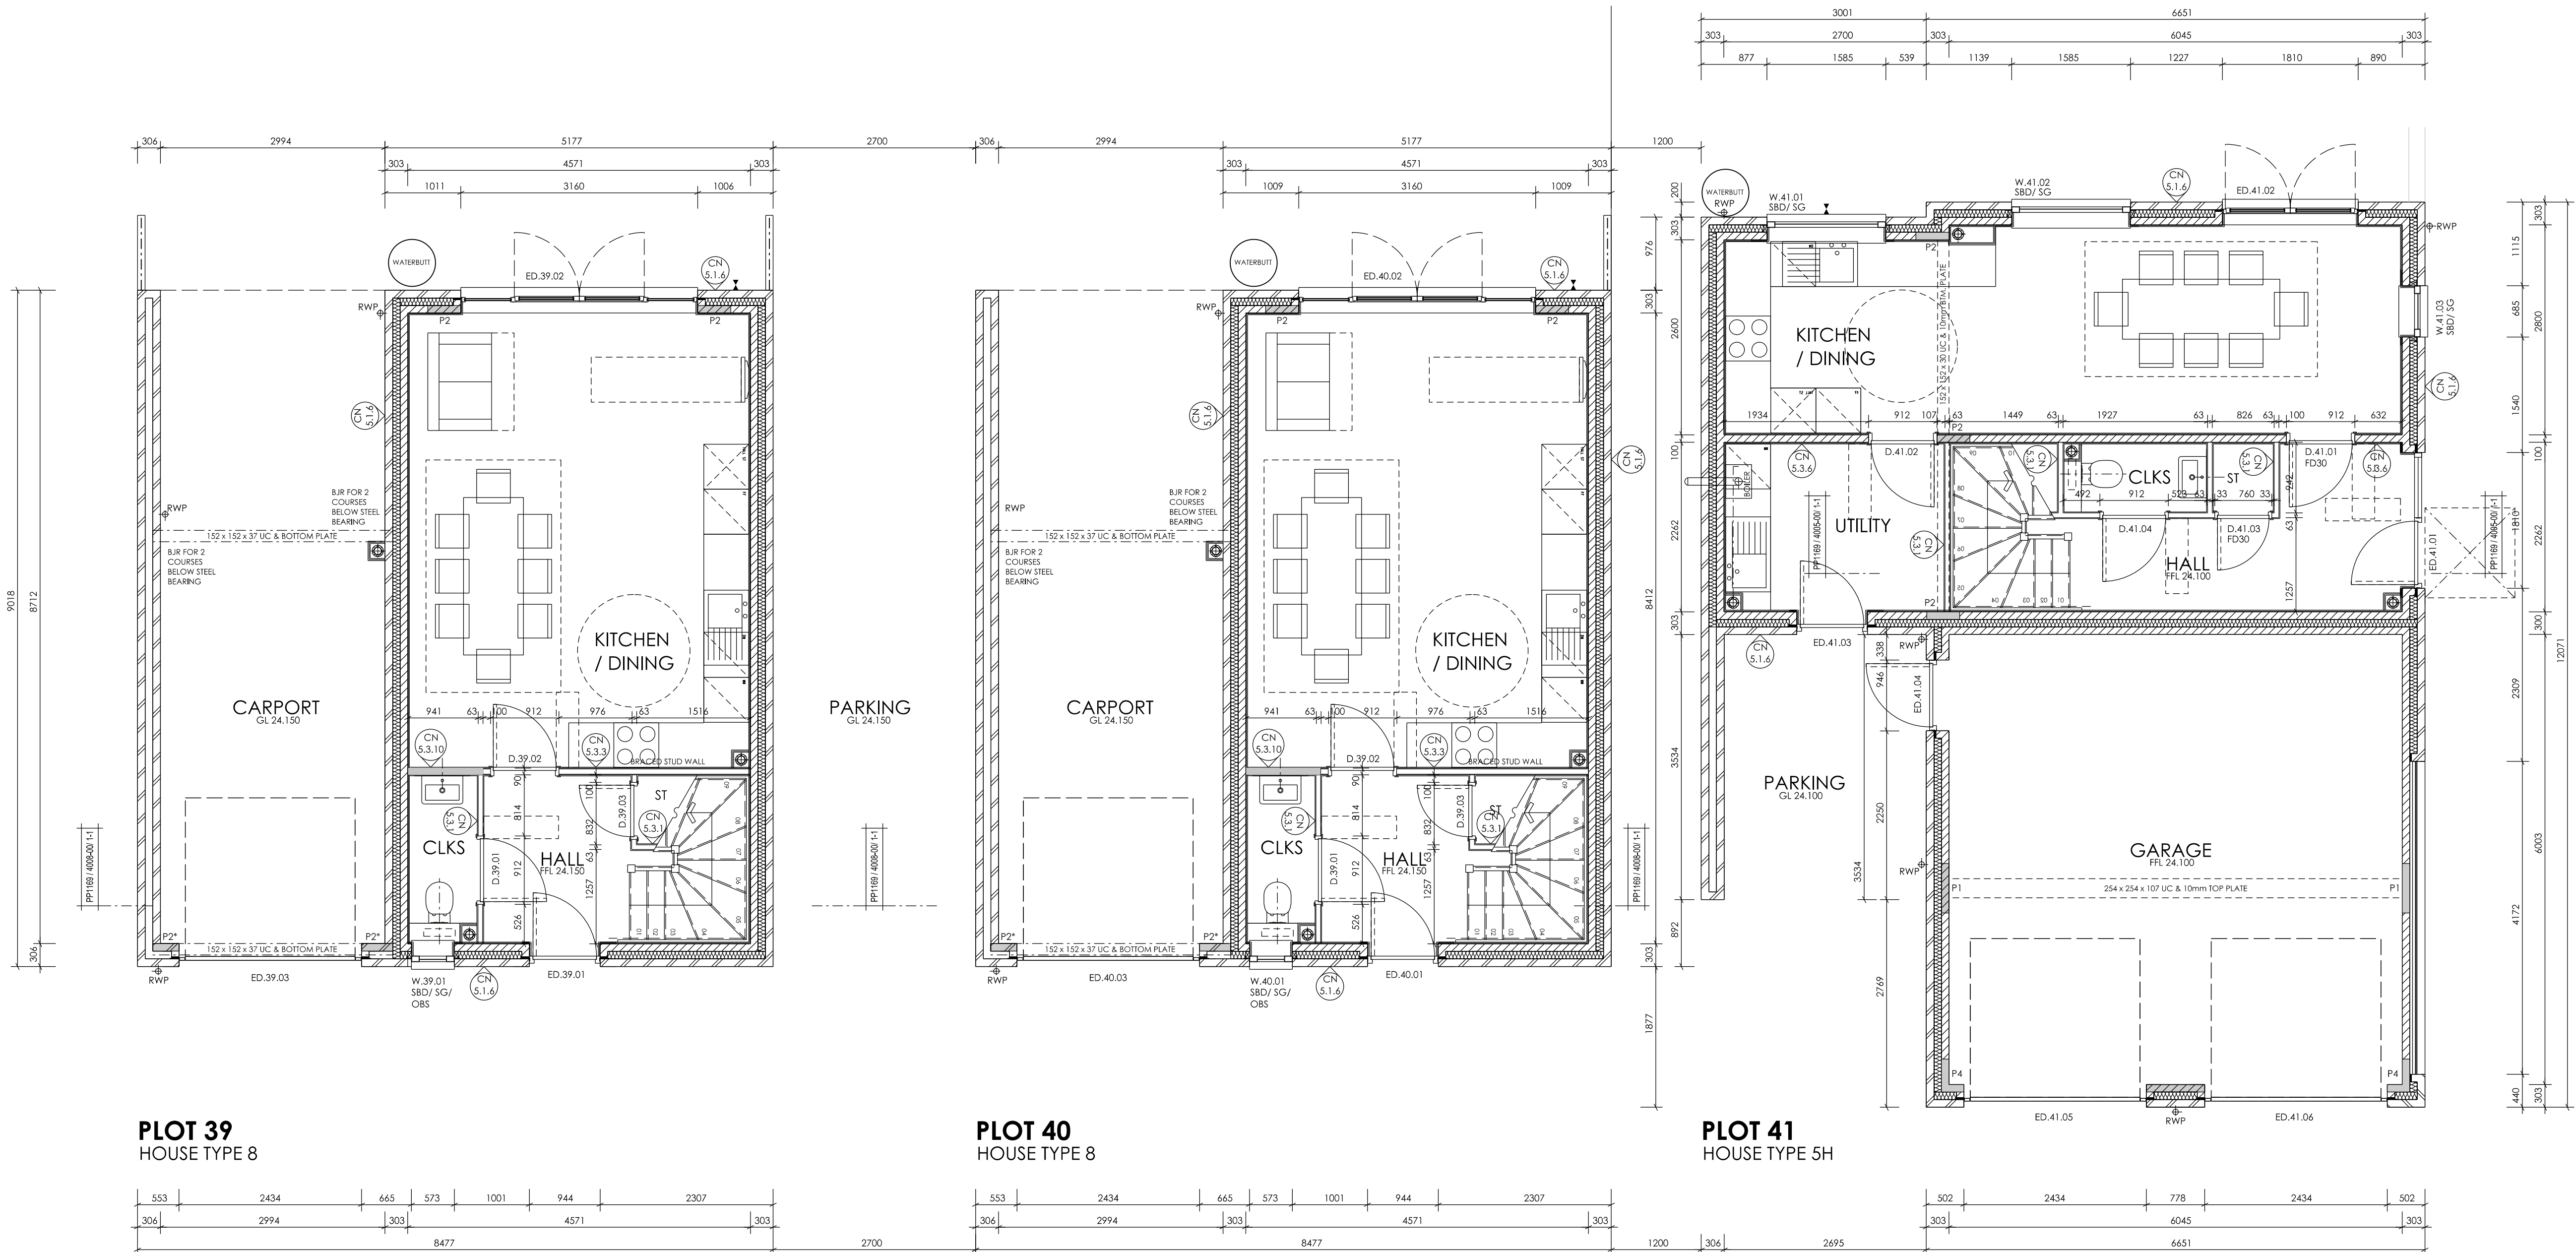

PLOT 39
HOUSE TYPE 8

PLOT 40
HOUSE TYPE 8

PLOT 41
HOUSE TYPE 5H

GROUND FLOOR PLAN

WINDOW & DOOR KEY:
ED = External door.
EDC = External door communal.
EDR = External door within retail.
D = Internal door.
DC = Internal door communal.
FD = Fire Door.
W = Window.
WC = Window communal.
OBS = Obscured glazing.
SG = Safety glazing.
EG = Egress window.

IMPORTANT NOTE FOR USE OF THIS DRAWING: THIS DRAWING HAS BEEN PRODUCED SPECIFICALLY FOR USE ON THIS PROJECT. POPE PRIESTLEY ARCHITECTS CANNOT BE HELD RESPONSIBLE FOR RE-USE OF THIS INFORMATION BY OTHERS FOR ANY PURPOSE OTHER THAN FOR WHICH IT IS SPECIFICALLY INTENDED. THIS DRAWING REFLECTS STANDARDS AGREED FOR THIS PROJECT AND CURRENT AT THE TIME OF PRODUCTION AND WILL NOT BE UPDATED IN ACCORDANCE WITH CHANGING LEGISLATION AND/OR OTHER REQUIREMENTS.

SCALE BAR = 10mm INTERVALS AT TRUE SCALE

POPE PRIESTLEY ARCHITECTS
ARCHITECTURE | TOWN PLANNING | URBAN DESIGN
FERRY HOUSE, CANUTE ROAD, SOUTHAMPTON, HAMPSHIRE, SO14 3FJ. T: +44 (0)23 80335228 F: +44 (0)23 80632886 E: info@popepriestley.co.uk
CONTRACTORS MUST CHECK ALL DIMENSIONS ON SITE. ONLY MEASURED DIMENSIONS ARE TO BE RELIED ON FOR CONSTRUCTION. ANY DISCREPANCIES MUST BE REPORTED TO THE ARCHITECT BEFORE PROCEEDING. DRAWINGS MUST BE PRINTED IN A3 OR A4 FORMAT. DIMENSIONS SHOWN IN OTHER FORMATS MAY VARY. REFER TO ORIGINAL DRAWING FOR TRUE DIMENSIONS. THE DRAWING IS COPYRIGHT ©

RESIDENTIAL DEVELOPMENT
PORTSDOWN HILL ROAD
HAVANT
PO9 3NA

GROUND FLOOR PLAN
PLOTS 39-41

PRELIMINARY ISSUE
SCALE: 1/50
DATE: 25.02.14
AUTHOR: A.C.
CHECK: P.S.
DRAWING NO: PP1169/ 3039-00
REVISION: SK04