


SUPERSEDED



SITE PLAN - scale 1:500



LOCATION PLAN - scale 1:1250

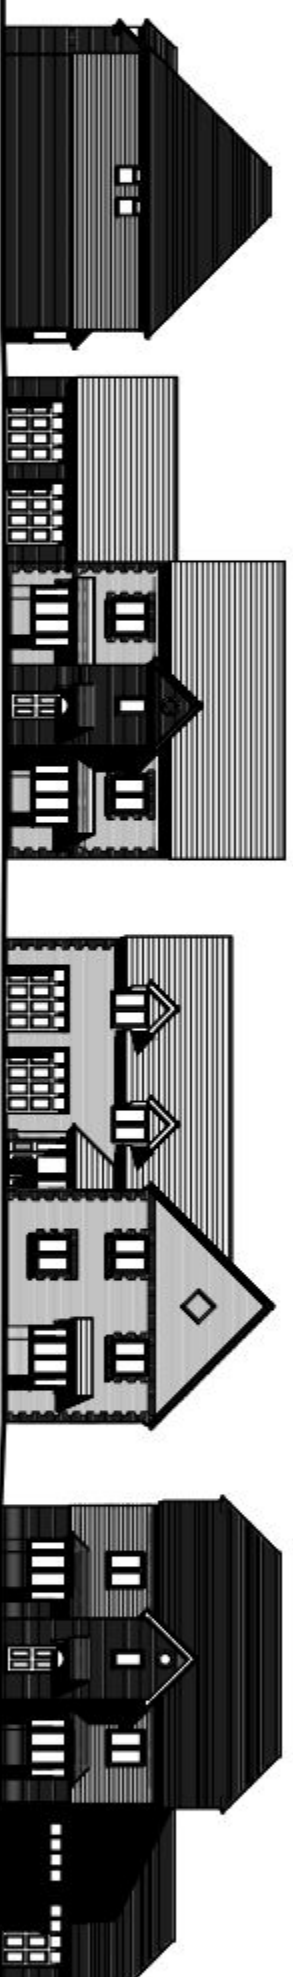

STREET SCENE VIEWED FROM ACCESS WAY - scale 1:250

This drawing has been produced as faithfully as possible to the scales indicated. However, as this is an existing building all existing features that could affect the work should be verified on site before work commences

revisions	date
A Red line outlining site extended to include access road	04/10/2012
B Shared driveway to plots 1 & 2 adjusted and 3rd parking spaces indicated	12/10/2012
C Additional information to Redlands Lane added	24/02/2013
D Position of buildings on plots 1 & 2 revised	15/01/2014

© copyright

LAND AT
REDLANDS LANE
WESTBOURNE

Site and Location
Plans

scale 1:500, 1:1250 & 1:250 @ A2
date aug 2012
drawn by ocu

alan unsted MCAT
Architectural Technologist
Building Design Consultant
Tel & Fax (01243) 575334
E-mail: alan.unsted@bbcconnect.com

Trafalgar Cottage, Newells Lane, West Ashling
Chichester, West Sussex PO16 8DF

Ordnance Survey (c) Crown Copyright 2011.
All rights reserved. Licence number 100020449

drawing no 111036/PO1D