

This drawing shall not be scaled, except for planning purposes.


All dimensions to be checked on site where applicable, prior to commencement on site.

Differences between drawings, and between drawings and specification or bills of quantities to be referred to the Architect for clarification.


All works shall conform to the current edition of the Building Regulations and other relevant statutory requirements.

All materials and workmanship shall conform with the relevant British Standard Specifications and Codes of Practice.


This drawing is the copyright of Head, Roberts and Associates and shall not be copied or reproduced without permission.

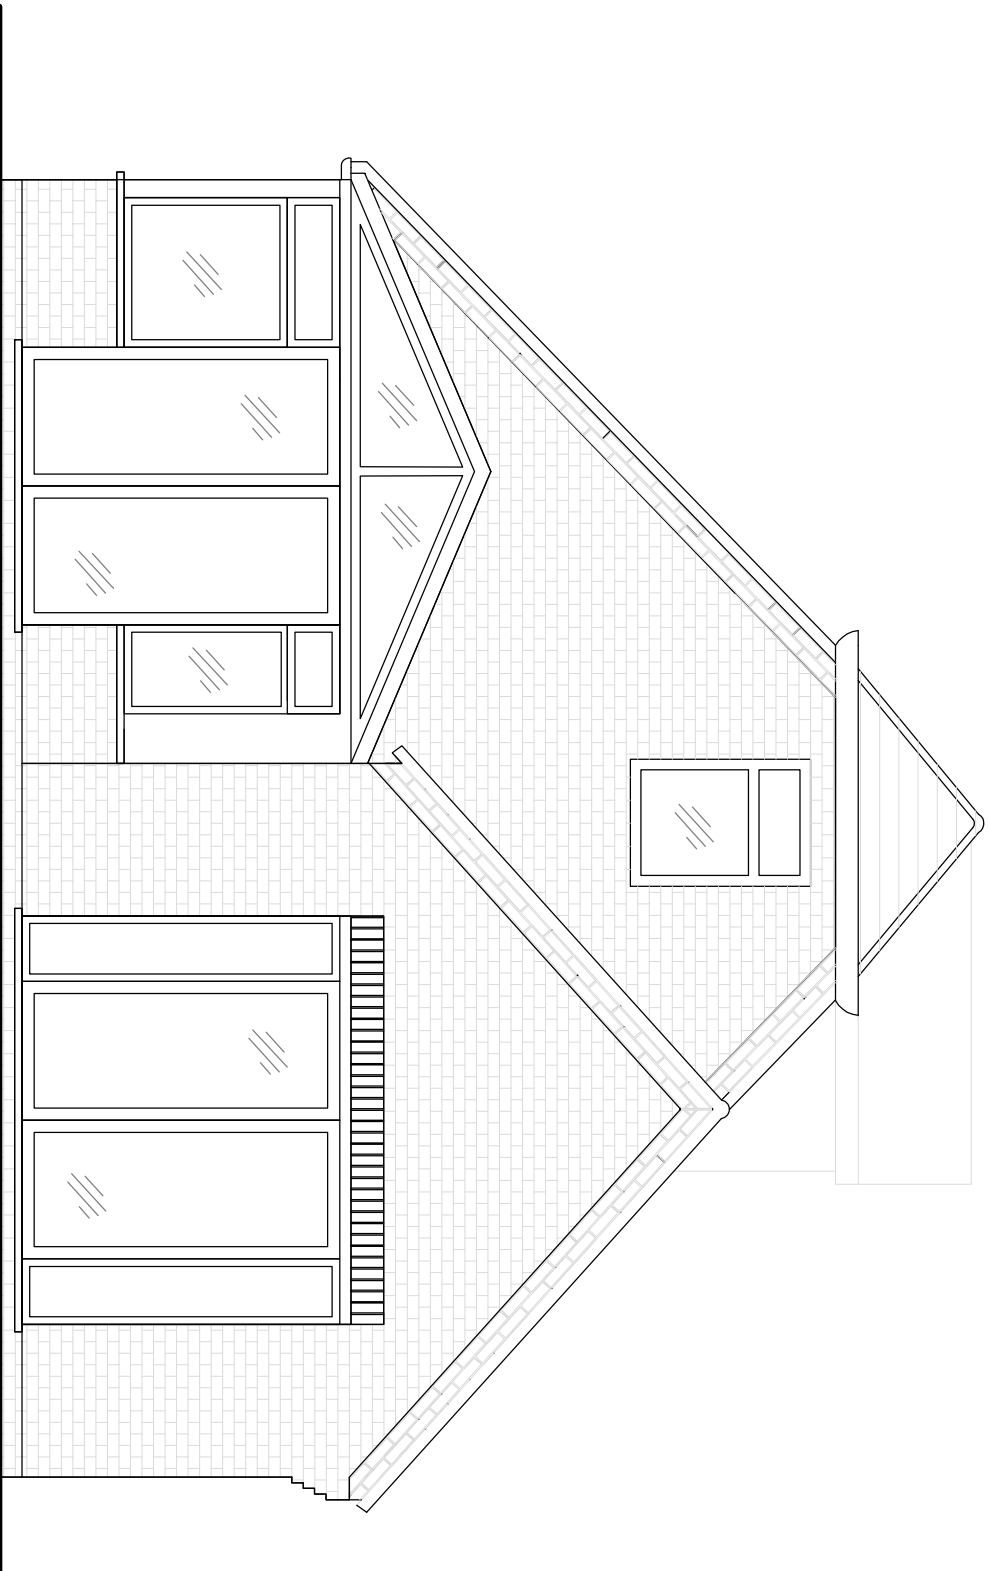

Existing West Elevation 1:50

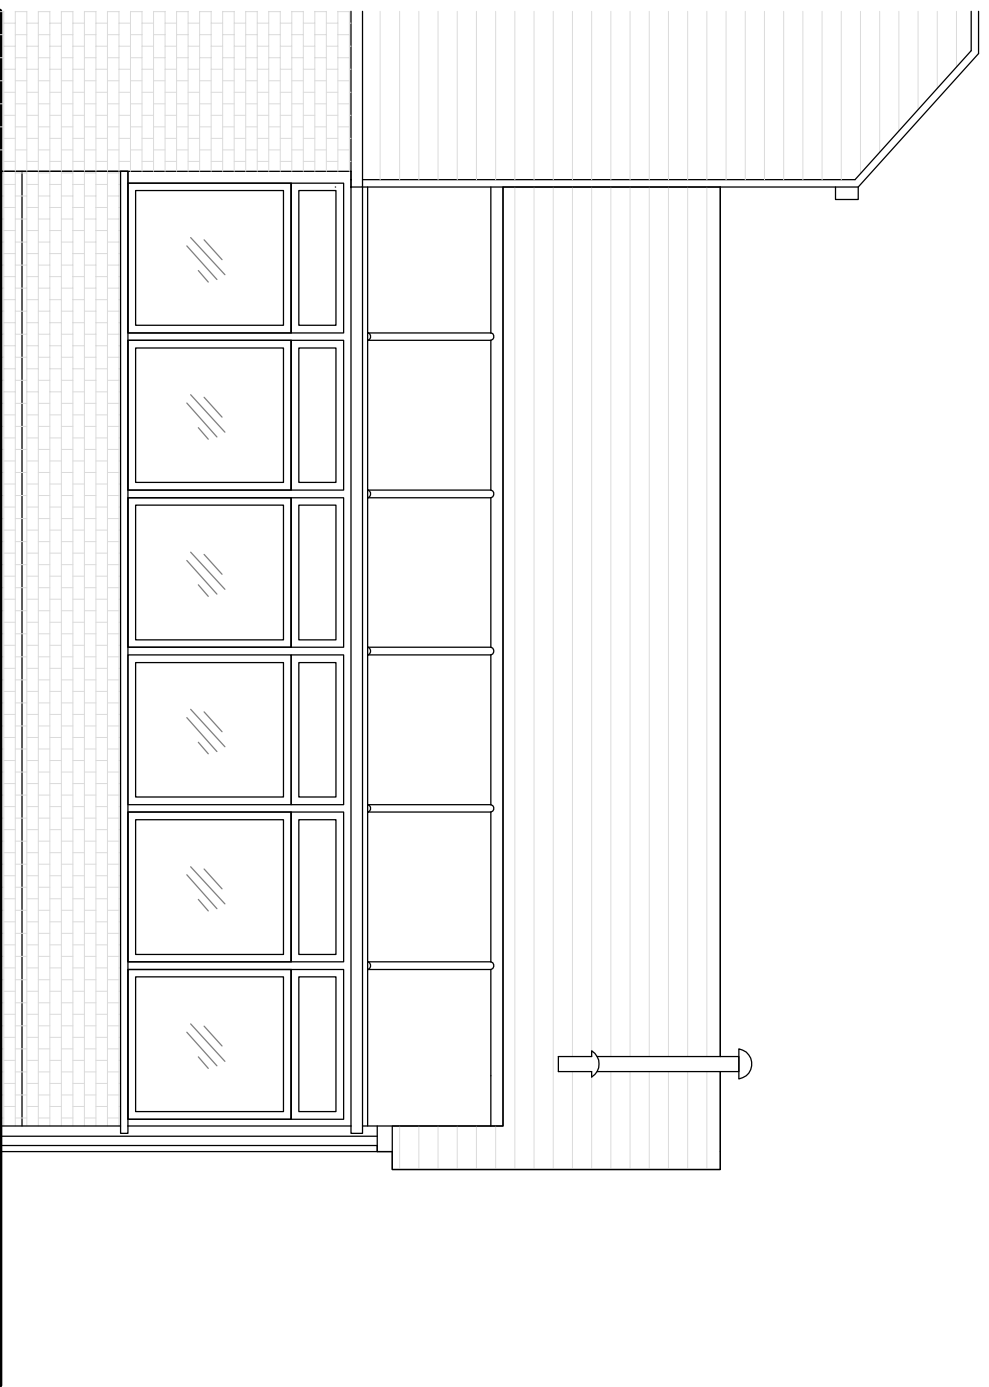


Existing North Elevation 1:50

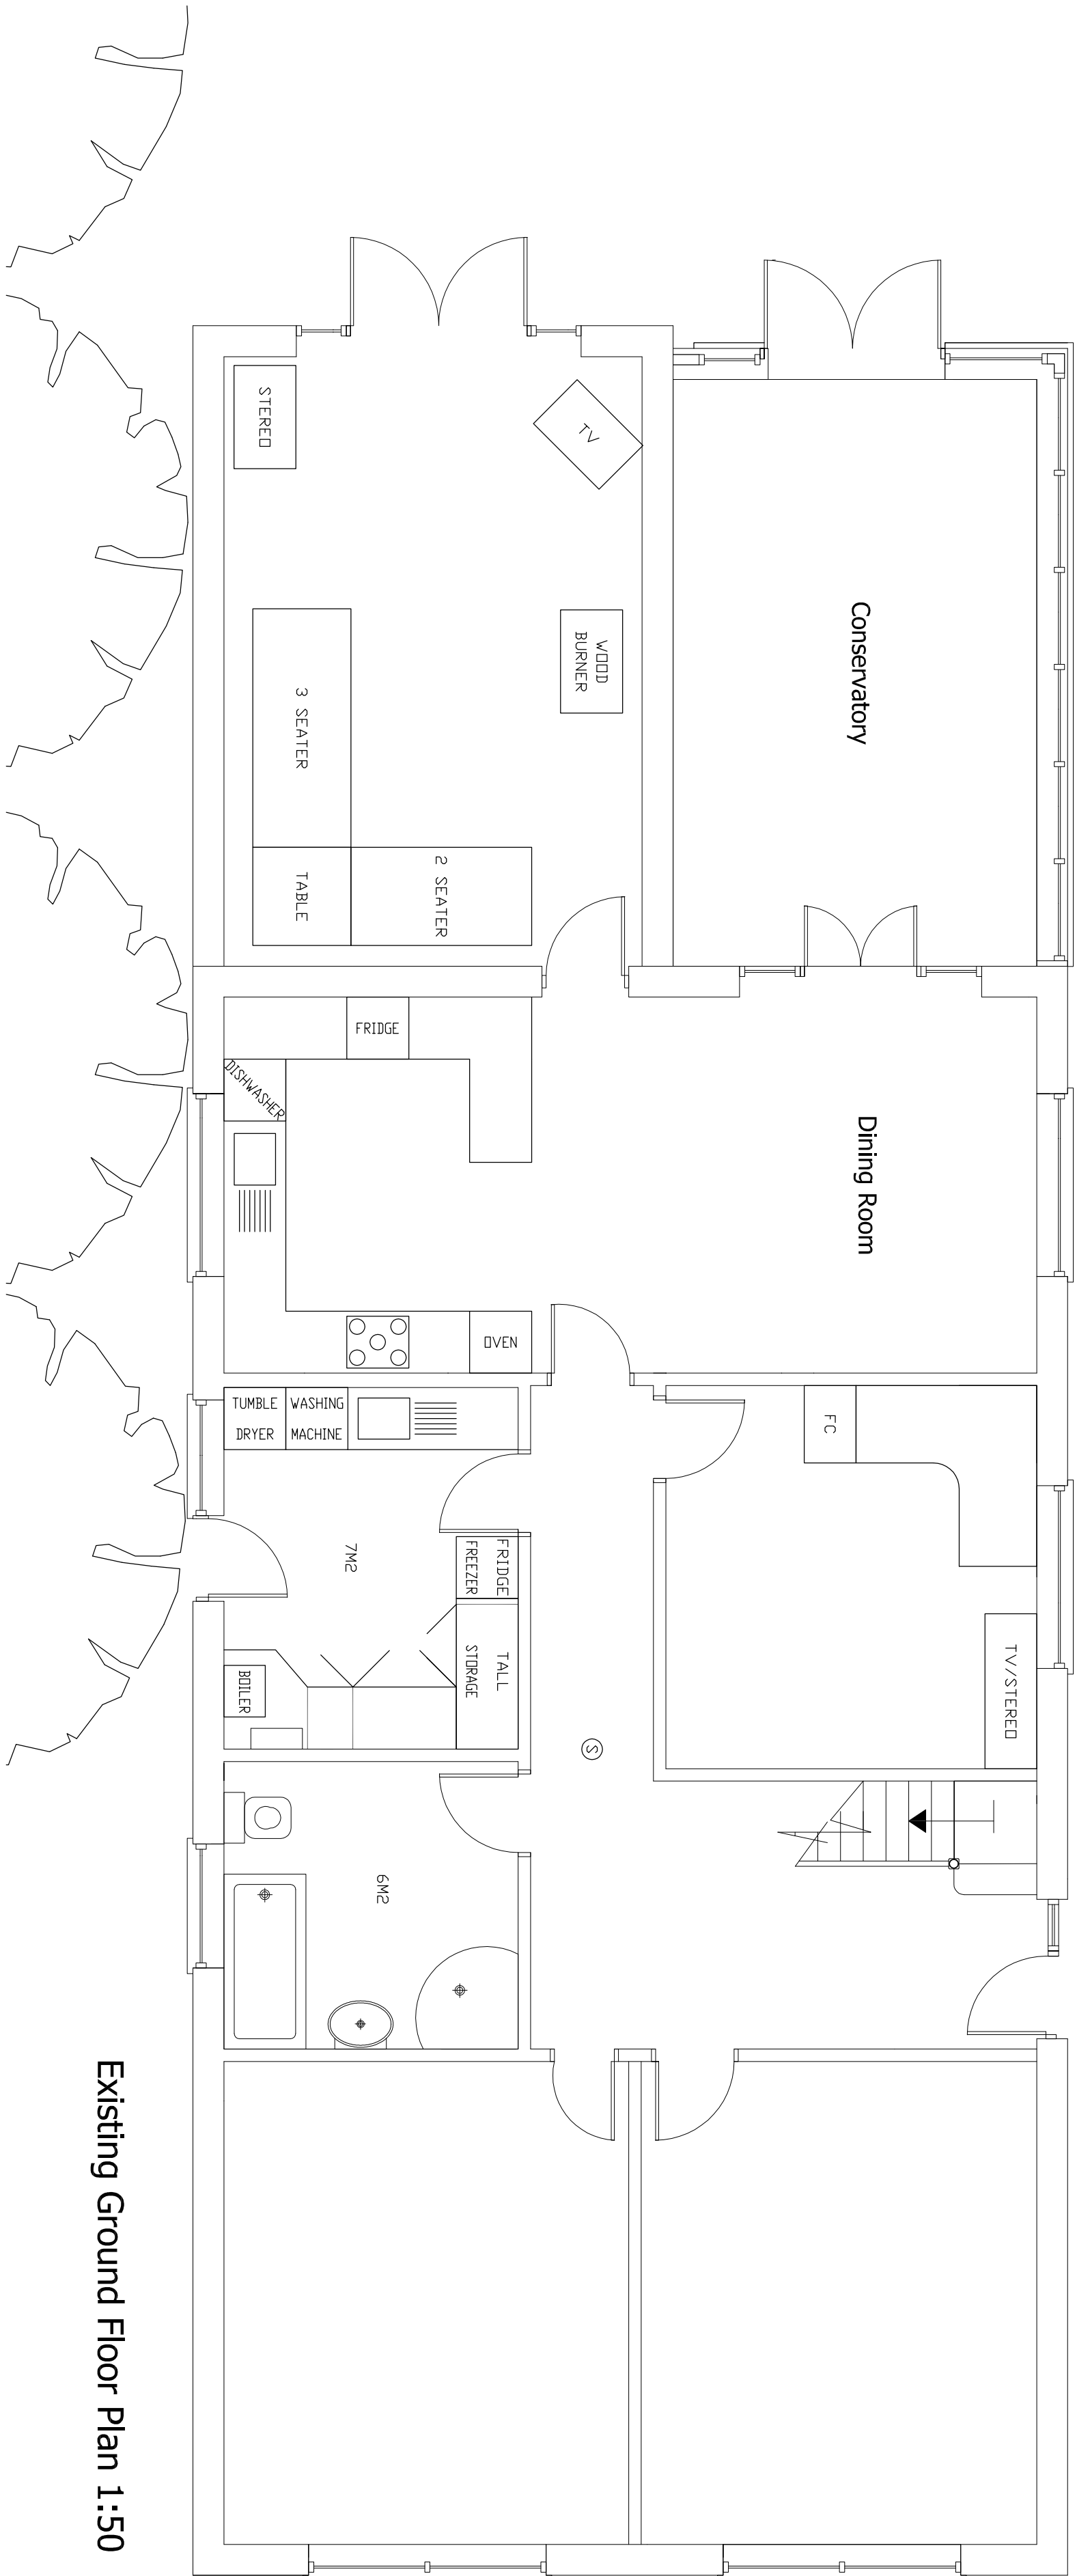

Existing Ground Floor Plan 1:50



REV.	DATE	DESCRIPTION	BY
-	-	-	-

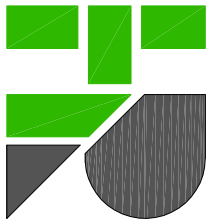

HEAD, ROBERTS & ASSOCIATES
1 Station Terrace
Shawford, Hants.
SO21 2BN
Tel: 01362 71100
Fax: 01362 71100
Email: mail@headroberts.co.uk

Client	Mr M Harvey
Job Title	Alterations at 5A Fifth Av. Warblington PO9 2PL
Drawing Title	Existing Plans and Elevations
Drawing No.	4028/01
Scale	1:50@A1
Date	26.11.12
Drawn By	KS
Checked By	