





1 Level 1 First Floor

1 : 50

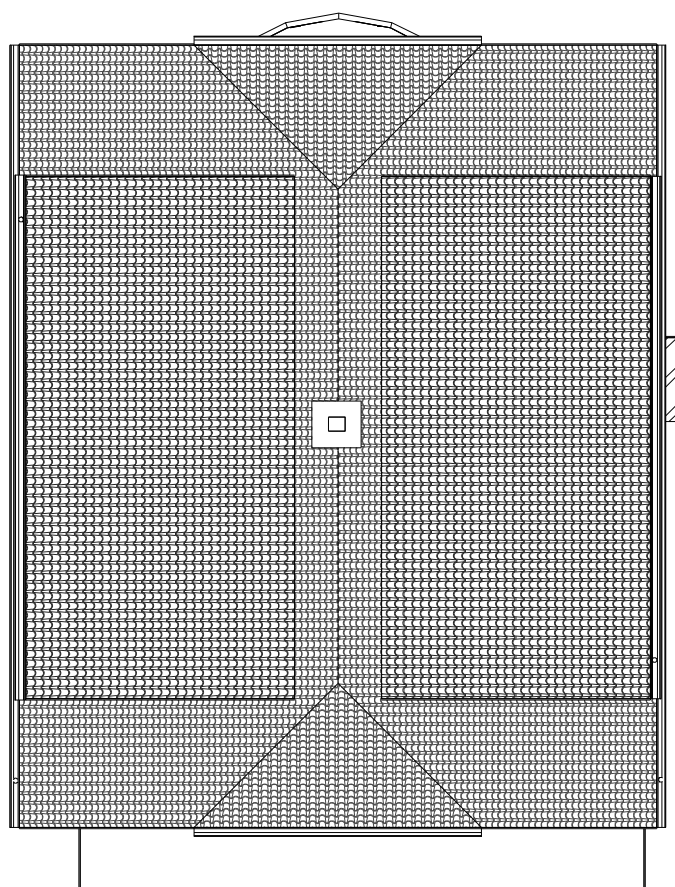

2 Proposed Roof Plan

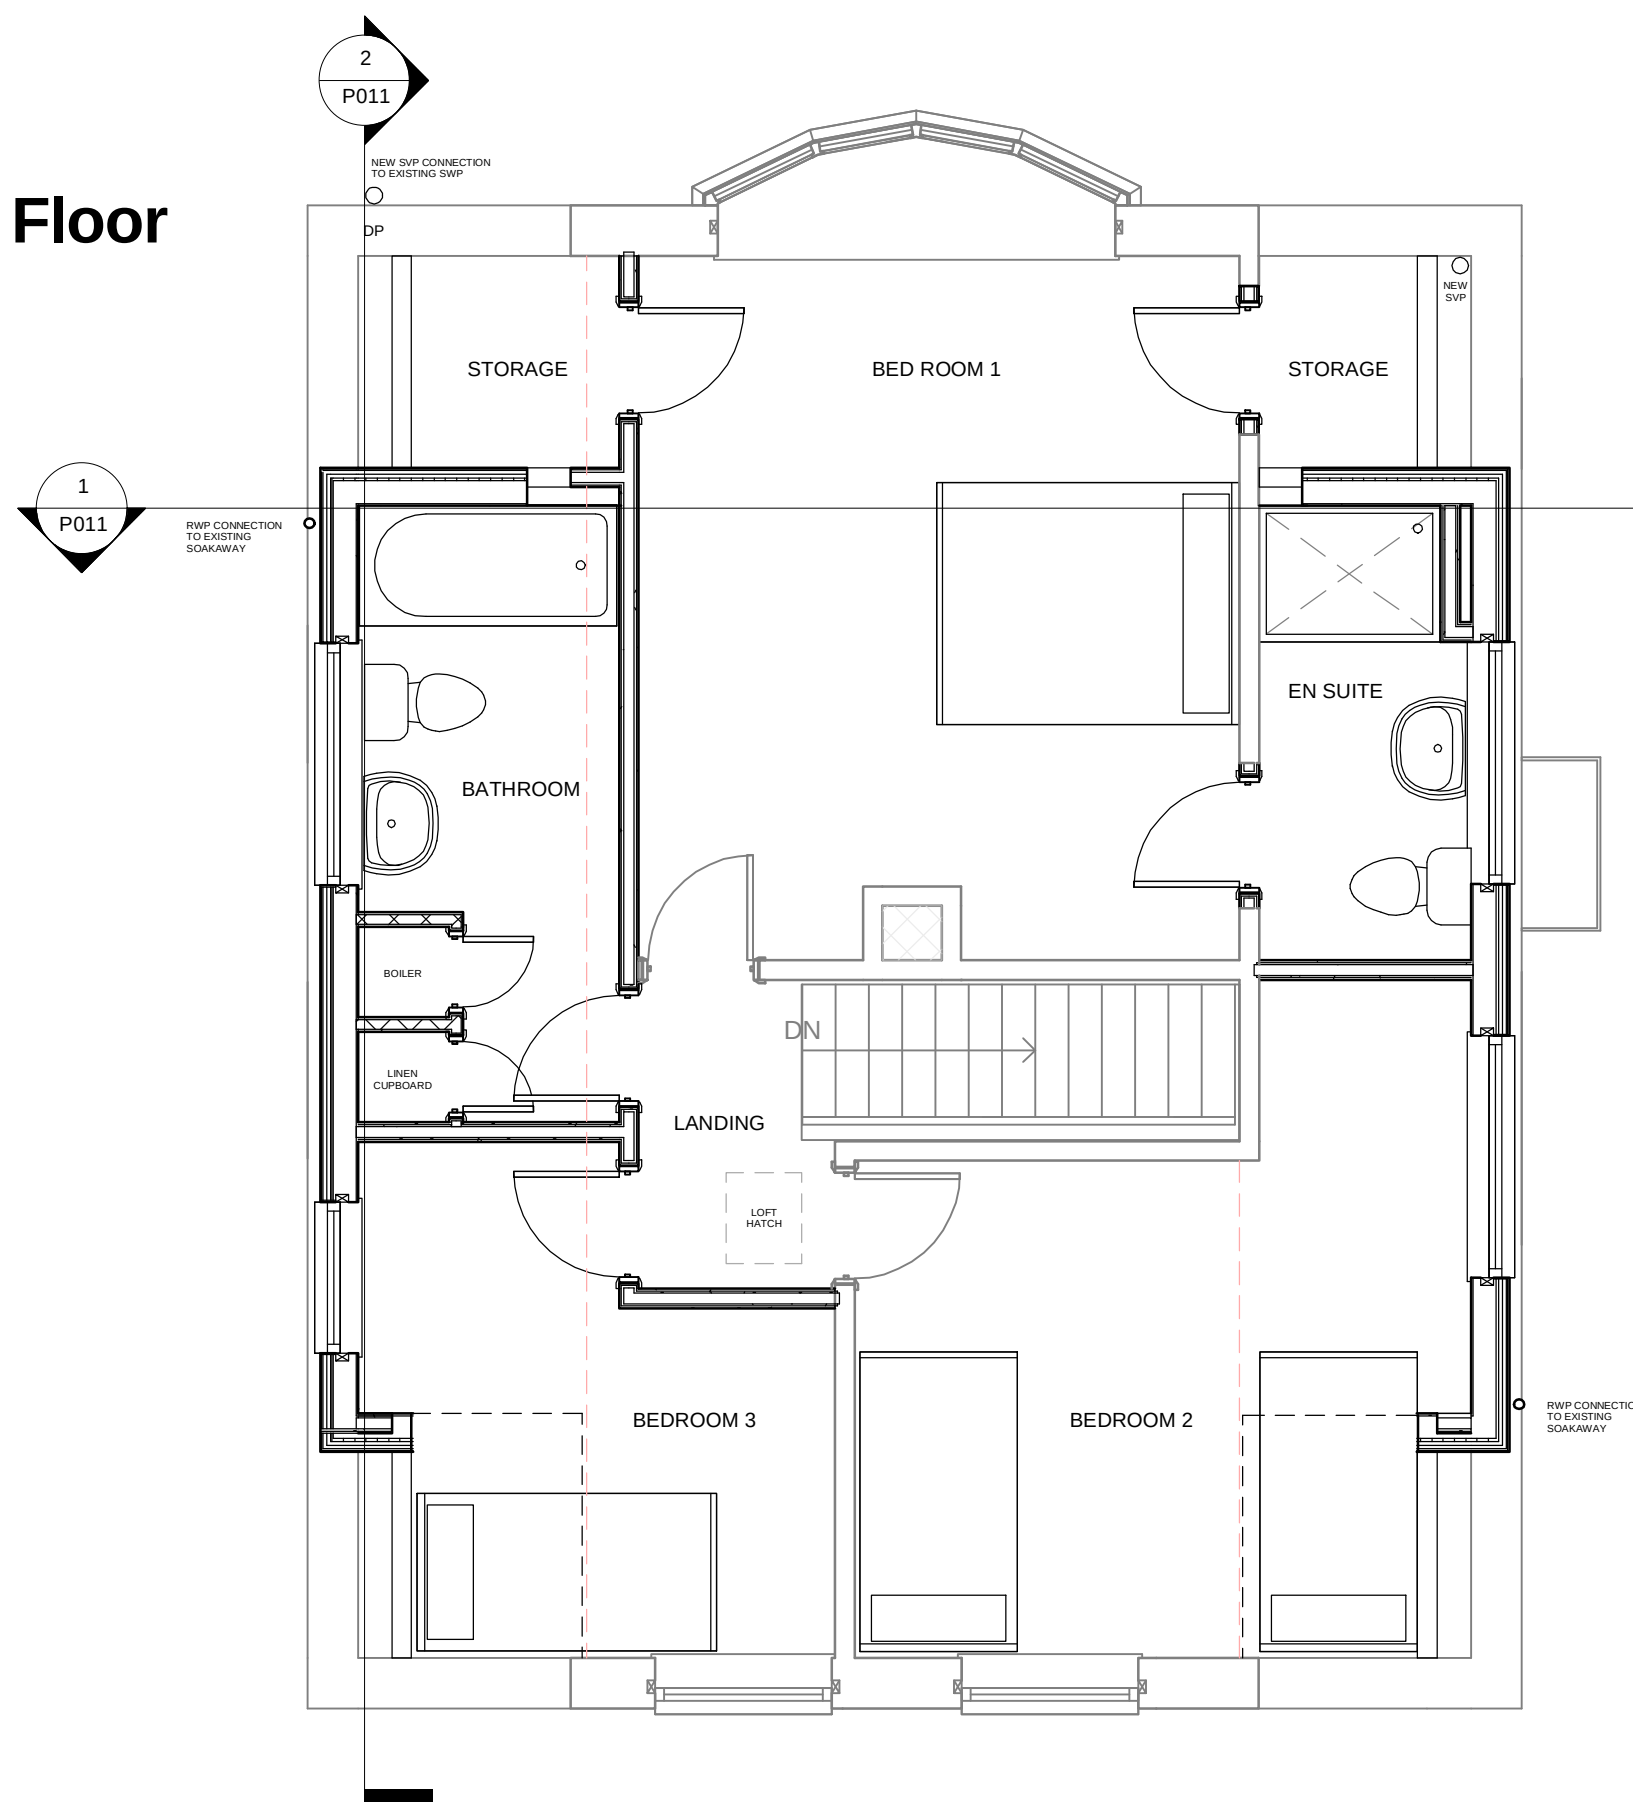

EXISTING INTERNAL
WALLS FOR
DEMOLITION MARKED
WITH RED LINES



The Planning Service
Office, 135 North Lane
Clanfield, Waterlooville
Hampshire PO8 0RL

T: 023 92 597364
F: 0845 519 1103
E: info@theplanningservice.co.uk

All dimensions to be checked on site and not to be scaled from drawings.
The contractor to ensure the works are inspected and completed to the satisfaction of the Local Authority.
These drawings have been produced for planning approval purposes only and should not be used for any other purpose. Compliance with building regulations is not to be assumed.
© These plans remain the copyright of the Planning Service and must not be copied or reproduced in any way without written permission, with the exception of Local Authorities for planning purposes.

Mr Steven Grant
16 Warfield Ave
Waterlooville

PROPOSED FIRST FLOOR

Project number	105	P010
Date	07/06/2012	
Drawn by	J Jay	
Project Status	Formal Planning	Scale (original paper size A3) 1 : 50