
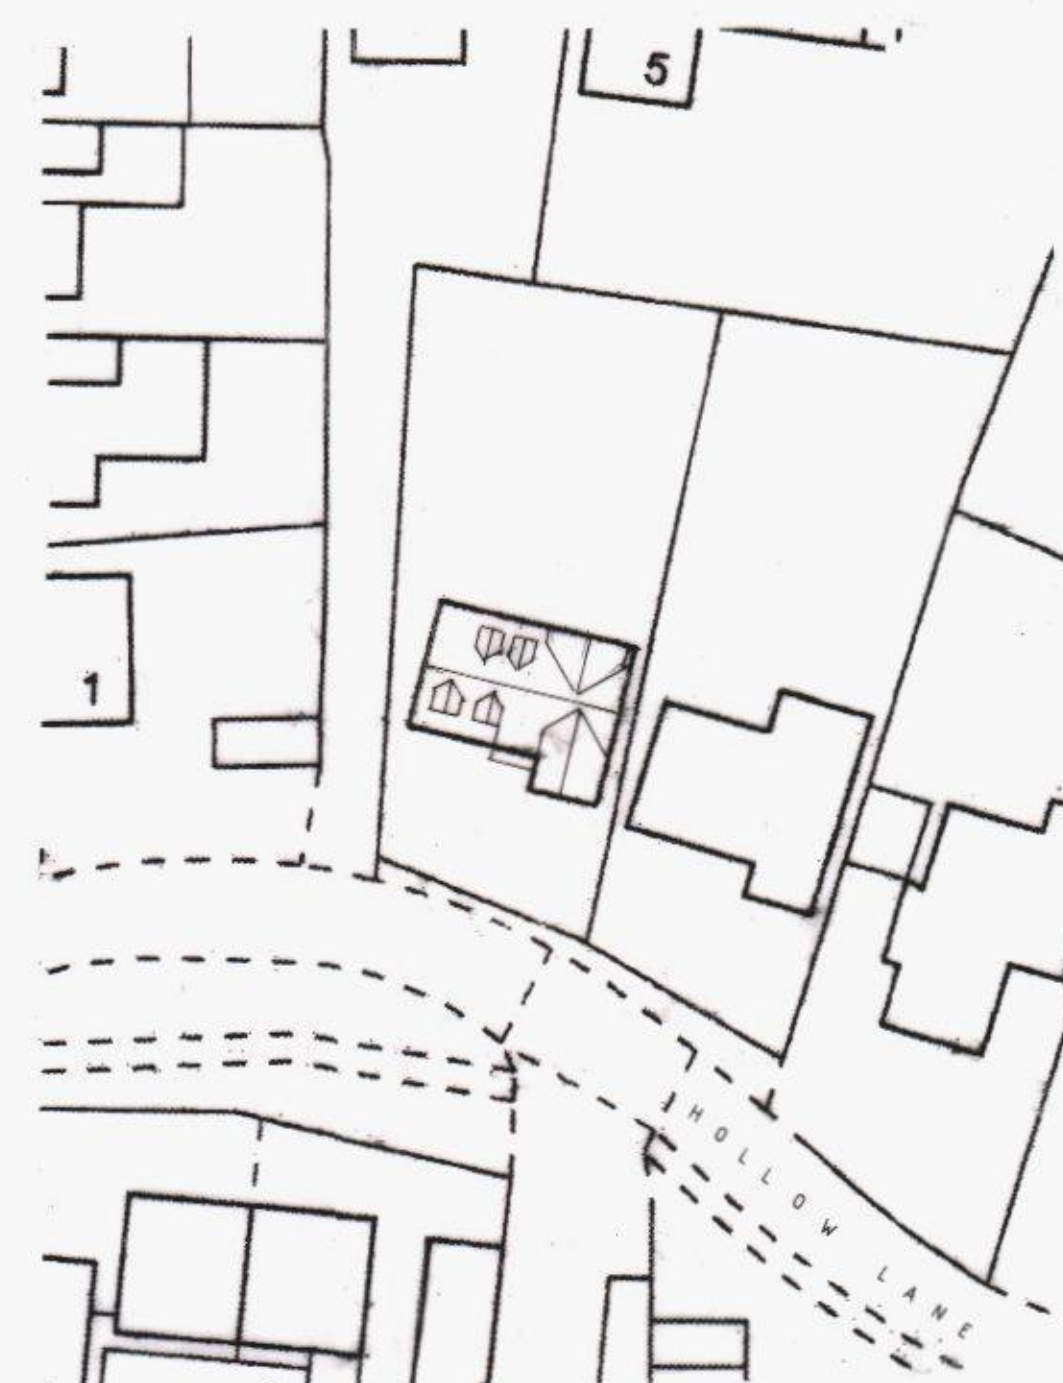
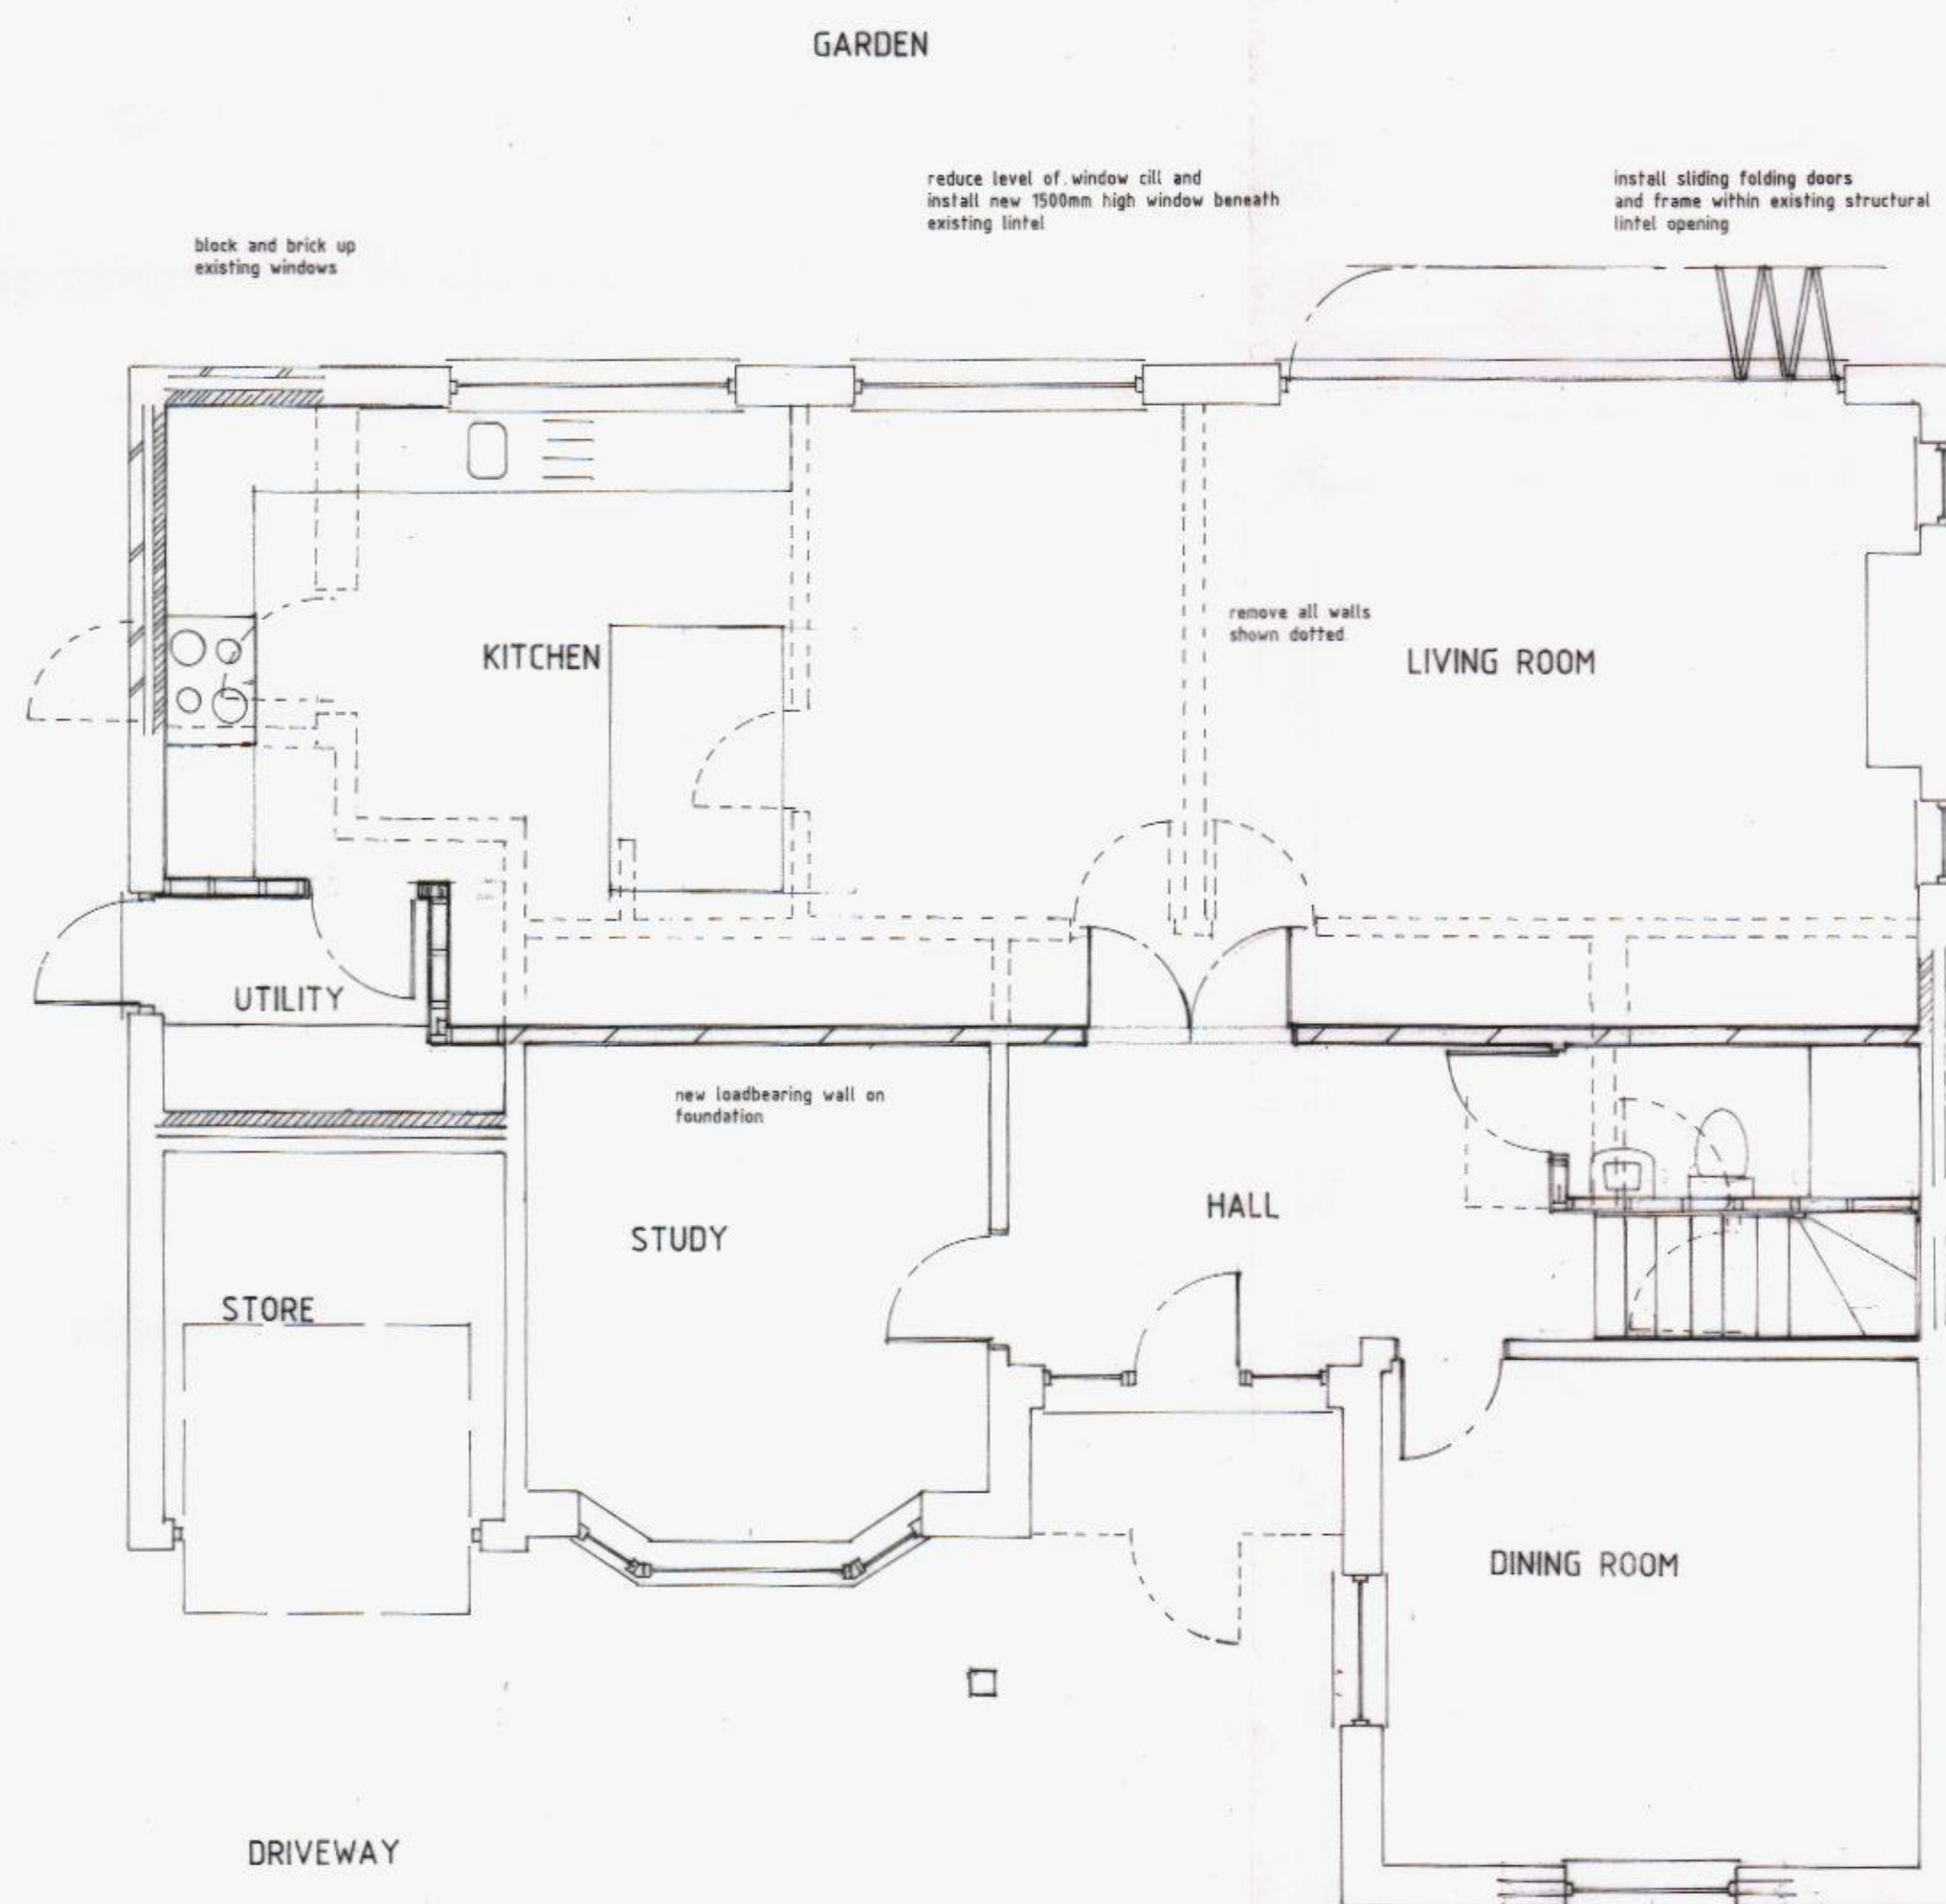
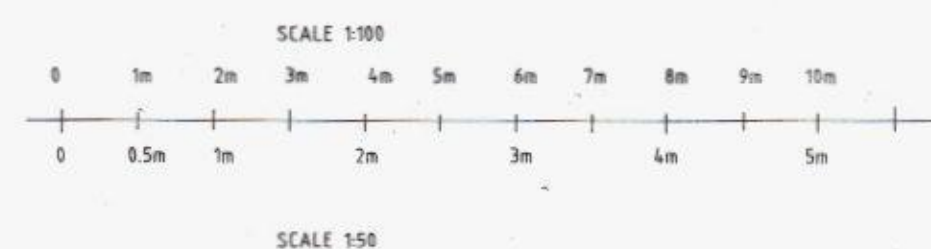


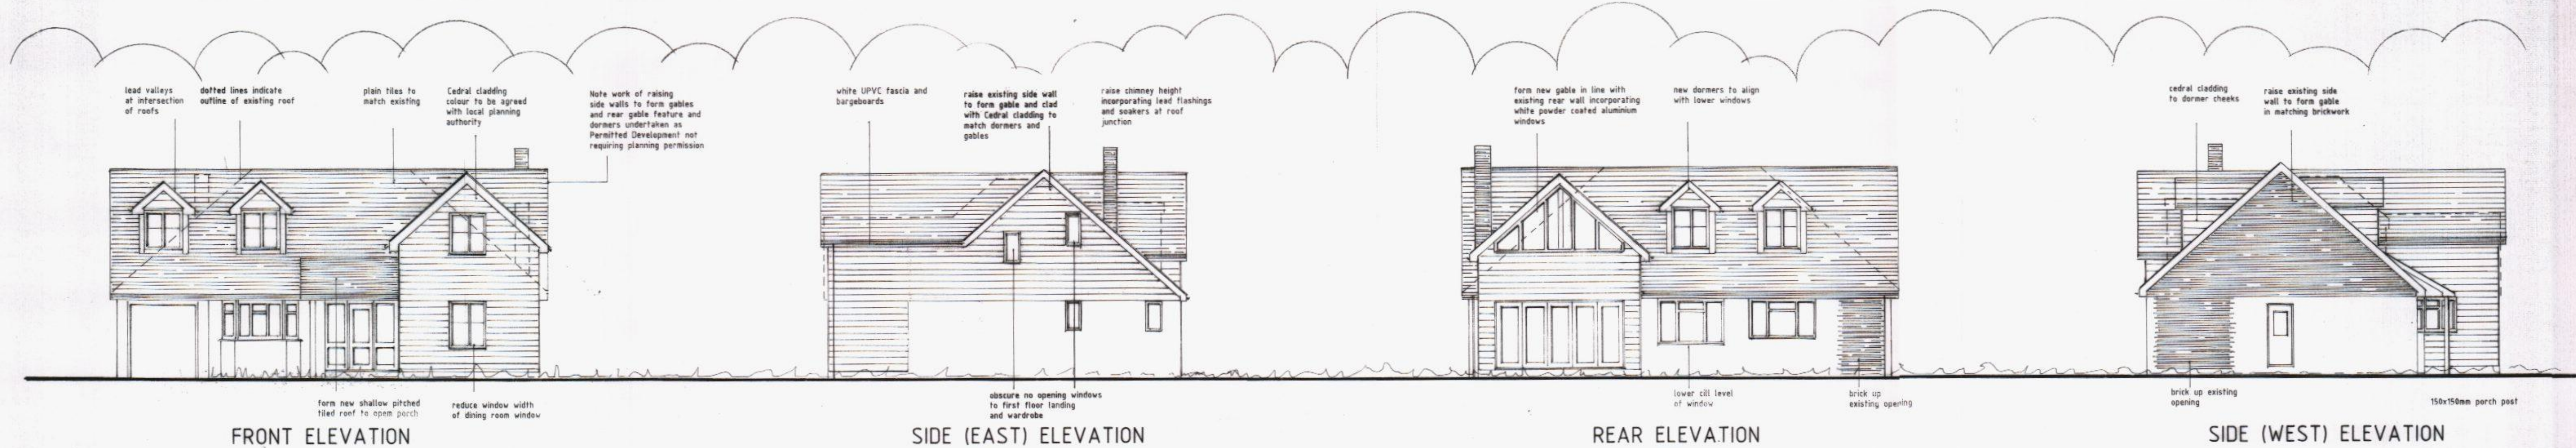

24.06.2014 East elevation gable now in cedral cladding

**FIRST FLOOR EXTENSION & ALTERATIONS**

**7 HOLLOW LANE**  
**HAYLING ISLAND**  
**HAMPSHIRE**  
**PO11 9AA**

**MR CLARK**

**DRAWING:** SITE PLANS, PROPOSED ELEVATIONS AND PROPOSED GROUND FLOOR  
**SCALE:** 1:1250 1:500 1:100 1:50  
**DRG No.** 1032/2 **DATE:** MARCH 2014



Space & Style Home Design  
Cornerways,  
Gomer Lane,  
Alverstoke,  
Hampshire  
PO12 2QW  
www.spaceandstyle.co.uk  
Tel: 02392 525 100

Reproduced from Sitemap® centre coordinates 71524 99267 1:1250 scale by permission of Ordnance Survey® on behalf of The Controller of Her Majesty's Stationery Office.  
© Crown copyright 2014. All rights reserved. Licence number 100047794.

This drawing is to be read in conjunction with any accompanying calculations, drawings, notes or specification. All dimensions on site supersede drawing and to be checked and verified by contractor prior to ordering materials. Any discrepancies or changes to be referred to Space & Style Home Design.  
© Copyright 2014 this drawing cannot be copied, reproduced or used without the consent of Space & Style Home Design.